



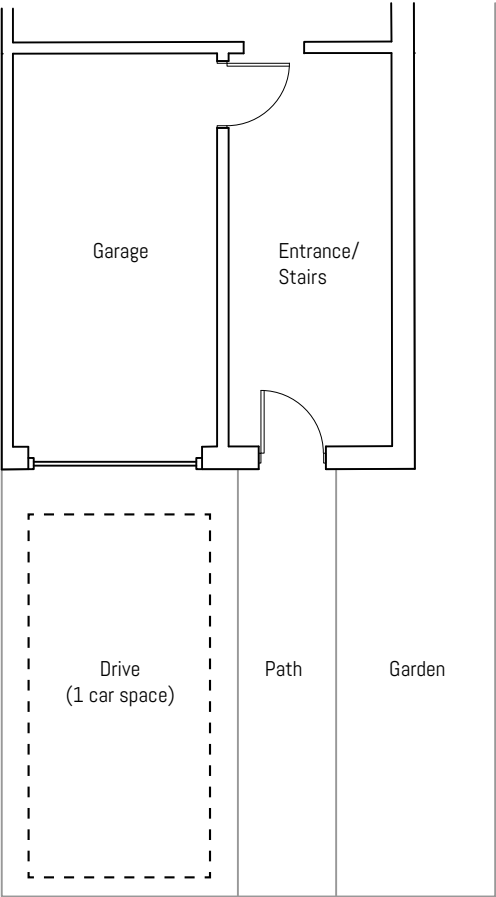


Pavement

EXISTING PLAN

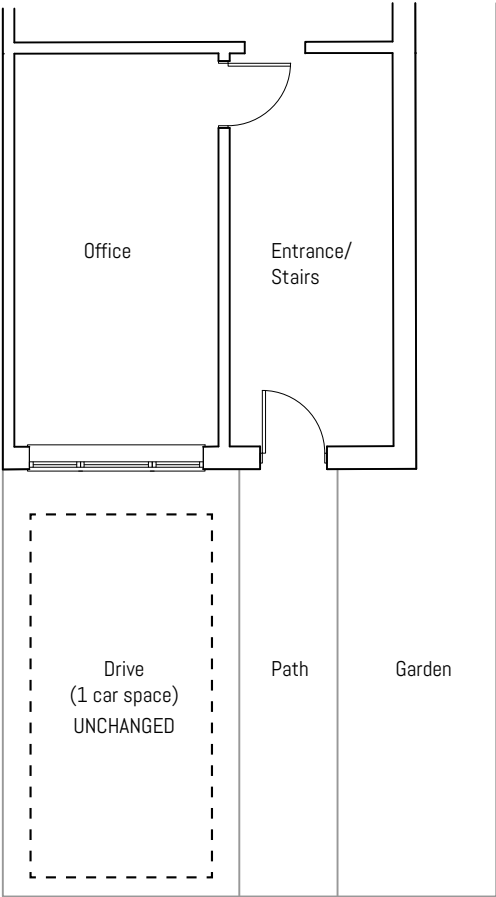


Pavement

PROPOSED PLAN

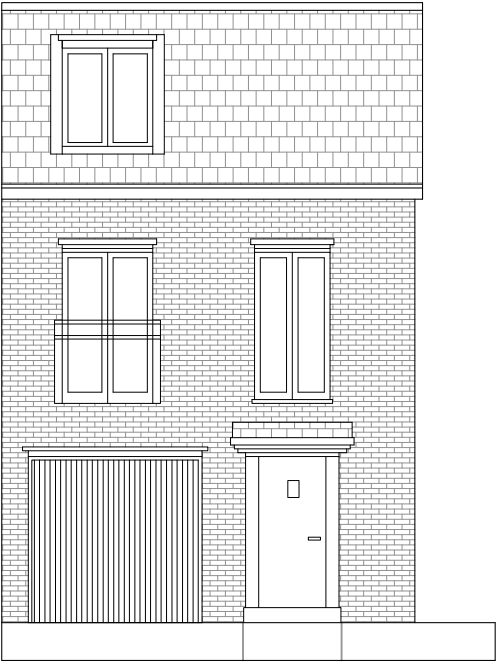

EXISTING FRONT ELEVATION

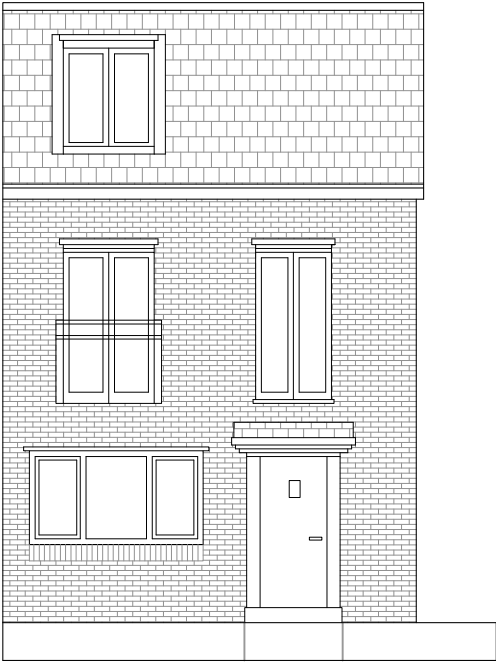

PROPOSED FRONT ELEVATION



Planner:

Drafted to Studio Charrette's instructions by :



Notes:
Due to Covid the following drawings were made via replication of previously made clients' drawings, and whilst every care was taken in preparation of these drawings, measurements are approximate.


General Notes: 1. Do not scale from this drawing except for planning purposes only. 2. All dimensions are in millimeters unless noted otherwise. 3. All dimensions shall be verified on site before proceeding with the work. 4. Dor Architecture Ltd shall be notified in writing of any discrepancies.

C.D.M Regulations 2015 - These drawings have been produced for the purpose of applying for planning only. If the project progresses onto site without the involvement of DOR Architecture The client and contractor must ensure that they fulfil the duties in respect of the Construction (Design & Management) regulations 2015.



REVISION	DATE	DRAWN BY	CHECKED BY
A	03/05/2021	D.C	D.C
B	09/06/2021	D.C	D.C

SCALE 1:100

 

	JOB NUMBER	DRAWING NUMBER
1:100 @ A3	129	129-PL-EXT-00-B

PROJECT

10 Springfield Crescent, L36 8FG

DRAWING TITLE

Garage Conversion to Habitable Room
EXISTING & PROPOSED PLANS AND ELEVATIONS

DRAWING STAGE

PLANNING

B