


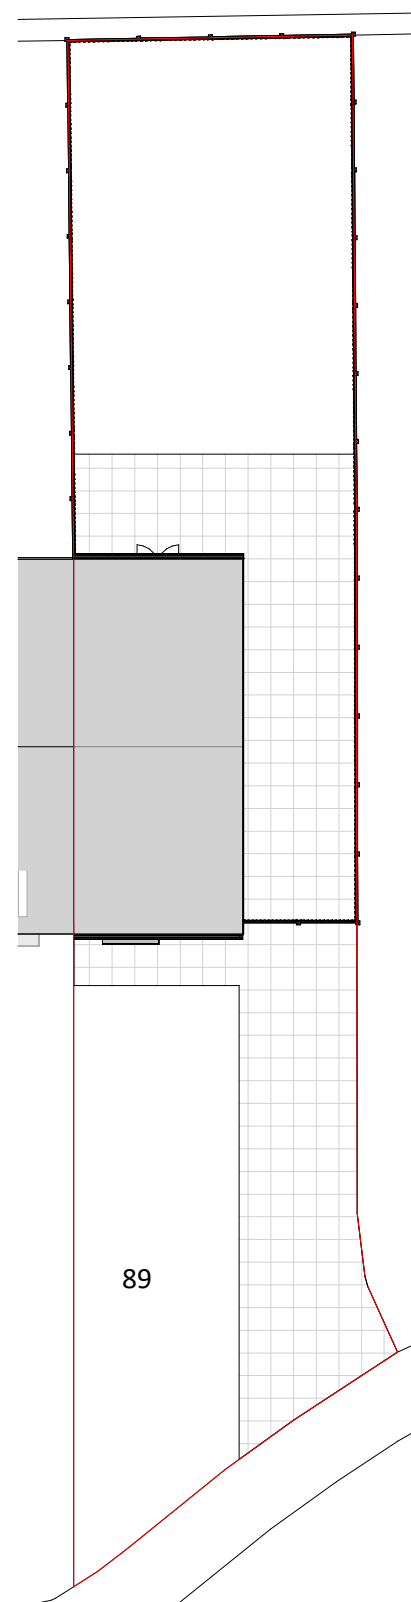

SITE PLAN 1:200





0 5 10 m


0 5 10m

0 50 100 m


This drawing (or any part thereof) may not be copied, transmitted or disclosed to any third party or unauthorized person without the prior written permission of Future3Architecture
This drawing is to be read in conjunction with all other relevant drawings prepared by consultants and sub-contractors. Work only to printed dimensions. Report any discrepancies to the Architect or representatives thereof.

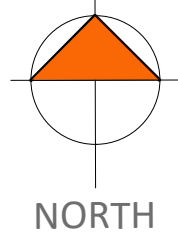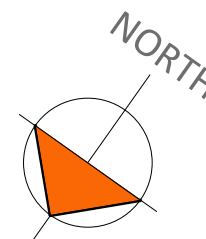

LOCATION PLAN 1:1250

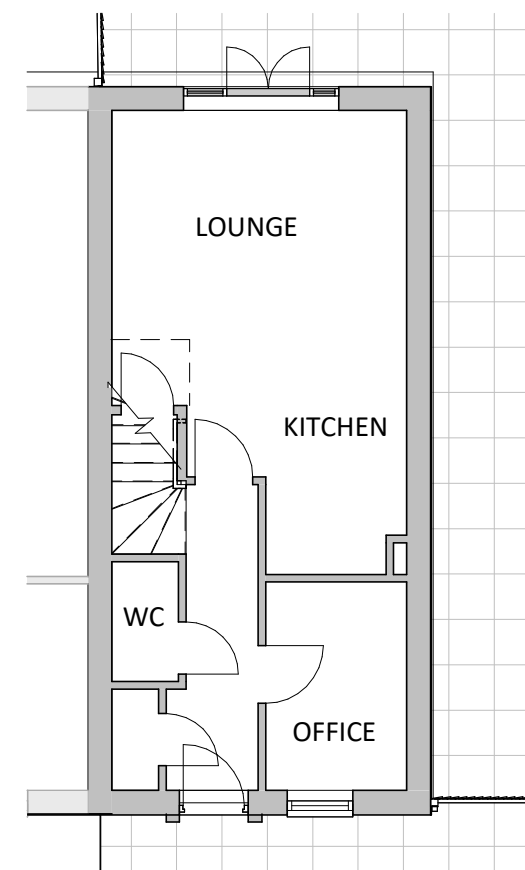

GROUND FLOOR PLAN 1:100

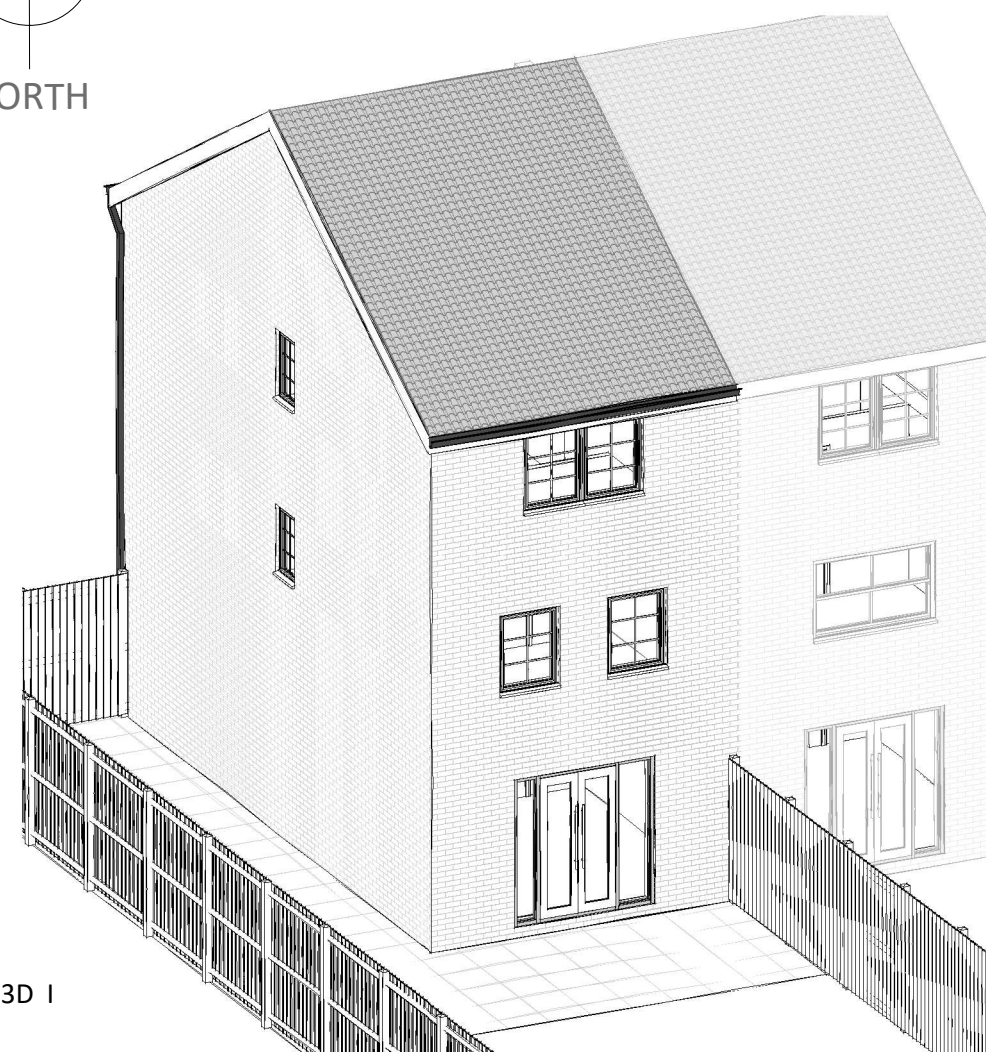

3D I

FUTURE **3**
ARCHITECTURE

Contact:
07919222347
hello@future3.co.uk
155 Score Lane, Liverpool, L16 5EE
www.future3.co.uk

PROJECT
89 Stratford Drive
Prescot
L34 1AN

PROJECT N° 25039

CLIENT
Colette Coulter

DRAWING
Location Plan, Site, GF Plan & 3D

STATUS

SCALE (@ A3) As indicated

DRAWN BY LL

DATE 04.05.25

DRAWING NUMBER 25039 - 01

REV A