


Proposed Front Elevation




Proposed Side Elevation (as viewed from No. 78)

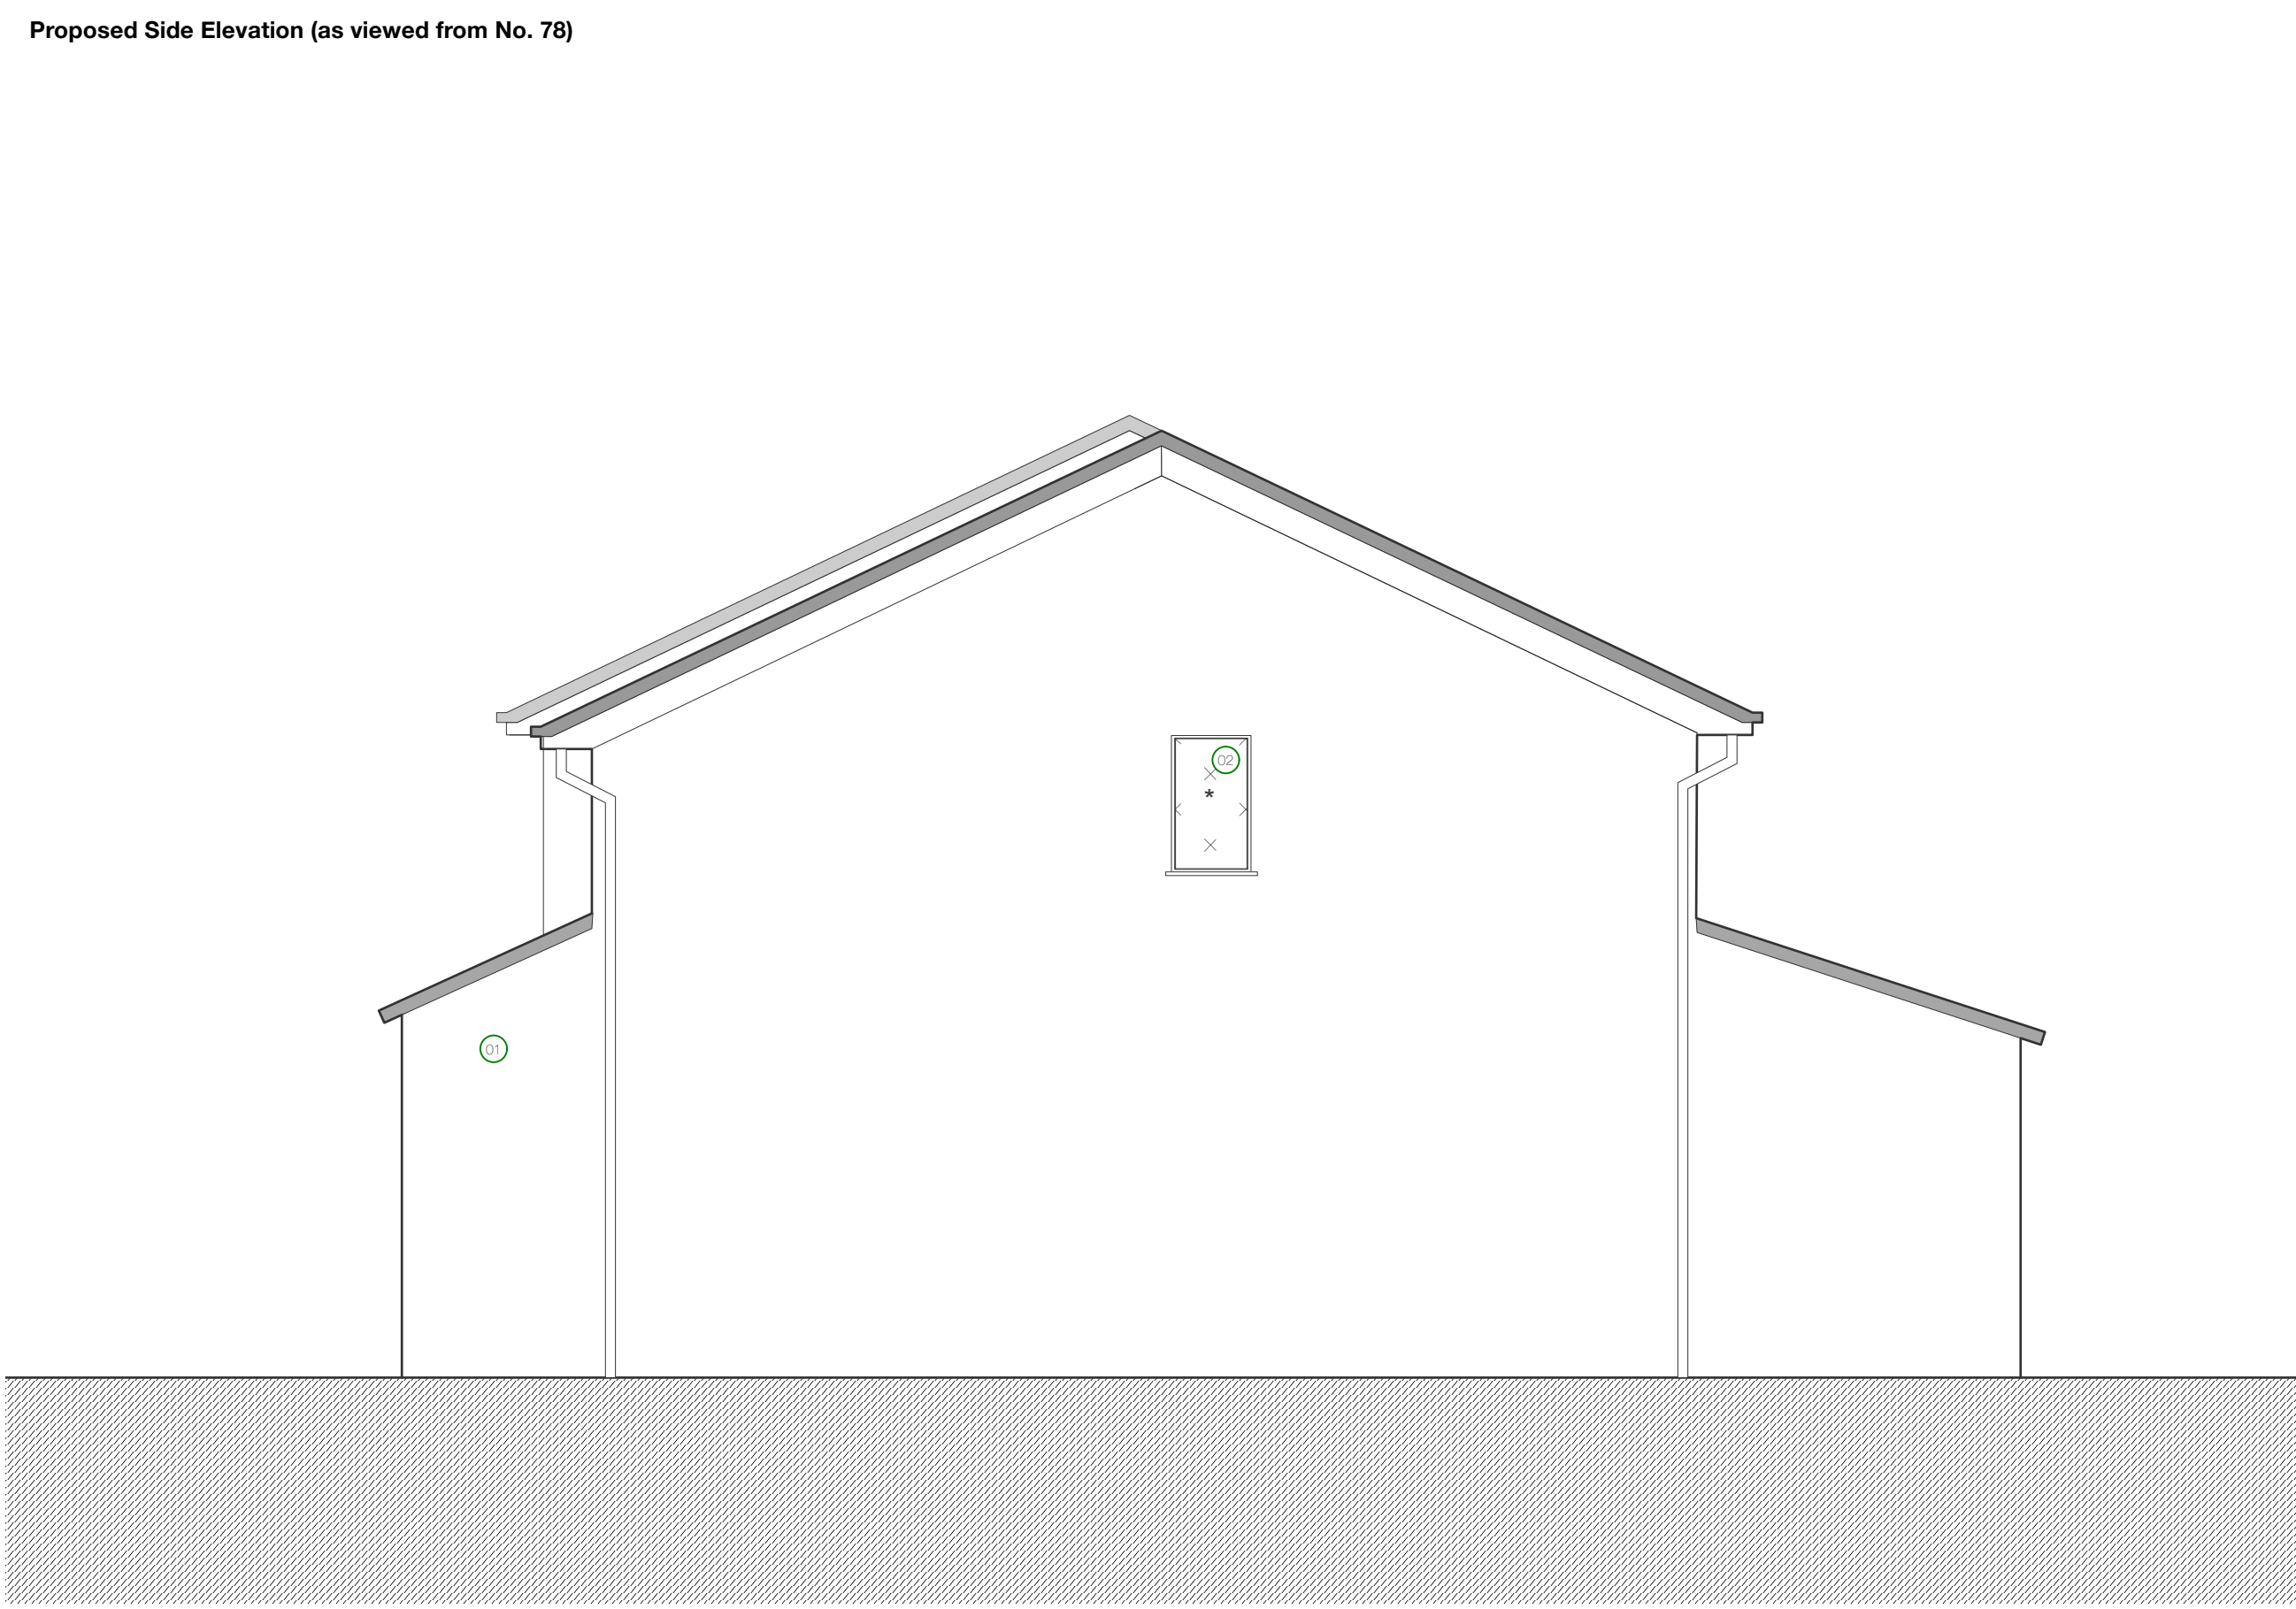

Proposed Rear Elevation




Proposed Side Elevation (as viewed from No. 82)

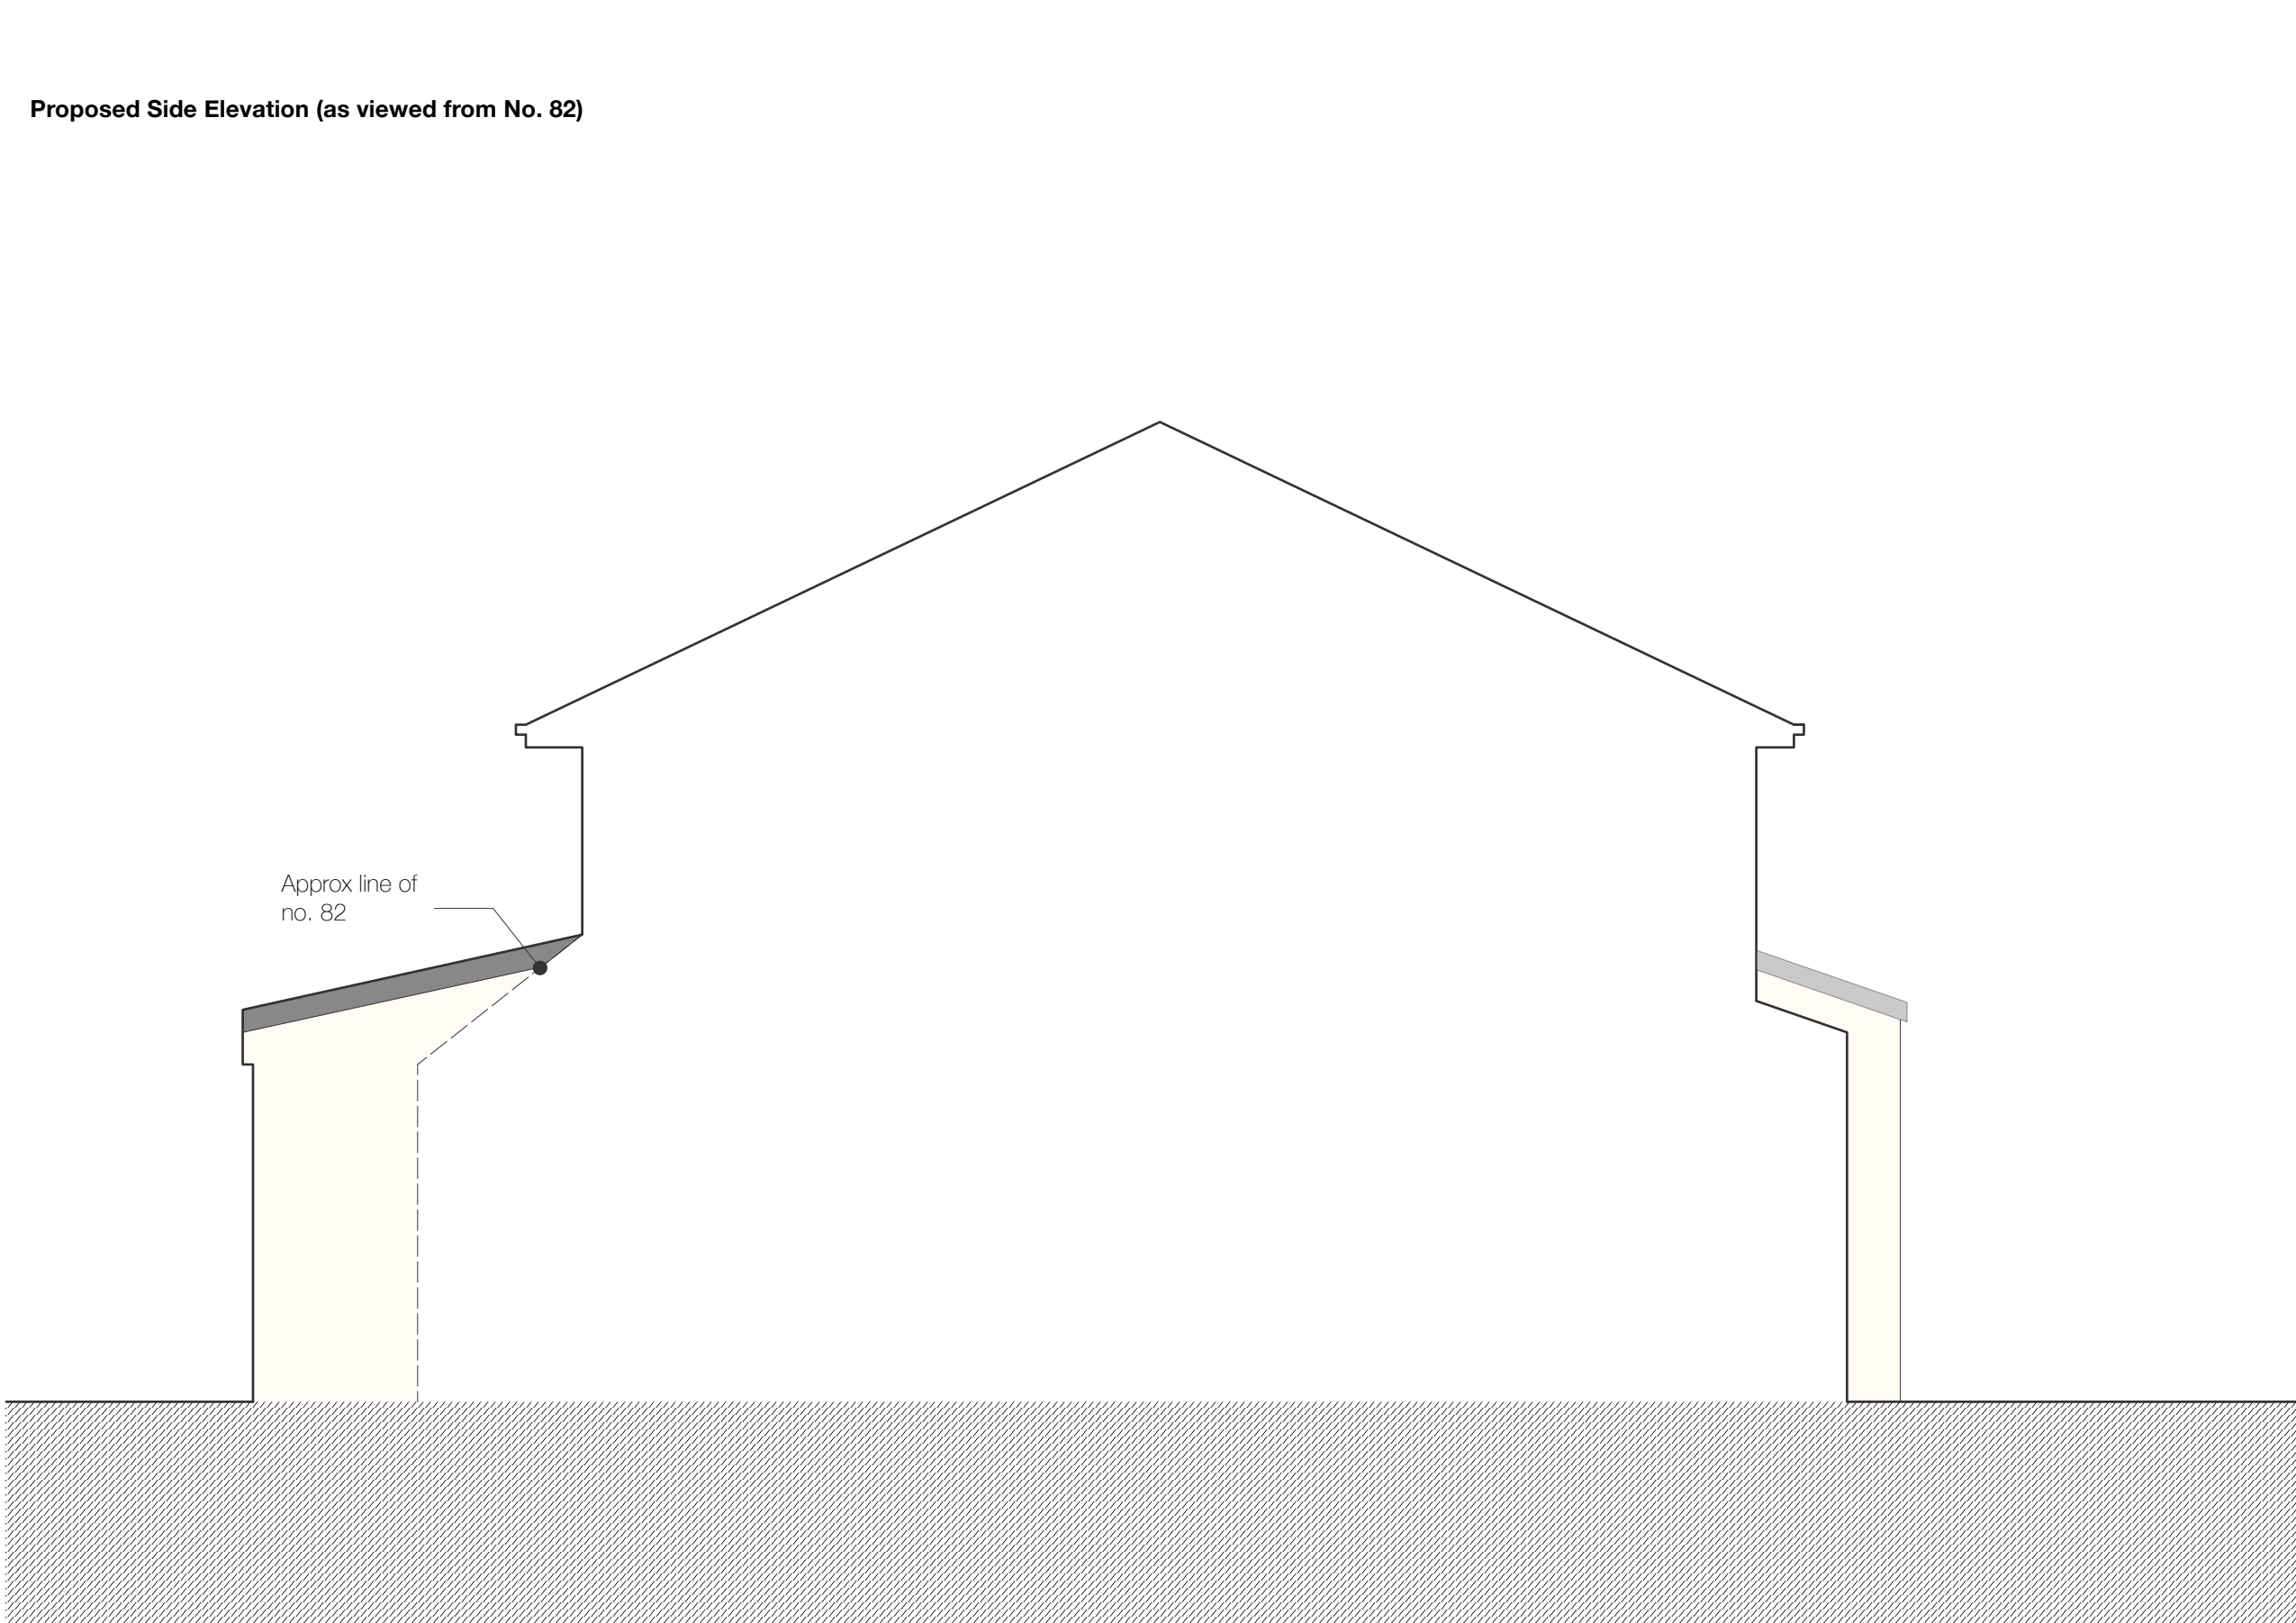

- MATERIAL KEY**
1. Render
 2. UPVC Door/Window. (* Obscured glazing to specified locations)
 3. Roof Tile to match existing
 04. Rooflight

ELEVATION KEY

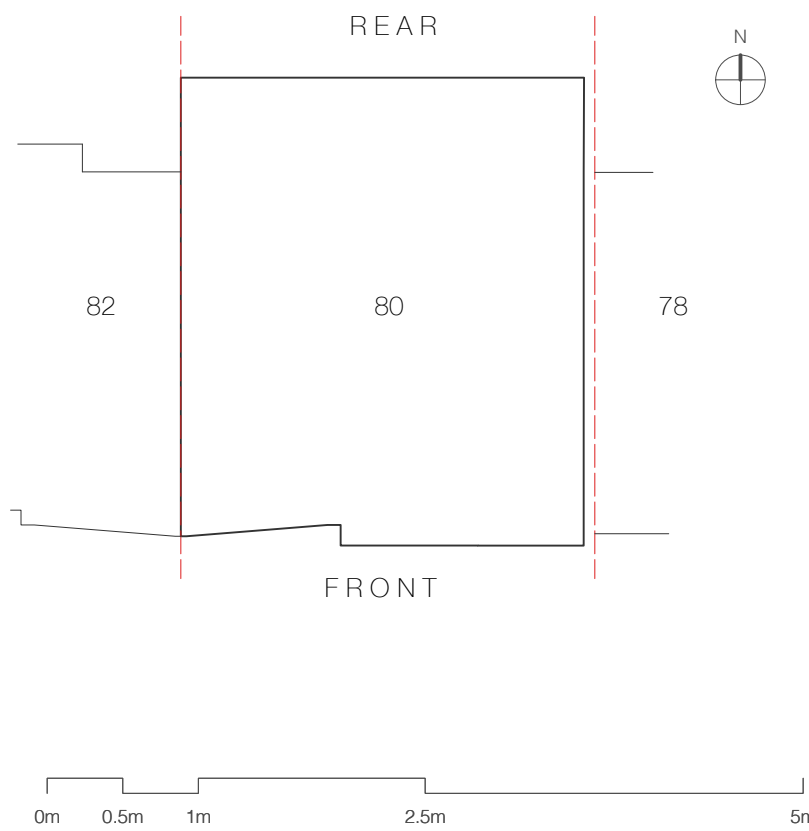

Revision	Date	Description
----------	------	-------------

REVISION NOTES

Additional Notes

Copyright of this drawing belongs solely to Acacia Architects
All dimensions on this drawing are shown in millimeters unless stated otherwise.
All dimensions and levels on this drawing are to be checked by the contractor and any discrepancies must be reported back to the Architect prior to the commencement of works.
Please refer to M+E drawings for all Mechanical and Electrical information.
Please refer to SE Drawings for all Structural, Connection and Underground Details.

ACACIA Architects

acaciaarchitects mail@acacia-architects.co.uk

ISSUED FOR:

PLANNING

Job: 80 LongMeadow Road
Client: Mr. M Banks
Drawing Title: Proposed Elevations
Date: 10/03/2023
Drawing no: 043 - 05 revision:
Scale: 1:50 @ A1