




NOTES:

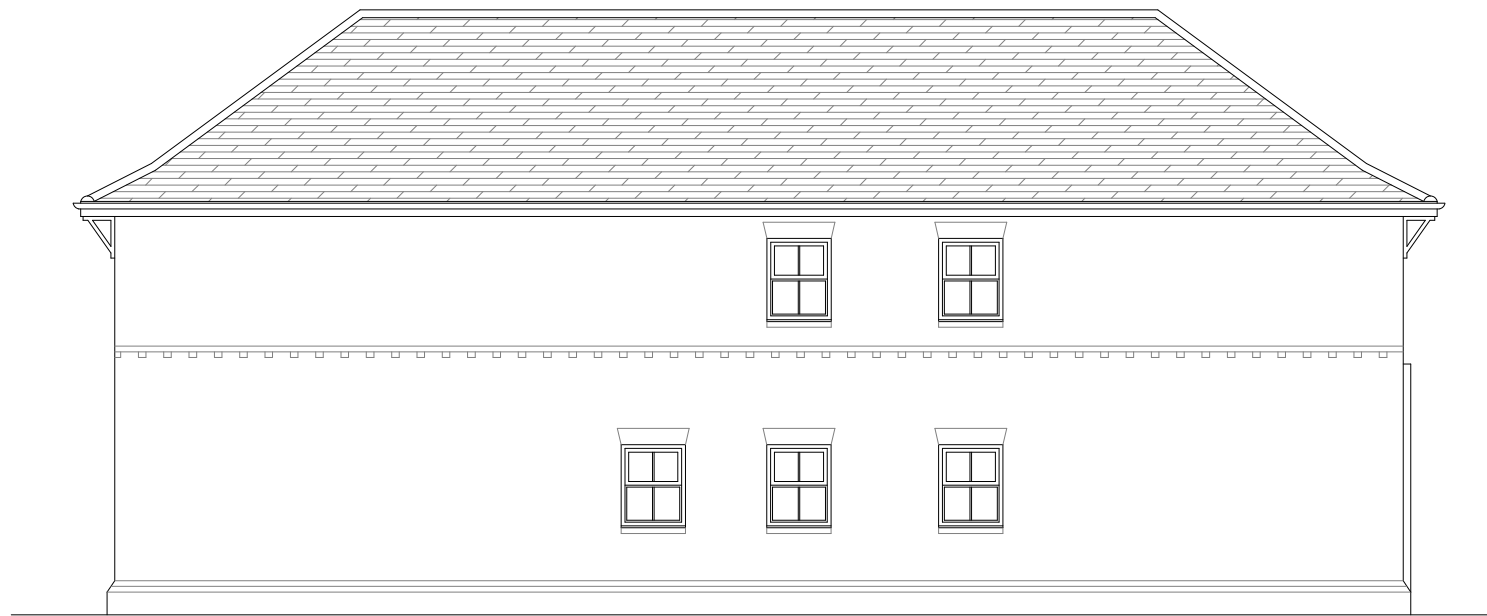

Proposed South Side Elevation 1:100



Proposed Rear Elevation 1:100

  

CLIENT Dean

DRAWING NO + TITLE:
09 - Proposed Elevations rev A

1 Huyton Hall Crescent
Huyton
Liverpool
L16 6AX

SCALES: 1:100 PAGE SIZE: A3

DRAWN BY: LS DATE 29/09/2023



ARCHITEVO