




NOTES:

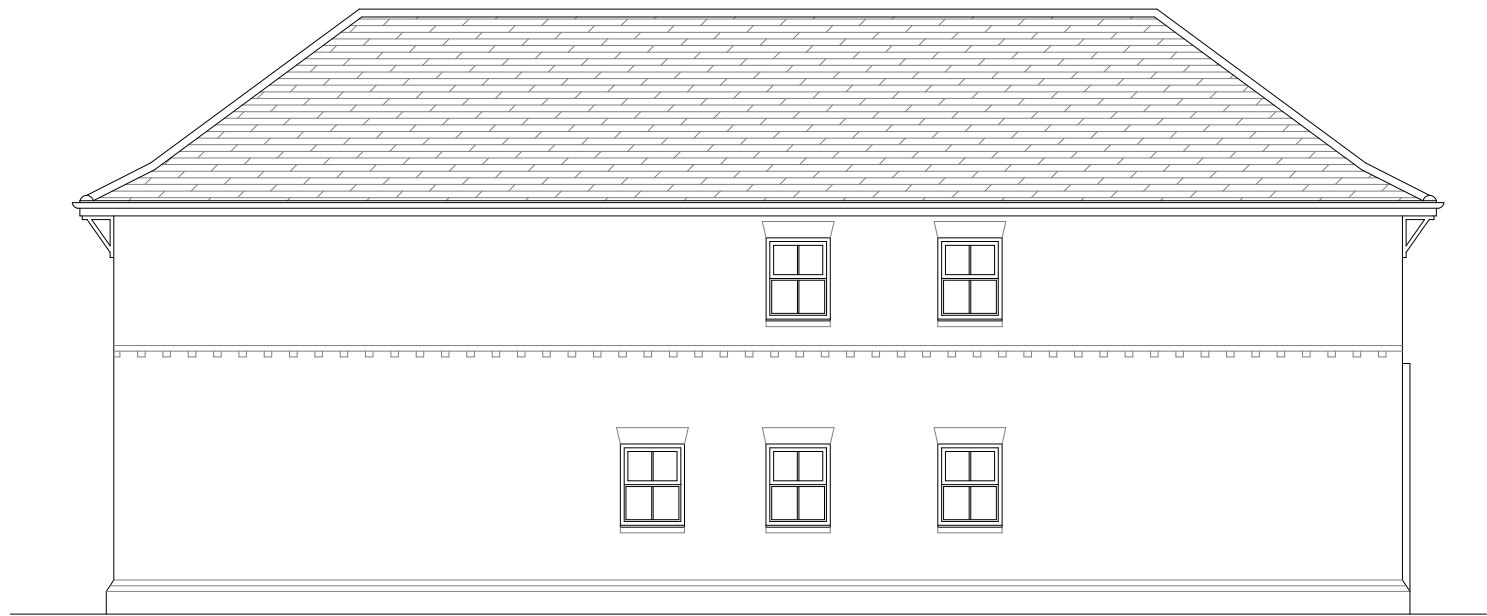

Existing South Side Elevation 1:100



Existing Rear Elevation 1:100

  

CLIENT Dean

DRAWING NO + TITLE:
04 - Existing Elevations

1 Huyton Hall Crescent
Huyton
Liverpool
L16 6AX

SCALES: 1:100 PAGE SIZE: A3

DRAWN BY: LS DATE 29/09/2023



ARCHITEVO