


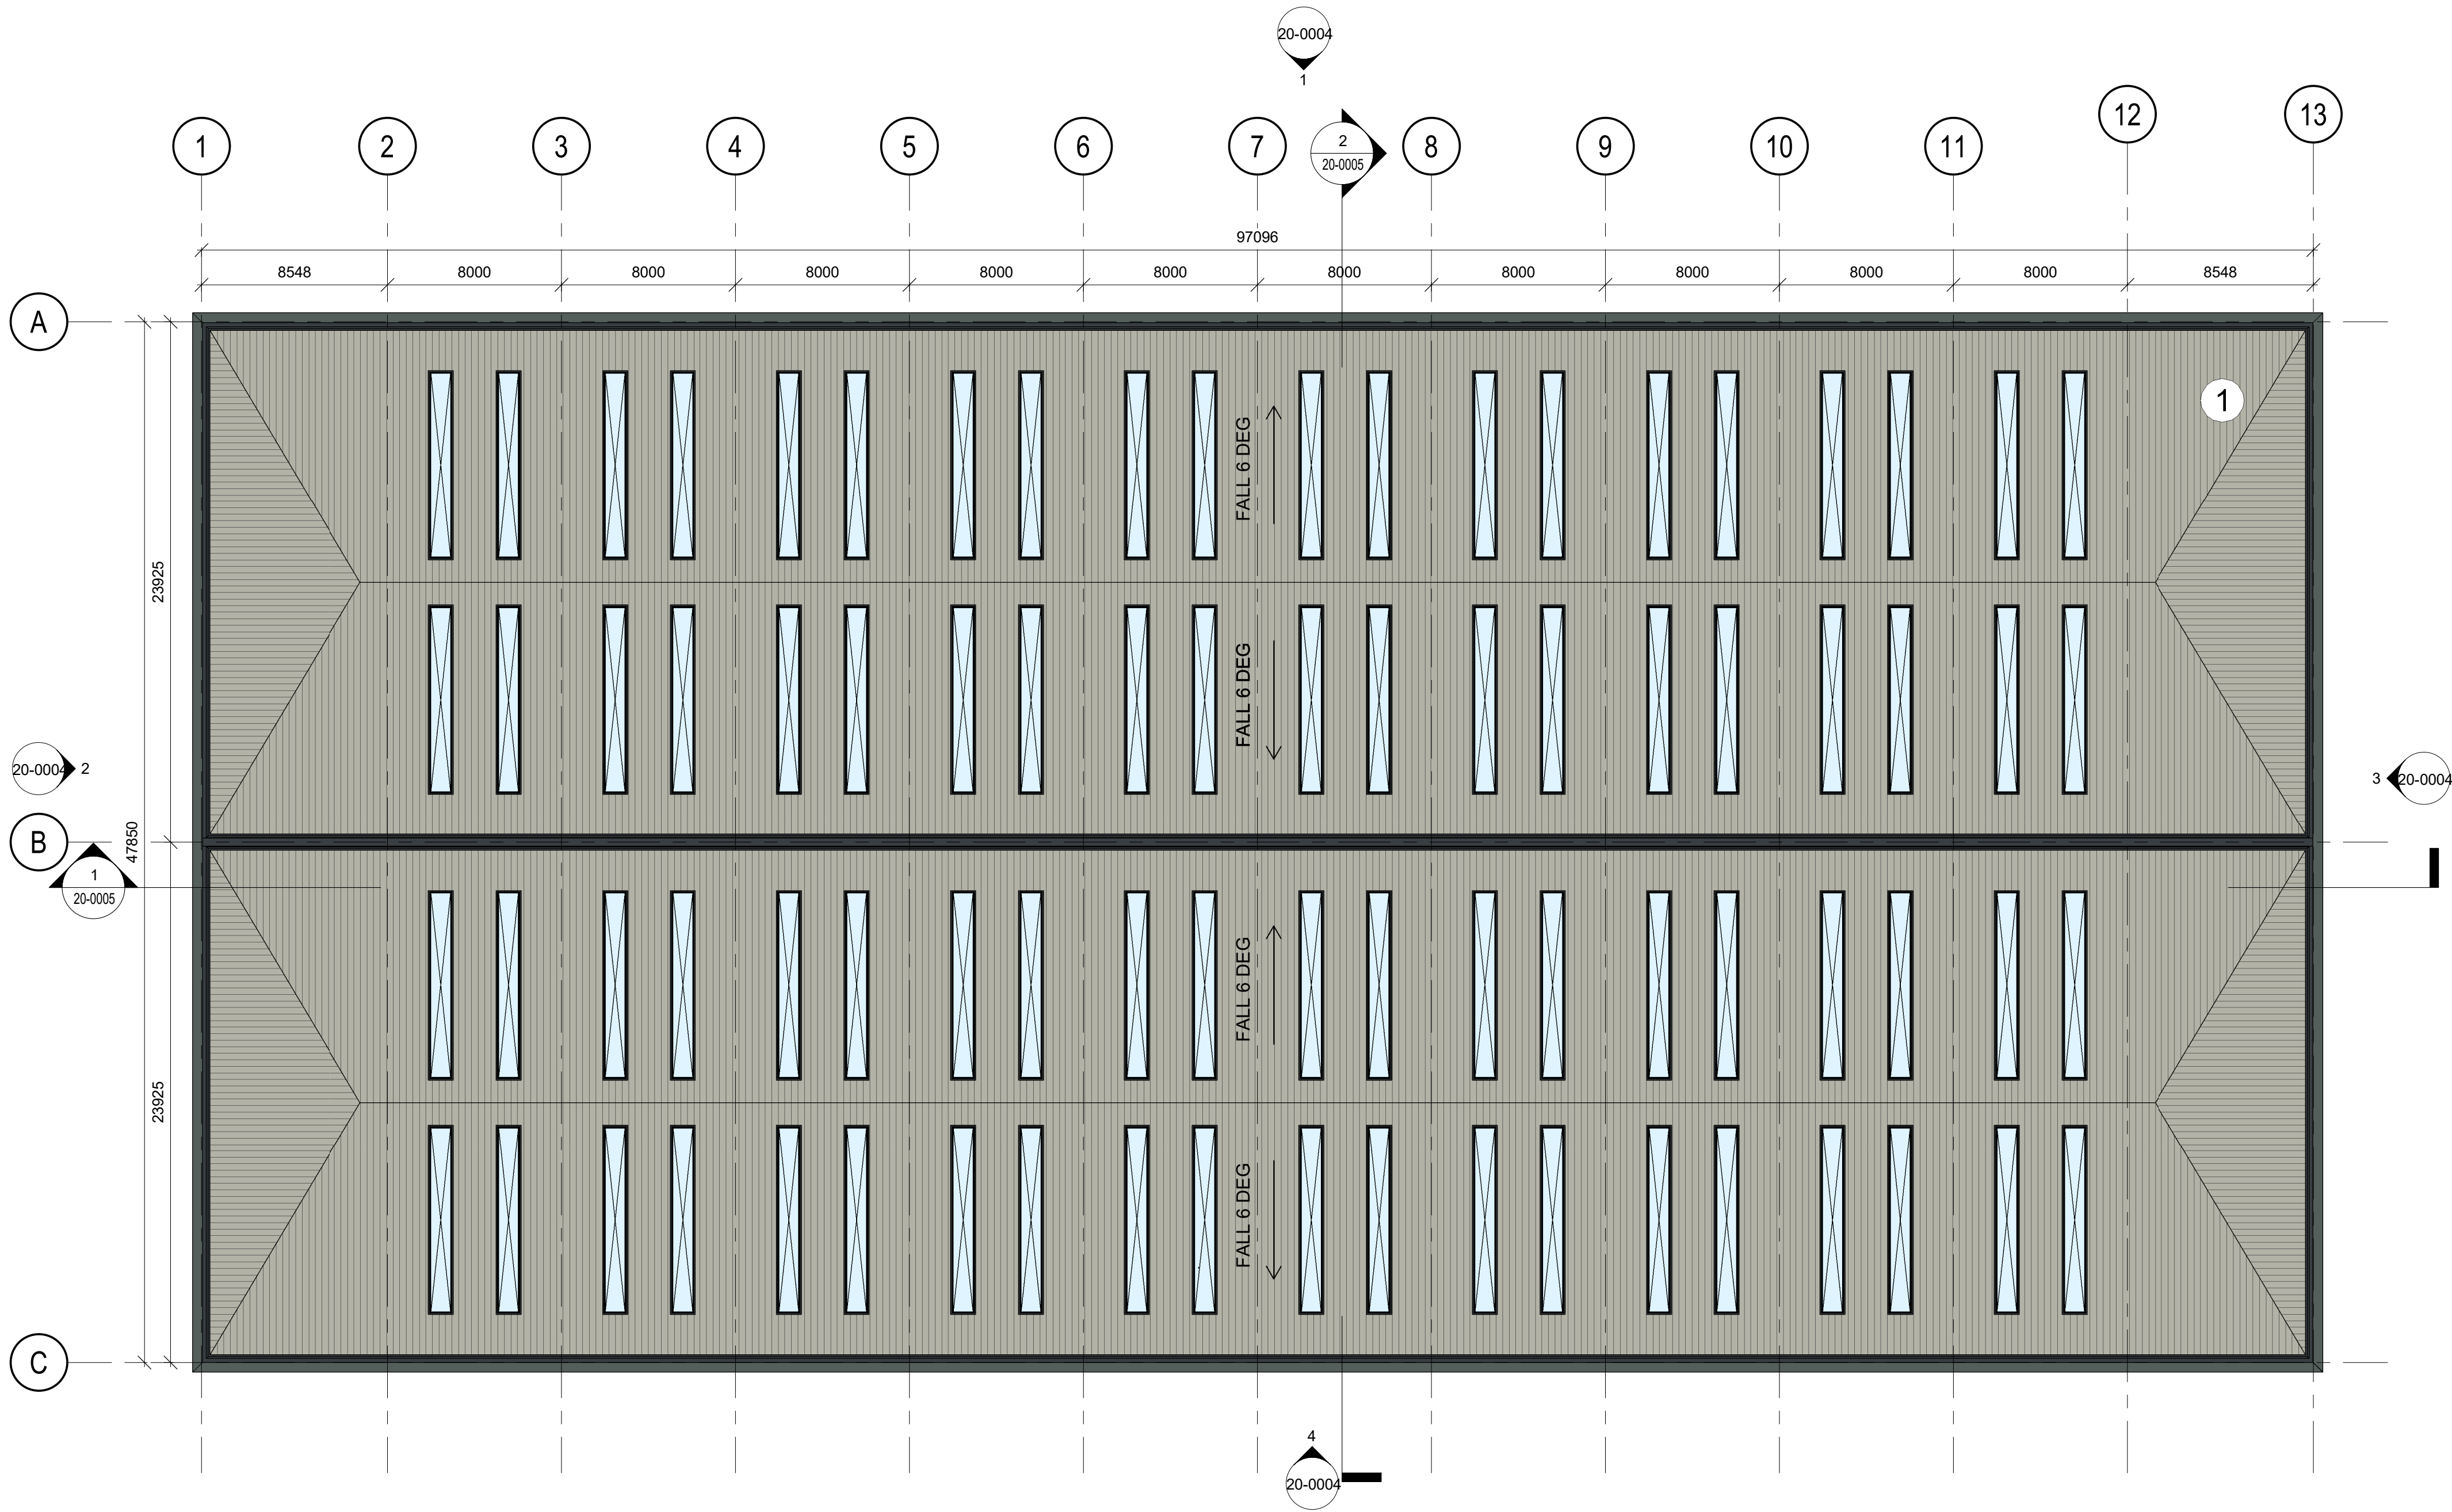


Roof GA Plan
1 : 200

General Notes

Do not scale from this drawing. Only work to written dimensions.

All site dimensions shall be verified by the Contractor on site prior to commencing any works.

This drawing is the property of Fletcher-Rae (UK) Limited (t/a Fletcher-Rae) and copyright is reserved by them. The drawing is not to be copied or disclosed by or to any unauthorised persons without the prior written consent of Fletcher-Rae (UK) Limited.

 

Key

Rooflight equates to 15% of Roof Coverage

1

Composite Trapezoidal roof cladding (Refer to Elevation Drawing for colour)

P2	Roof Plan updated to reflect 15% rooflight coverage	25.04.22	JAB	AT
P1	First Issue	23.03.22	JAB	AT
Rev.	Description	Date	ISS	APP
Scale	1 : 200 @ A1			
Status	S2 Information			
Drawn By	JAB			
Checked By	AT			
Date	23.03.2022			
Client:	Caddick Developments			
Project:	Knowsley Lane			

Sheet Name:

Unit 3 - Proposed Roof Plan