


date	revision	by	no.
19.5.26	Floor plans amended and North point added to block plan	R.J.L.	A



FIRST FLOOR PLAN

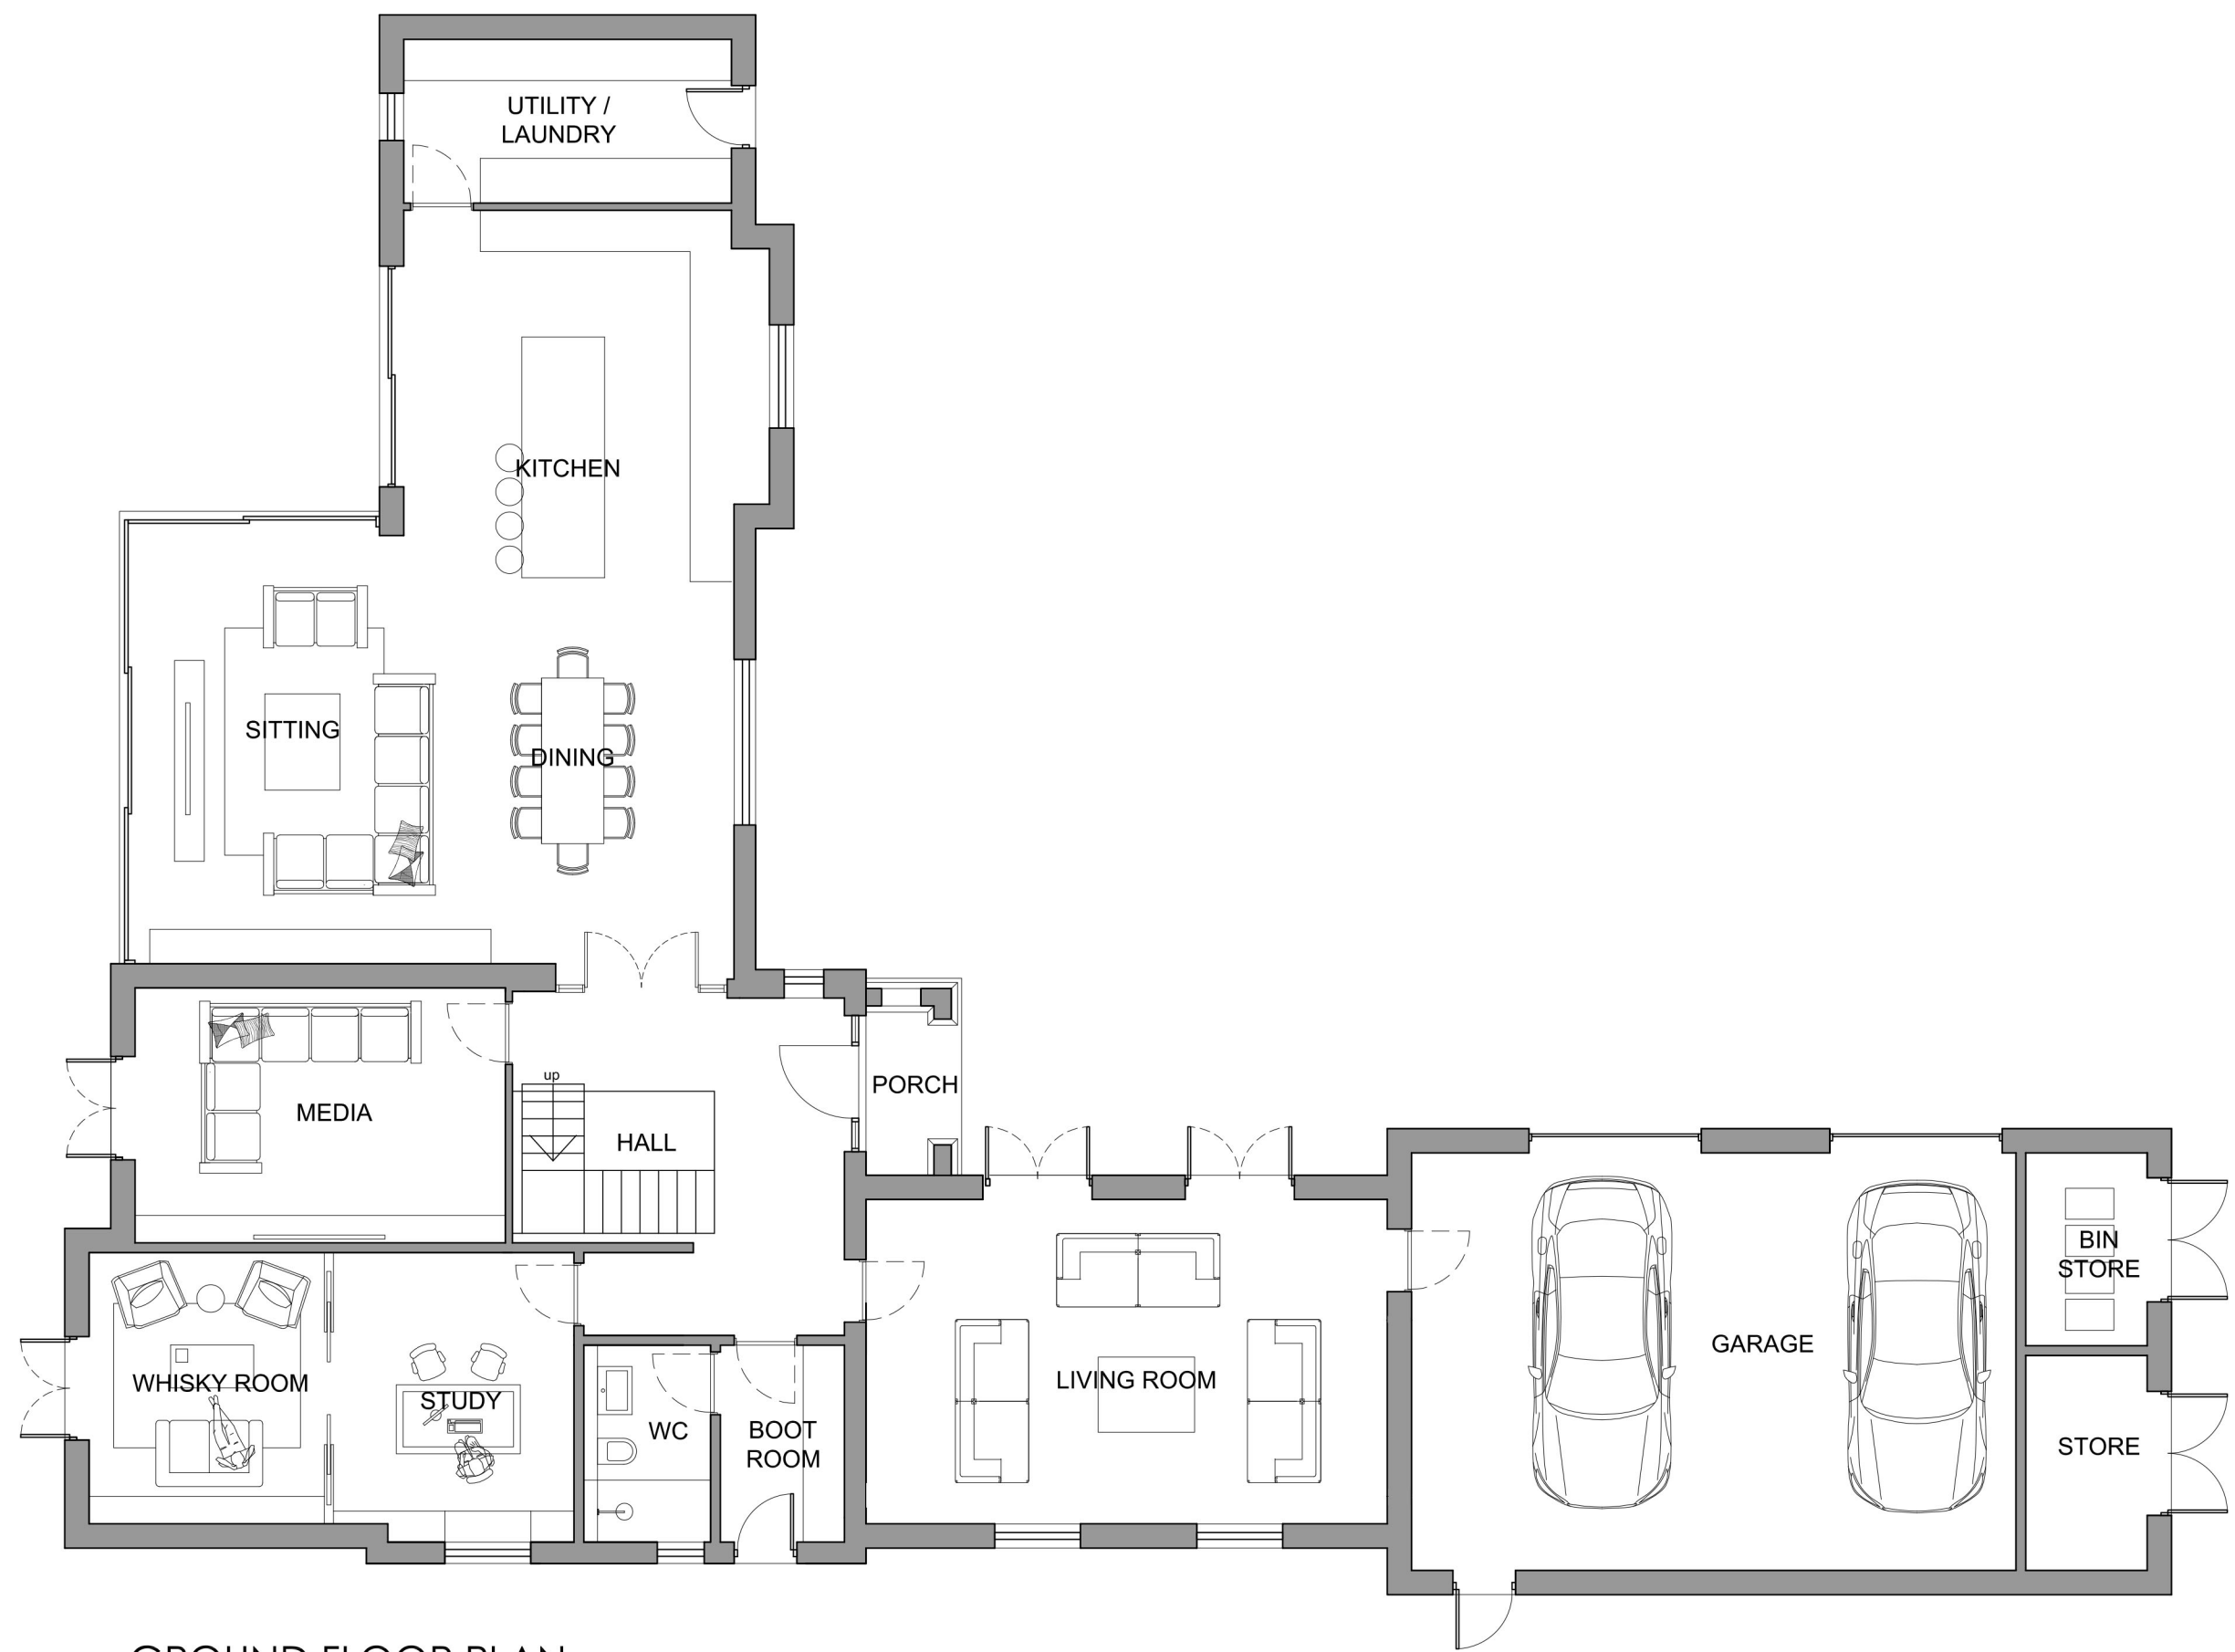

GROUND FLOOR PLAN
PROPOSED FLOOR PLANS (1:100)



SITE/BLOCK PLAN (1:200)
(showing proposed footprint)

1:50	mm	0	500	1000	1500	2000
1:100	mm	0	1000	2000	3000	4000
1:200	mm	0	2000	4000	6000	8000
1:500	m	0	5	10	15	20
1:1250	m	0	10	20	30	40

the design room
Architecture & Interiors
14 KINGSWAY : ALTRINCHAM : CHESHIRE : WA14 1PJ
0161 660 9505
info@thedesigndroom.co.uk

Weston House Cottage, North End Lane			
Proposed Floor Plans and Block Plan			
drawn	checked	date	
R.J.L.	Planning	April 2026	
scale	paper	ref no.	rev
Varies @ A1	25118-P201		A