



Existing Front Elevation

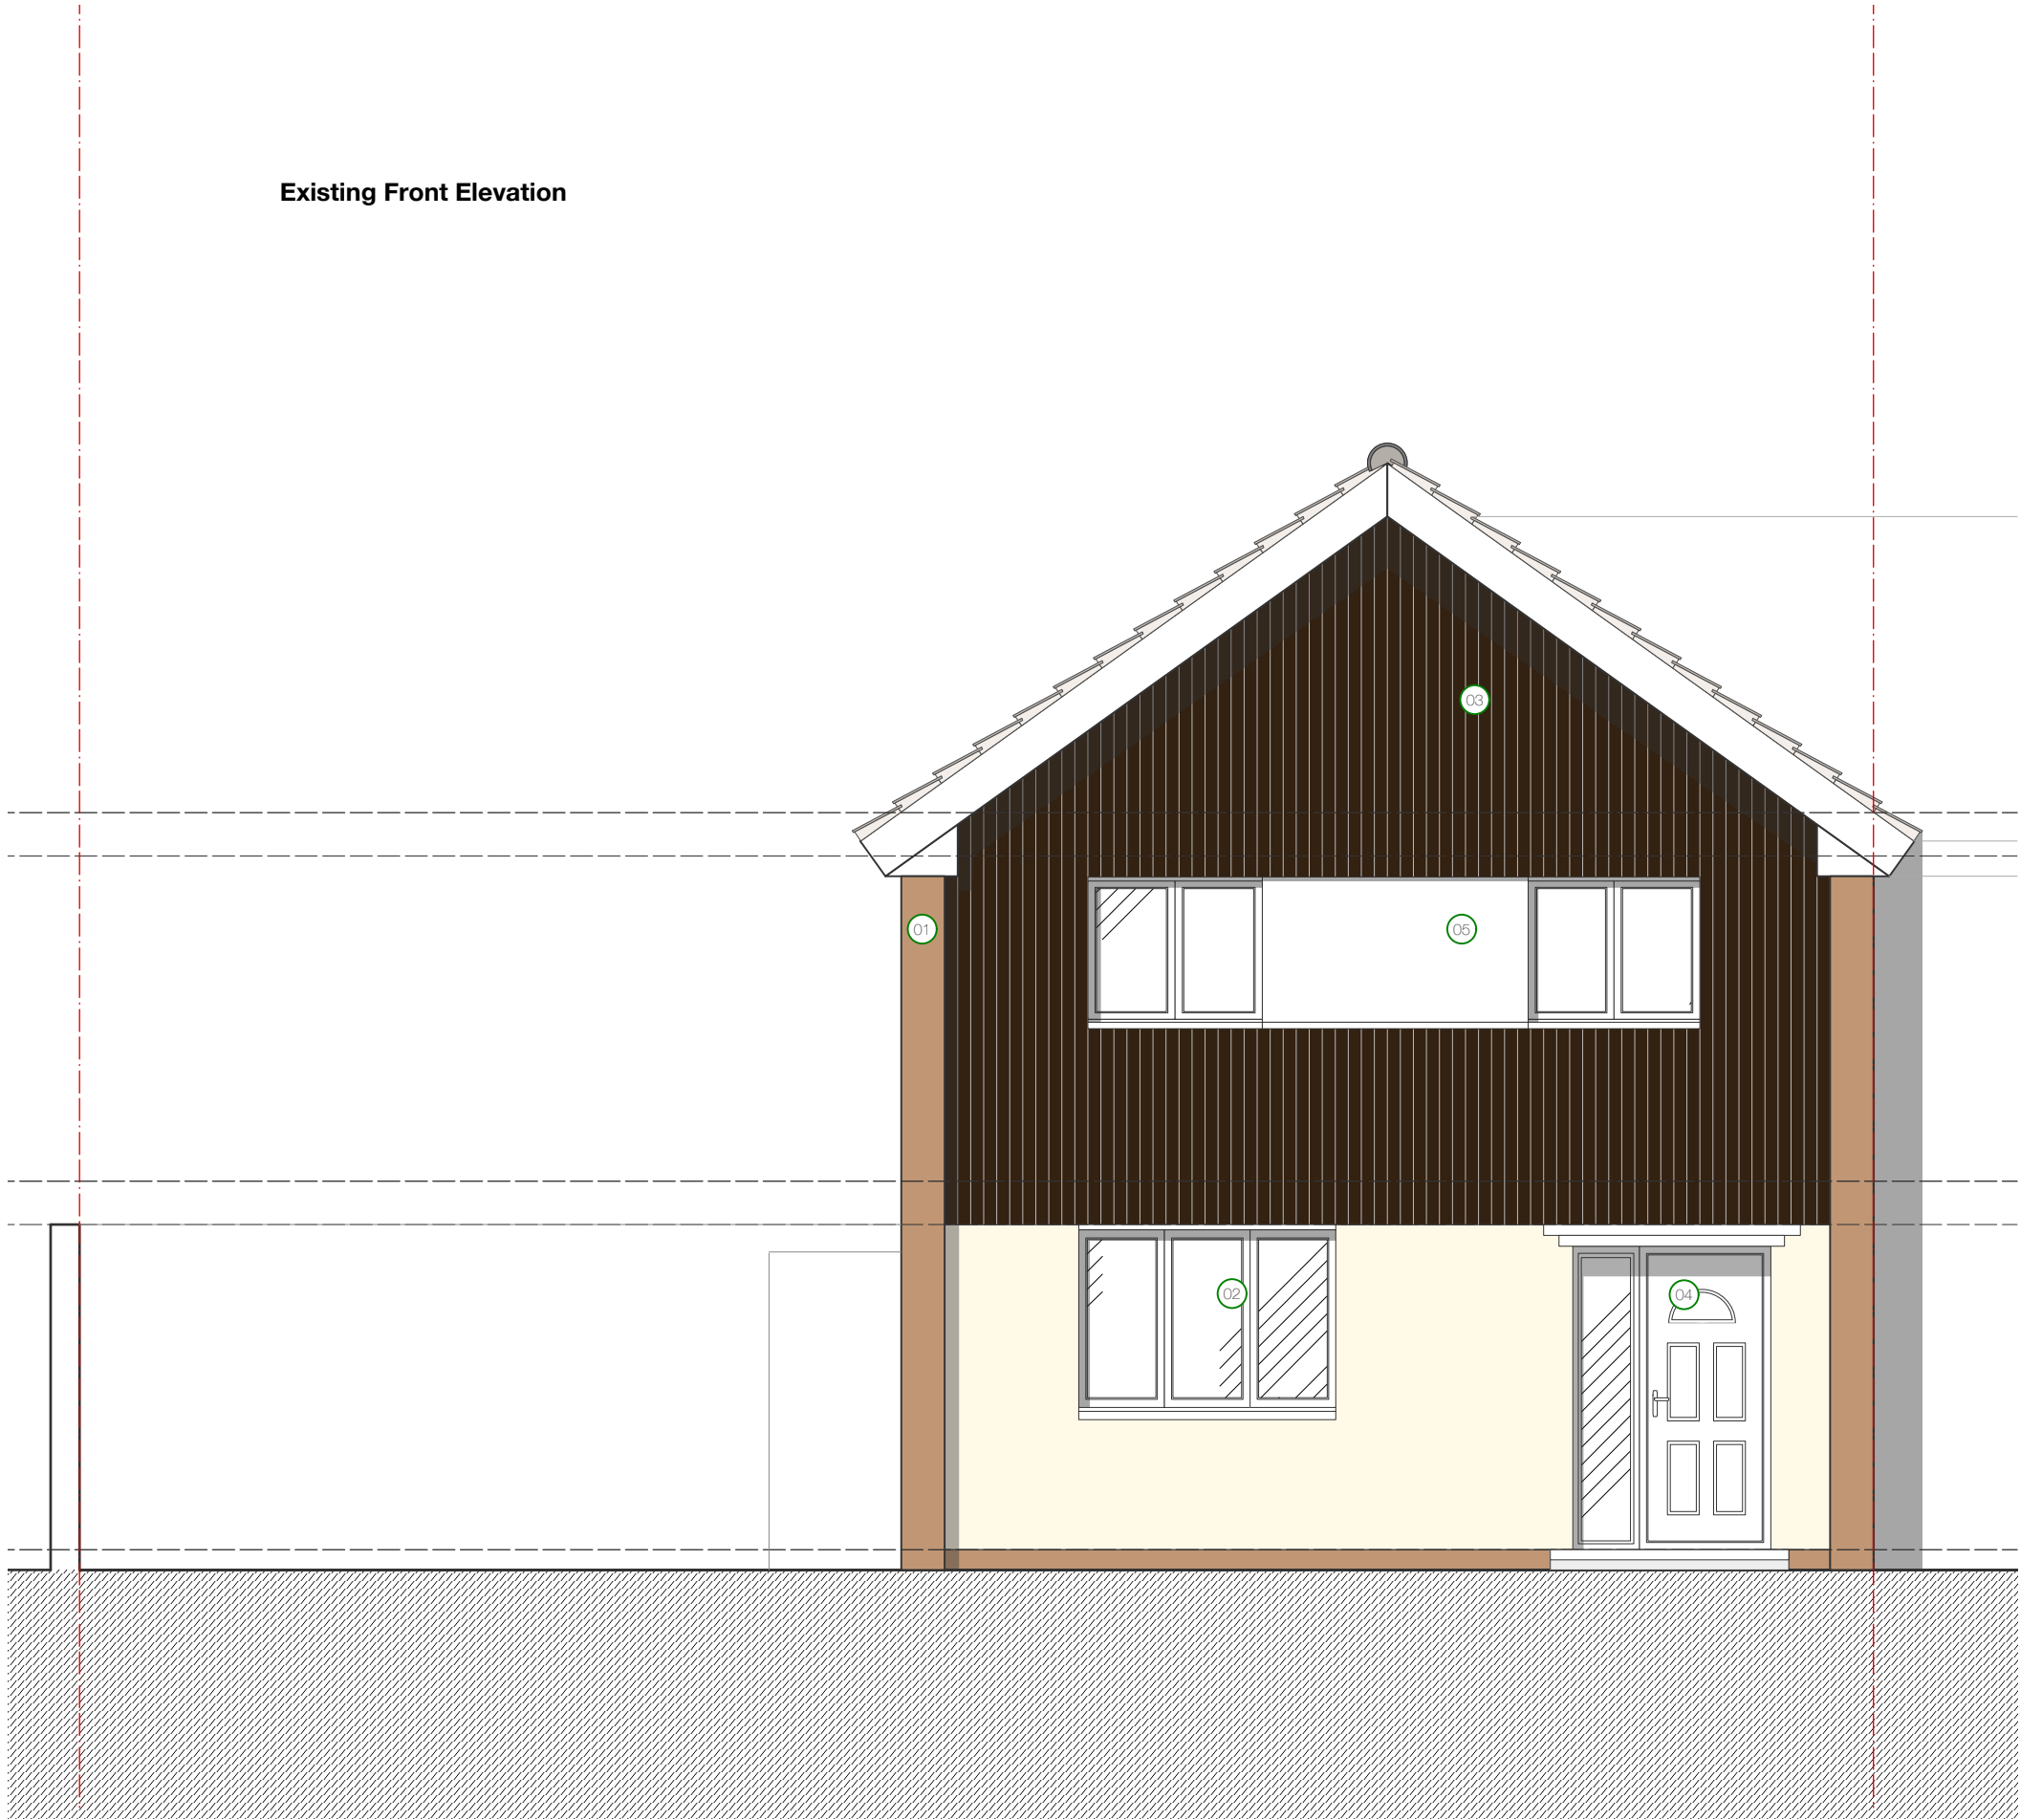


Existing Side Elevation

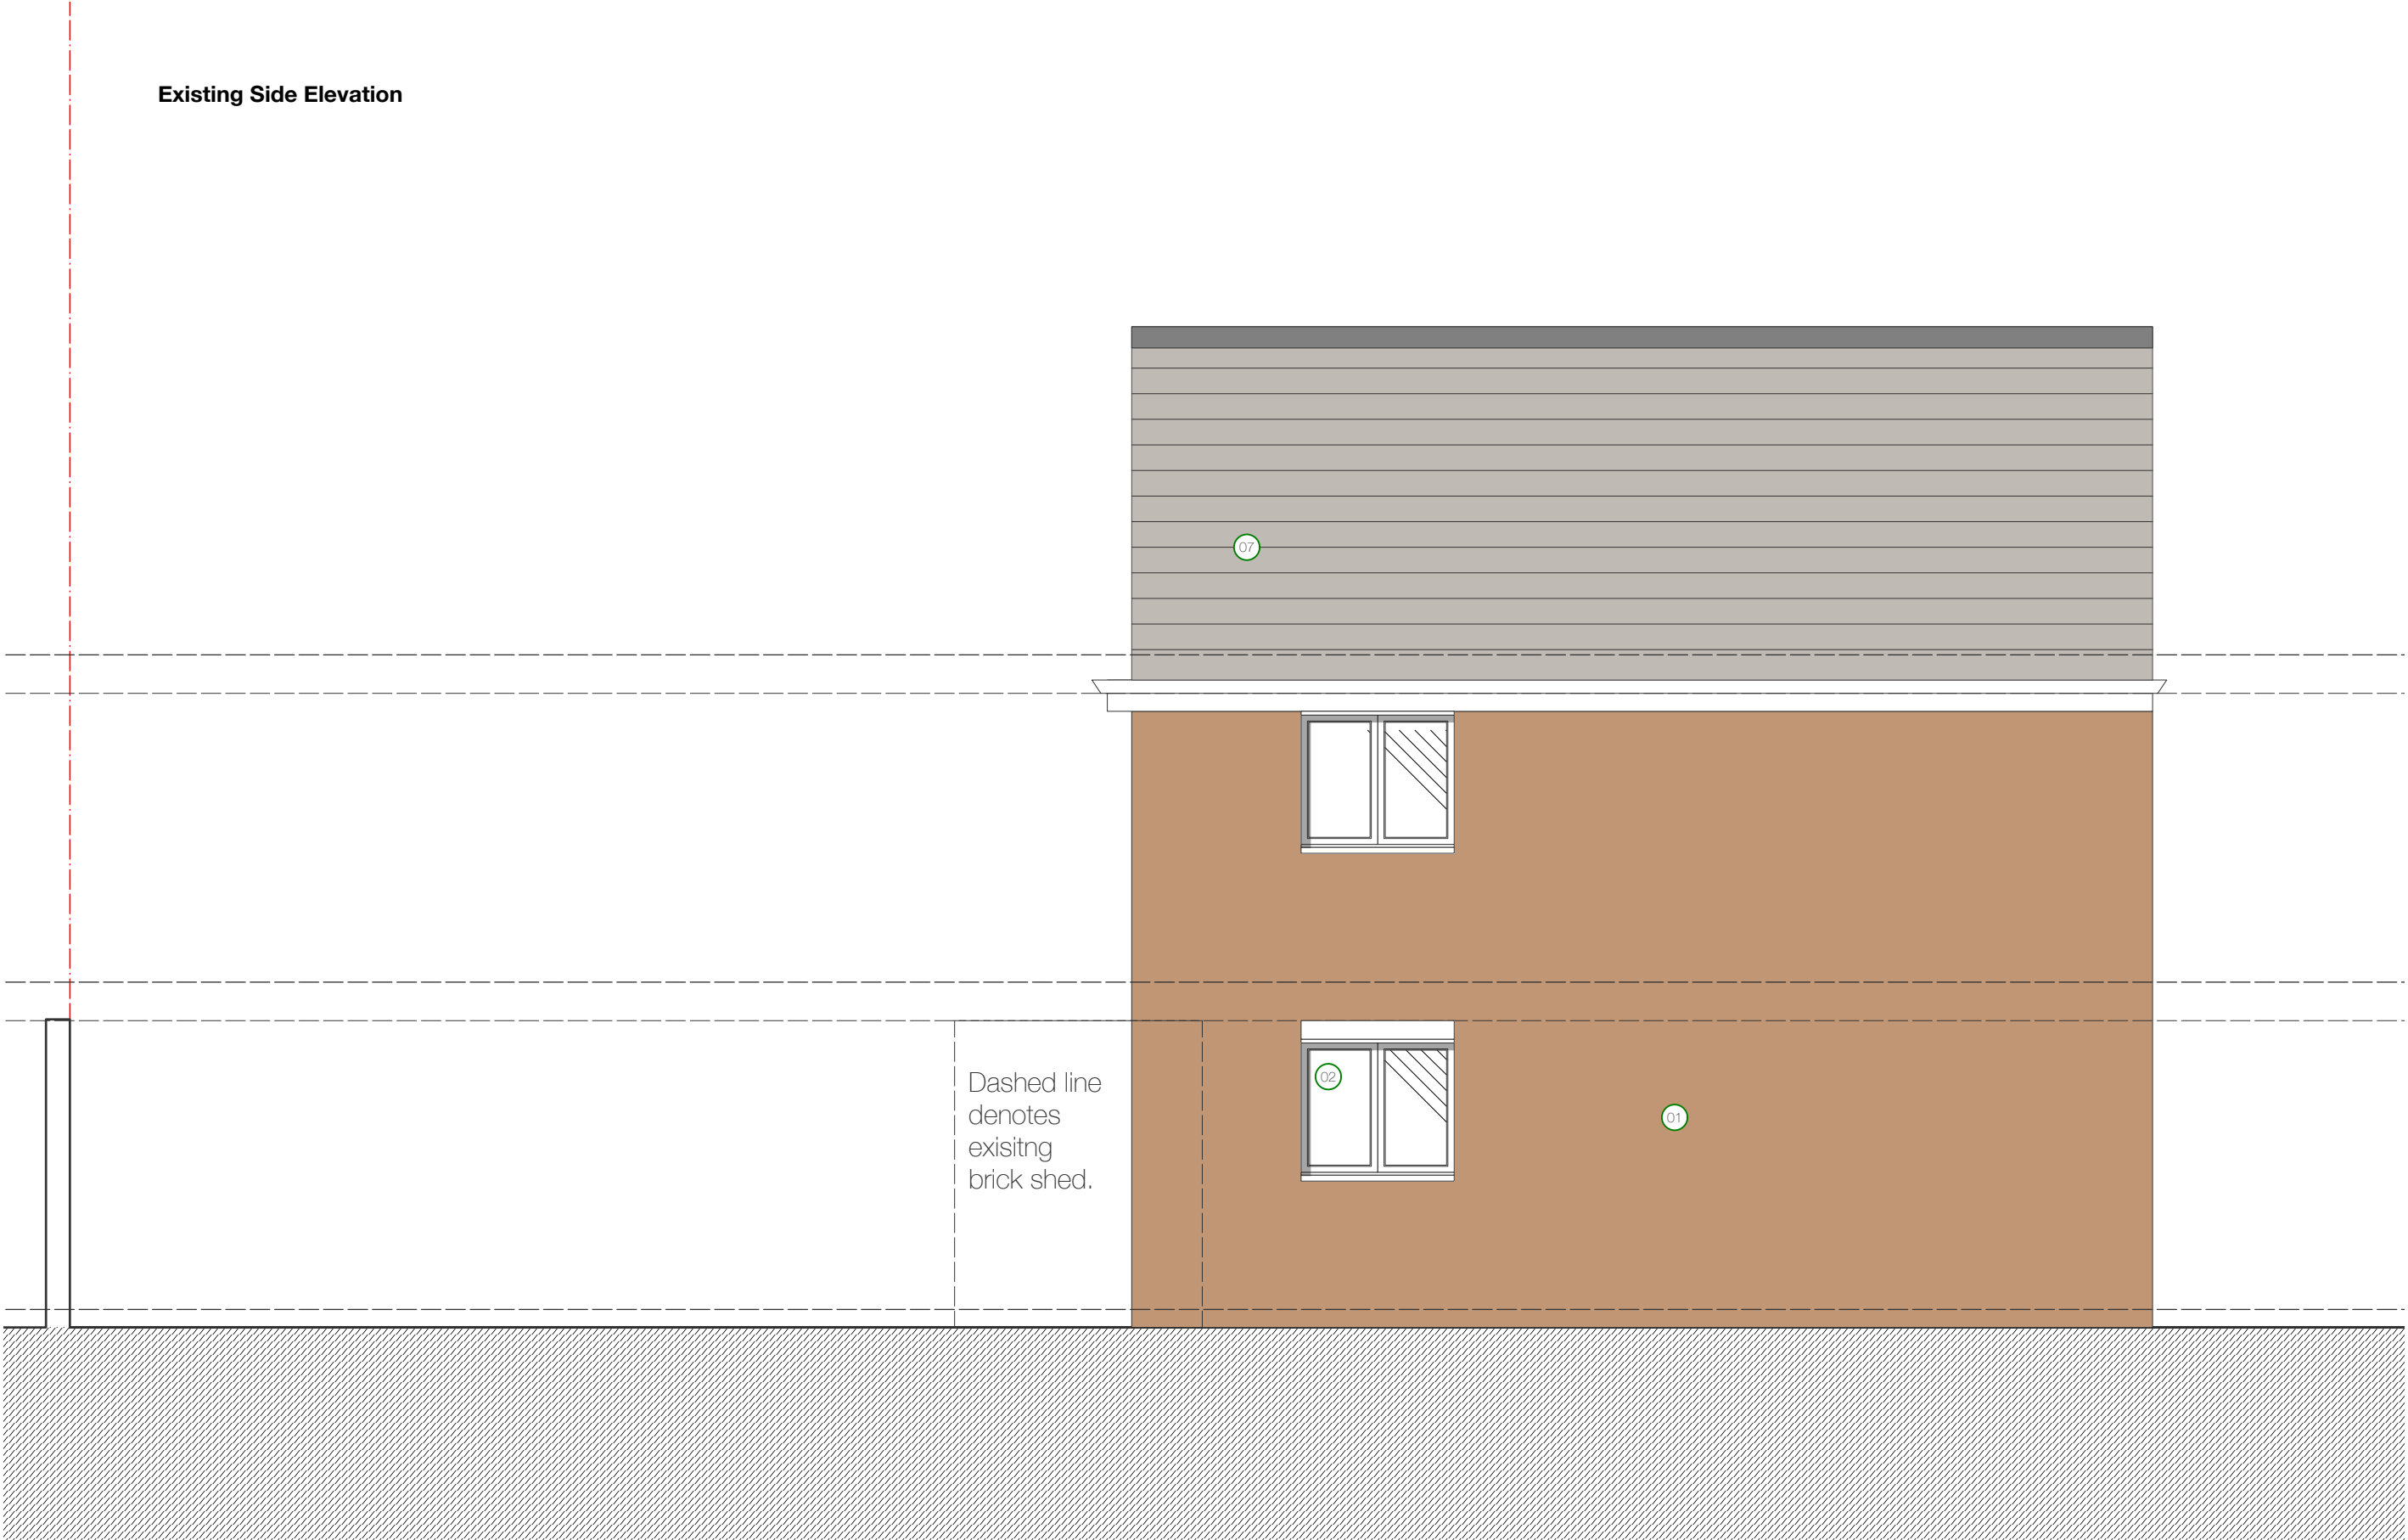

Existing Rear Elevation



Existing Side Elevation (as viewed from Number 74 Riding Hill Road)

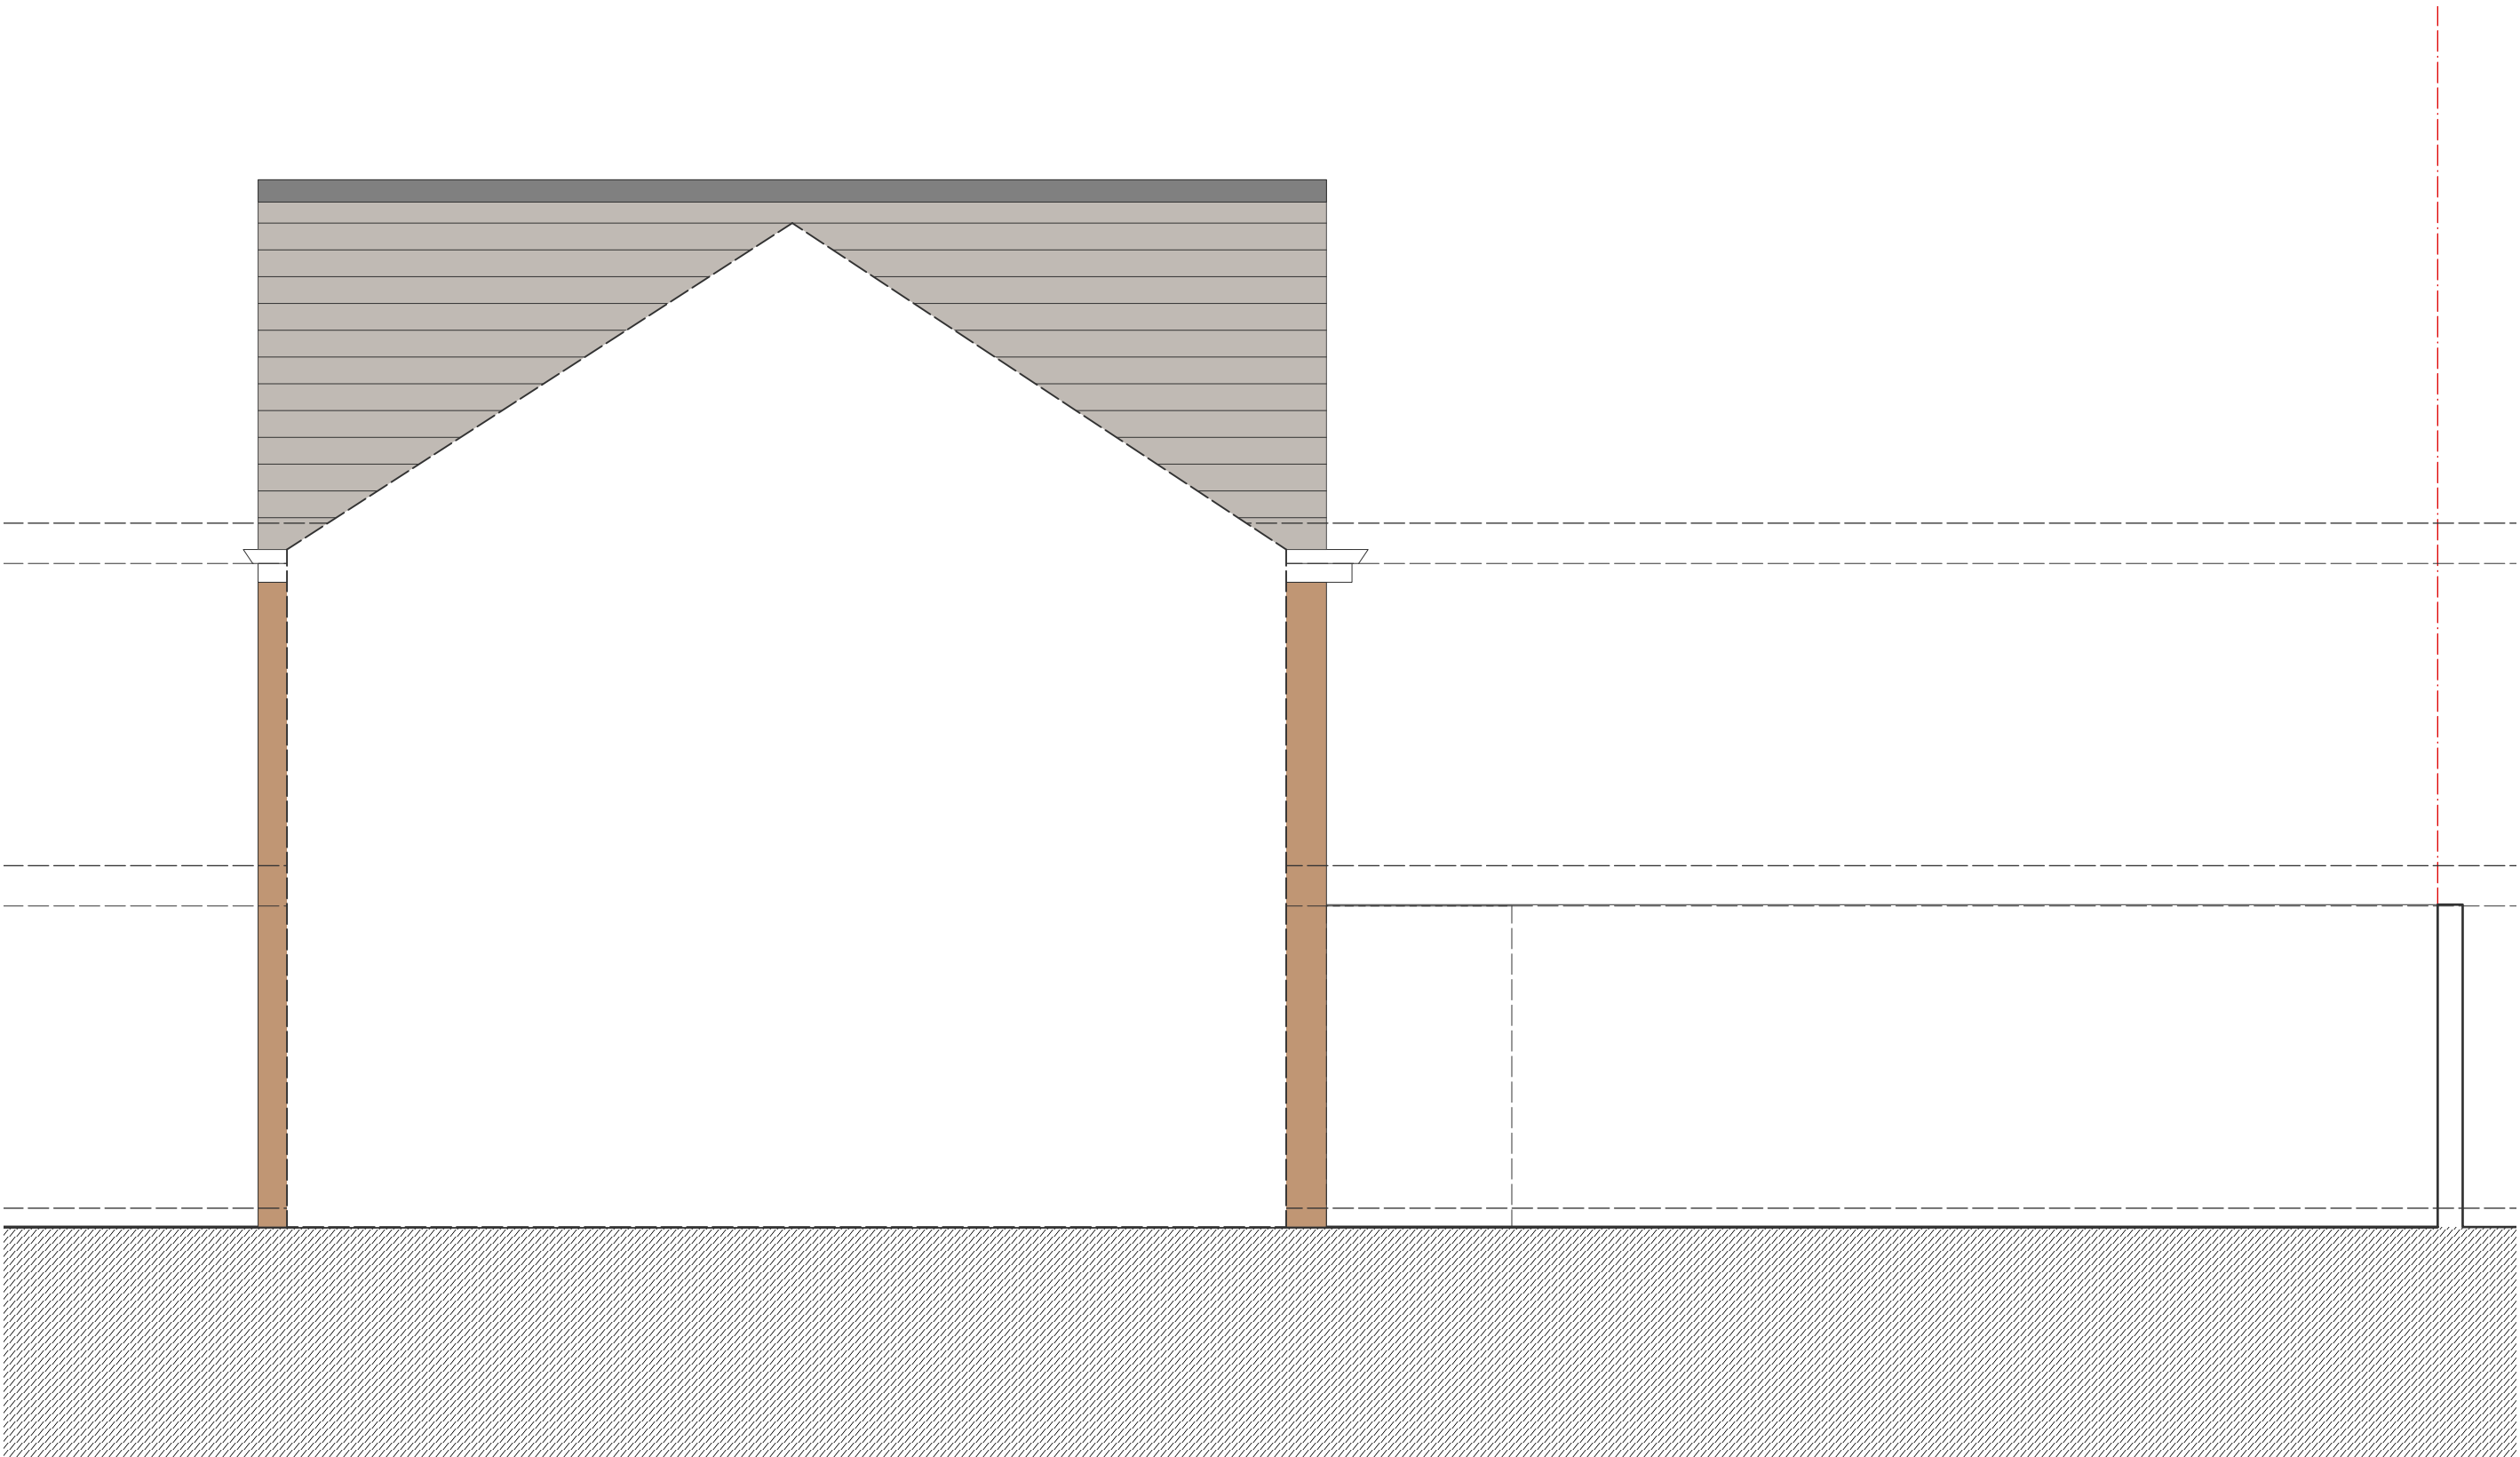

MATERIAL KEY

1. Brickwork
2. UPVC Door/Window
3. Timber Cladding
4. Render
5. Render Panel
6. Painted Brickwork
7. Roof Tile



Revision	Date	Description
----------	------	-------------

REVISION NOTES

Additional Notes
Do not scale from this drawing.
Copyright of this drawing belongs solely to Acacia Architects.
All dimensions on this drawing are shown in millimeters unless stated otherwise.
All dimensions and levels on this drawing are to be checked by the contractor and any discrepancies must be reported back to the Architect prior to the commencement of works.
Please refer to M+E drawings for all Mechanical and Electrical information.
Please refer to SE Drawings for all Structural, Connection and Underground Details.

ACACIA Architects

acaciaarchitects mail@acacia-architects.co.uk

ISSUED FOR:

PLANNING

Job:	72 Riding Hill Road
Client:	Mr. A Lee-Perry
Drawing Title:	Existing Elevations
Date:	05/10/2022
Drawing no:	037 - 03 revision
Scale:	1:50 @ A1