


Proposed Front Elevation



Proposed Side Elevation (South Facing)

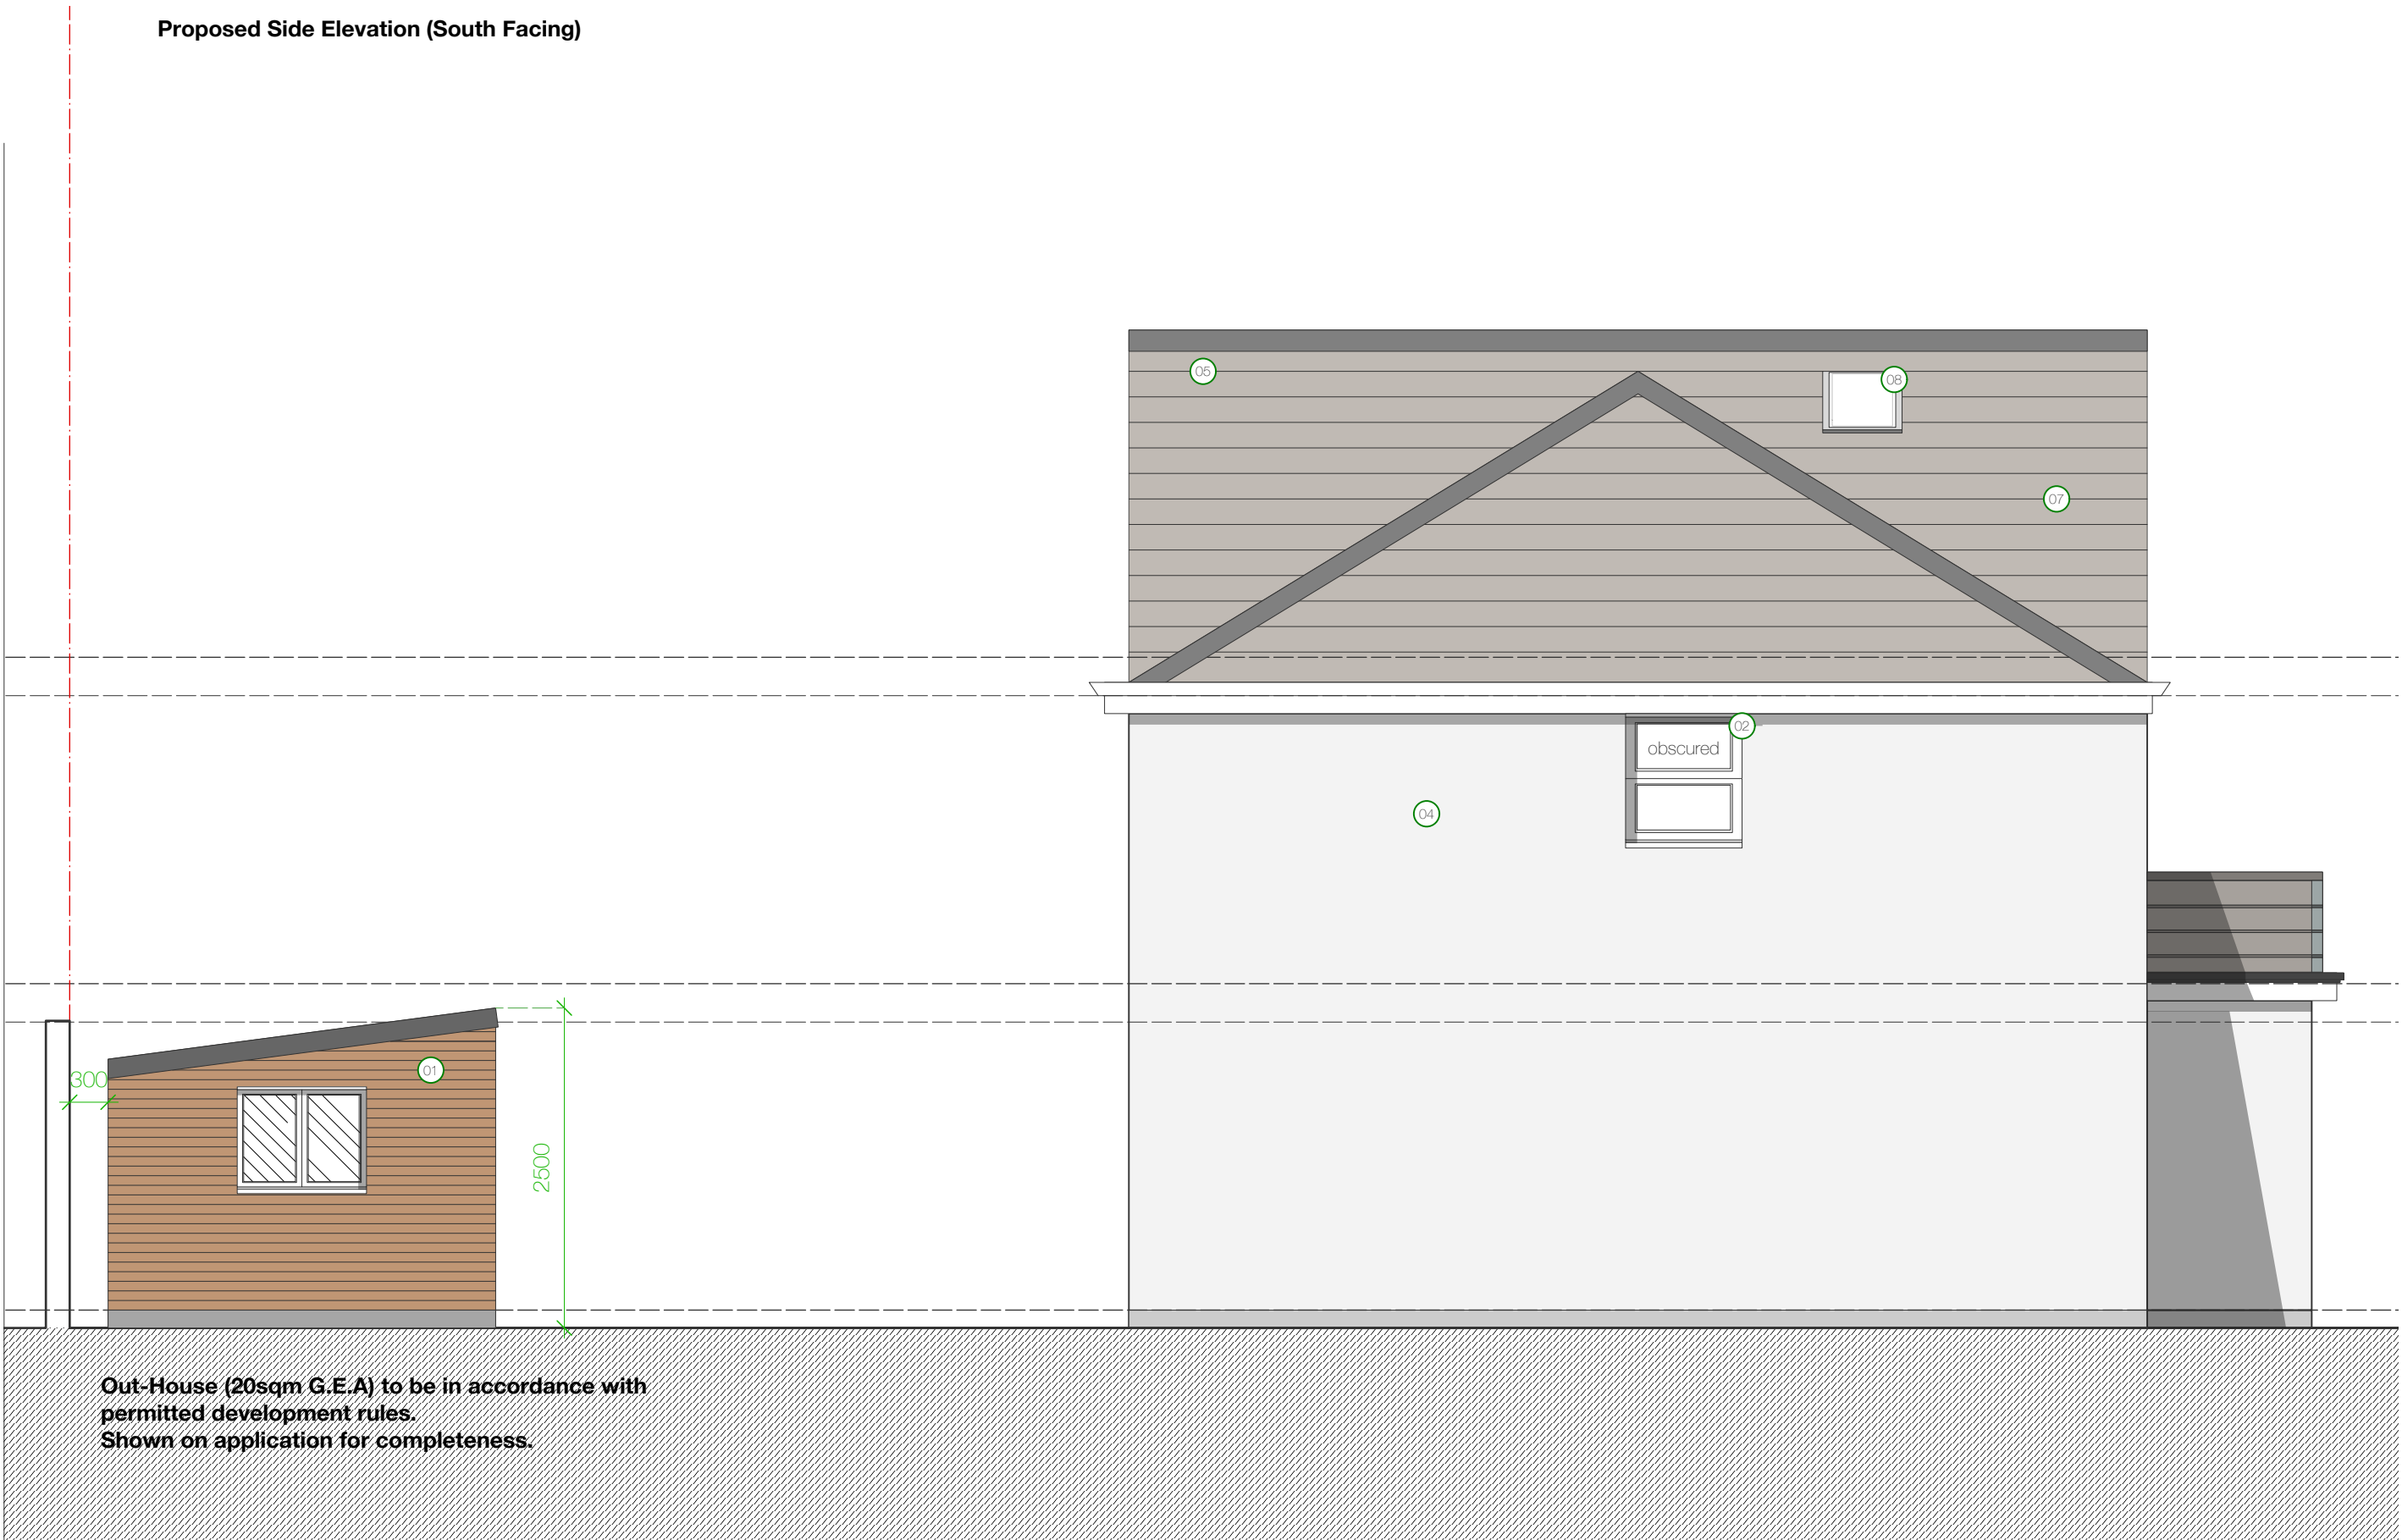


Out-House (20sqm G.E.A) to be in accordance with permitted development rules.
Shown on application for completeness.

Proposed Rear Elevation



Proposed Side Elevation (North Facing)

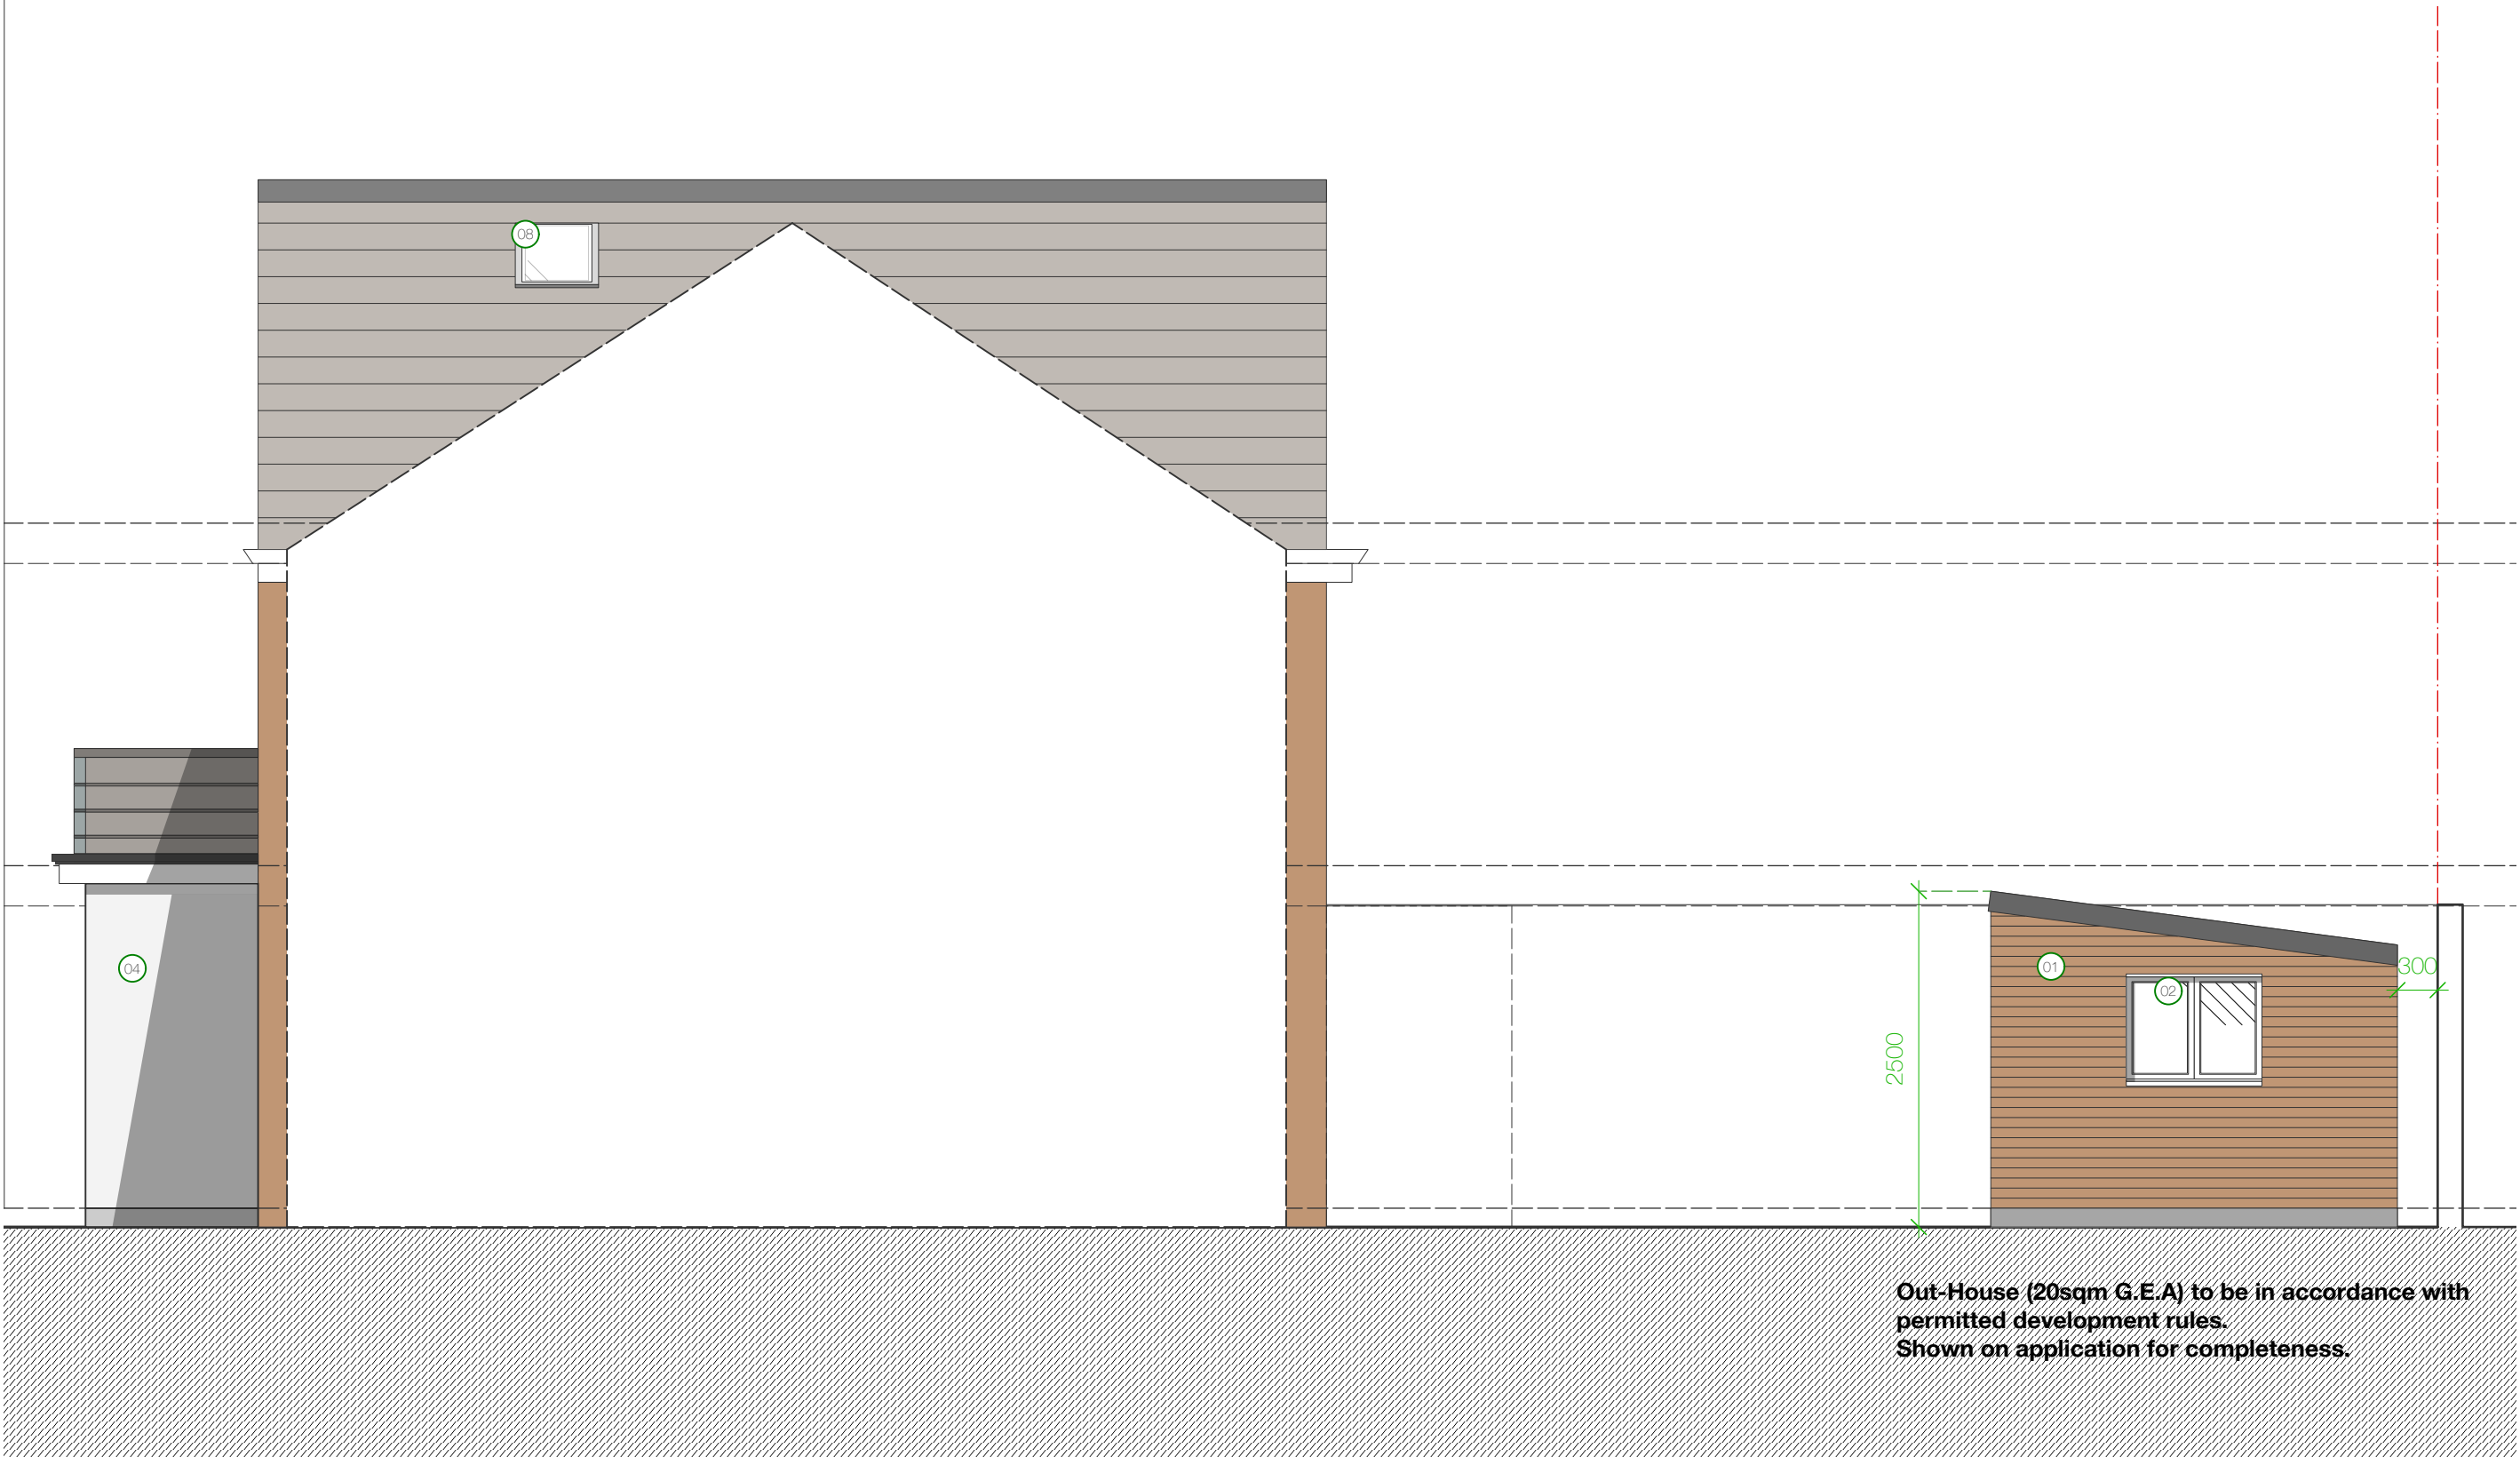

Out-House (20sqm G.E.A) to be in accordance with permitted development rules.
Shown on application for completeness.

- MATERIAL KEY**
1. Brickwork
 2. UPVC Door/Window
 3. Rainscreen Cladding
 4. Render
 5. Roof Tile
 6. Composite Door
 7. Bi-Fold Doors
 8. Rooflight
 9. Overhead-Opening Store Door

0m 0.5m 1m 2.5m 5m

Revision	Date	Description
----------	------	-------------

REVISION NOTES

Additional Notes
Do not scale from this drawing.
Copyright of this drawing belongs solely to Acacia Architects.
All dimensions and levels on this drawing are to be checked by the contractor and any discrepancies must be reported back to the Architect prior to the commencement of works.
Please refer to M+E drawings for all Mechanical and Electrical information.
Please refer to SE Drawings for all Structural, Connection and Underground Details.

ACACIA Architects

acaciaarchitects mail@acacia-architects.co.uk

ISSUED FOR:

PLANNING

Job: 72 Riding Hill Road
Client: Mr. A Lee-Perry
Drawing Title: Proposed Elevations
Date: 05/10/2022
Drawing no: 037 - 05
Scale: 1:50 @ A1