





EXISTING FRONT ELEVATION
(SCALE 1:100)






EXISTING REAR ELEVATION
(SCALE 1:100)

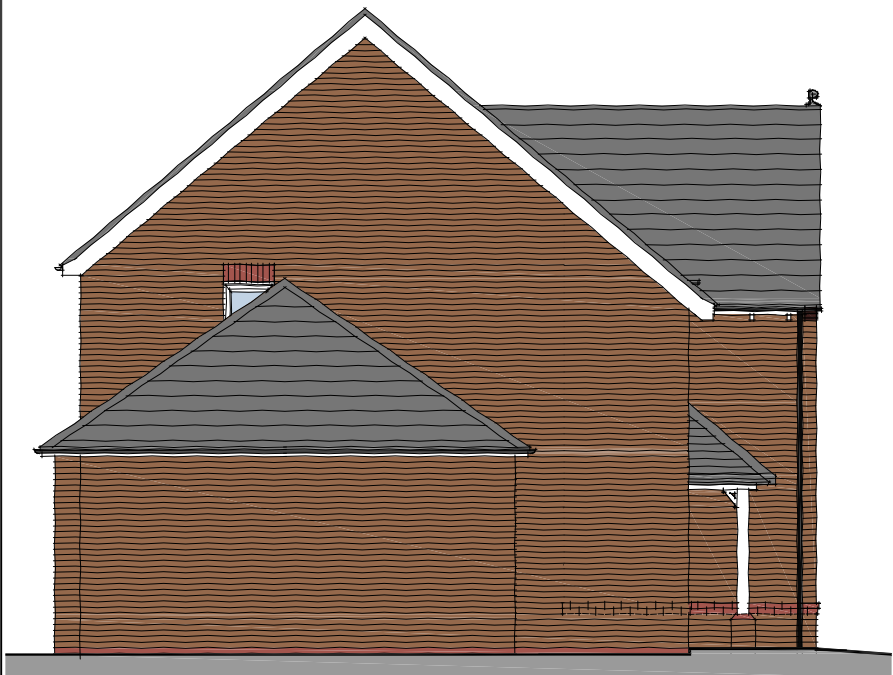


EXISTING SIDE ELEVATION (GARAGE VIEW)
(SCALE 1:100)

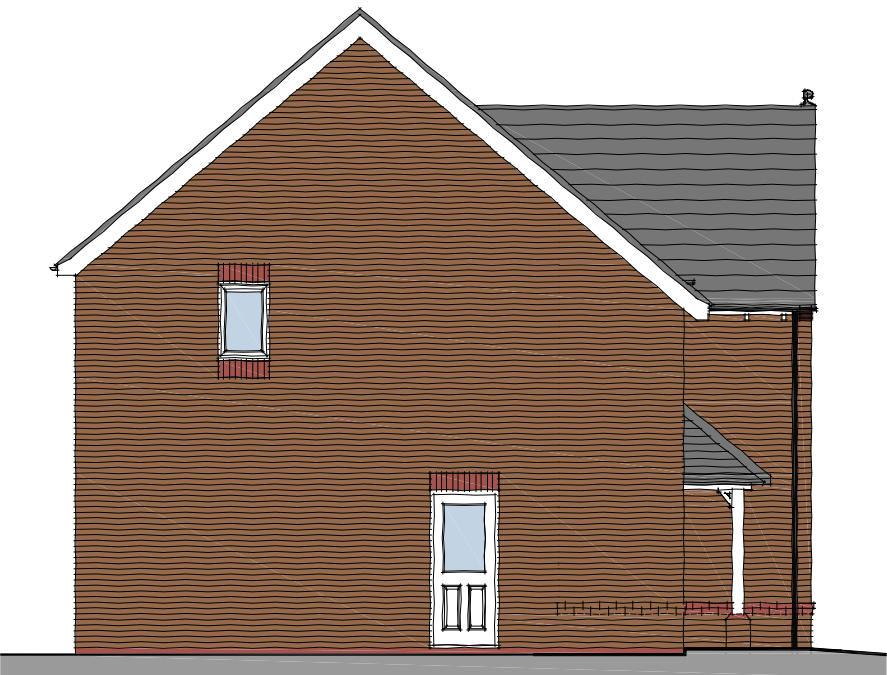

EXISTING SIDE ELEVATION
(SCALE 1:100)

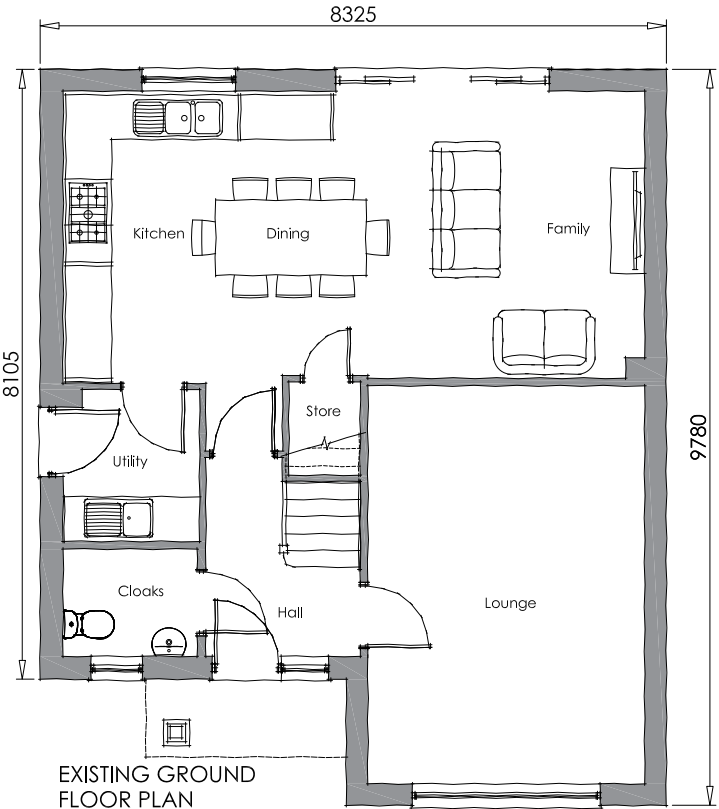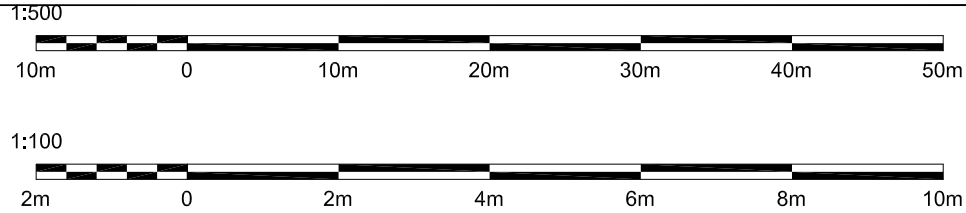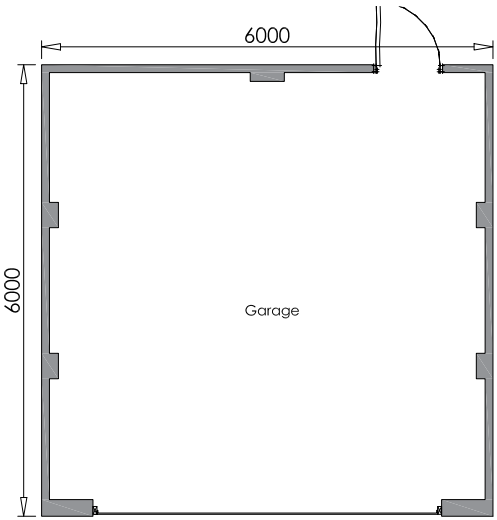

EXISTING GROUND
FLOOR PLAN
(SCALE 1:100)

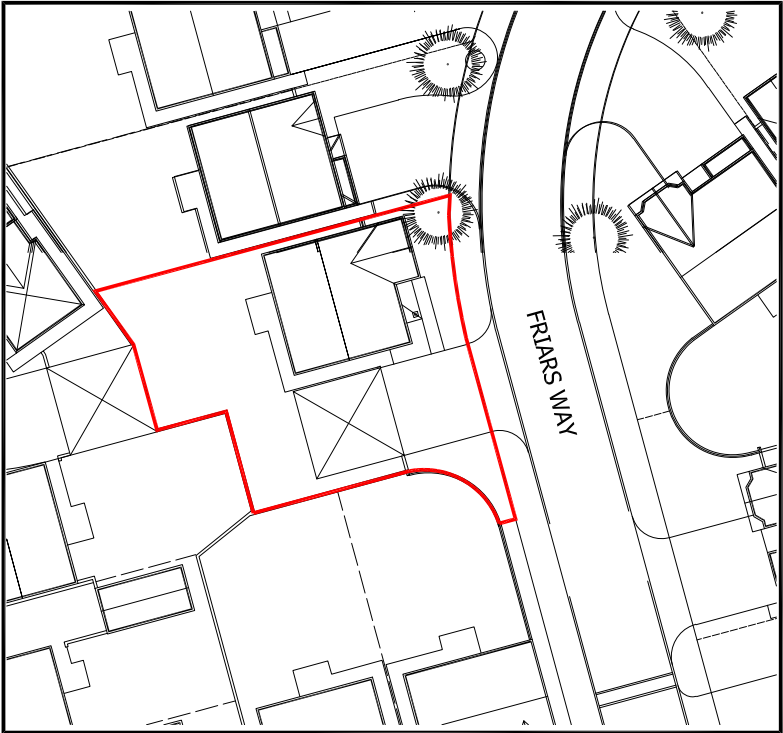

Existing Site Plan (Scale 1:500)

PLANNING ISSUE

Project Description Proposed Single Storey Side Extension & Detached Garage Conversion Site Address 14 Friars Way Knowsley L14 7AU	Scale 1:100 & 1:500 Drawing No. FW/PO03	Paper Size A3	Date July 2021	Drawn AD	Revision -
Drawing Title Proposed Floor Plan & Elevations	Note All dimensions/levels are to be checked on site and any discrepancies to be referred back to Architect prior to proceeding. All specifications, materials and workmanship to be in accordance with current Building Regulations. All component sizes and references are to be checked prior to materials order. The position of existing chain runs are to be checked and confirmed on site prior to proceeding with the works. All relevant boundary positions are to be dimensionally checked prior to proceeding with the works. This drawing is the copyright © and shall not be altered, copied, photographed or reproduced in any way without the consent of the Architect.				