






PROPOSED FRONT ELEVATION
(SCALE 1:100)



PROPOSED REAR ELEVATION
(SCALE 1:100)

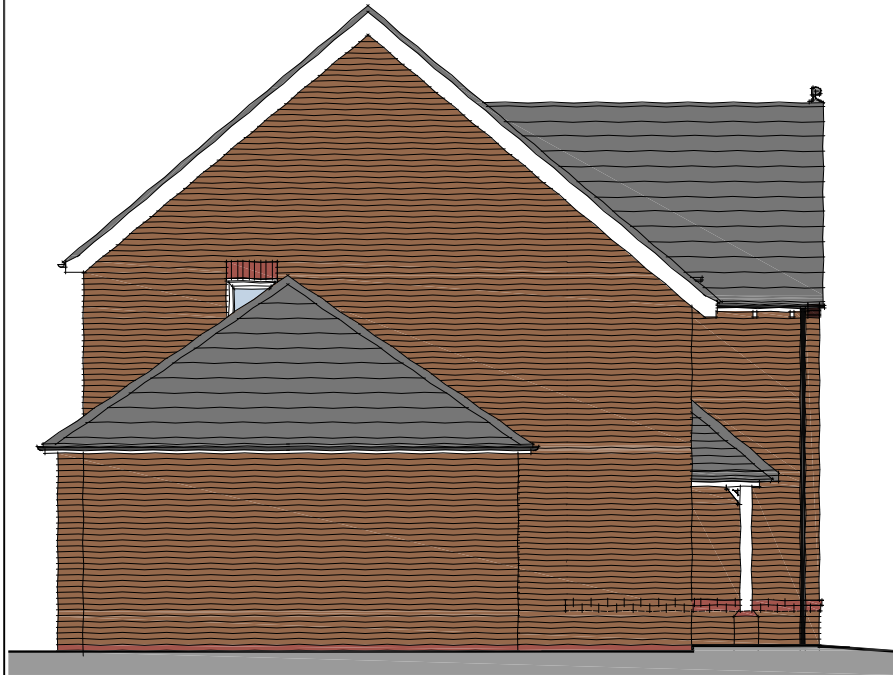

PROPOSED SIDE ELEVATION
(SCALE 1:100)

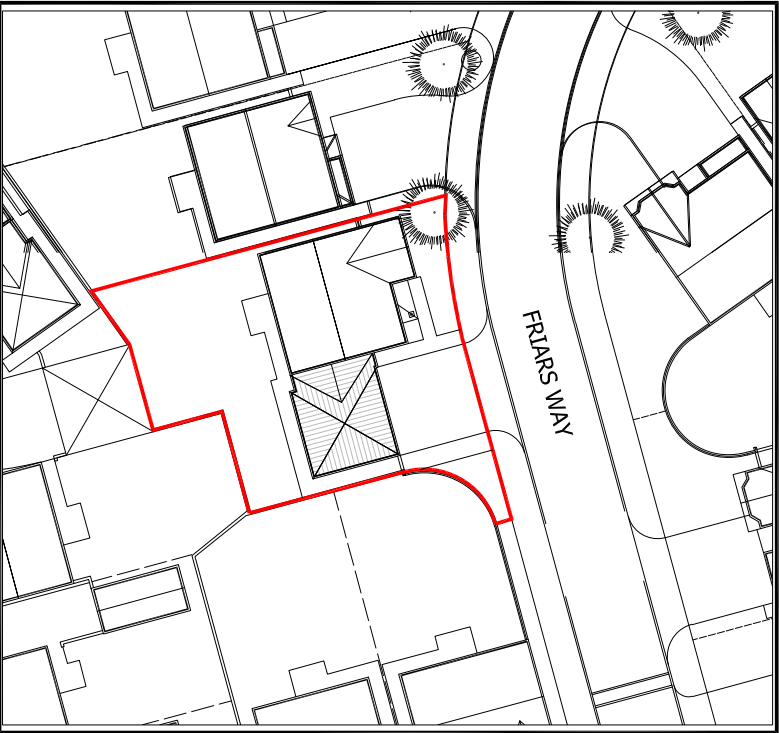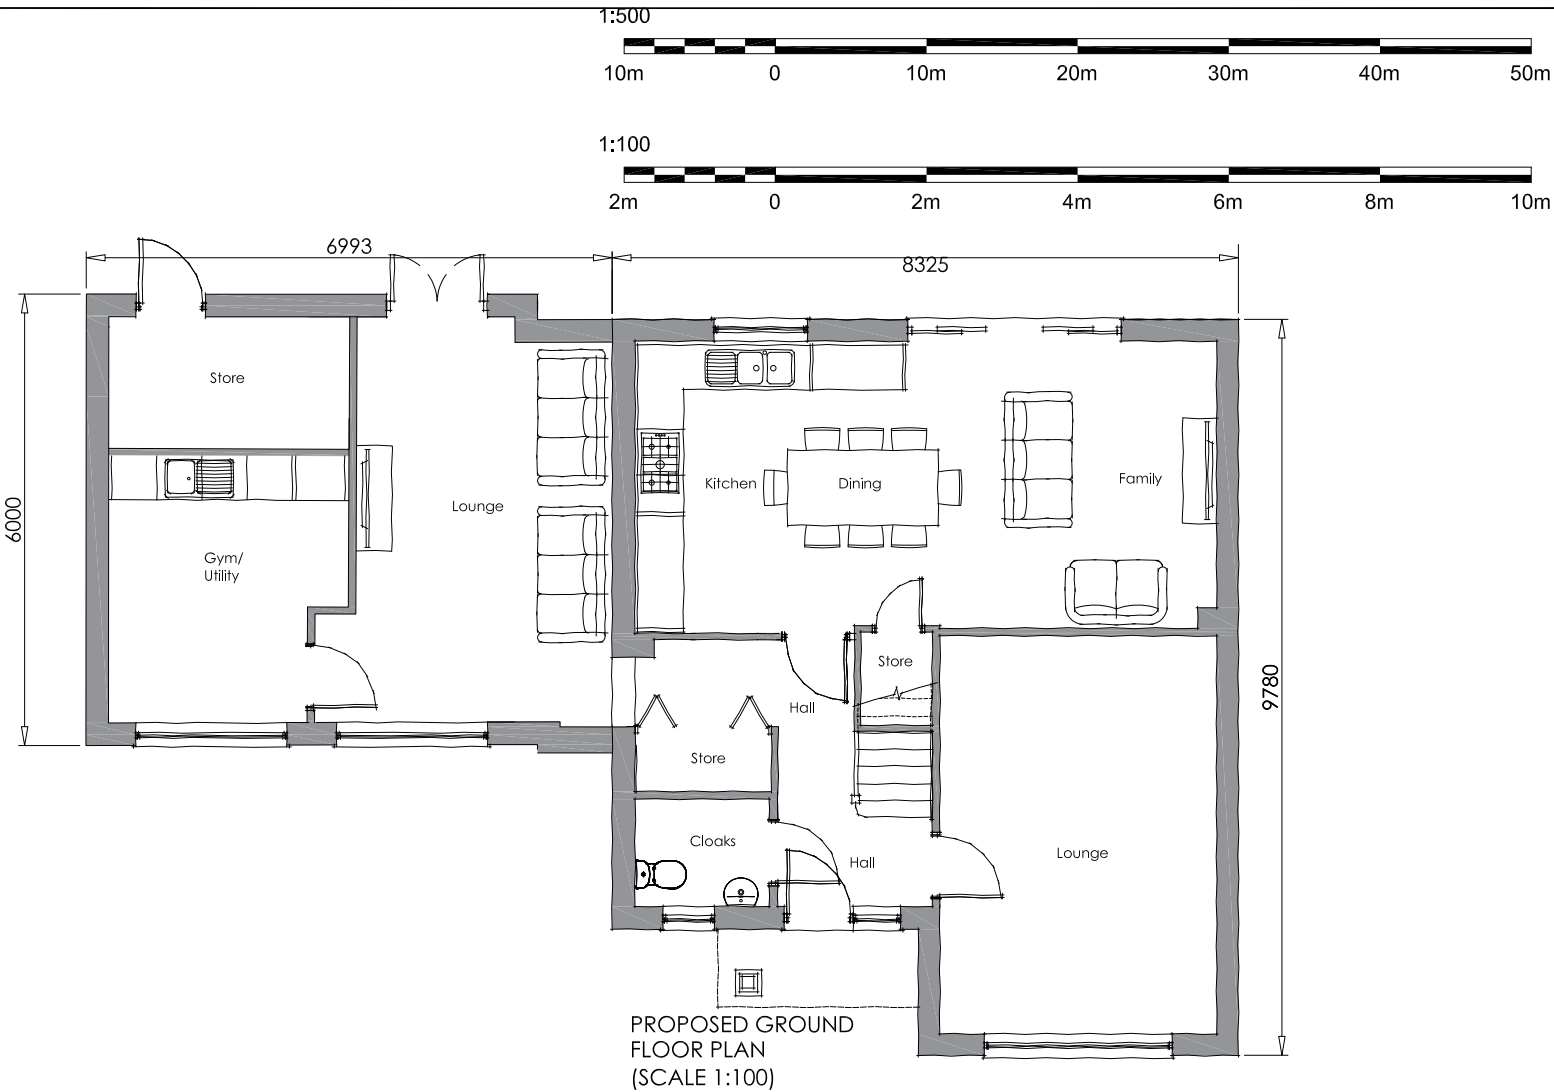

Existing Site Plan (Scale 1:500)

PLANNING ISSUE

Project Description Proposed Single Storey Side Extension & Detached Garage Conversion	Scale 1:100 & 1:500	Paper Size A3	Date July 2021	Drawn AD	Revision -
Site Address 14 Friars Way Knowsley L14 7AU	Note All dimensions/levels are to be checked on site and any discrepancies to be referred back to Architect prior to proceeding. All specifications, materials and workmanship to be in accordance with current Building Regulations. All component sizes and references are to be checked prior to materials order. The position of existing drain runs are to be checked and confirmed on site prior to proceeding with the works. All relevant boundary positions are to be dimensionally checked prior to proceeding with the works.				
Drawing Title Proposed Floor Plan & Elevations	This drawing is the copyright © and shall not be altered, copied, photographed or reproduced in any way without the consent of the Architect.				