



PLANNING ISSUE

REVISIONS:			
REV	DESCRIPTION	DATE	CHK APP
X	XXXXXXXX	XX-XX-21	XX XX

NOTES

1. ALL DIMENSIONS SHOWN ARE IN MILLIMETRES UNLESS OTHERWISE STATED.
2. TO BE READ IN CONJUNCTION WITH SITE PLAN.

KEY

  	2.4M HIGH PALISADE FENCE
	EXISTING FENCE

CLIENT:

PROJECT:
SATURN PARK CNG STATION
KNOWSLEY

TITLE:
CNG STATION SITE ELEVATION VIEWS


SHEET 2

SCALE: 1:100 @ A3 DRAWN: KJB
CHECKED: MS CAD: DATE: 29-10-2021
APPROVED: MS SHEET: 2 OF 2


PROJECT No: SATURN PARK

DRAWING No: SATURN PARK ELEVATION VIEWS SHT 2

REVISION: A

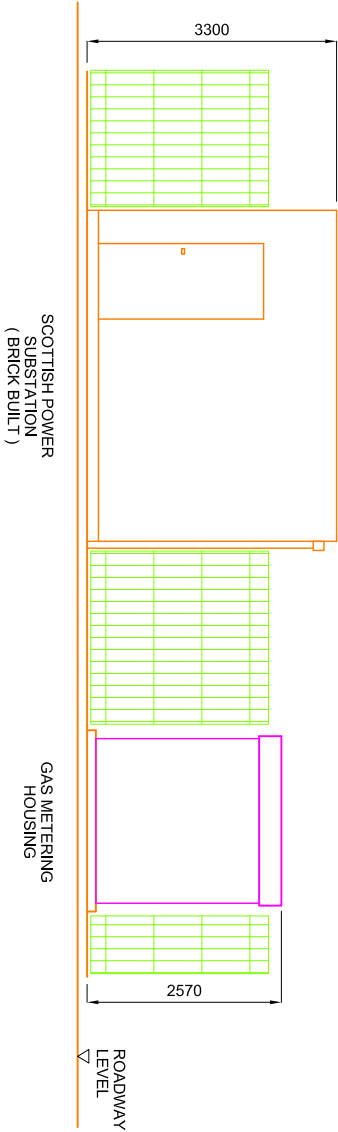

ELEVATION VIEW ON ARROW 'X'

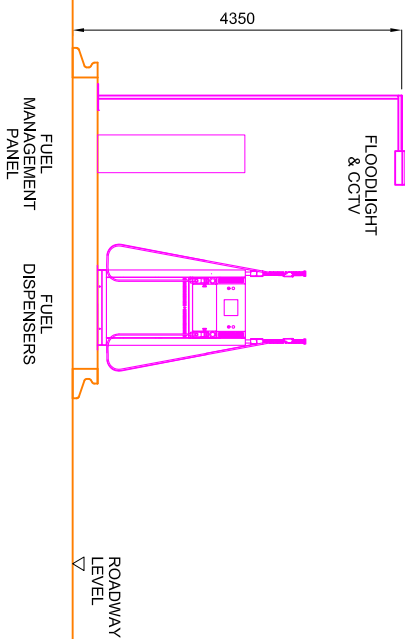

SECTIONAL ELEVATION VIEW 'E'-E'

