

Presentation for
Starbucks

Liverpool - Earlsfield - Knowsley

NIS SIGNS

NIS Signs (Leicester) Ltd

51 Marlow Rd, Leicester, LE3 2BQ


☎ 0116 270 6228

@ info@signs-nis.co.uk


🌐 www.signs-nis.co.uk

NIS SIGNS

Site Plan 1:500

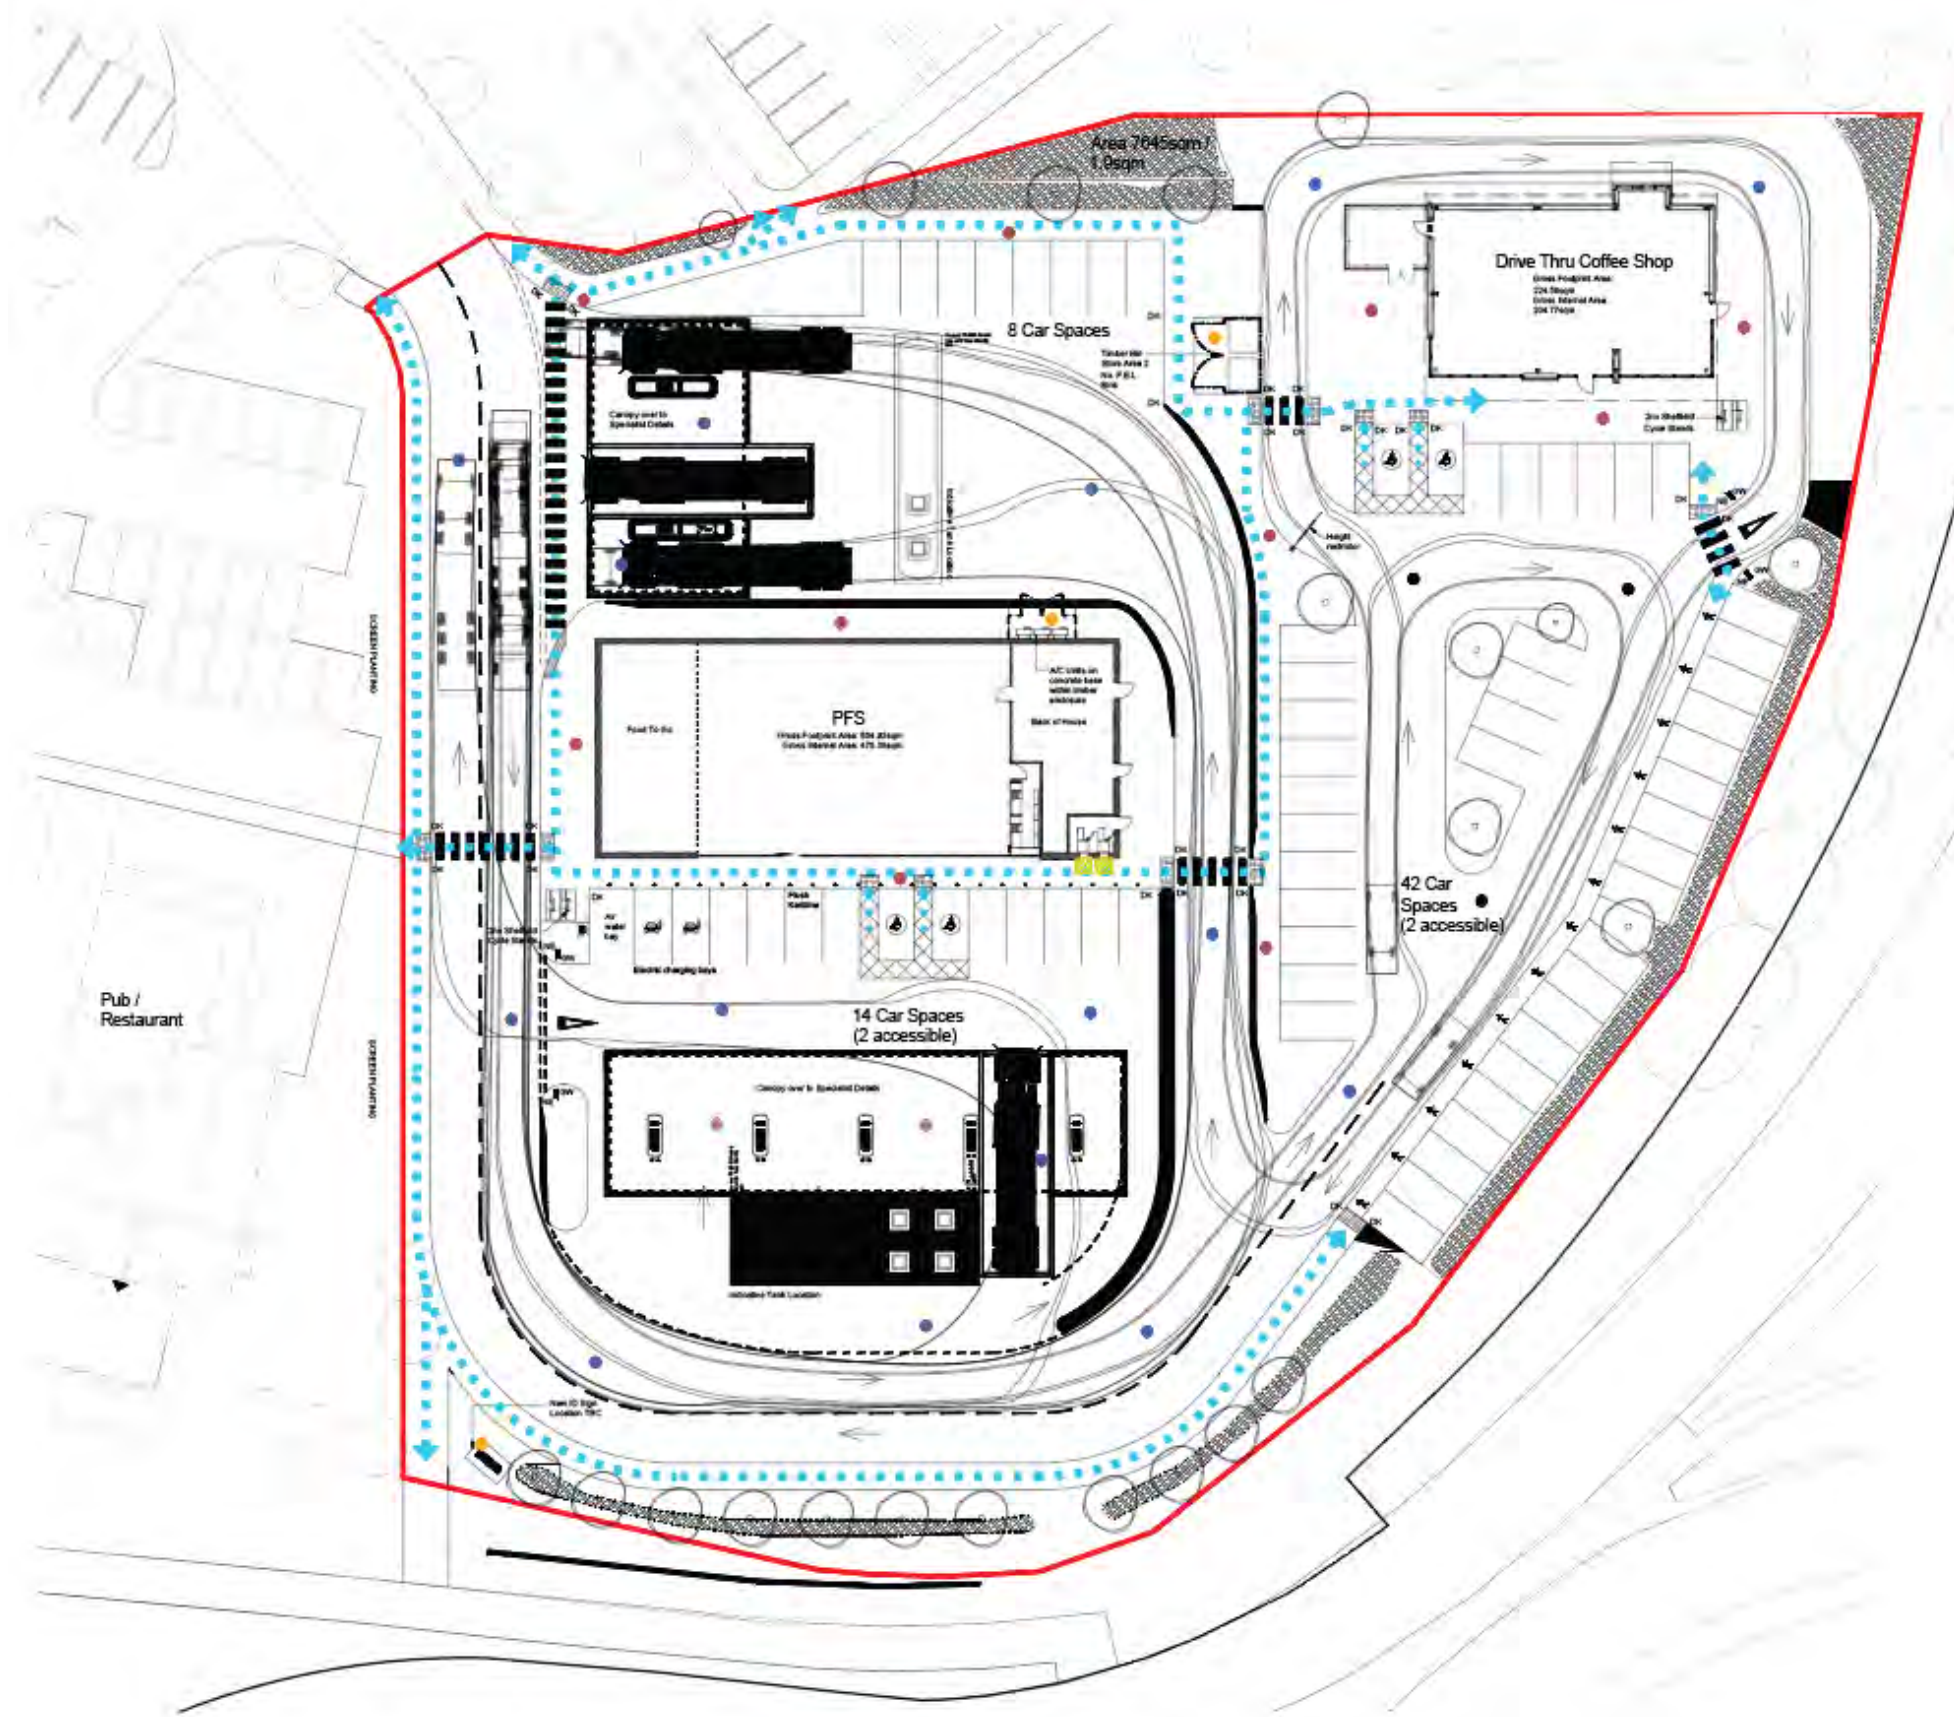

1:500 @ A3

 

NIS SIGNS

NIS Signs (Leicester) Ltd
51 Marlow Rd, Leicester, LE3 2BQ

☎ 0116 270 6228
@ info@signs-nis.co.uk
🌐 www.signs-nis.co.uk

Client: Starbucks

Address: Knowsley Lane
Earlsfield Park
Huyton
Liverpool

Drawing no: 21-582

Job location: U:\Jobs\Starbucks\Earlsfield, Liverpool\Drawings\Drawing files


Drawn by: DB

Rev: 1

Date: 04/10/21

Revision notes: 0) Initial issue
1) 9M Totem added & Banner Frame confirmed

All site dimensions to be verified prior to manufacture.
Do not scale from this drawing Copyright 2021.
This document is the property of NIS Signs
and must not be used, reproduced or disclosed
to any persons without the written consent of NIS Signs.

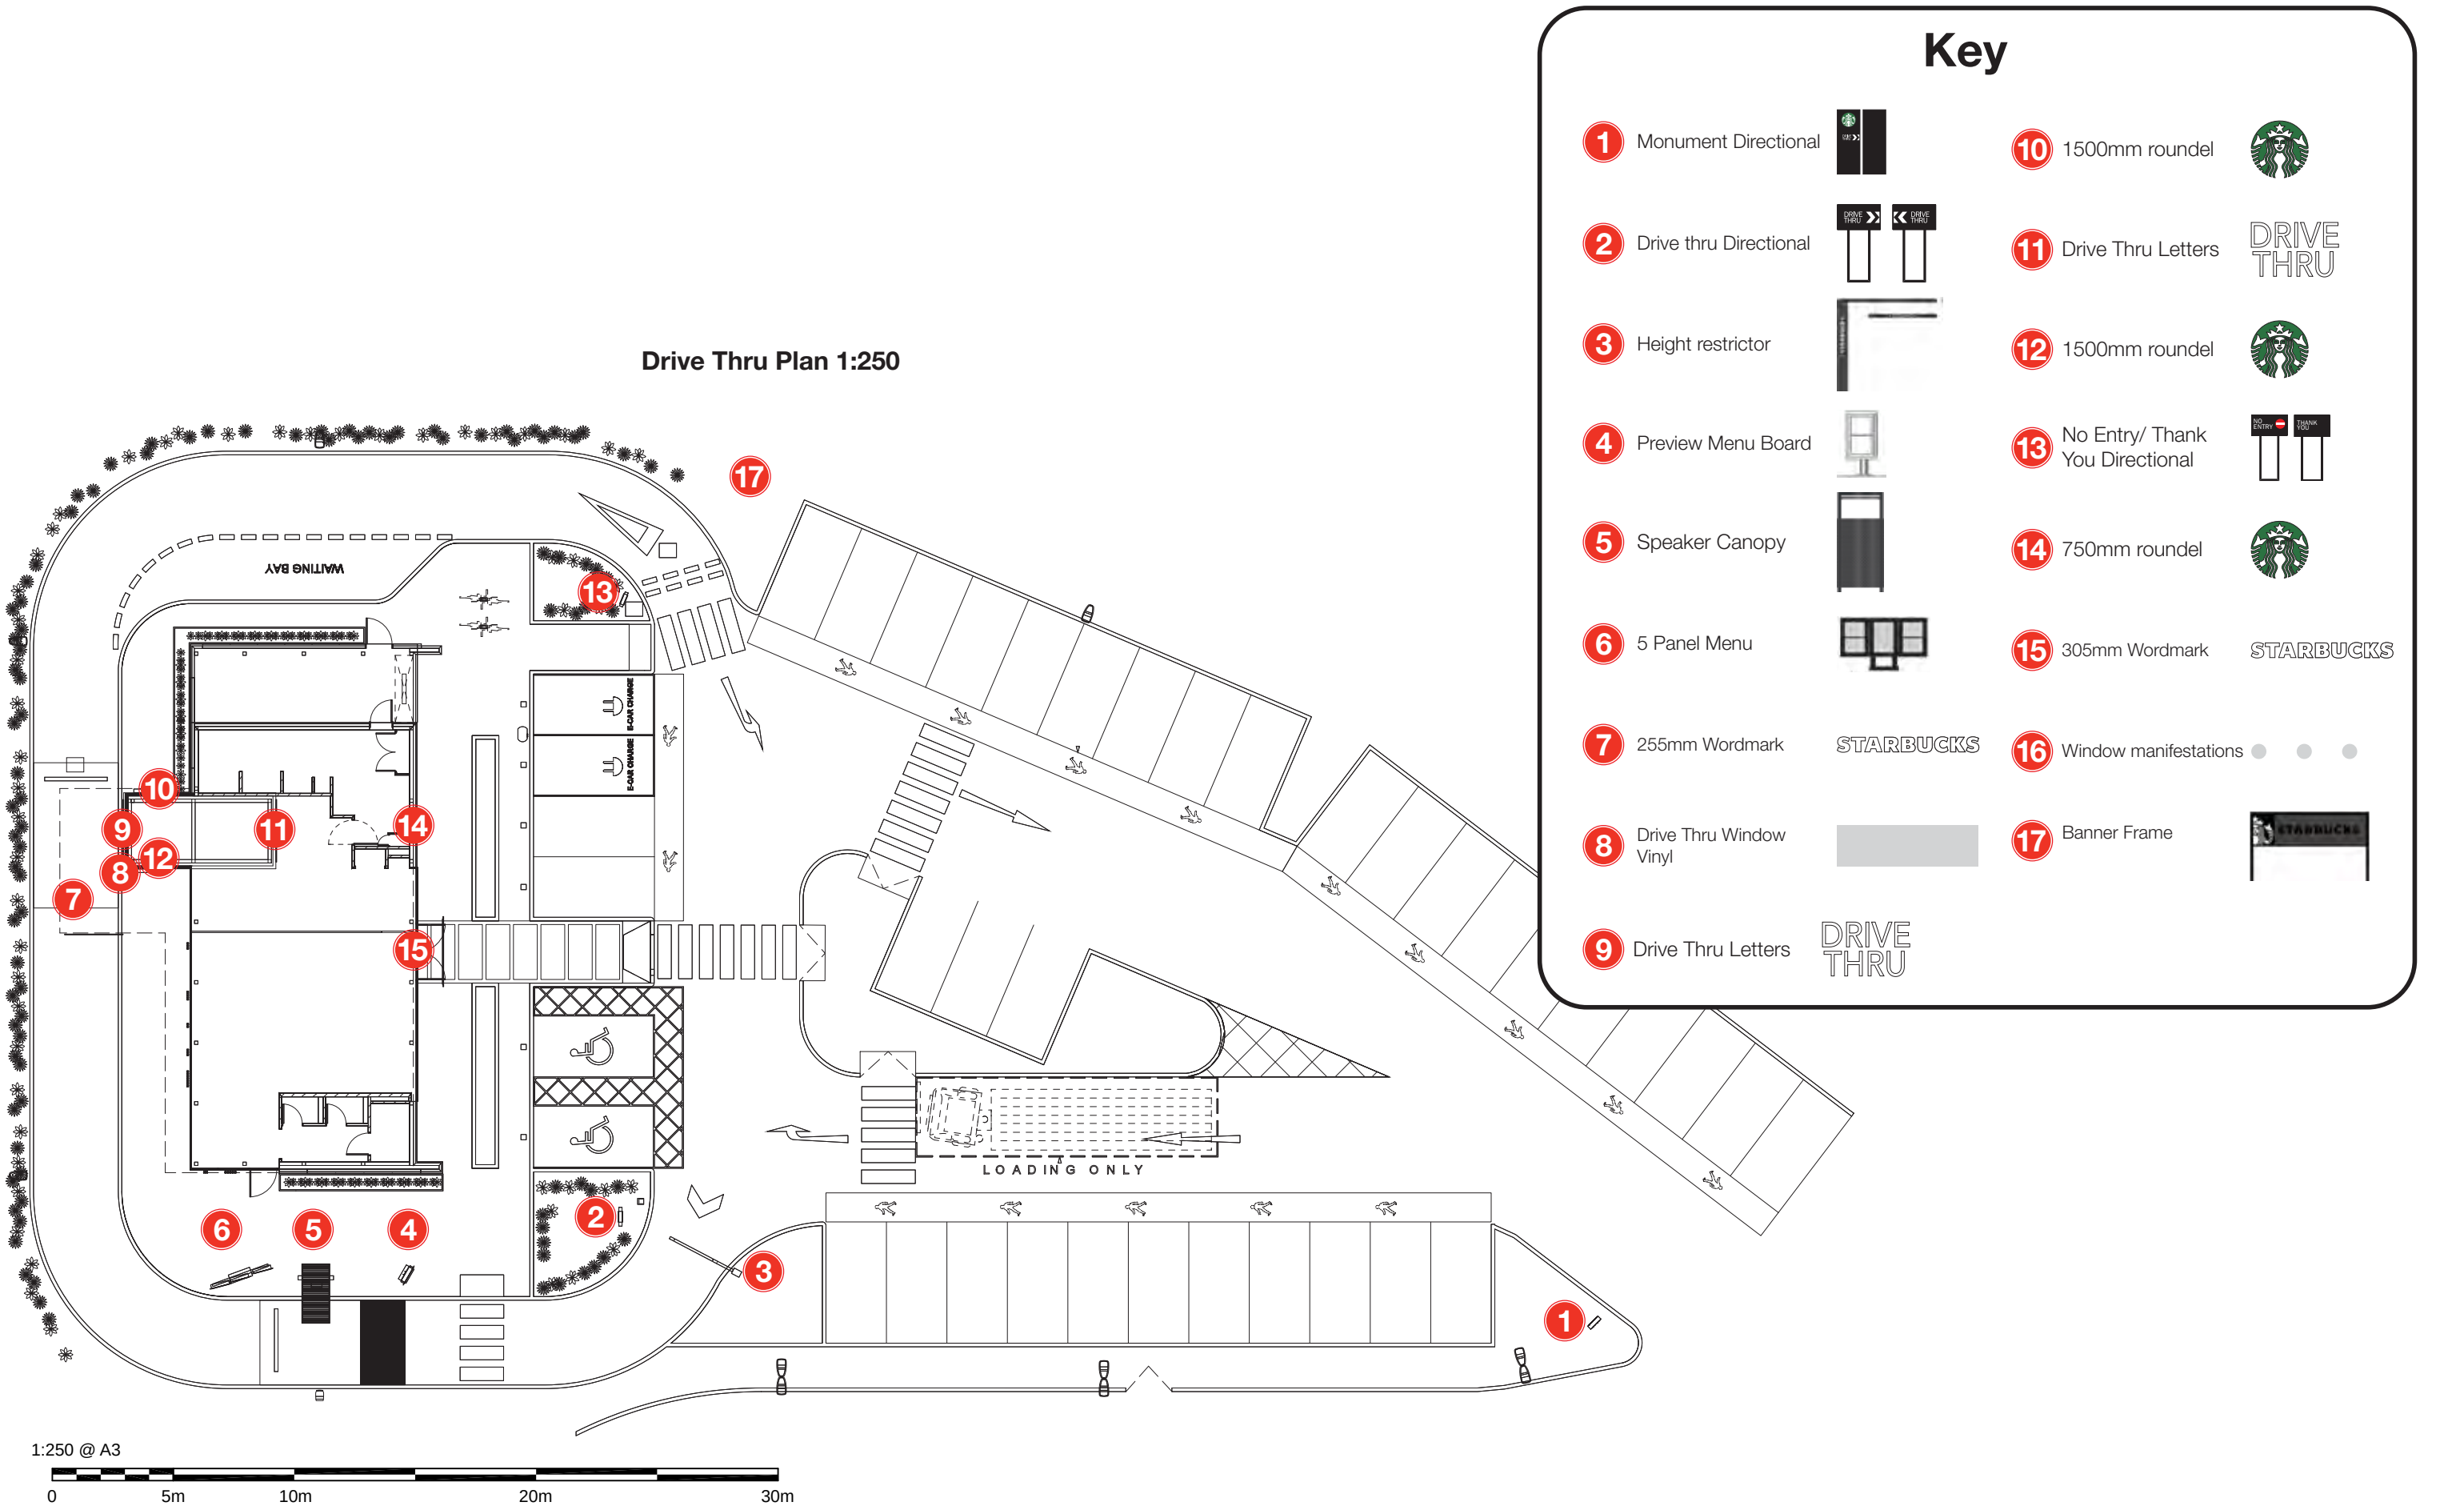

1:250 @ A3

0 5m 10m 20m 30m

NIS SIGNS

NIS Signs (Leicester) Ltd
51 Marlow Rd, Leicester, LE3 2BQ

☎ 0116 270 6228
@ info@signs-nis.co.uk
🌐 www.signs-nis.co.uk

Client: Starbucks

Address: Knowsley Lane
Earlsfield Park
Huyton
Liverpool

Drawing no: 21-582

Job location: U:\Jobs\Starbucks\Earlsfield, Liverpool\Drawings\Drawing files


Drawn by: DB

Rev: 1


Date: 04/10/21

Revision notes: 0) Initial issue
1) 9M Totem added & Banner Frame confirmed




All site dimensions to be verified prior to manufacture.
Do not scale from this drawing Copyright 2021.
This document is the property of NIS Signs
and must not be used, reproduced or disclosed
to any persons without the written consent of NIS Signs.

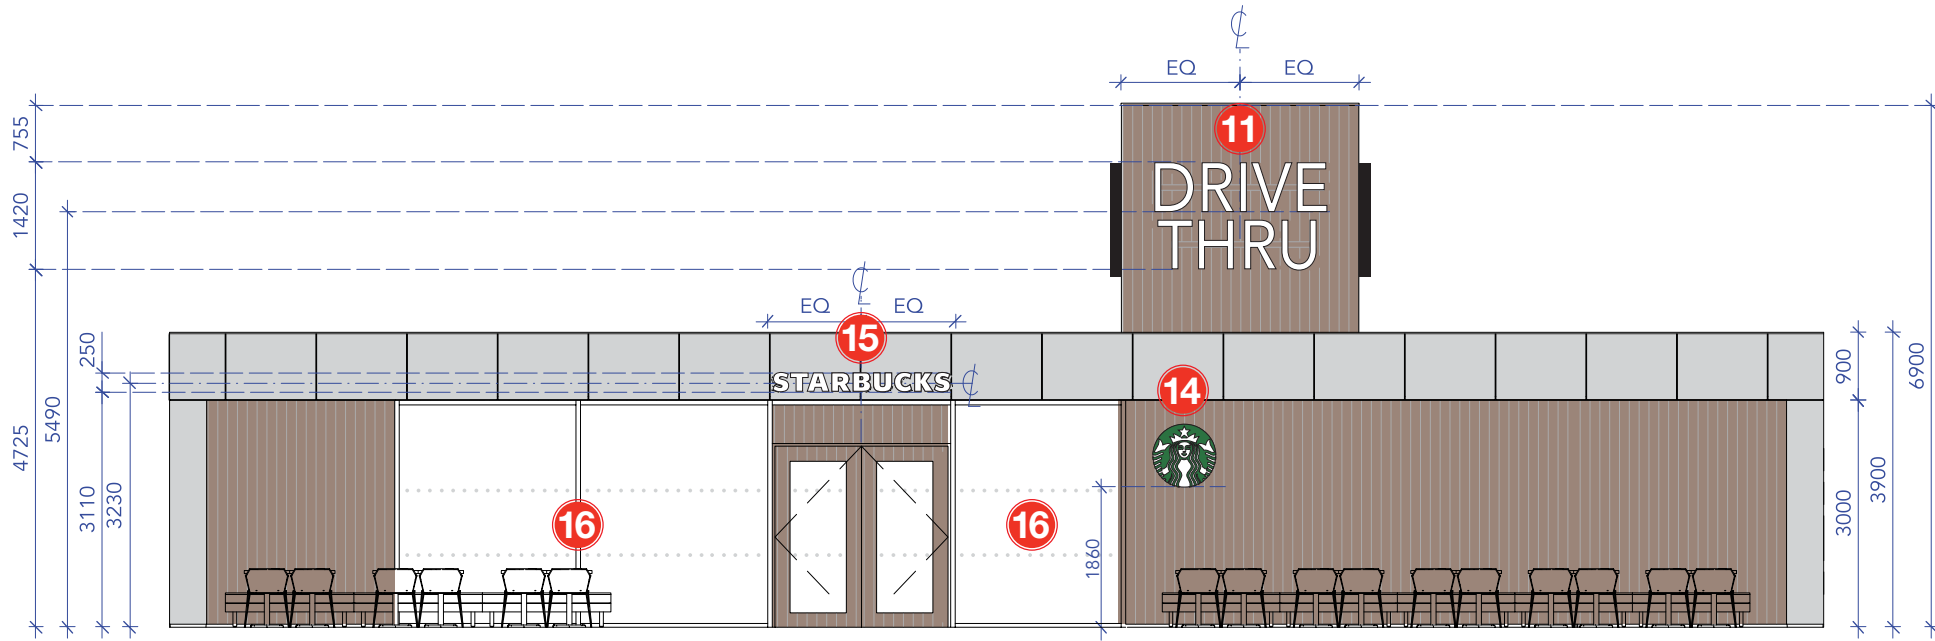

1 ELEVATION - MAIN ENTRANCE

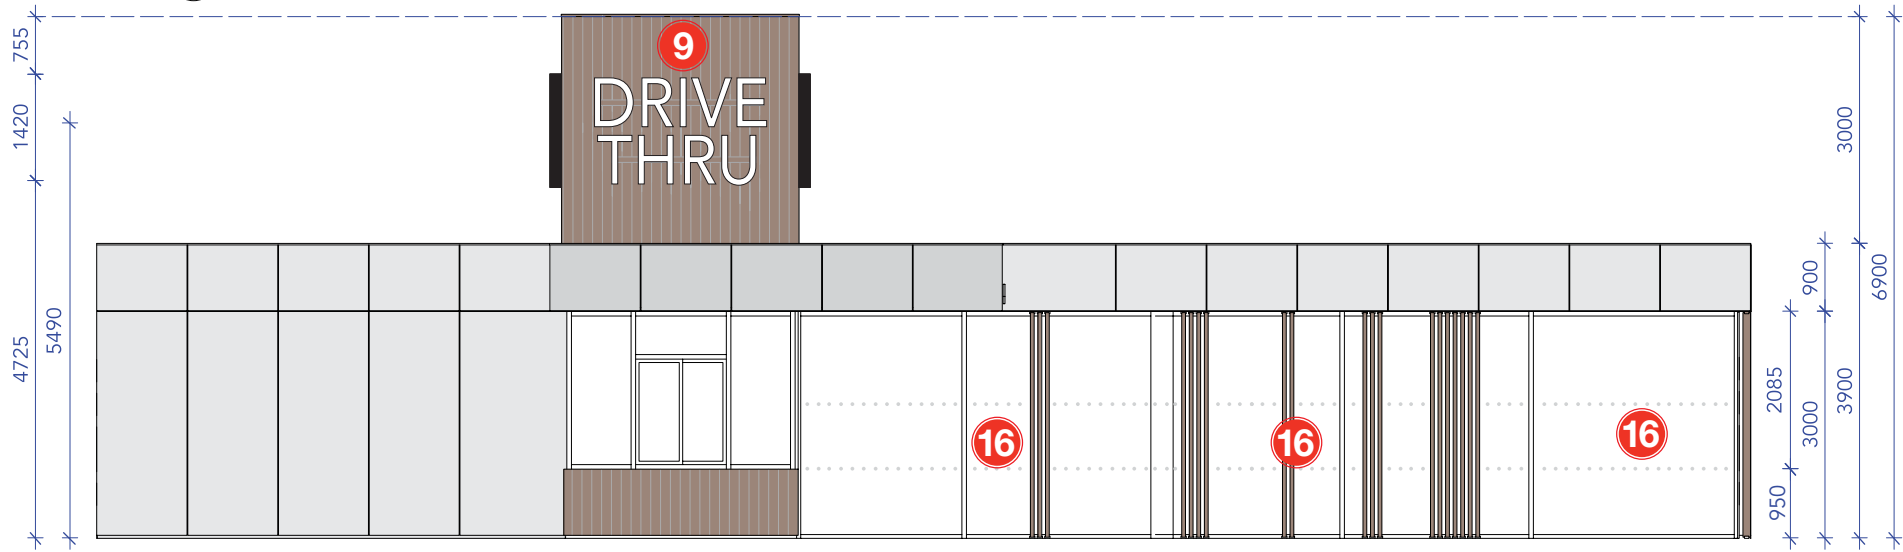

2 ELEVATION - DRIVE THRU

 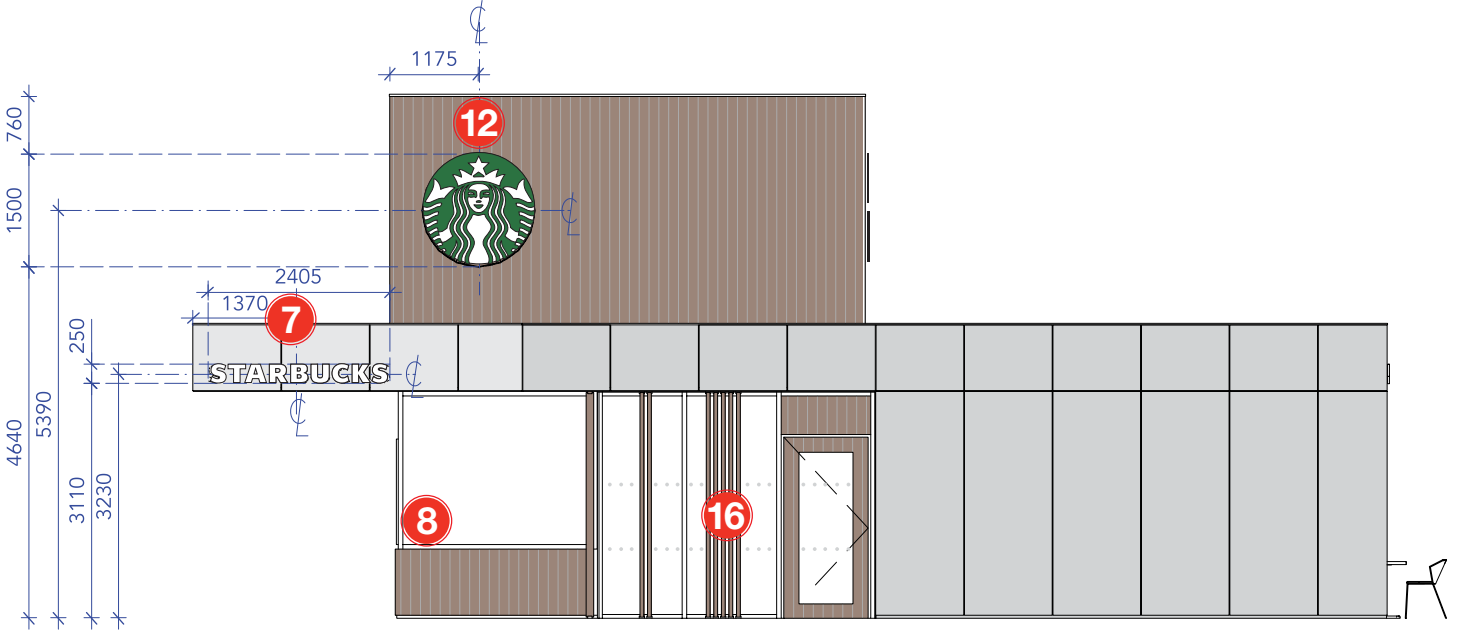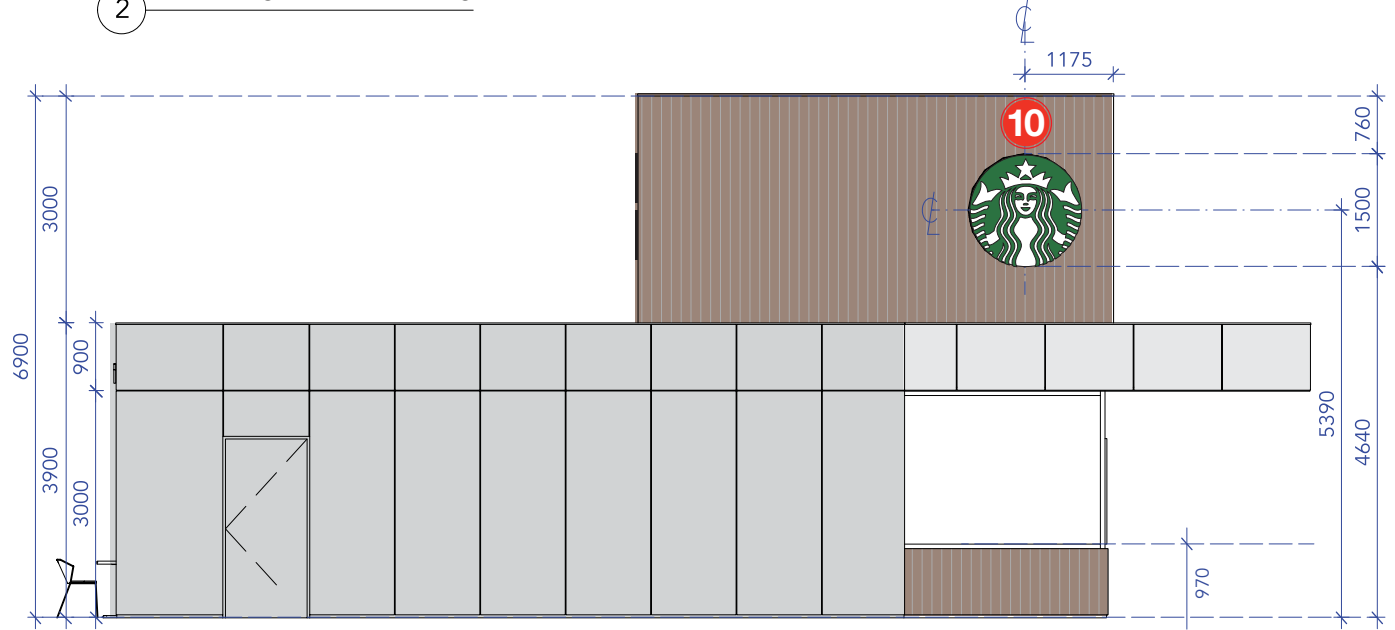

NIS SIGNS

NIS Signs (Leicester) Ltd
51 Marlow Rd, Leicester, LE3 2BQ


☎ 0116 270 6228
@ info@signs-nis.co.uk
🌐 www.signs-nis.co.uk

Client: Starbucks
Address: Knowsley Lane
Earlsfield Park
Huyton
Liverpool

Drawing no: 21-582
Job location: U:\Jobs\Starbucks\Earlsfield, Liverpool\Drawings\Drawing files
Drawn by: DB
Rev: 1
Date: 04/10/21





Revision notes: 0) Initial issue
1) 9M Totem added & Banner Frame confirmed

All site dimensions to be verified prior to manufacture.
Do not scale from this drawing Copyright 2021.
This document is the property of NIS Signs
and must not be used, reproduced or disclosed
to any persons without the written consent of NIS Signs.

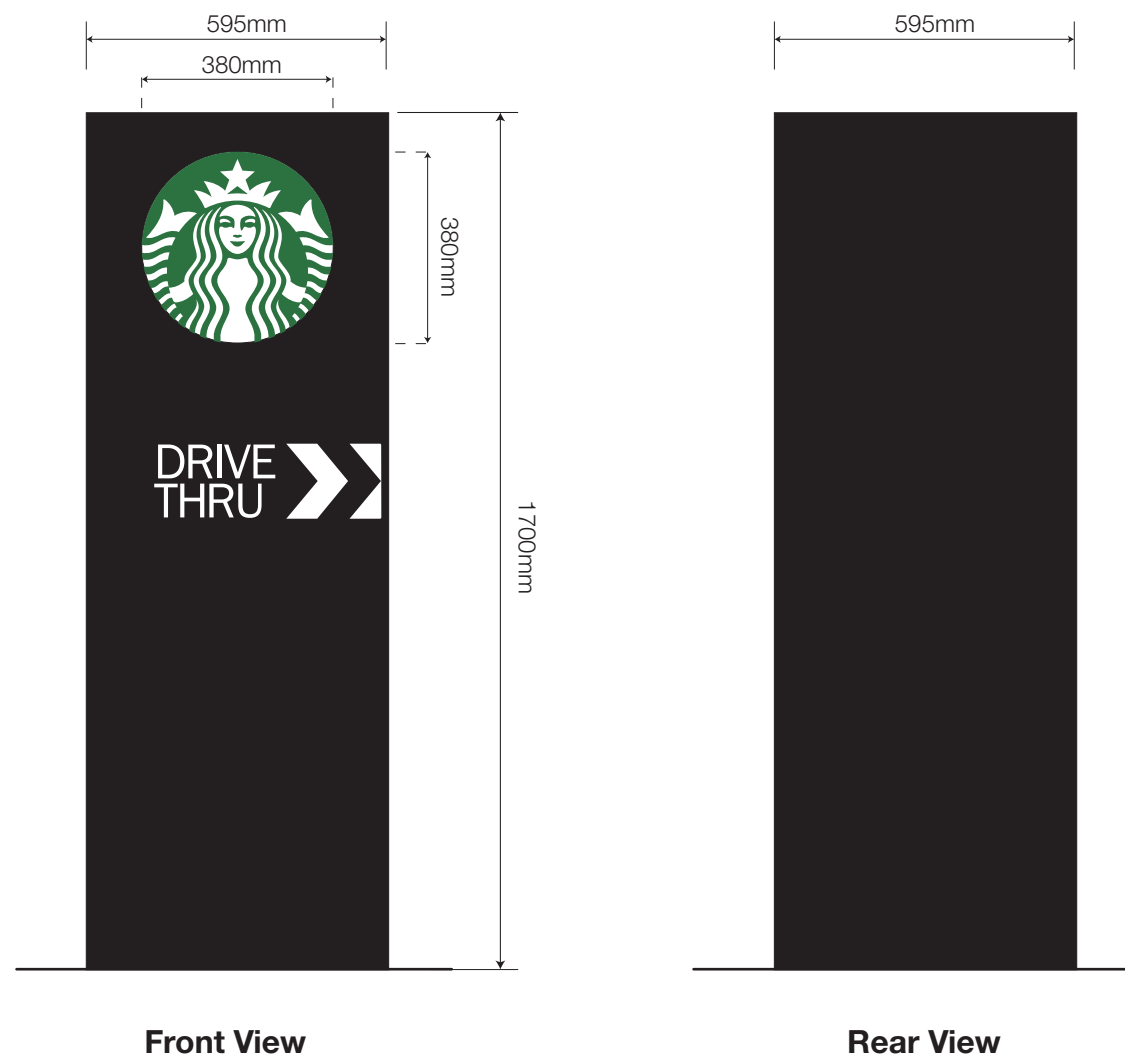

1 Single Sided Illuminated Monument - 1:15
1700mm x 595mm x 175mm free standing single sided monument.
Consisting of a central Aluminium face tray finished Satin Black with the face tray to have fret cut apertures to accept flush fitting acrylic circular 'Starbucks logo', 'Drive Thru' & 'Chevrons'.
'Starbucks Logo' with green self adhesive vinyl to the face, all illuminated with LED's mounted within the sign.

All Final Surface finishing to be completed by Main contractor/Ground worker. Including any cutting in around signs at juncture points and adaptation of position if requested by Starbucks/Franchisee during inspection

 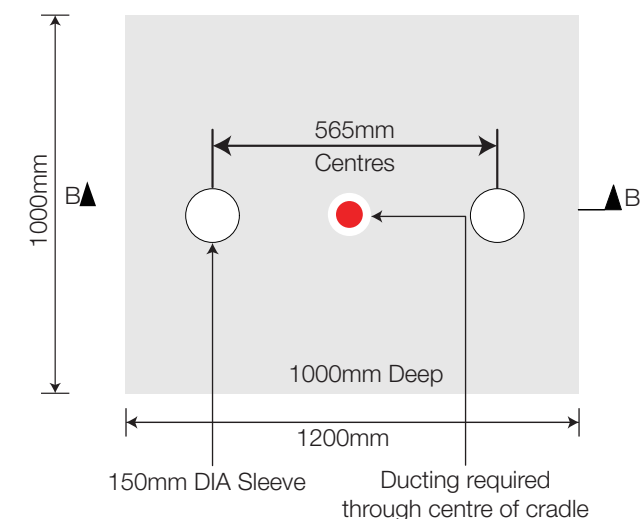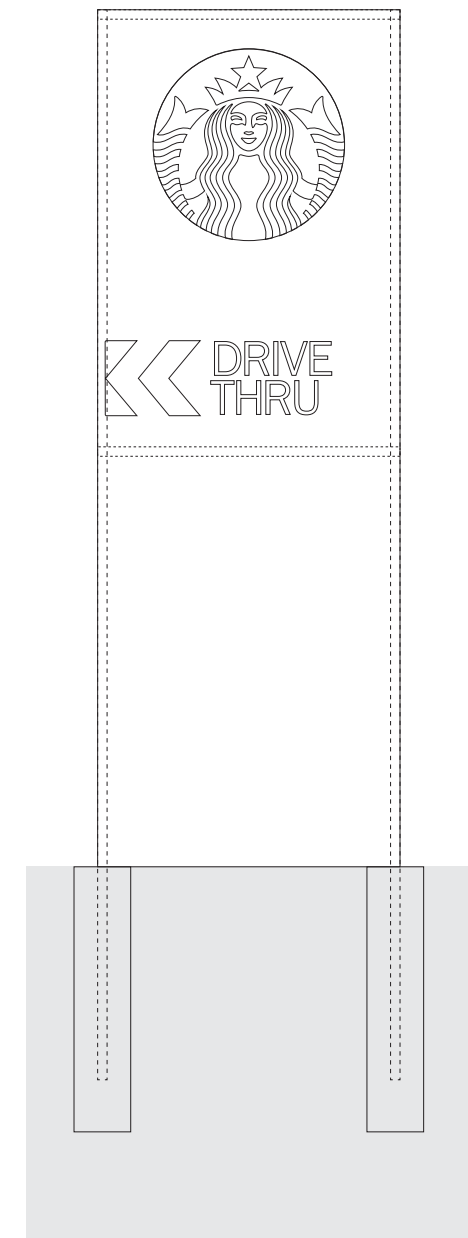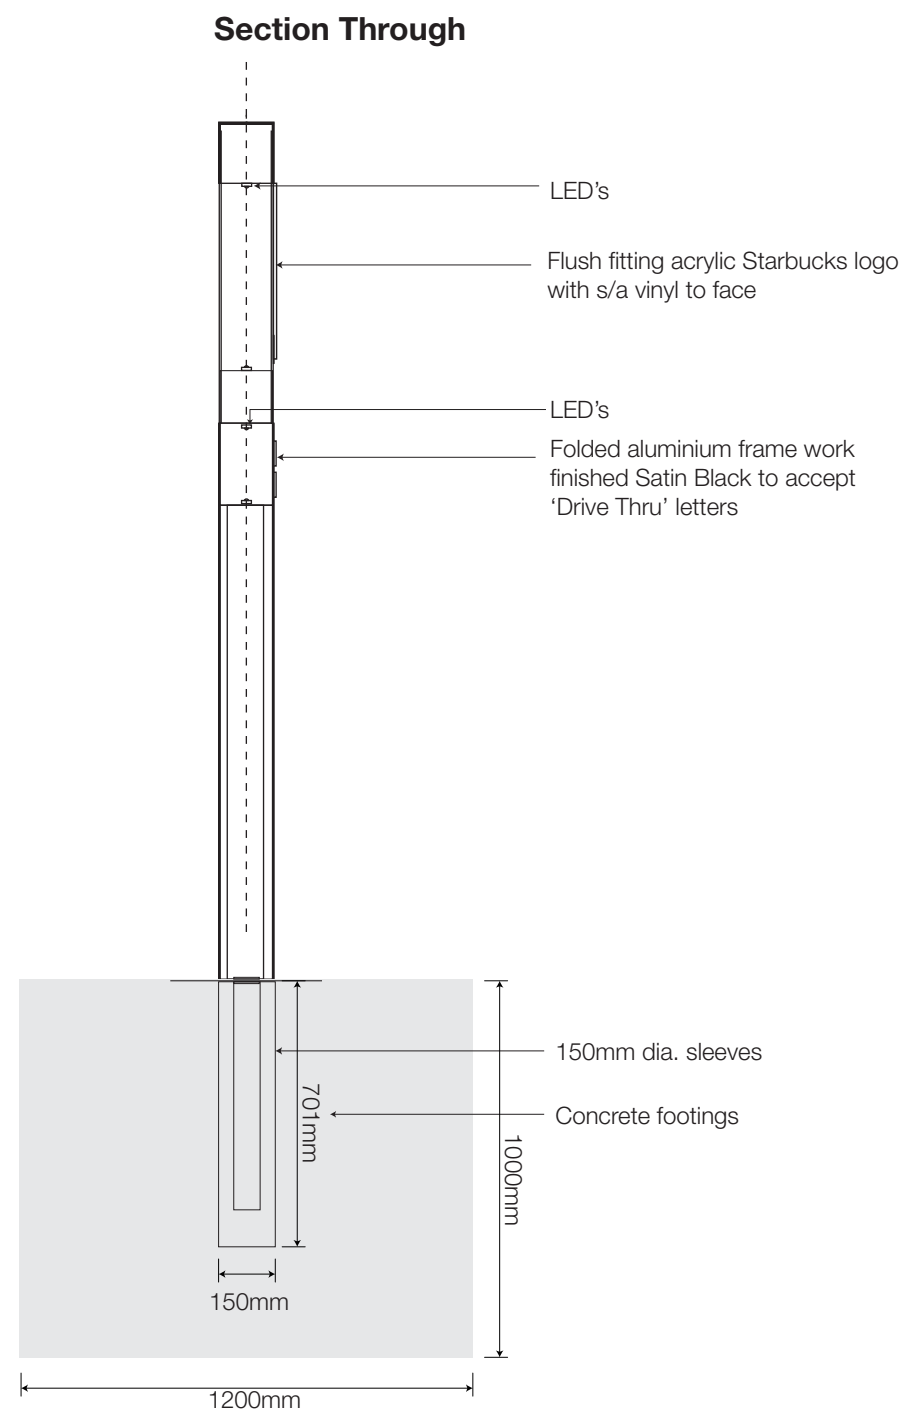

NIS SIGNS

NIS Signs (Leicester) Ltd
51 Marlow Rd, Leicester, LE3 2BQ

☎ 0116 270 6228
✉ info@signs-nis.co.uk
🌐 www.signs-nis.co.uk

Client: Starbucks

Address: Knowsley Lane
Earlsfield Park
Huyton
Liverpool

Drawing no: 21-582

Job location: U:\Jobs\Starbucks\Earlsfield, Liverpool\Drawings\Drawing files

Drawn by: DB

Rev: 1

Date: 04/10/21


Revision notes: 0) Initial issue
1) 9M Totem added & Banner Frame confirmed

All site dimensions to be verified prior to manufacture.
Do not scale from this drawing Copyright 2021.
This document is the property of NIS Signs
and must not be used, reproduced or disclosed
to any persons without the written consent of NIS Signs.

2

1 Off, Single sided directional sign.

Typical Section

 

Base Details



Section DD

Front Elevation



Side Elevation



Rear Elevation




- 210 x 210 x 6mm thick base plates. Chemical fix & bolted to concrete

— Concrete by **MC**

- Ducting

1:10 @ A3

 

All Final Surface finishing to be completed by Main contractor/Ground worker. Including any cutting in around signs at juncture points and adaptation of position if requested by Starbucks/Franchisee during inspection

NIS SIGNS

NIS Signs (Leicester) Ltd
51 Marlow Rd, Leicester, LE3 2BQ

☎ 0116 270 6228

@ info@signs-nis.co.uk

 www.signs-nis.co.uk

Client: Starbucks

Address: Knowsley Lane
Earlsfield Park
Huyton
Liverpool

Drawing no: 21-582

Job location: U:\Jobs\Starbucks\Earlsfield, Liverpool\Drawings\Drawing files

Drawn by: DB



Rev: 1

Date: 04/10/21

Revision notes: 0) Initial issue
1) 9M Totem added & Banner Frame confirmed

All site dimensions to be verified prior to manufacture.

Do not scale from this drawing Copyright 2021.
This document is the property of NIS Signs
and must not be used, reproduced or disclosed
to any persons without the written consent of NIS Signs.

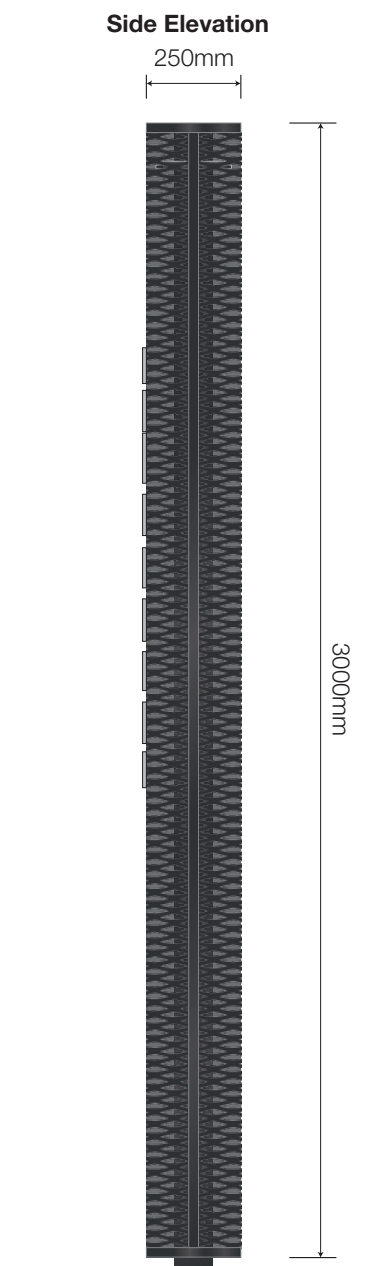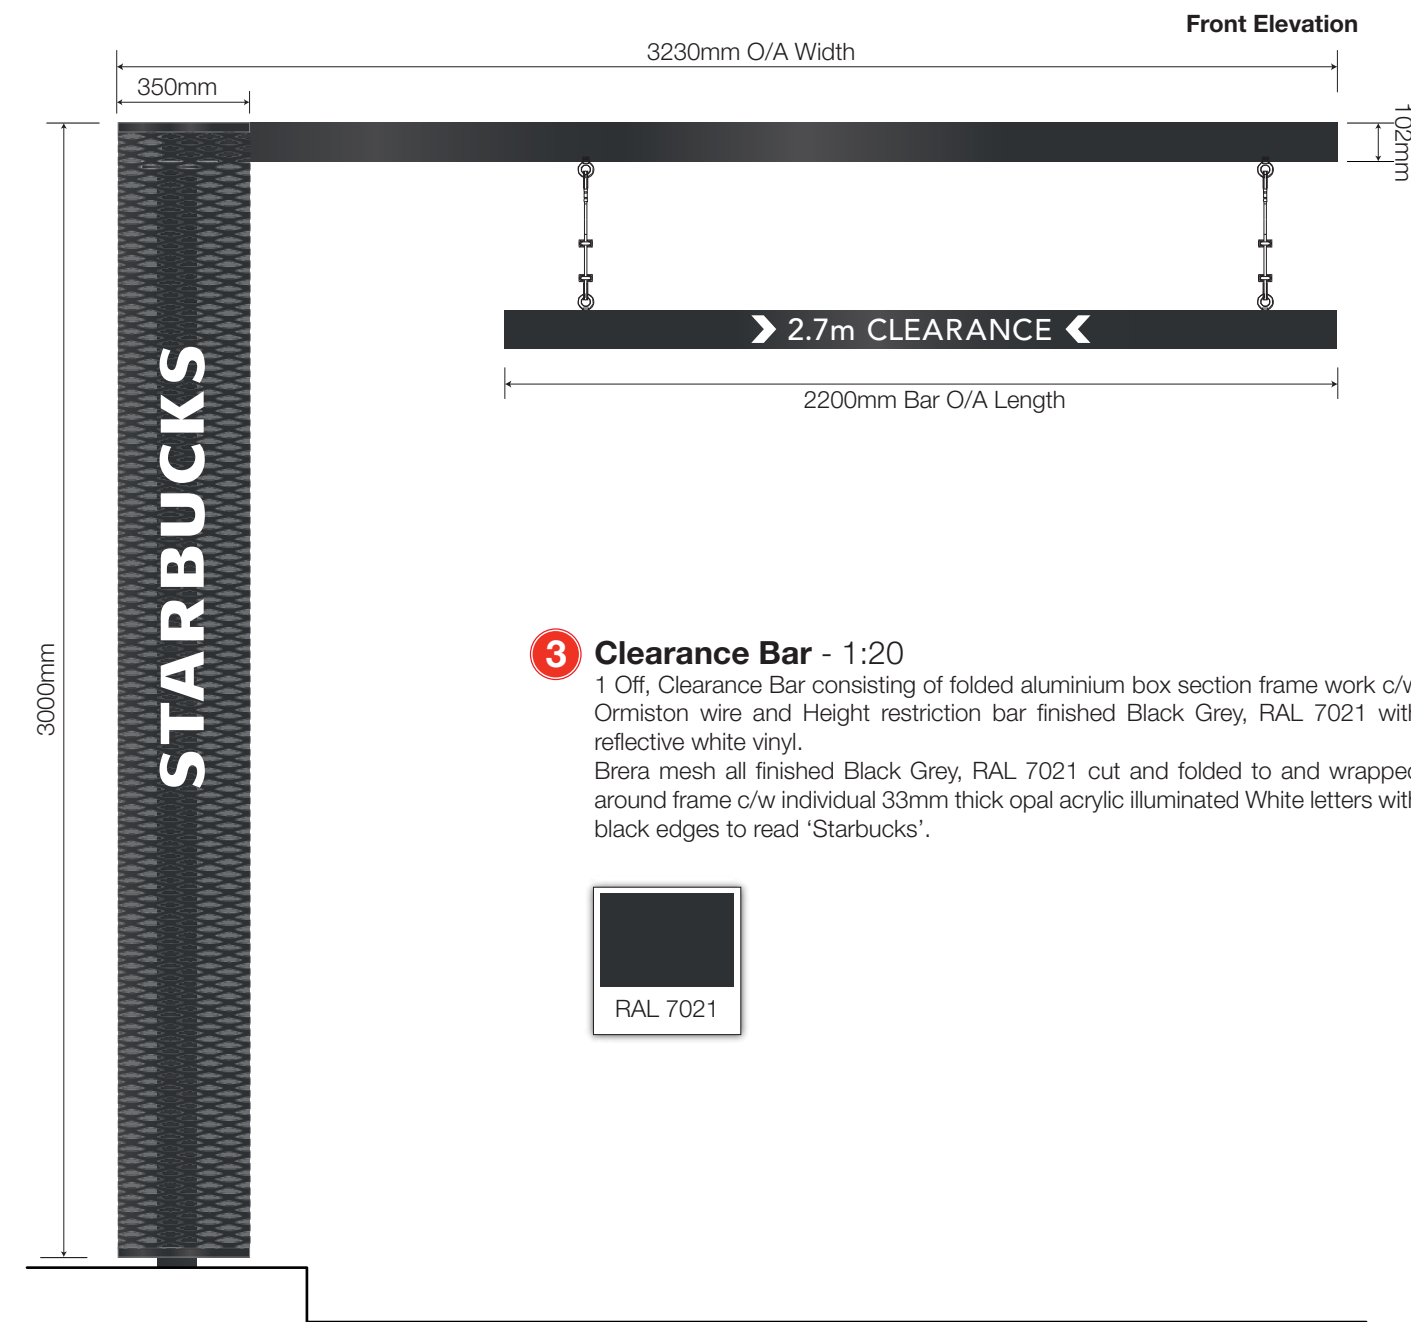

NIS SIGNS
NIS Signs (Leicester) Ltd
 51 Marlow Rd, Leicester, LE3 2BQ

 0116 270 6228
 info@signs-nis.co.uk
 www.signs-nis.co.uk

Client: Starbucks

Address: Knowsley Lane
Earlsfield Park
Huyton
Liverpool

Drawing no: 21-582

Job location: U:\Jobs\Starbucks\Earlsfield, Liverpool\Drawings\Drawing files




Drawn by: DB

Rev: 1


Date: 04/10/21

Revision notes: 0) Initial issue
1) 9M Totem added & Banner Frame confirmed


All site dimensions to be verified prior to manufacture.
Do not scale from this drawing Copyright 2021.
This document is the property of NIS Signs
and must not be used, reproduced or disclosed
to any persons without the written consent of NIS Signs.

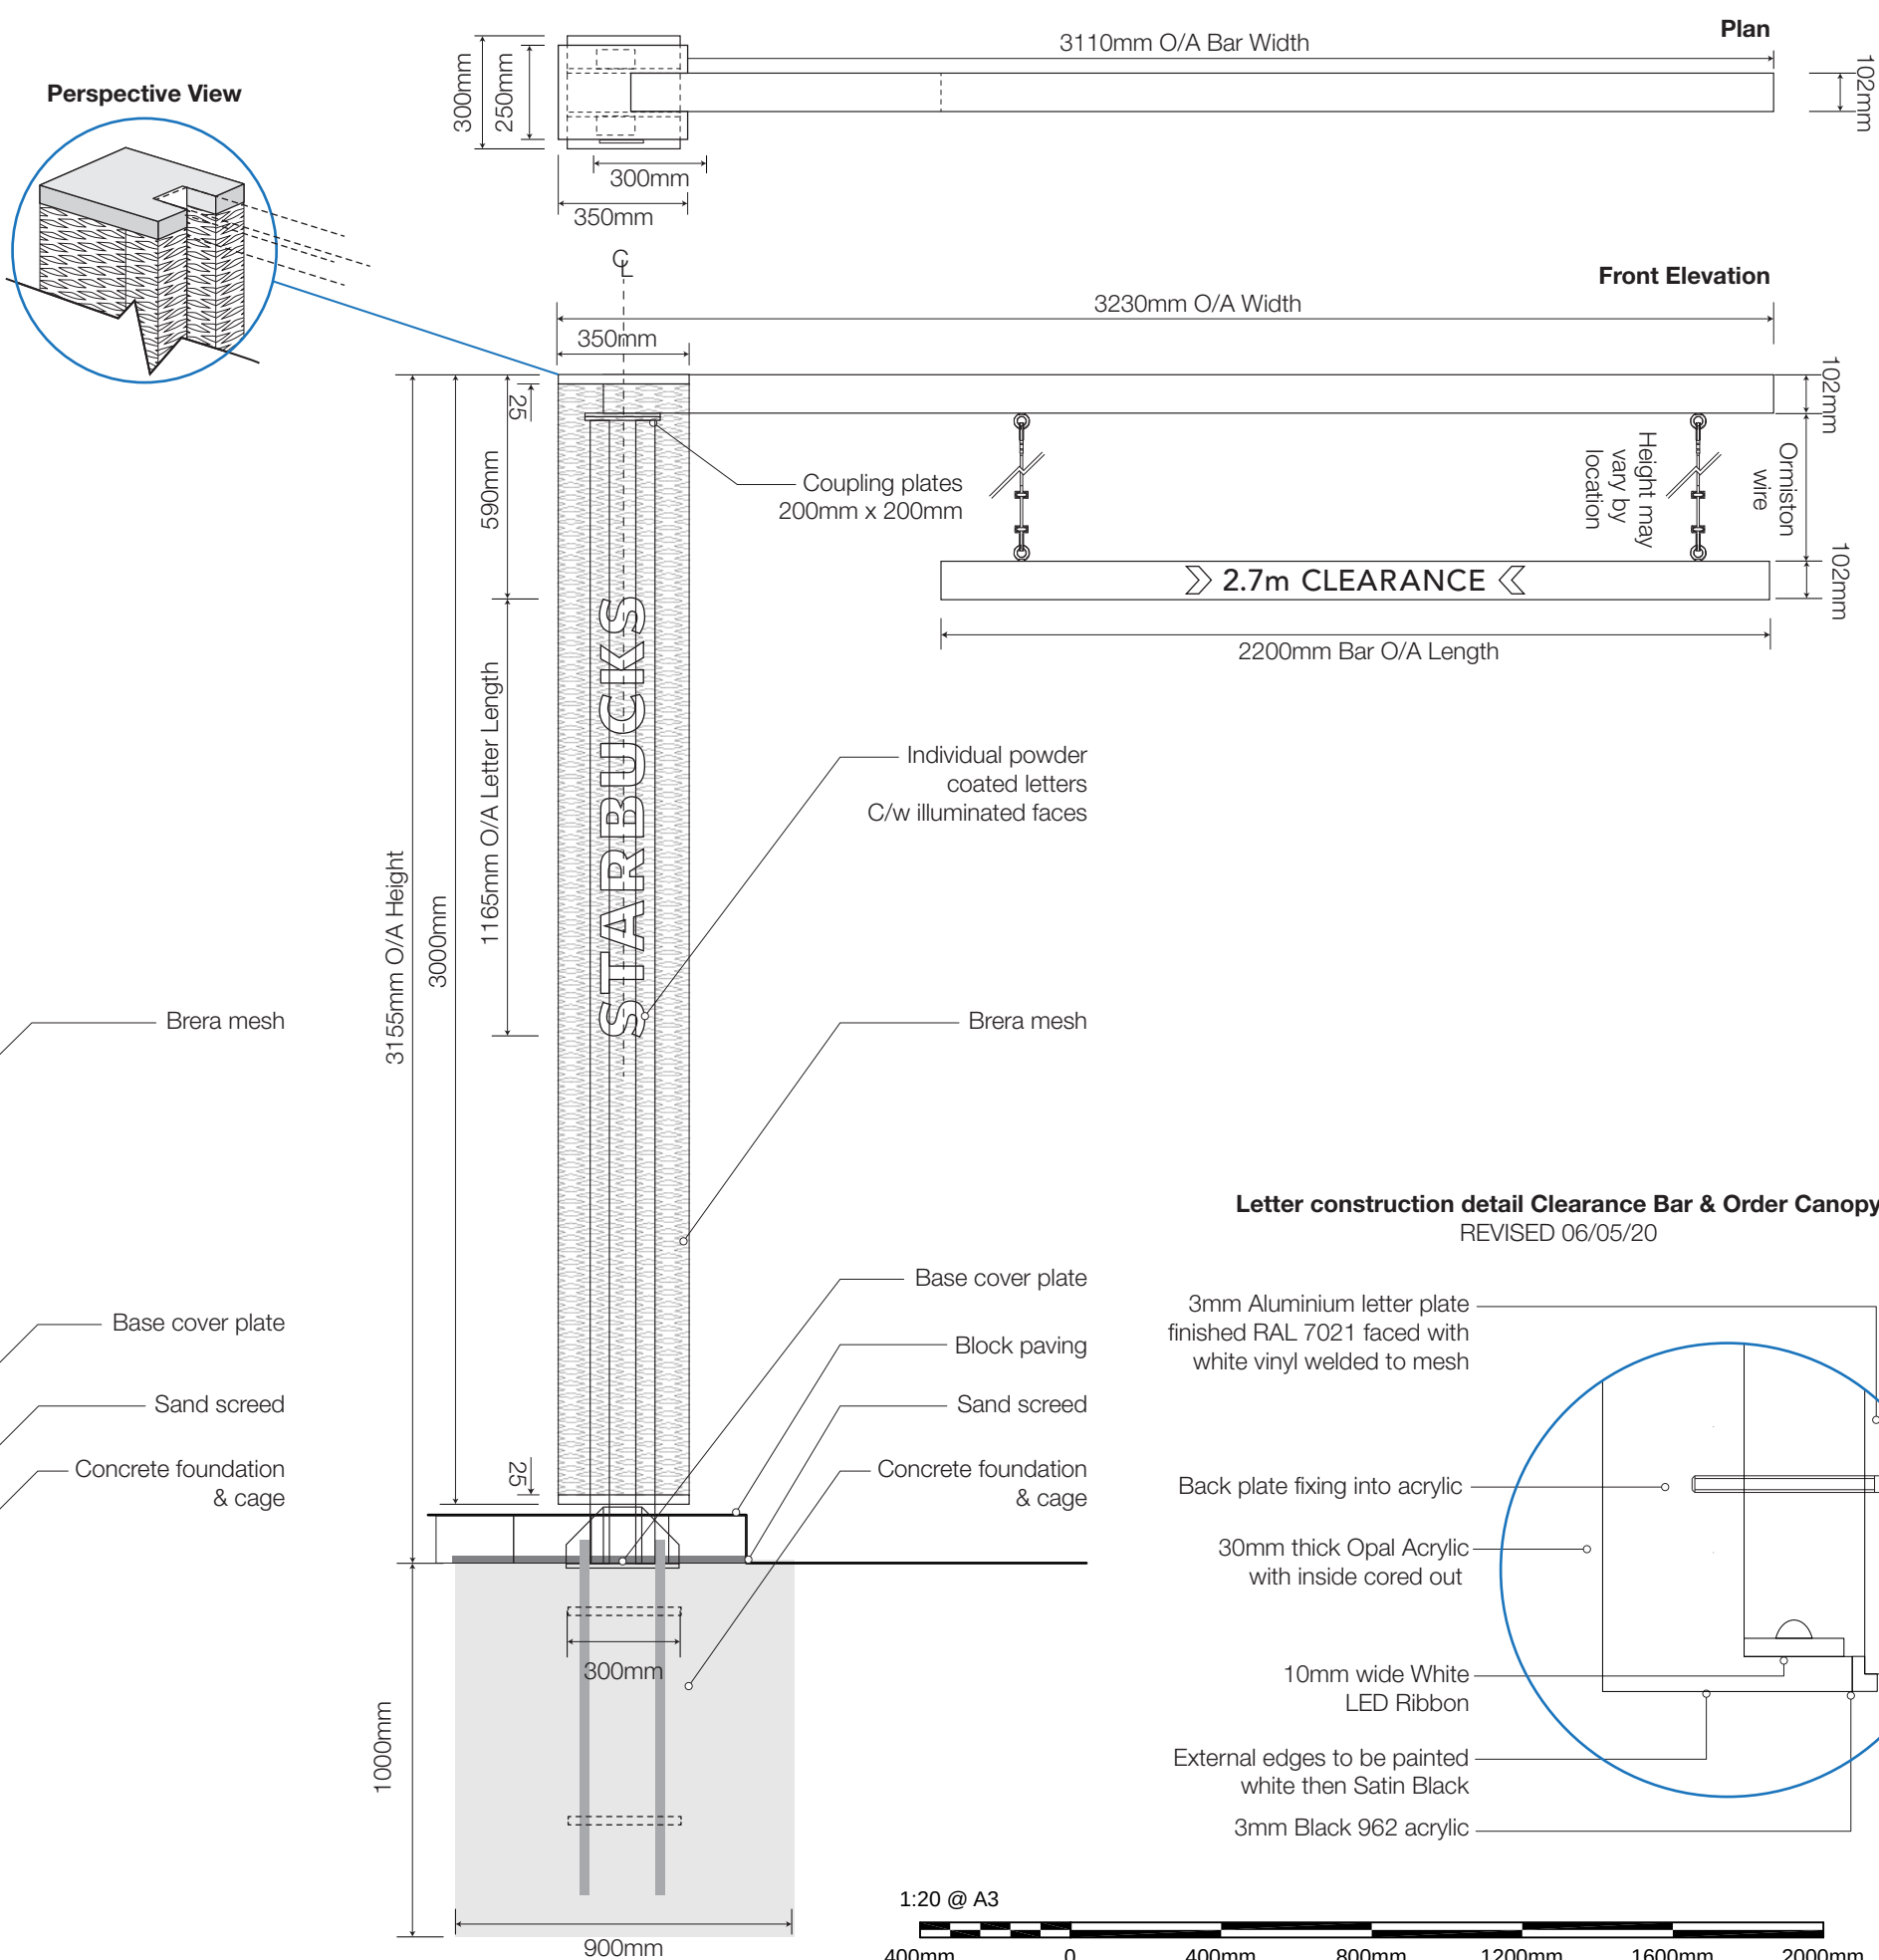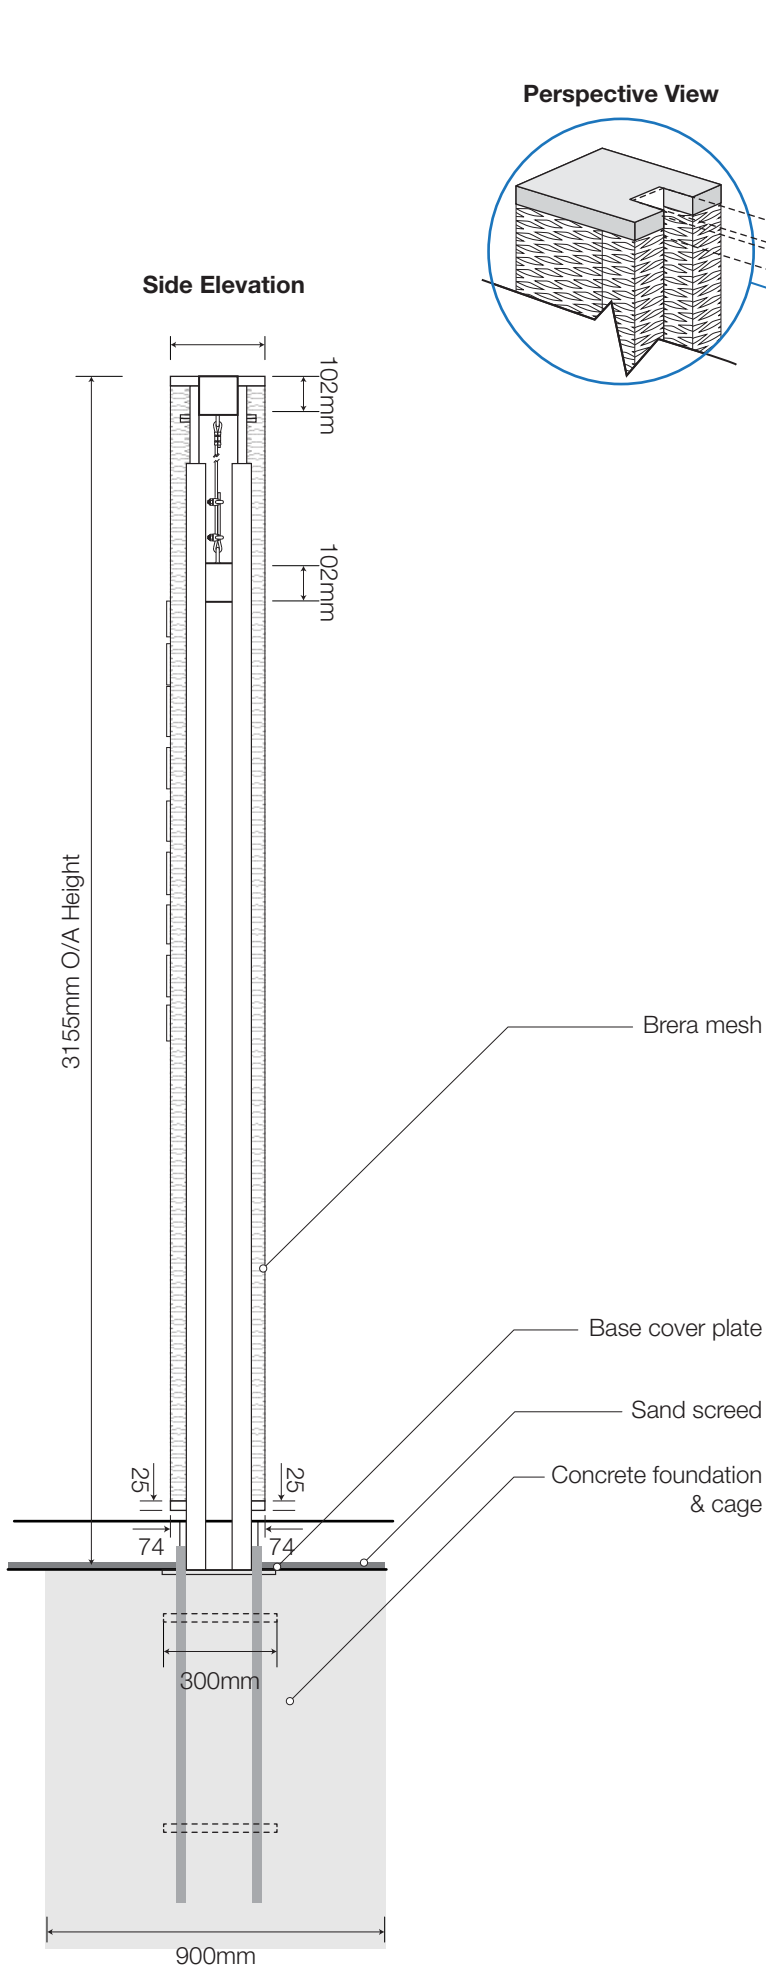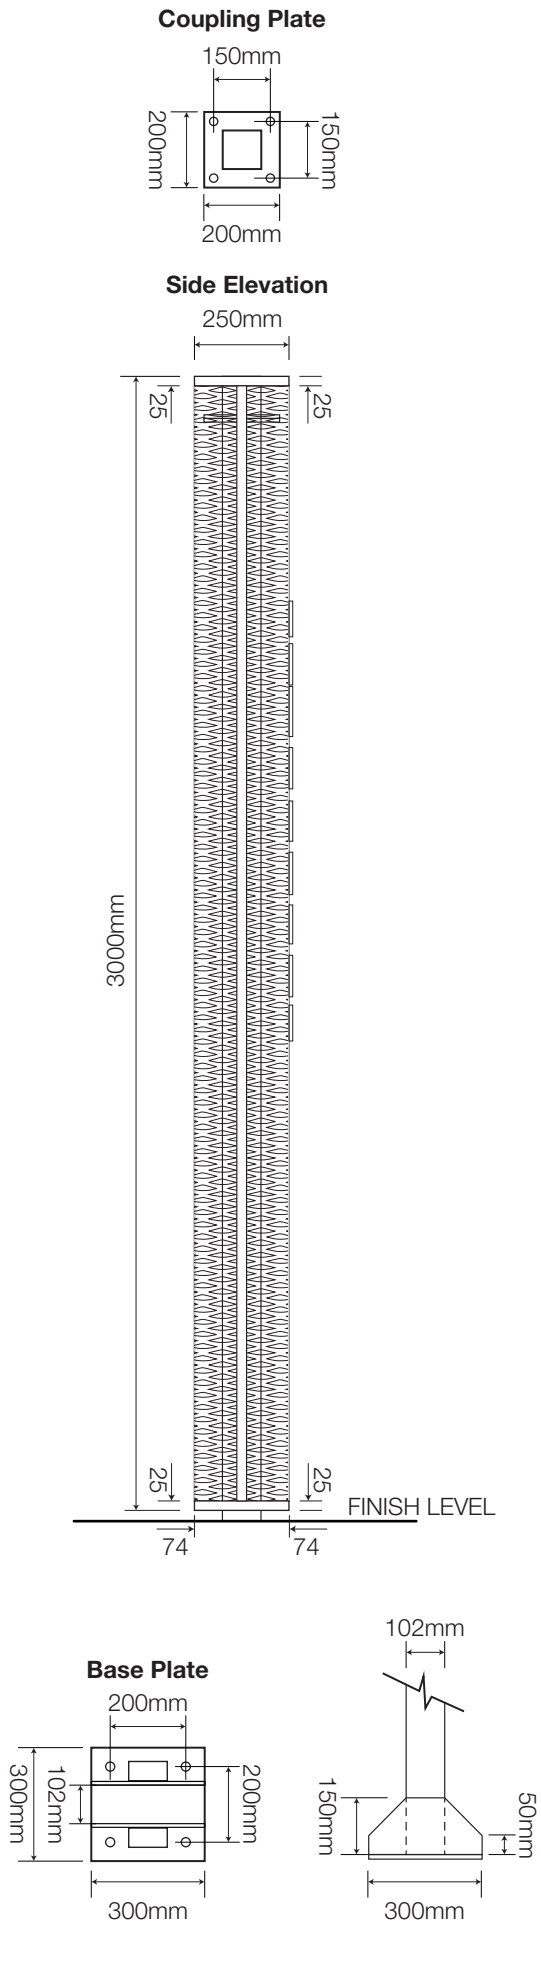


Letter construction detail Clearance Bar & Order Canopy
REVISED 06/05/20

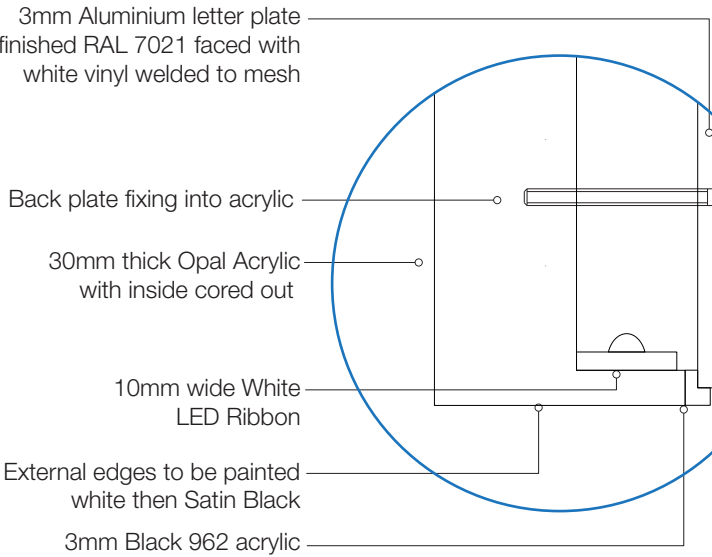

Clearance Bar Base/Cage Details 1:10

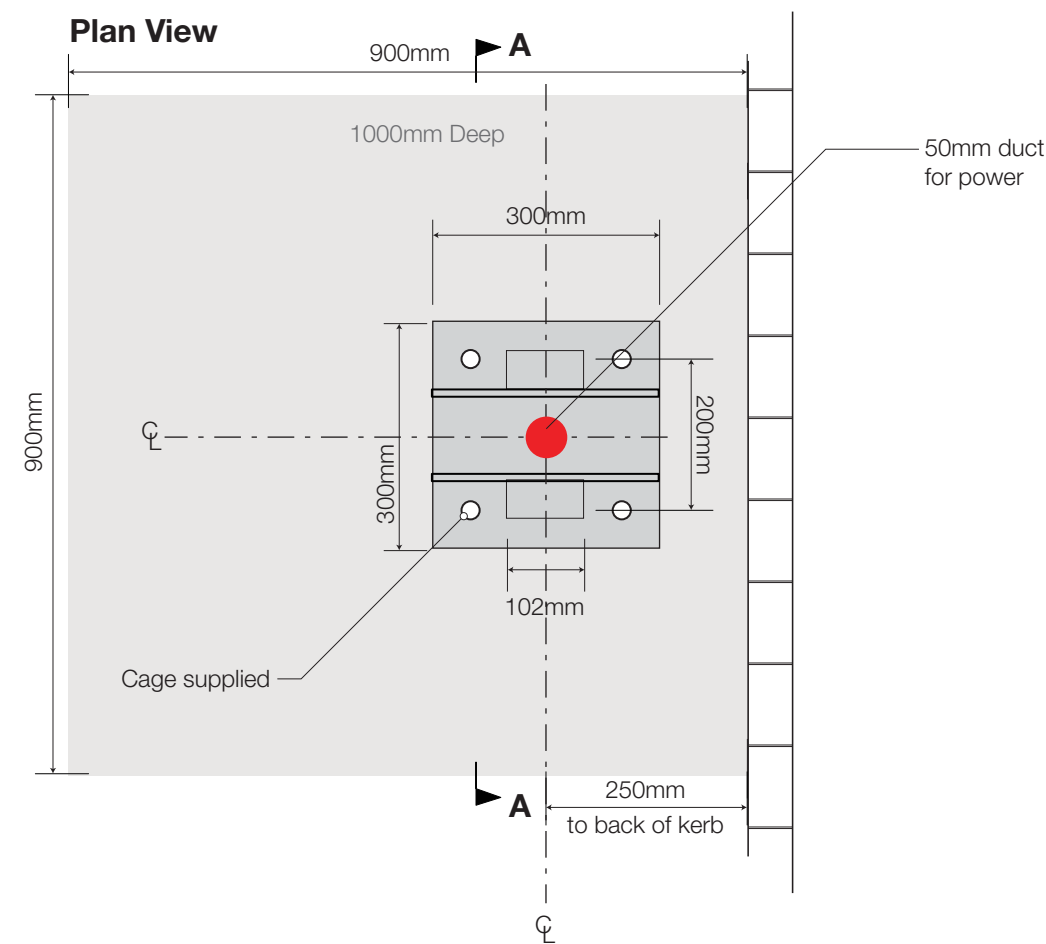

Sectional View AA 1:10

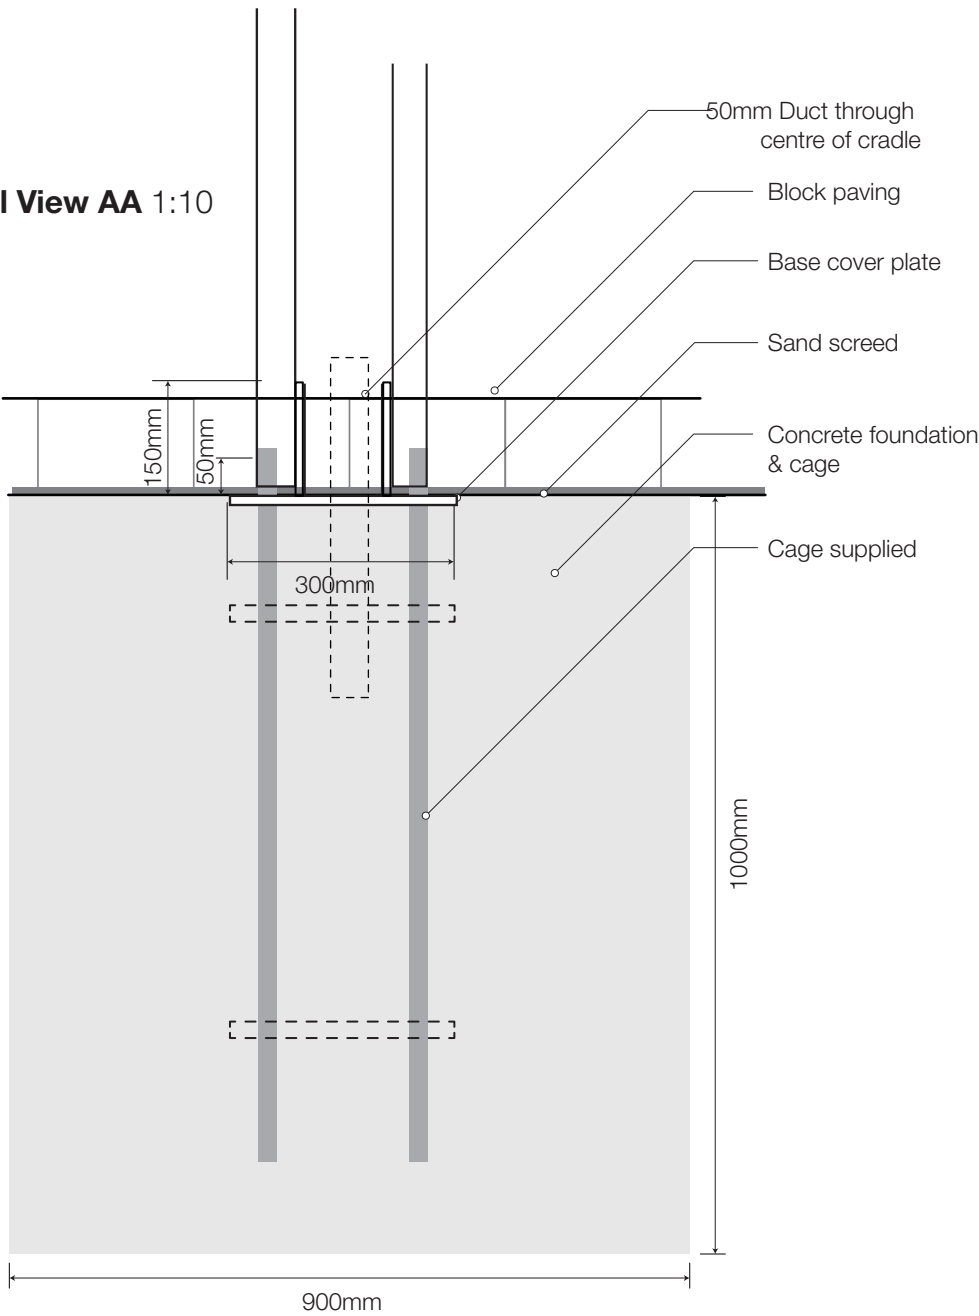

1:10 @ A3



NIS SIGNS

NIS Signs (Leicester) Ltd
51 Marlow Rd, Leicester, LE3 2BQ

☎ 0116 270 6228
✉ info@signs-nis.co.uk
🌐 www.signs-nis.co.uk

Client: Starbucks

Address: Knowsley Lane
Earlsfield Park
Huyton
Liverpool

Drawing no: 21-582

Job location: U:\Jobs\Starbucks\Earlsfield, Liverpool\Drawings\Drawing files

Drawn by: DB


Rev: 1

Date: 04/10/21

Revision notes: 0) Initial issue
1) 9M Totem added & Banner Frame confirmed

All site dimensions to be verified prior to manufacture.
Do not scale from this drawing Copyright 2021.
This document is the property of NIS Signs
and must not be used, reproduced or disclosed
to any persons without the written consent of NIS Signs.


4 Preview Menu Board - 1:20
1 Off, Welded aluminium finished RAL 7021, Black Grey, 10% sheen internally illuminated by LEDs.

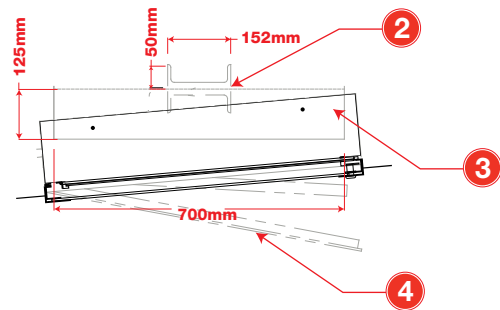


Key

- 1** 19mm Steel Base Plate with 18degree holes
Pattern rotated for 15degree through 3degree position
- 2** Two, C6x10.5 Steel Posts
- 3** Two, 127mm x 76mm x 6.35mm Steel support angles
(Bolted to welded 6.35mm Steel Crossbars)
- 4** One, extruded aluminium menu board. One split panel
lightbox. Two 635mm x 466.72mm Graphics.
All graphic assemblies shifted 6.35mm to right
standard LED tube lighting, side locks.
Clear acrylic face panel.
- 5** Welded aluminium base cover

1 Door Menu Pad Details Plan View

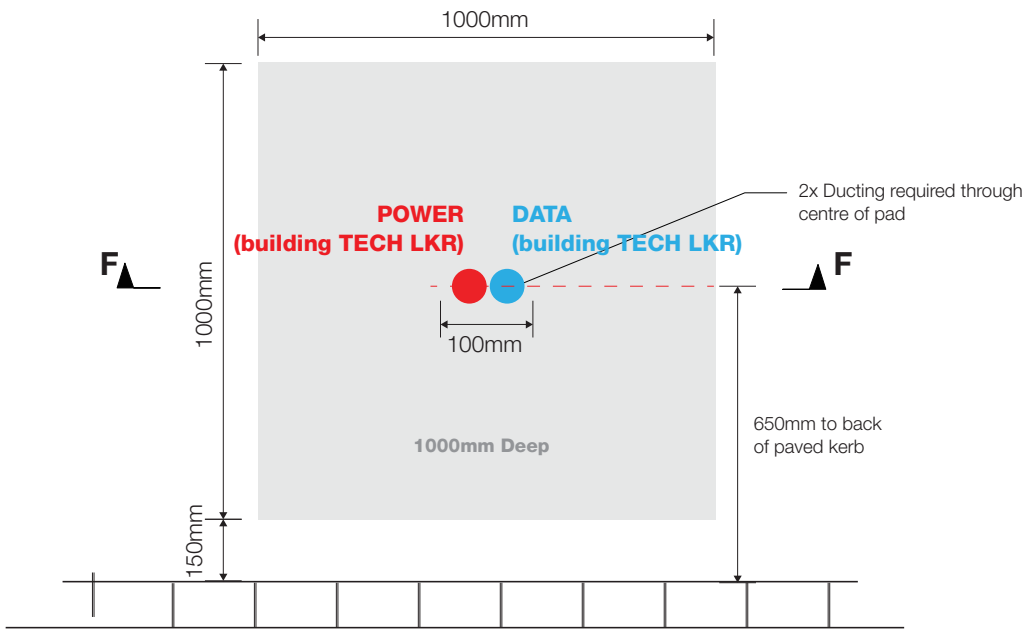

Example Pre Menu Board

 

NIS SIGNS

NIS Signs (Leicester) Ltd
51 Marlow Rd, Leicester, LE3 2BQ

☎ 0116 270 6228
@ info@signs-nis.co.uk
🌐 www.signs-nis.co.uk

Client: Starbucks
Address: Knowsley Lane
Earlsfield Park
Huyton
Liverpool

Drawing no: 21-582

Job location: U:\Jobs\Starbucks\Earlsfield, Liverpool\Drawings\Drawing files

Drawn by: DB

Rev: 1

Date: 04/10/21

Revision notes: 0) Initial issue
1) 9M Totem added & Banner Frame confirmed


All site dimensions to be verified prior to manufacture.
Do not scale from this drawing Copyright 2021.
This document is the property of NIS Signs
and must not be used, reproduced or disclosed
to any persons without the written consent of NIS Signs.

5


Starbucks EG Order Canopy - 1:20

1 Off, 3300mm High metal canopy with integrated LED lighting to roof, front and side mesh elements.


Consisting of folded aluminium frame work c/w Brera mesh all finished Black Grey, RAL 7021 cut and folded to house/ access the digital order screen (issued by others) and finished to match Black Grey, RAL 7021 c/w individual 30mm thick illuminated White faced acylic letters to read 'ORDER HERE' installed to leading edge.

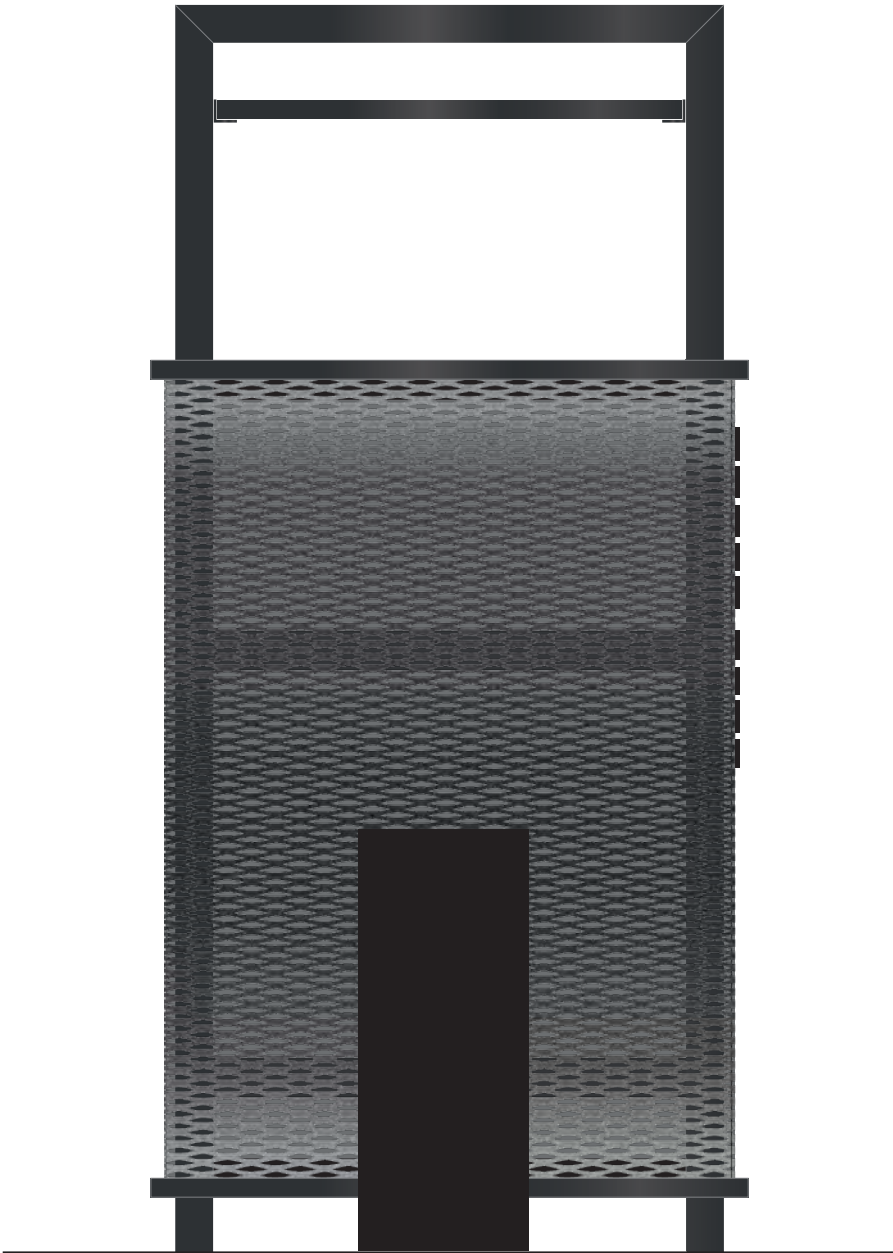

Front Elevation

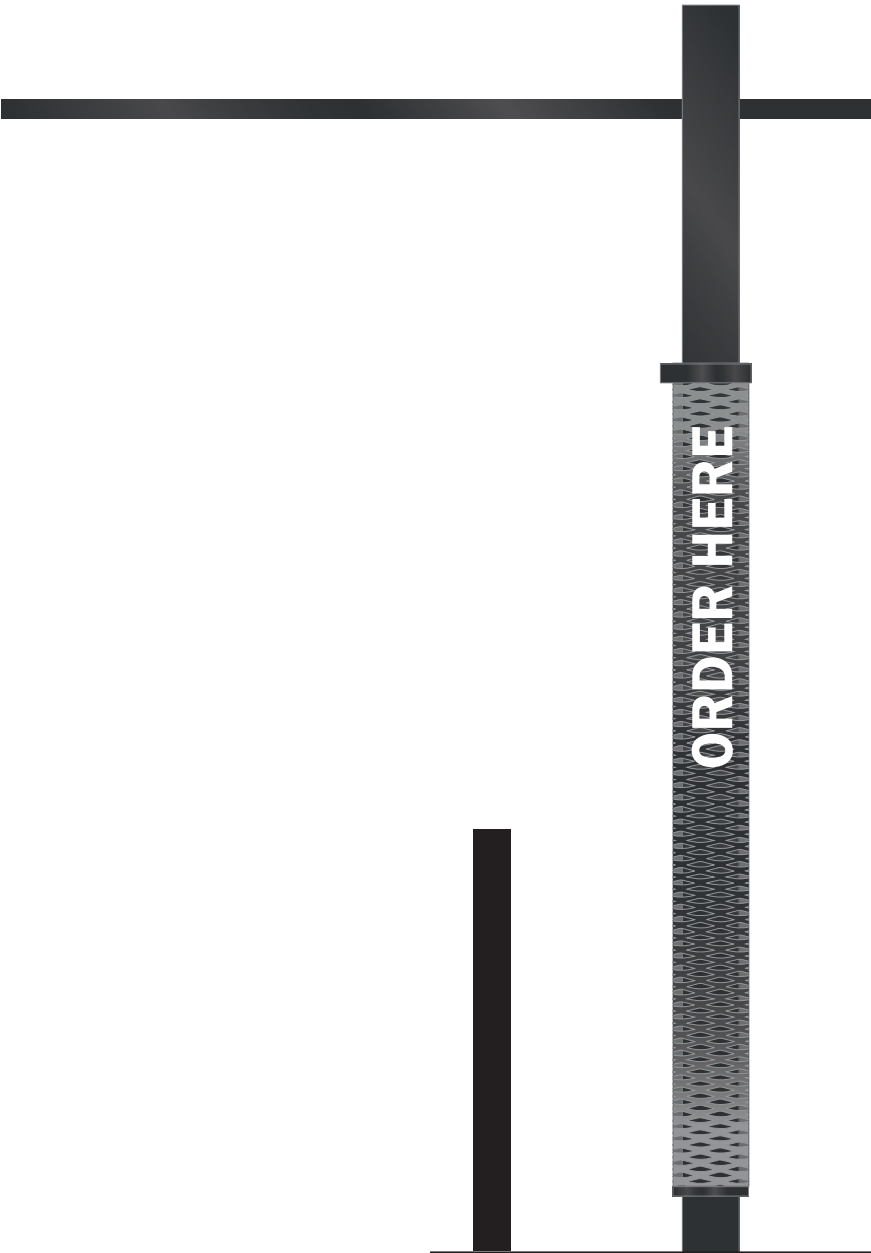

Side Elevation

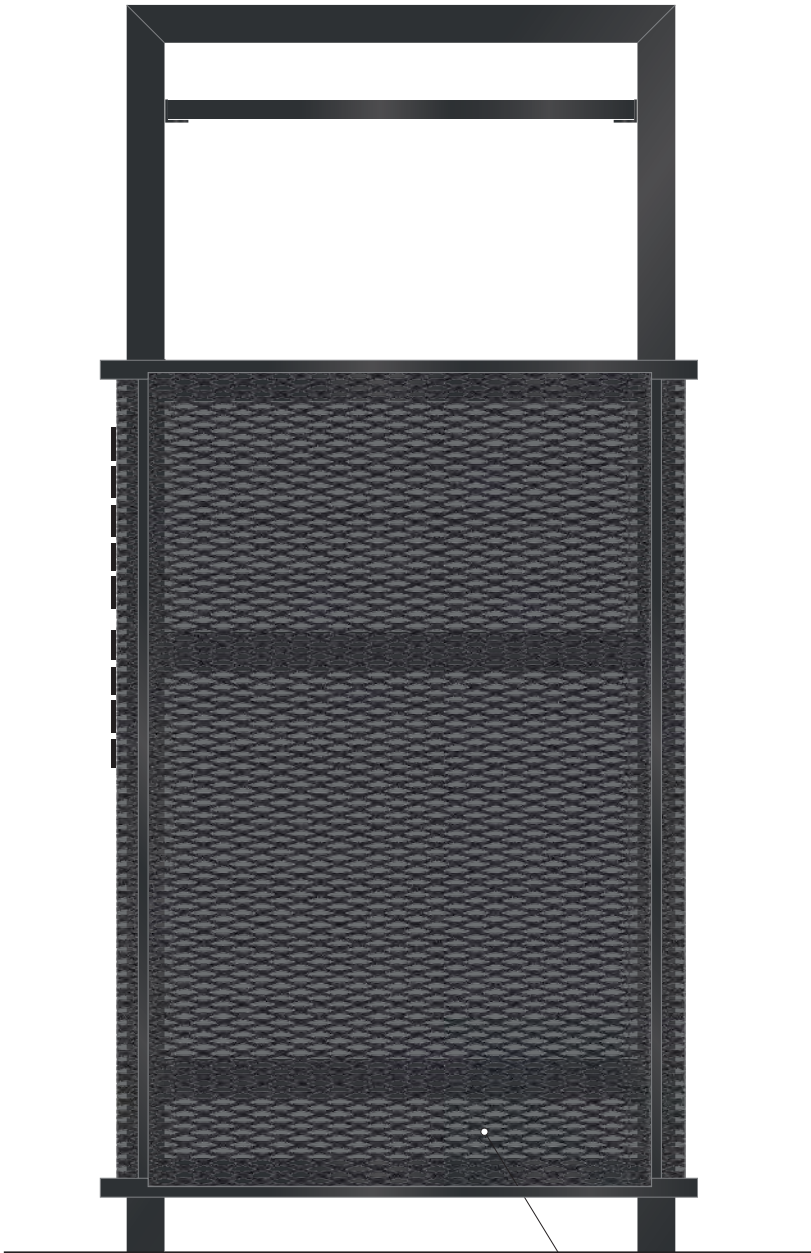

Rear Elevation

removeable rear mesh panel

1:20 @ A3



NIS SIGNS

NIS Signs (Leicester) Ltd
51 Marlow Rd, Leicester, LE3 2BQ

☎ 0116 270 6228
@ info@signs-nis.co.uk
🌐 www.signs-nis.co.uk

Client: Starbucks

Address: Knowsley Lane
Earlsfield Park
Huyton
Liverpool

Drawing no: 21-582

Job location: U:\Jobs\Starbucks\Earlsfield, Liverpool\Drawings\Drawing files



Drawn by: DB

Rev: 1


Date: 04/10/21

Revision notes: 0) Initial issue
1) 9M Totem added & Banner Frame confirmed


All site dimensions to be verified prior to manufacture.
Do not scale from this drawing Copyright 2021.
This document is the property of NIS Signs
and must not be used, reproduced or disclosed
to any persons without the written consent of NIS Signs.

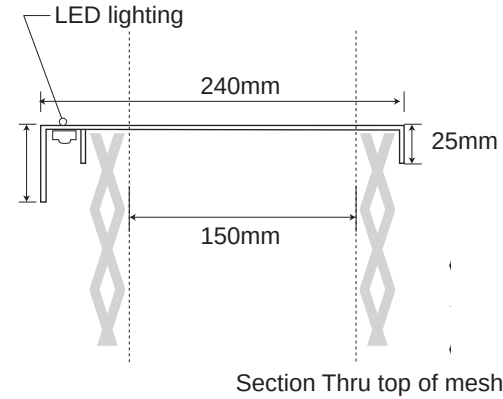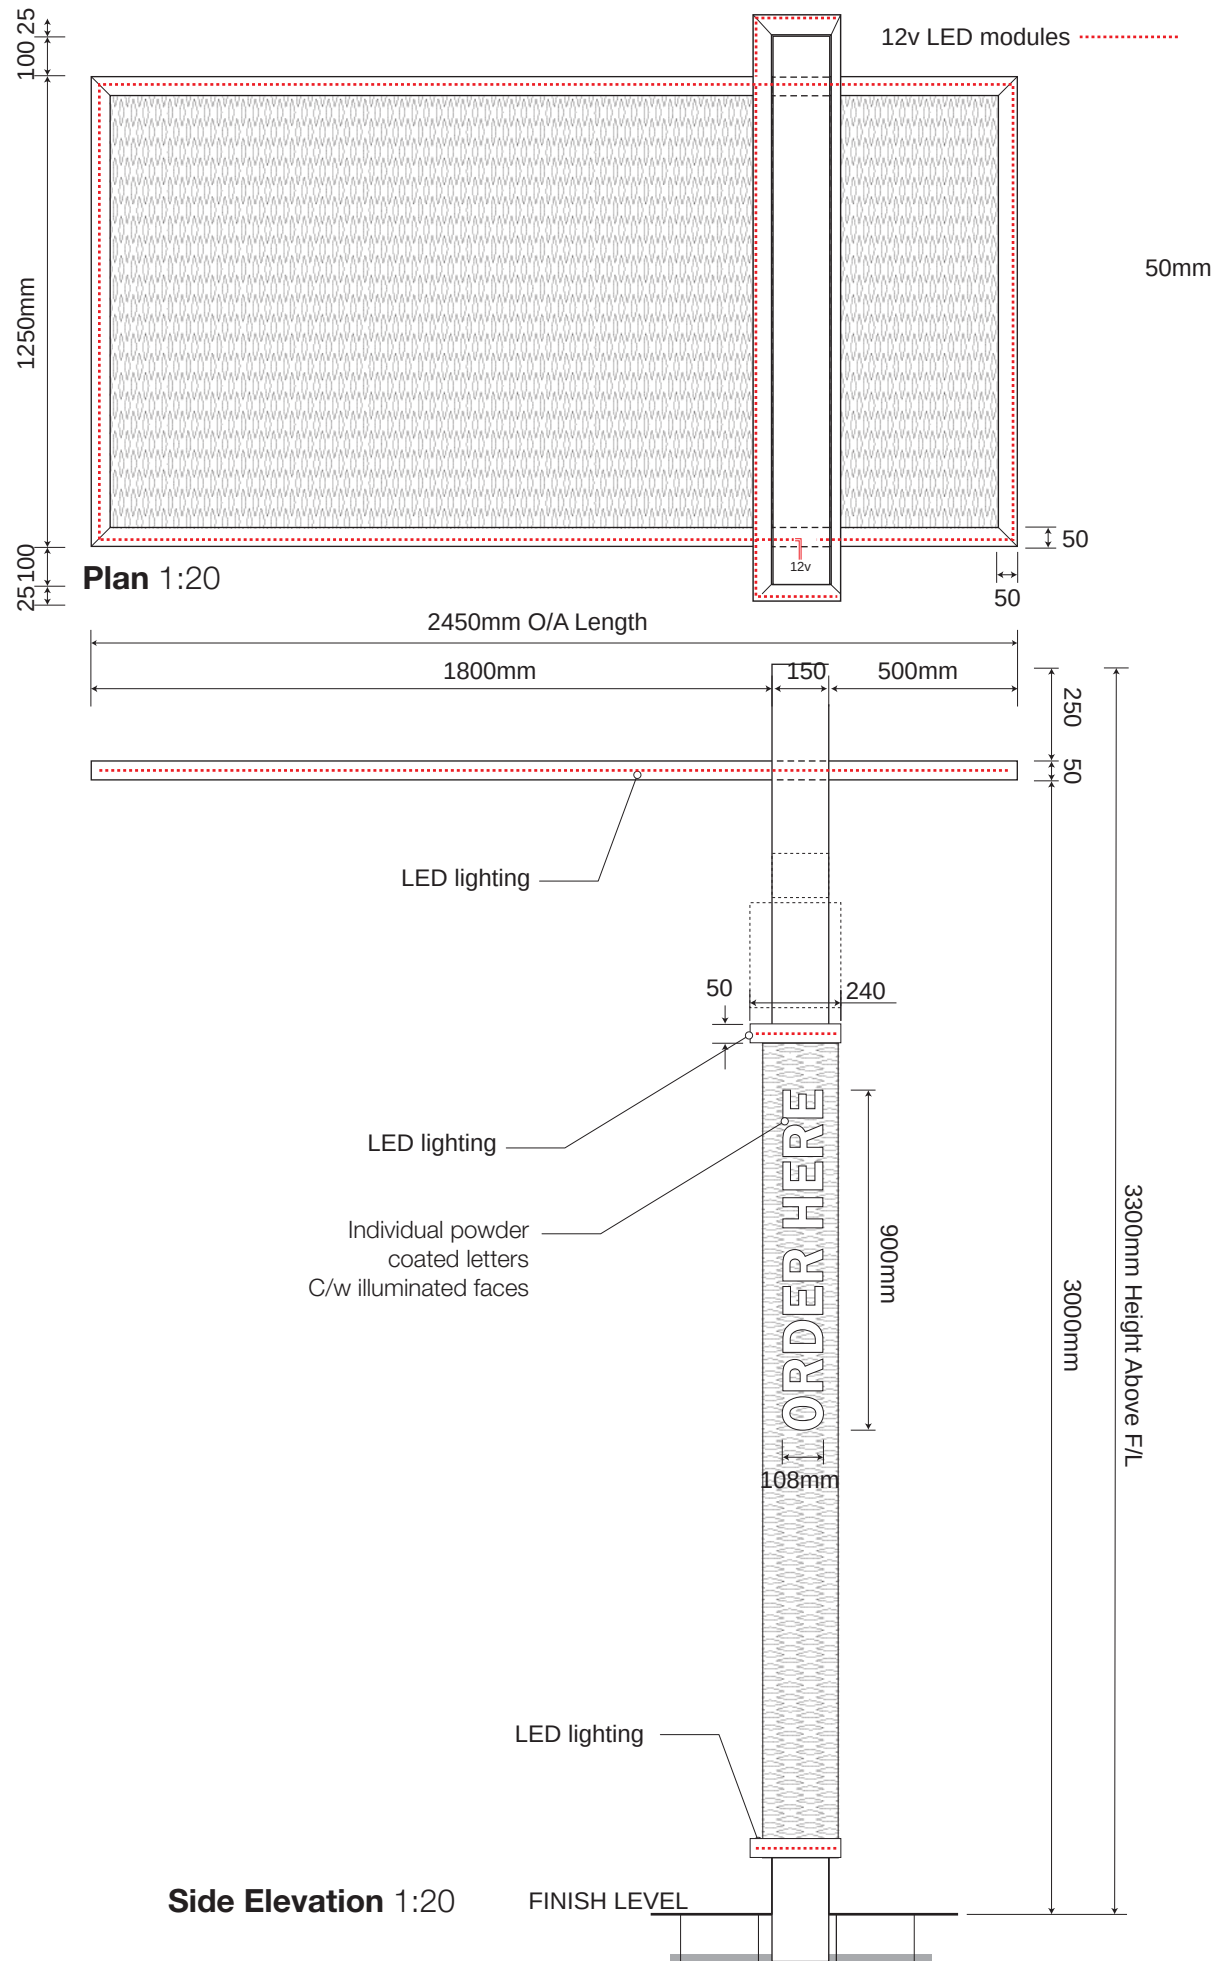


Letter construction detail Clearance Bar & Order Canopy
REVISED 06/05/20

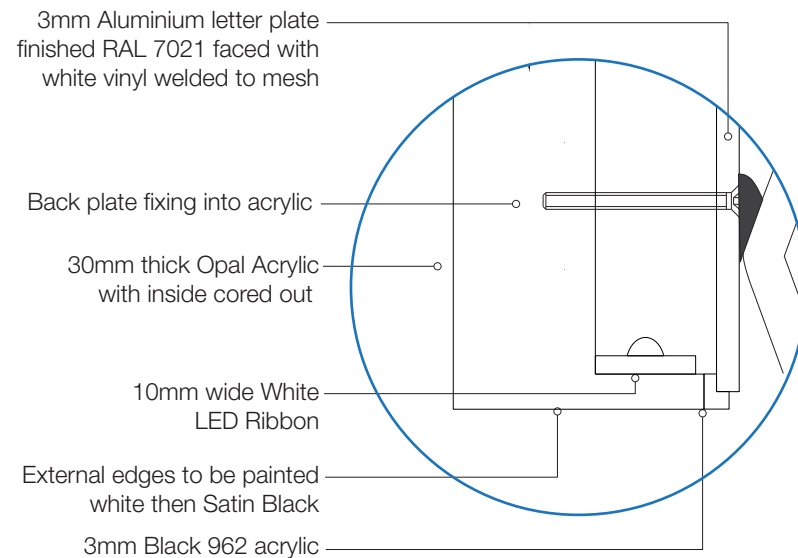

Section Thru A-A 1:20

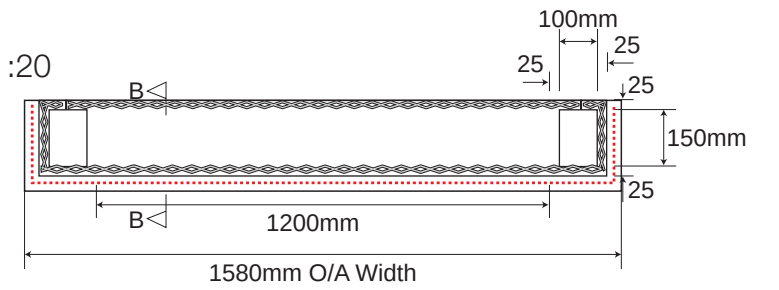

Front Elevation 1:20

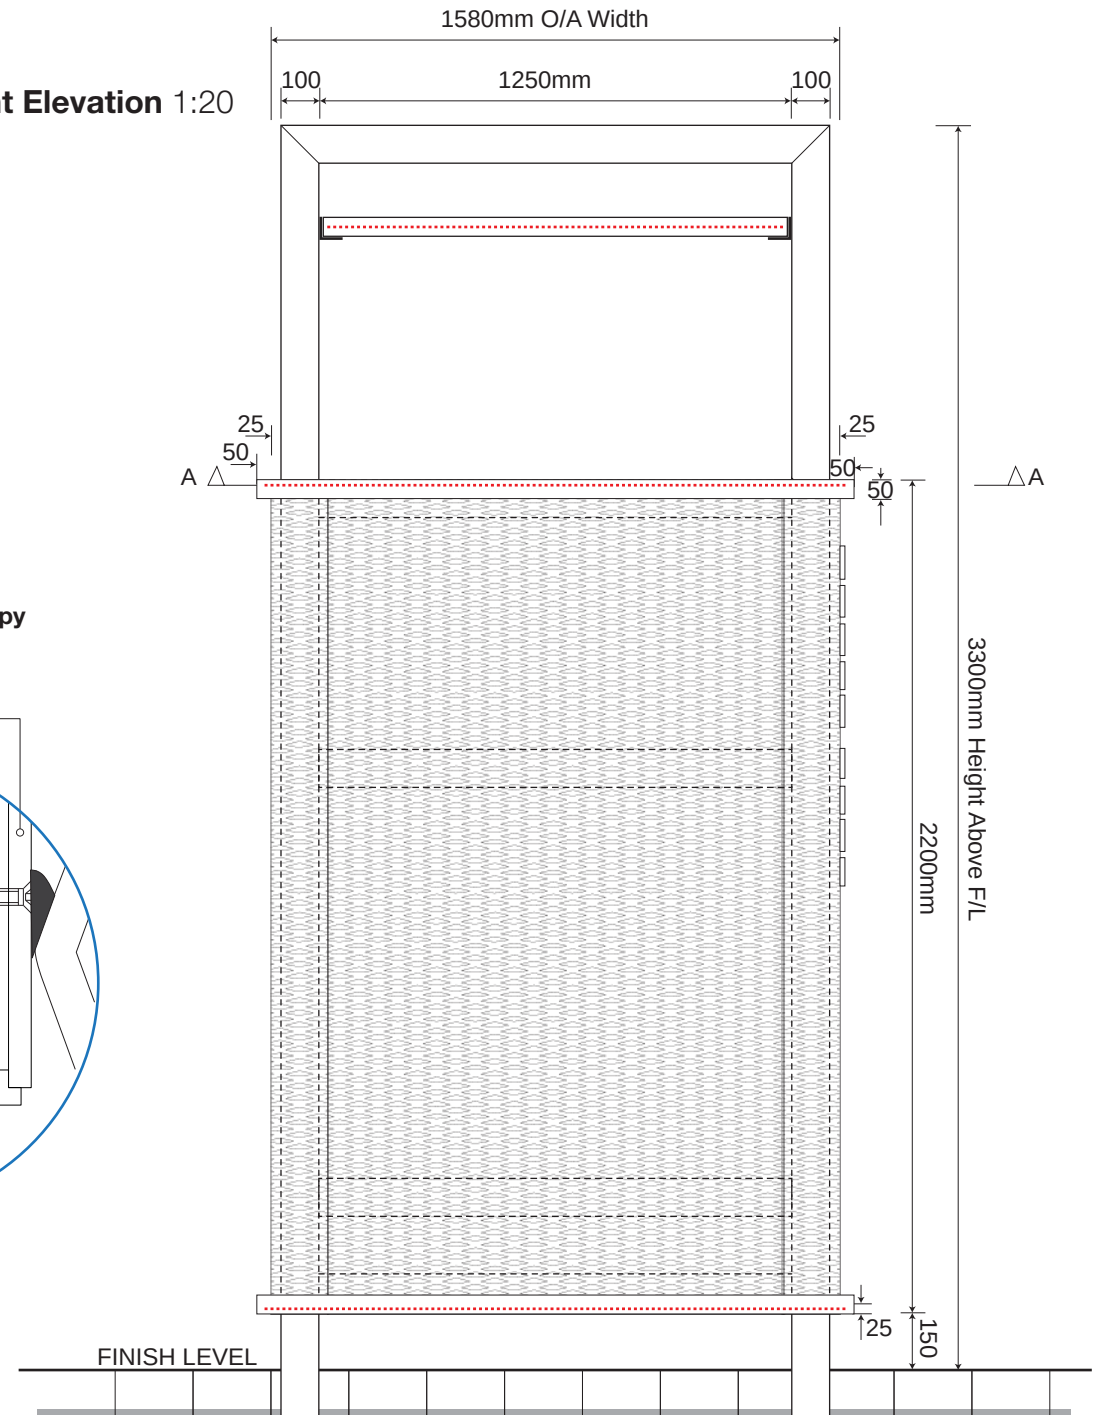

NIS SIGNS

NIS Signs (Leicester) Ltd
51 Marlow Rd, Leicester, LE3 2BQ

☎ 0116 270 6228
@ info@signs-nis.co.uk
🌐 www.signs-nis.co.uk

Client: Starbucks

Address: Knowsley Lane
Earlsfield Park
Huyton
Liverpool

Drawing no: 21-582

Job location: U:\Jobs\Starbucks\Earlsfield, Liverpool\Drawings\Drawing files

Drawn by: DB

Rev: 1

Date: 04/10/21



Revision notes: 0) Initial issue
1) 9M Totem added & Banner Frame confirmed

All site dimensions to be verified prior to manufacture.
Do not scale from this drawing Copyright 2021.
This document is the property of NIS Signs
and must not be used, reproduced or disclosed
to any persons without the written consent of NIS Signs.

Order Canopy Base/Cage Details 1:10


Order Canopy Base/Cage Details 1:10

All ducting 50mm Diameter
with draw wires to be left
1200mm long above finished surface

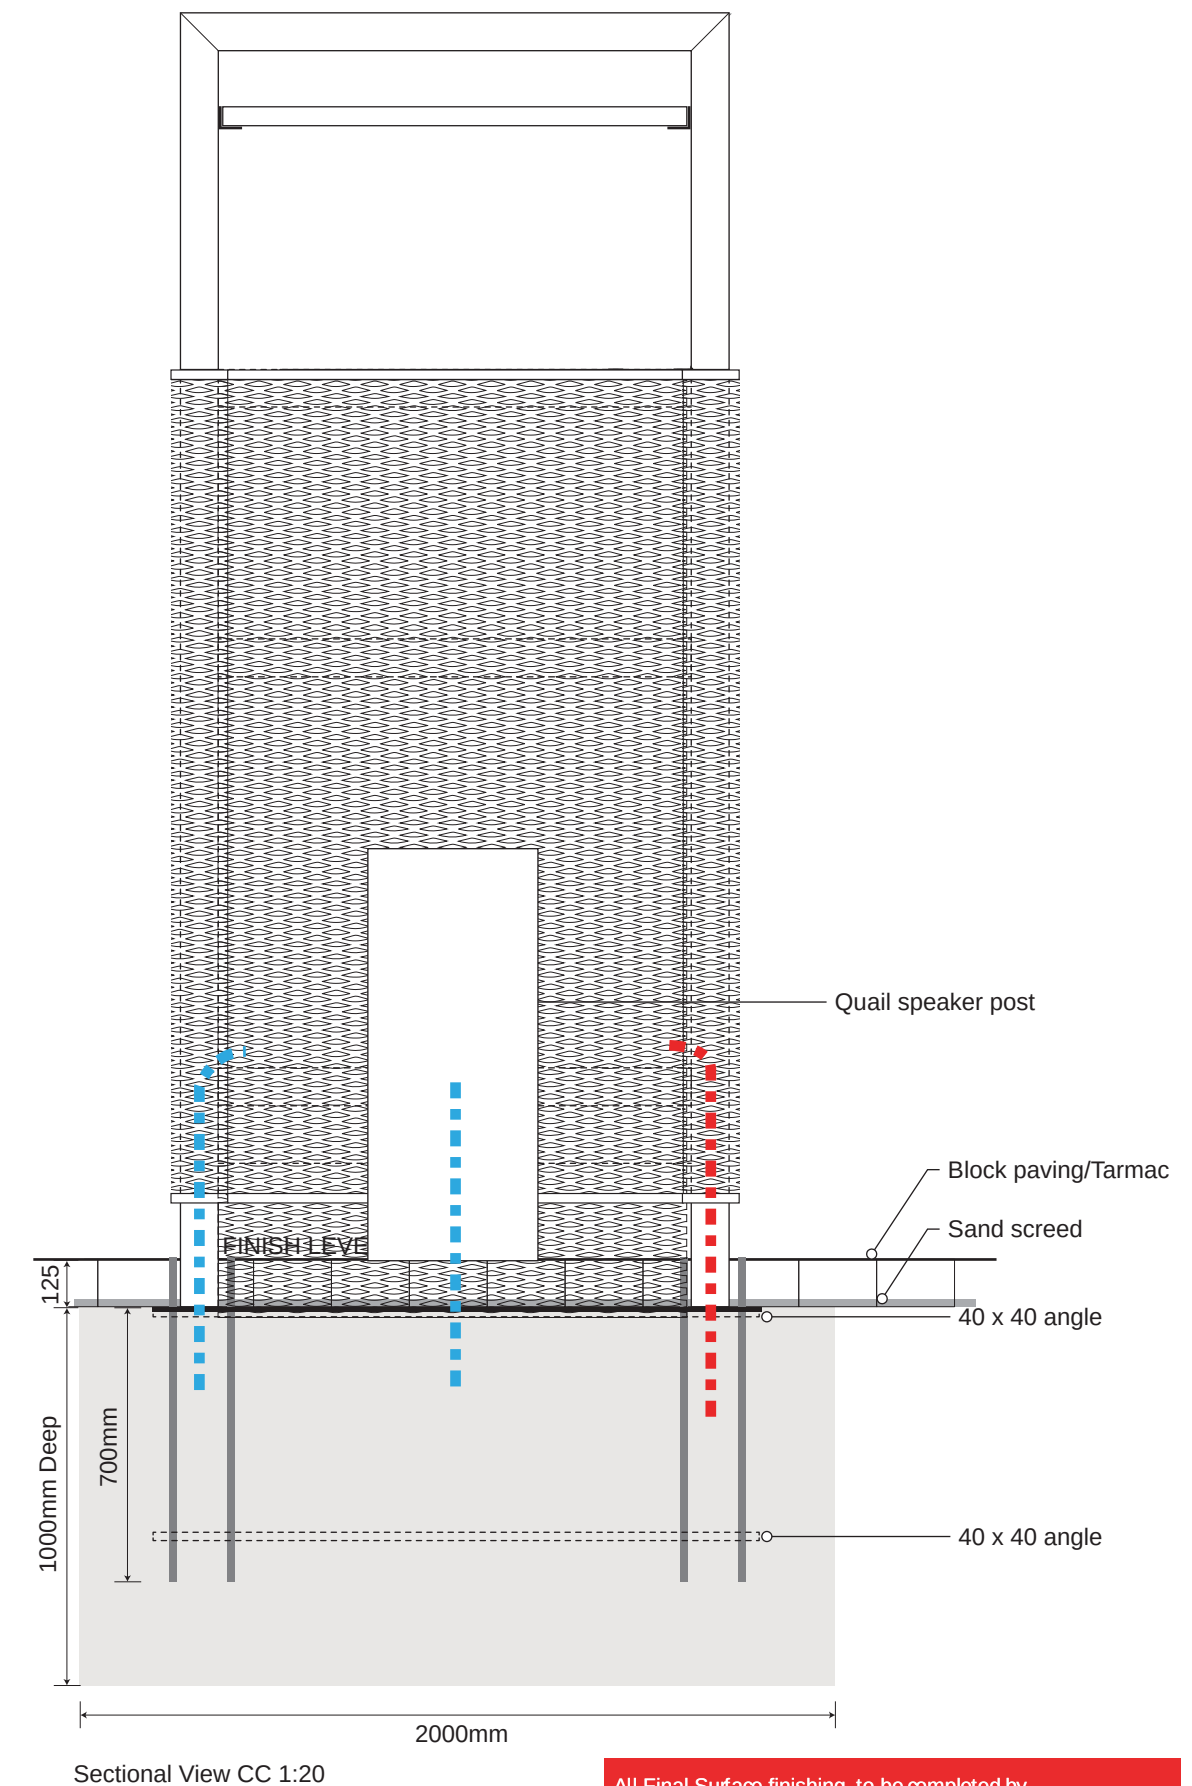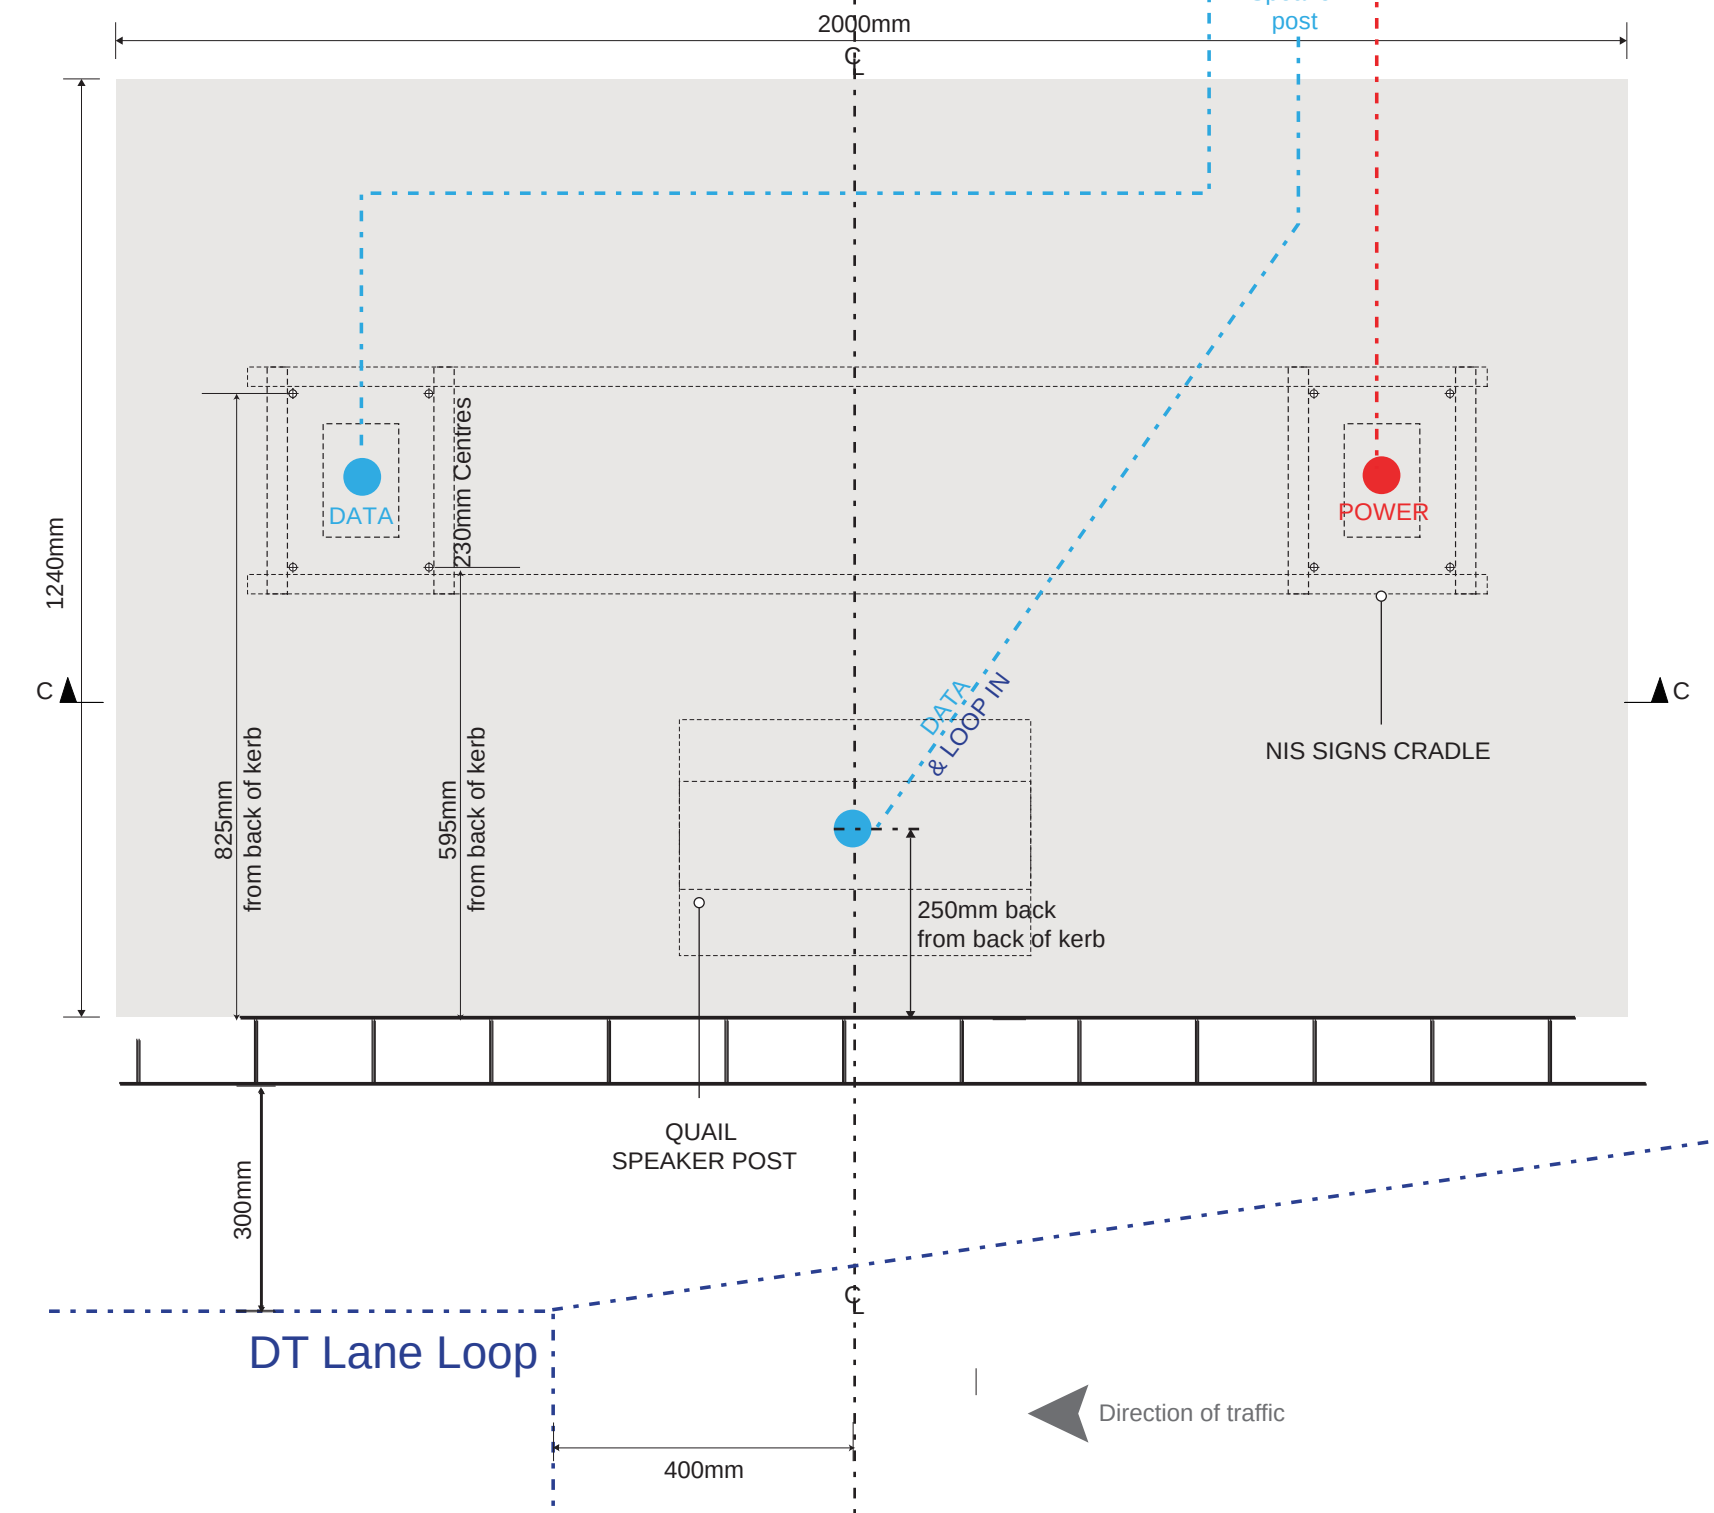


All Final Surface finishing to be completed by Main contractor / Ground worker. Including any cutting in around signat juncture points and adaptation of position if requested by Sarbuds/ Franchisee during inspection


6 5 Panel Menu Boards - 1:20

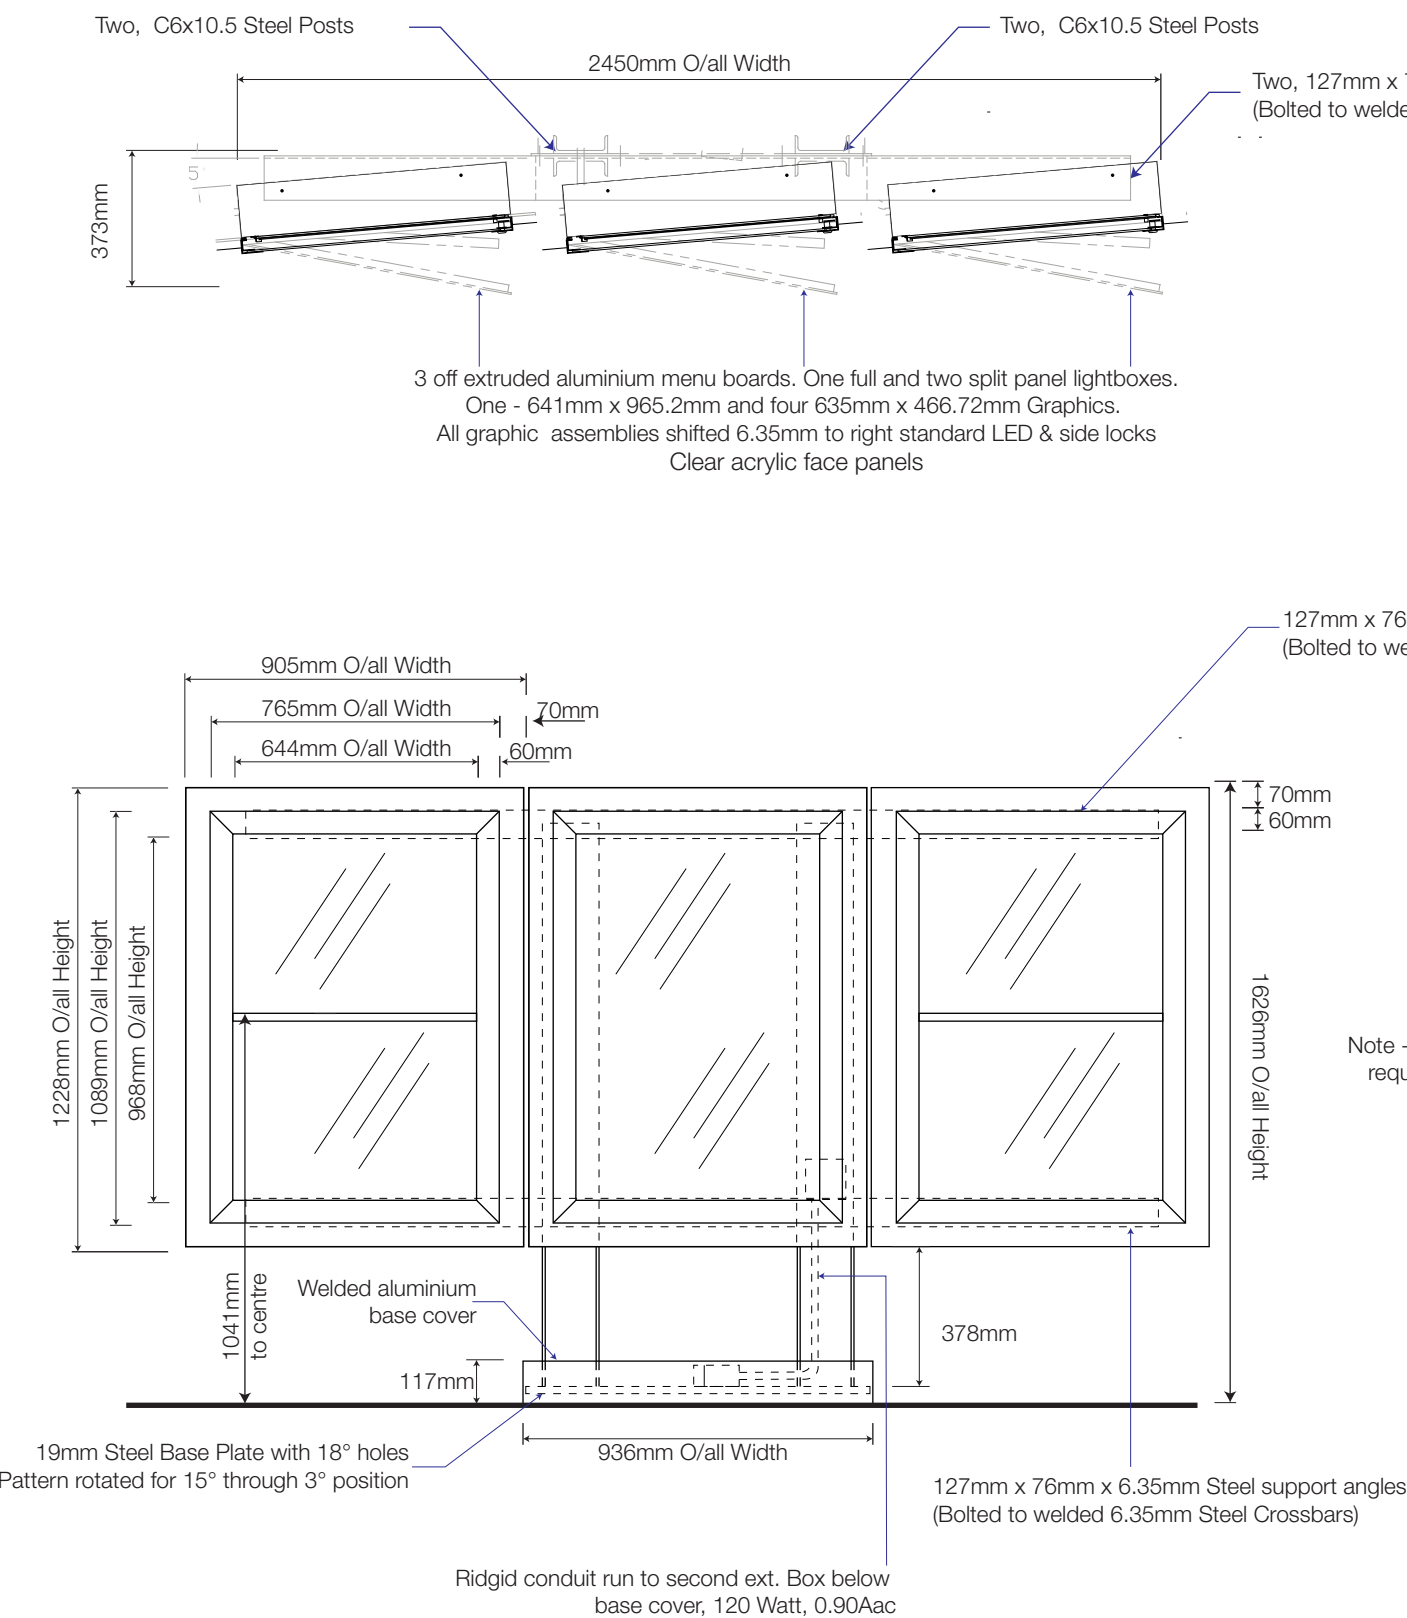


3 door Menu Pad details Plan View

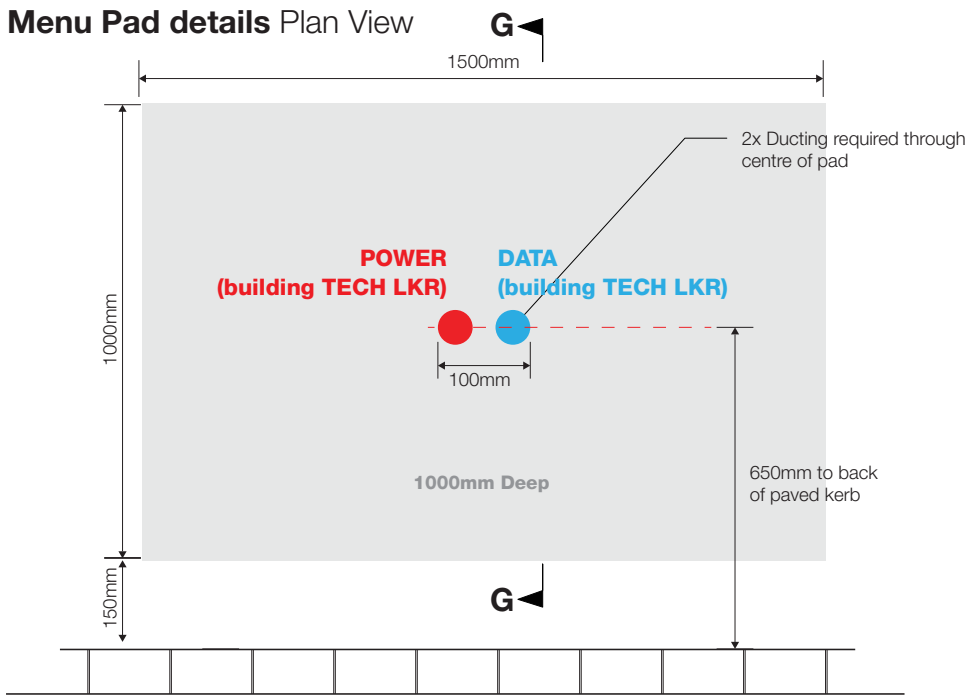

Typical Section

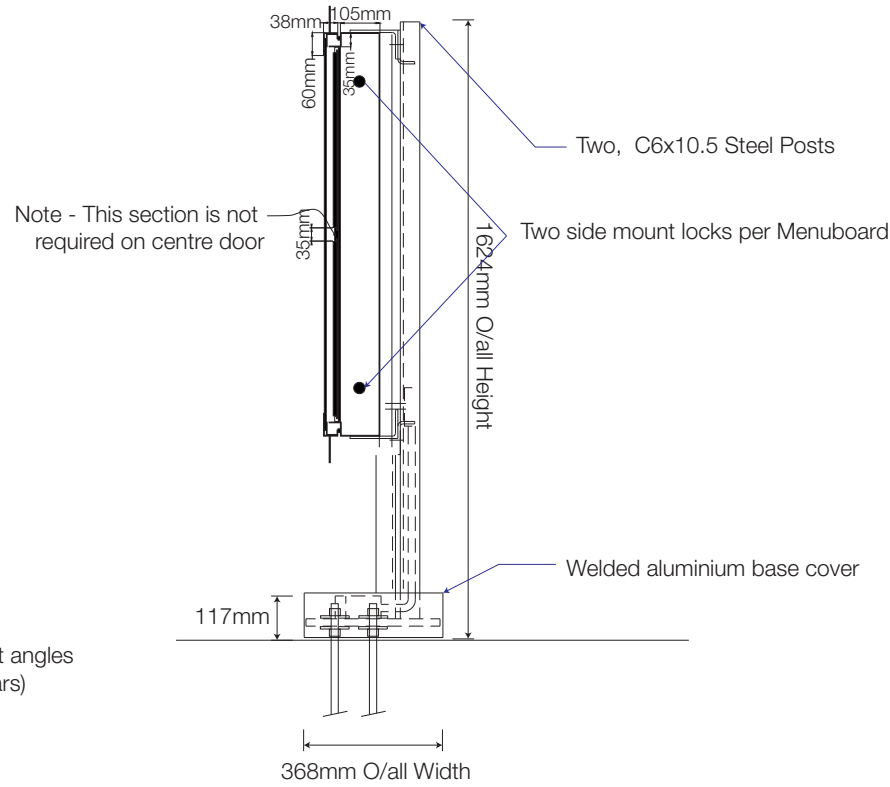

Section GG

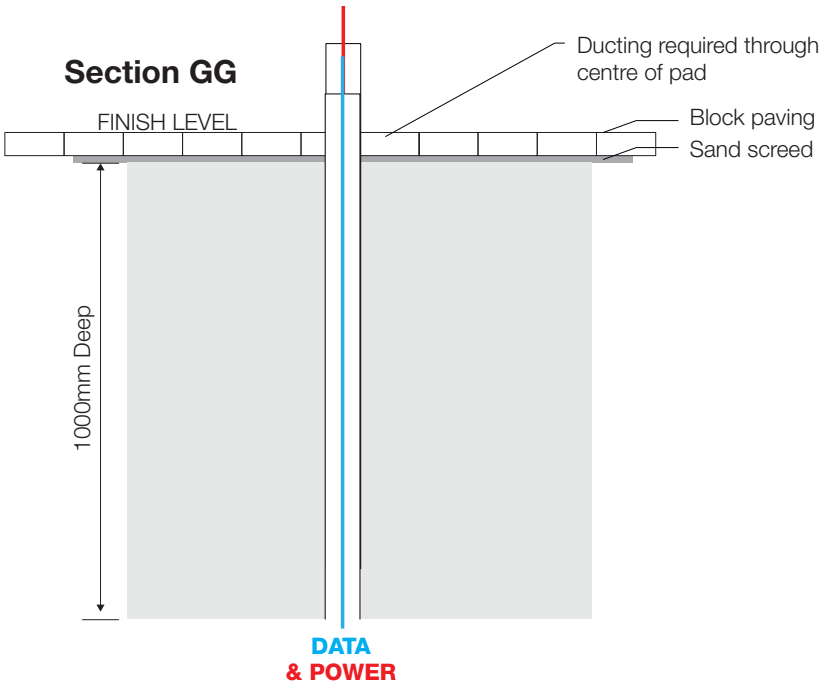

All Final Surface finishing to be completed by Main contractor / Ground worker. Including any cutting in around signs at juncture points and adaptation of position if requested by Starbucks/Franchisee during inspection

NIS SIGNS
NIS Signs (Leicester) Ltd
51 Marlow Rd, Leicester, LE3 2BQ

0116 270 6228
info@signs-nis.co.uk
www.signs-nis.co.uk

Client: Starbucks
Address: Knowsley Lane
Earlsfield Park
Huyton
Liverpool

Drawing no: 21-582
Job location: U:\Jobs\Starbucks\Earlsfield, Liverpool\Drawings\Drawing files
Drawn by: DB
Rev: 1
Date: 04/10/21

Revision notes: 0) Initial issue
1) 9M Totem added & Banner Frame confirmed


All site dimensions to be verified prior to manufacture.
Do not scale from this drawing Copyright 2021.
This document is the property of NIS Signs and must not be used, reproduced or disclosed to any persons without the written consent of NIS Signs.

7 Evo 1 255mm Wordmark - Wall Mounted - 1:10

2468mm O/A Length



Typical Section - 1:2

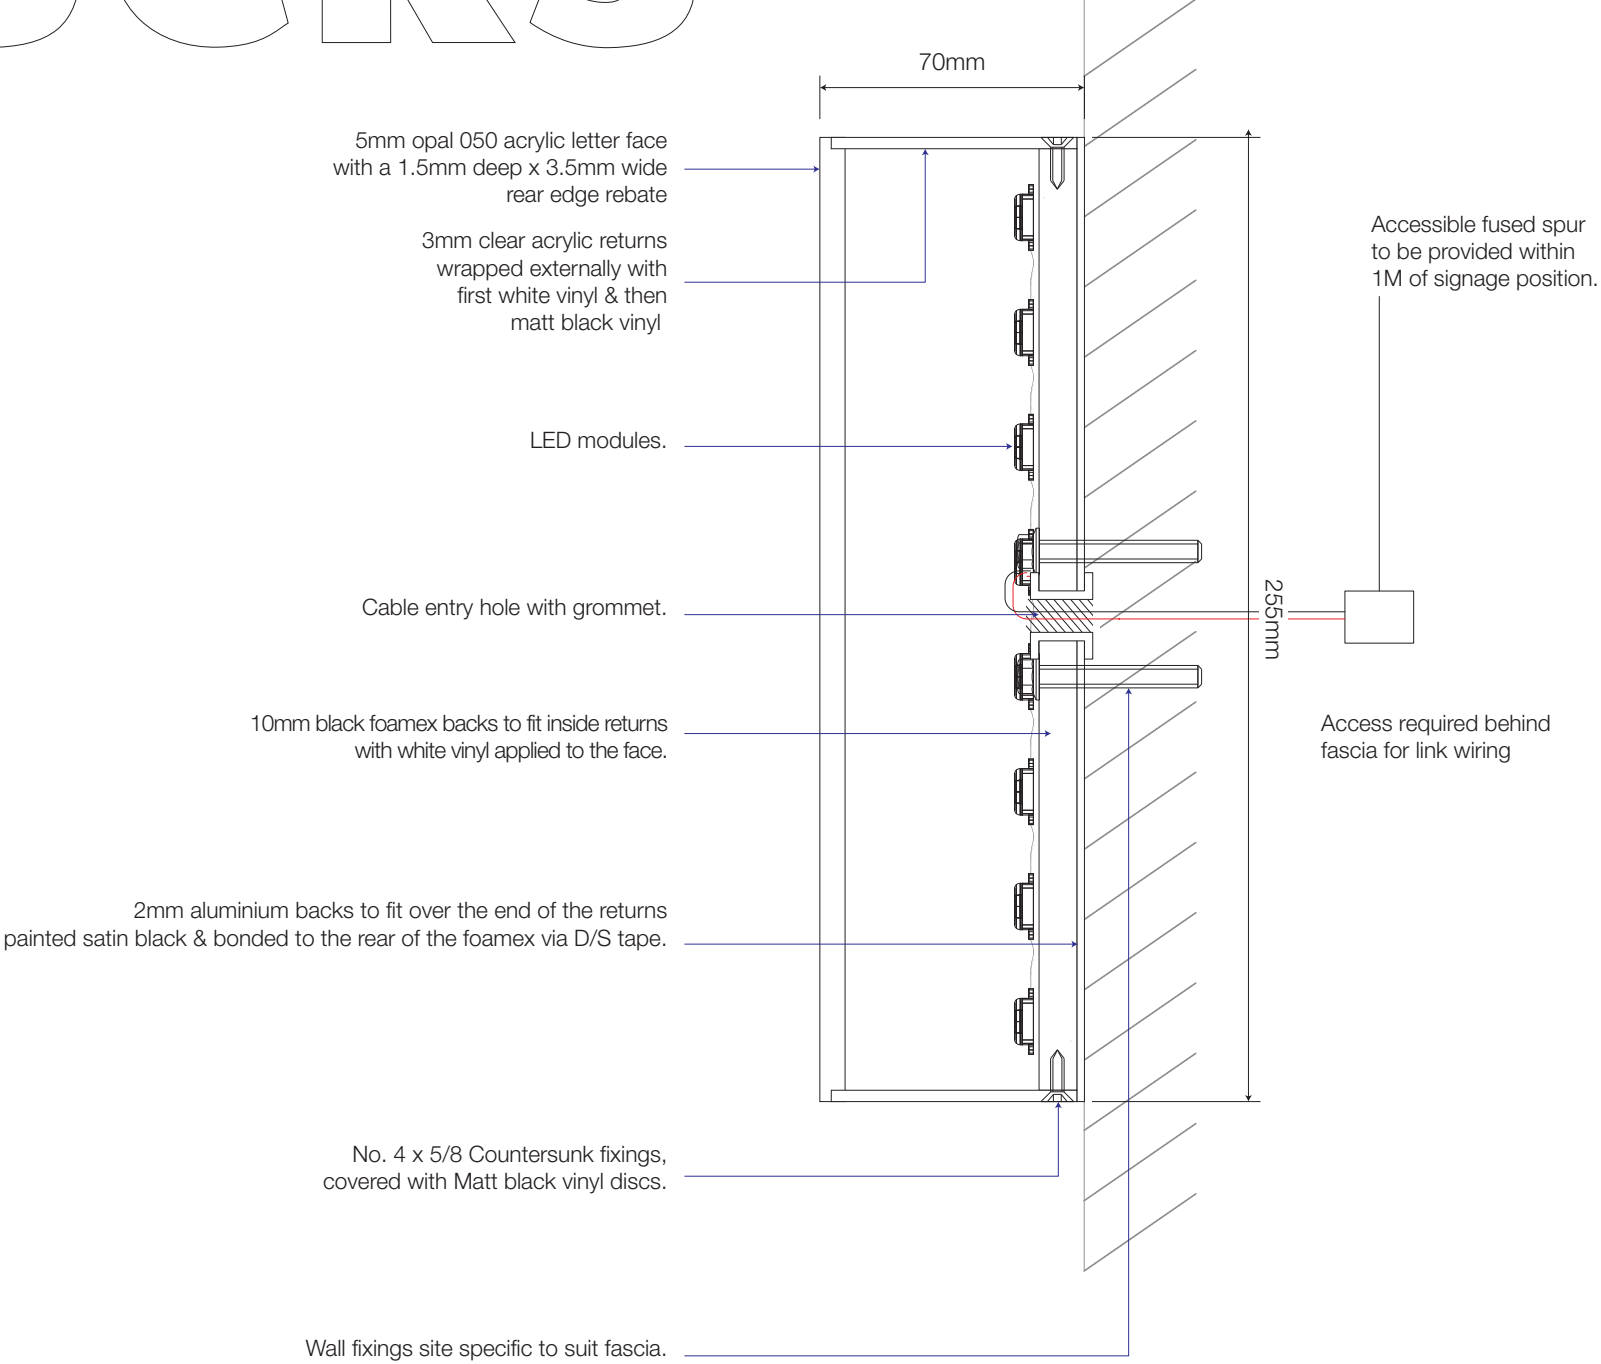

NIS SIGNS

NIS Signs (Leicester) Ltd
51 Marlow Rd, Leicester, LE3 2BQ

0116 270 6228
info@signs-nis.co.uk
www.signs-nis.co.uk

Client: Starbucks
Address: Knowsley Lane
Earlsfield Park
Huyton
Liverpool

Drawing no: 21-582
Job location: U:\Jobs\Starbucks\Earlsfield, Liverpool\Drawings\Drawing files
Drawn by: DB
Rev: 1
Date: 04/10/21

Revision notes: 0) Initial issue
1) 9M Totem added & Banner Frame confirmed

All site dimensions to be verified prior to manufacture.
Do not scale from this drawing Copyright 2021.
This document is the property of NIS Signs
and must not be used, reproduced or disclosed
to any persons without the written consent of NIS Signs.

8 Frosted Vinyl to Drive Thru window- 1:5



1:5 @ A3



NIS SIGNS

NIS Signs (Leicester) Ltd
51 Marlow Rd, Leicester, LE3 2BQ

☎ 0116 270 6228
@ info@signs-nis.co.uk
🌐 www.signs-nis.co.uk

Client: Starbucks

Address: Knowsley Lane
Earlsfield Park
Huyton
Liverpool

Drawing no: 21-582

Job location: U:\Jobs\Starbucks\Earlsfield, Liverpool\Drawings\Drawing files

Drawn by: DB

Rev: 1

Date: 04/10/21

Revision notes: 0) Initial issue
1) 9M Totem added & Banner Frame confirmed



All site dimensions to be verified prior to manufacture.
Do not scale from this drawing Copyright 2021.
This document is the property of NIS Signs
and must not be used, reproduced or disclosed
to any persons without the written consent of NIS Signs.

9

11

Built up Acrylic Drive Thru Text - 1: 10

5mm 050 opal face, 3mm clear returns.
10mm foamex with white face & black returns bonded to 3mm powder coated aluminium backs.
Letter returns finished white then black externally using block out vinyl.
LEDs mounted within letter can to provide even illumination throughout full face.
Letters mounted onto bulkhead.

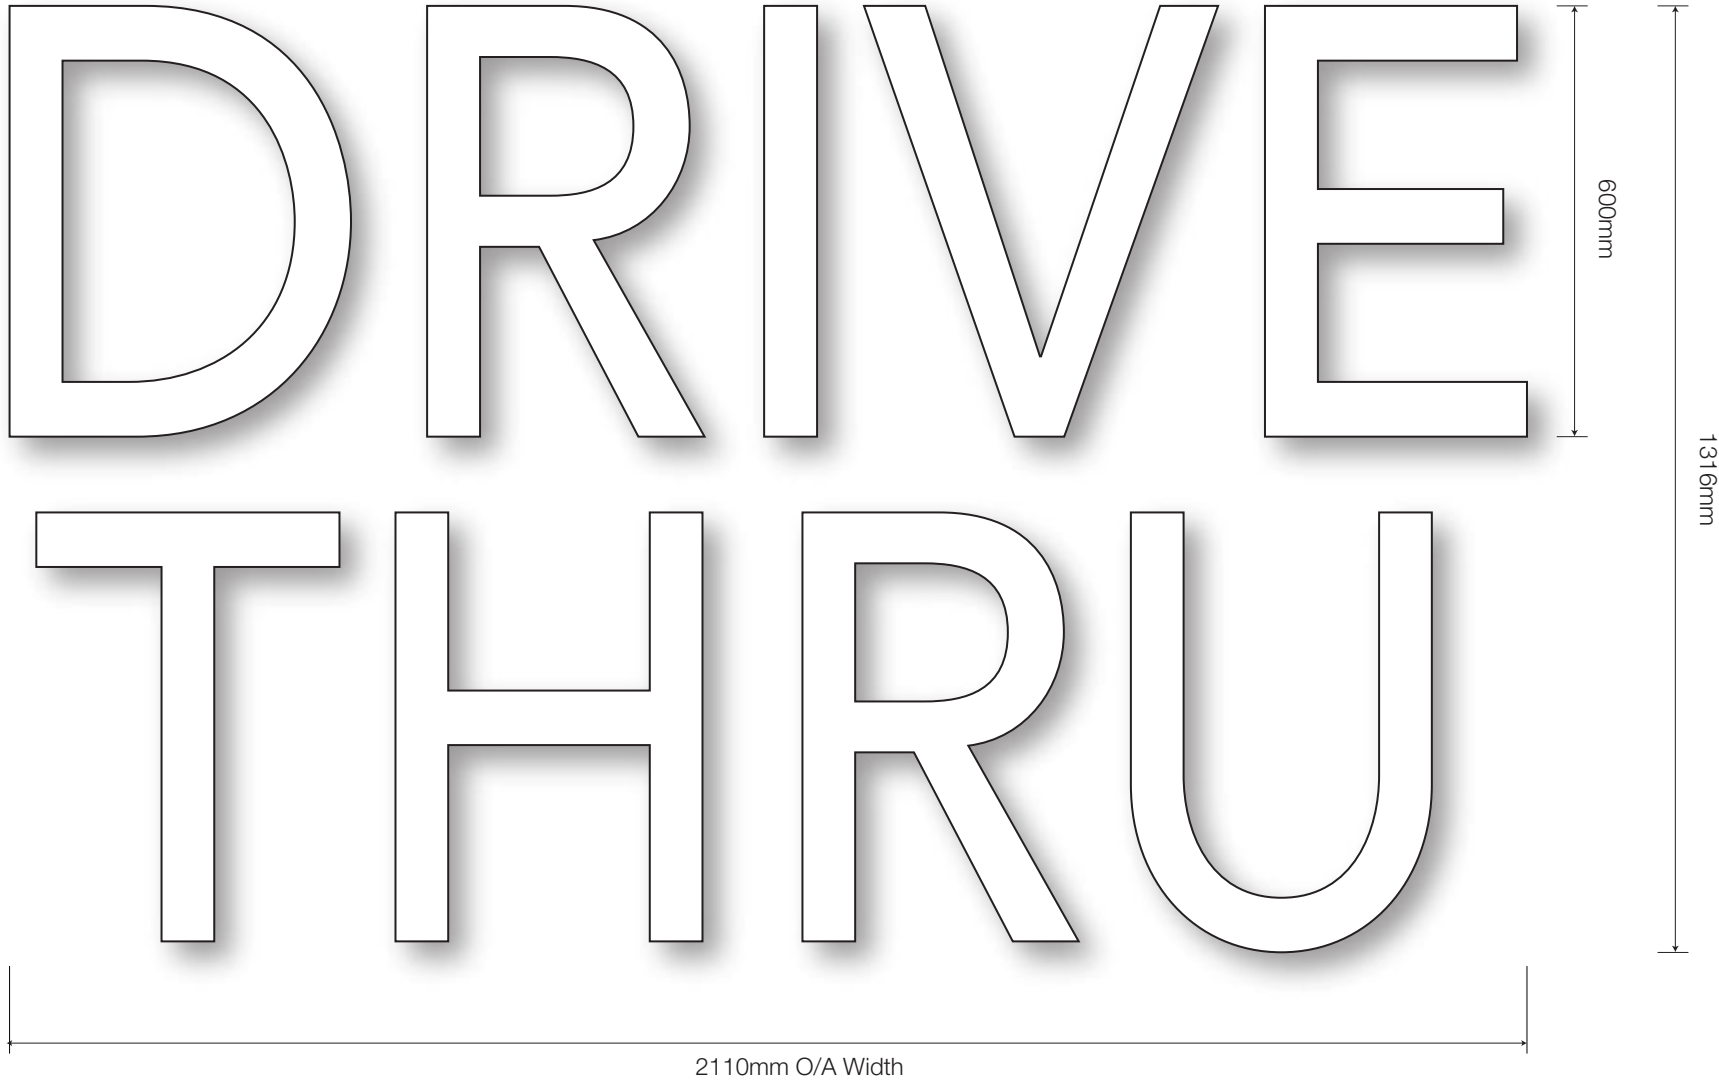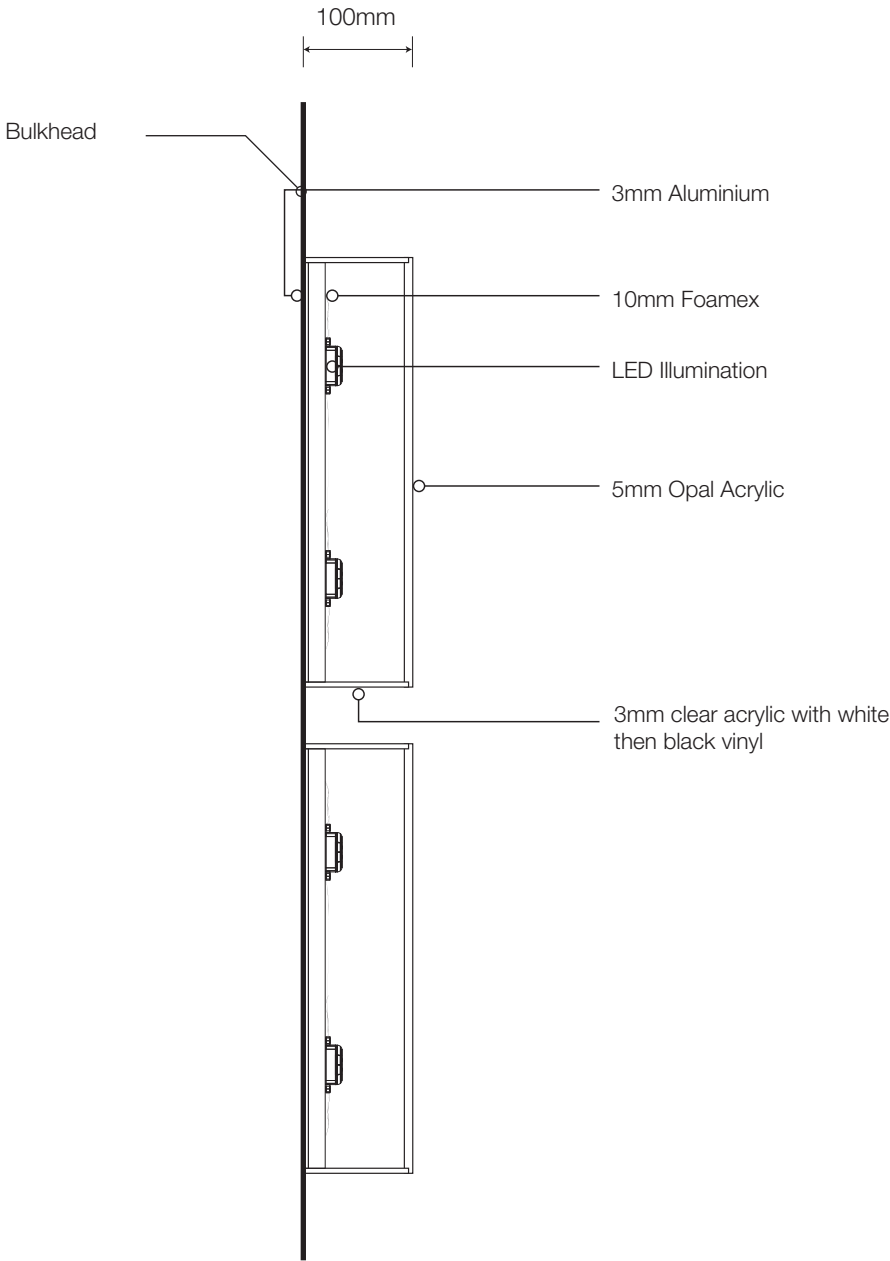

1:10 @ A3



NIS SIGNS

NIS Signs (Leicester) Ltd
51 Marlow Rd, Leicester, LE3 2BQ

☎ 0116 270 6228
@ info@signs-nis.co.uk
🌐 www.signs-nis.co.uk

Client: Starbucks

Address: Knowsley Lane
Earlsfield Park
Huyton
Liverpool

Drawing no: 21-582

Job location: U:\Jobs\Starbucks\Earlsfield, Liverpool\Drawings\Drawing files

Drawn by: DB


Rev: 1

Date: 04/10/21


Revision notes: 0) Initial issue
1) 9M Totem added & Banner Frame confirmed

All site dimensions to be verified prior to manufacture.
Do not scale from this drawing Copyright 2021.
This document is the property of NIS Signs
and must not be used, reproduced or disclosed
to any persons without the written consent of NIS Signs.




10 12 2 Off 1500mm External Single Sided Roundel - 1:10

 

Typical Section - 1:5

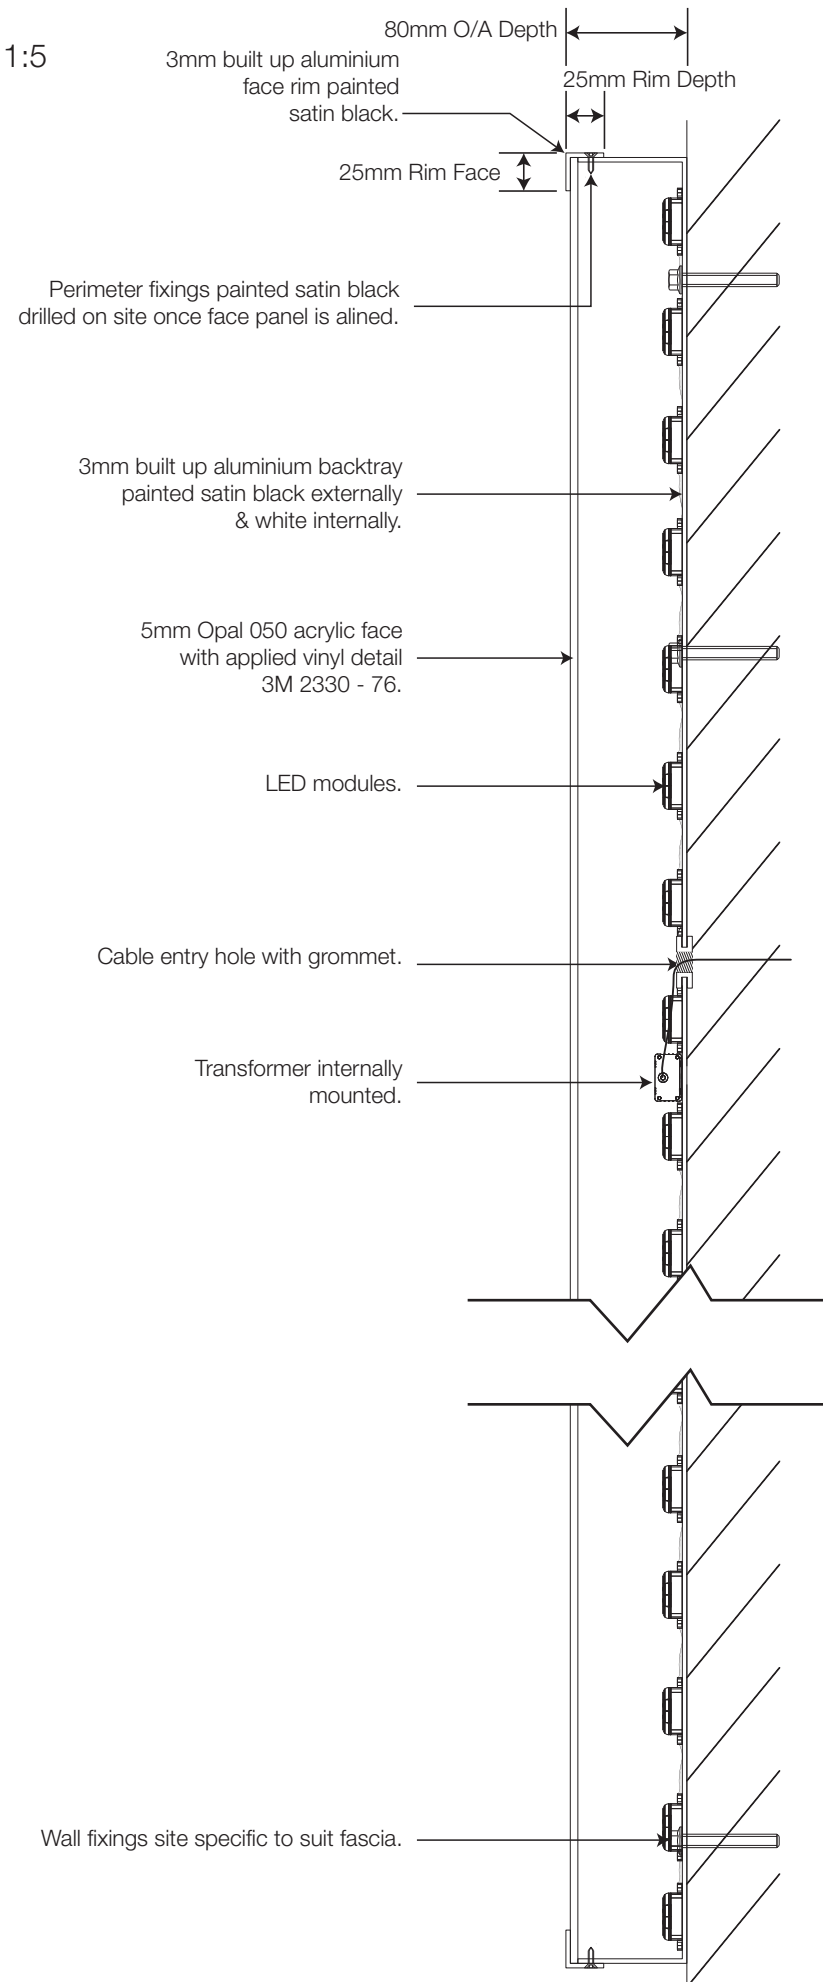

13 No Entry/Thank You Directional Sign - 1:10

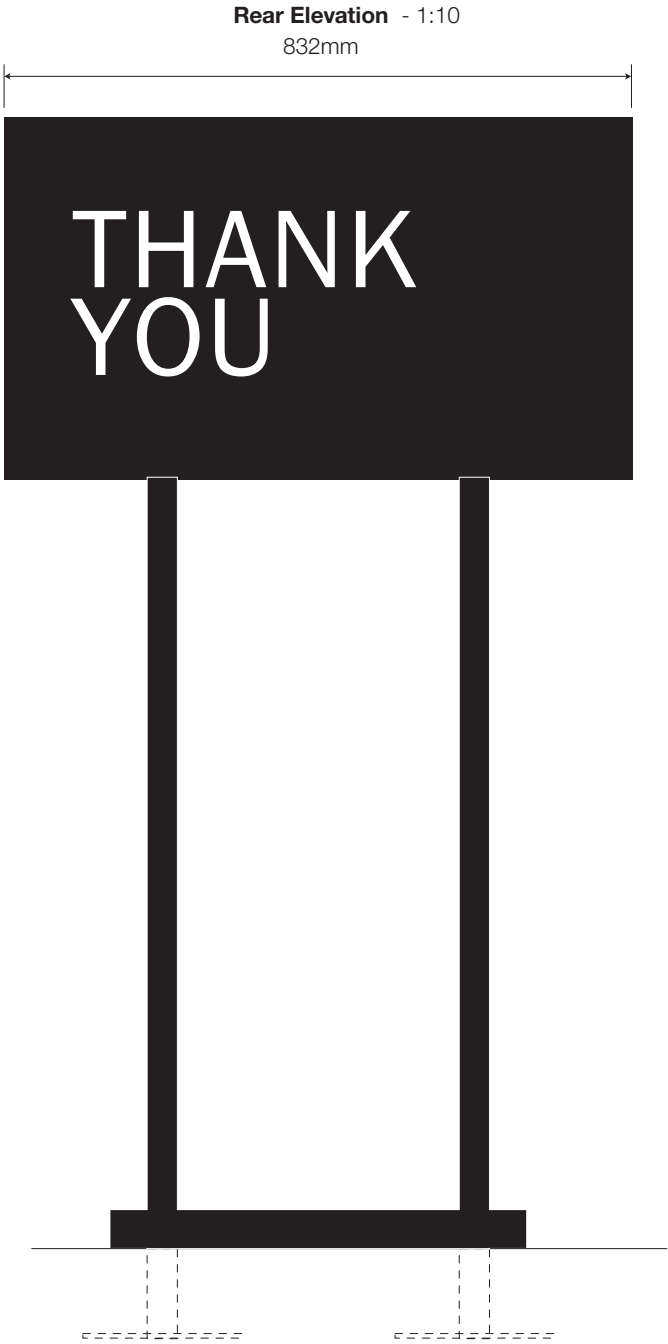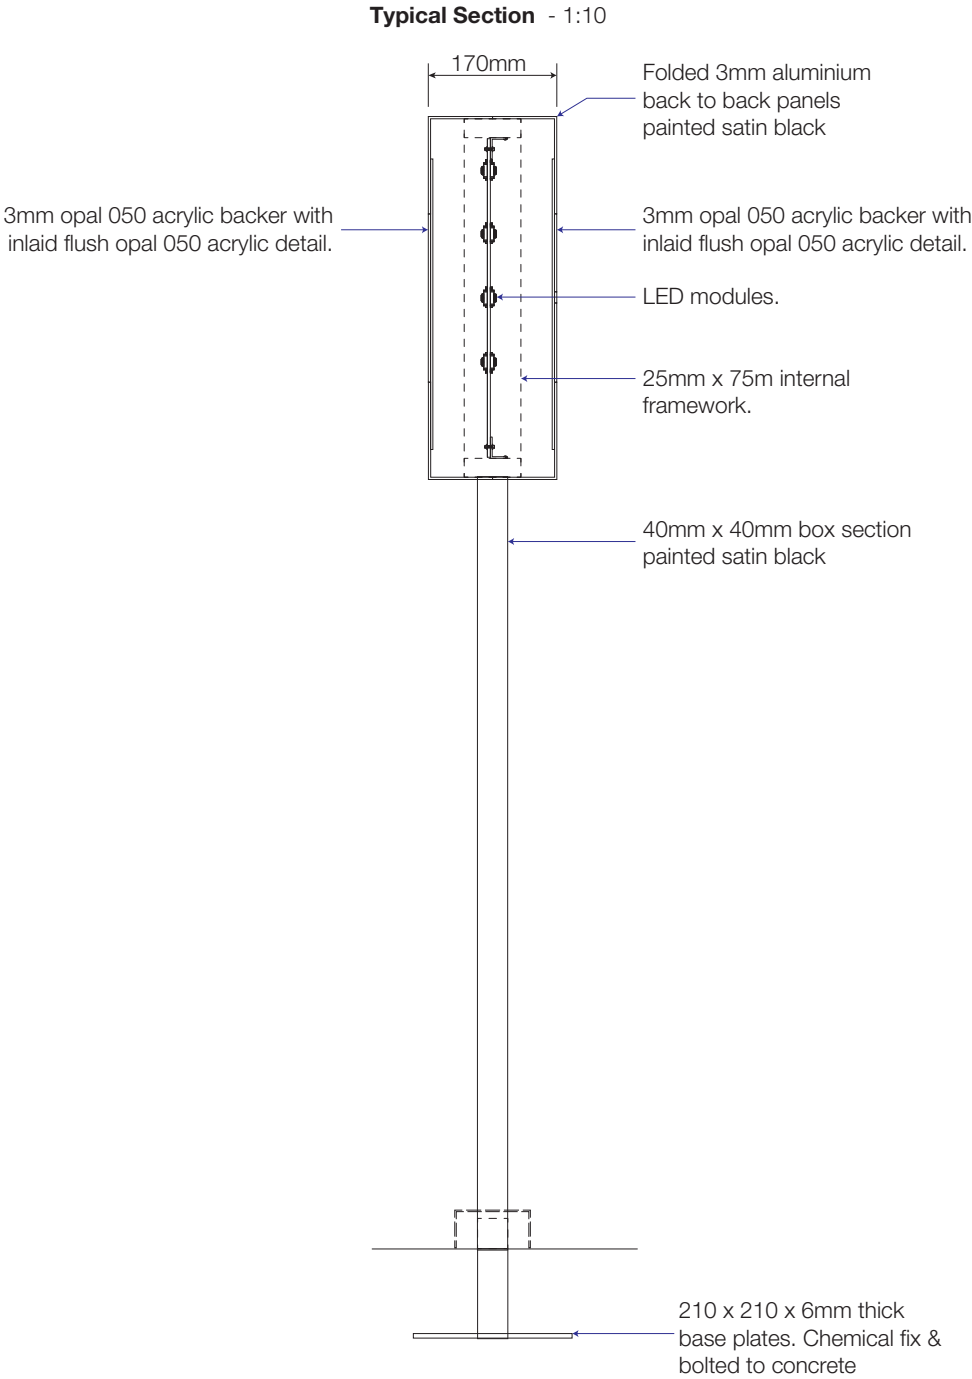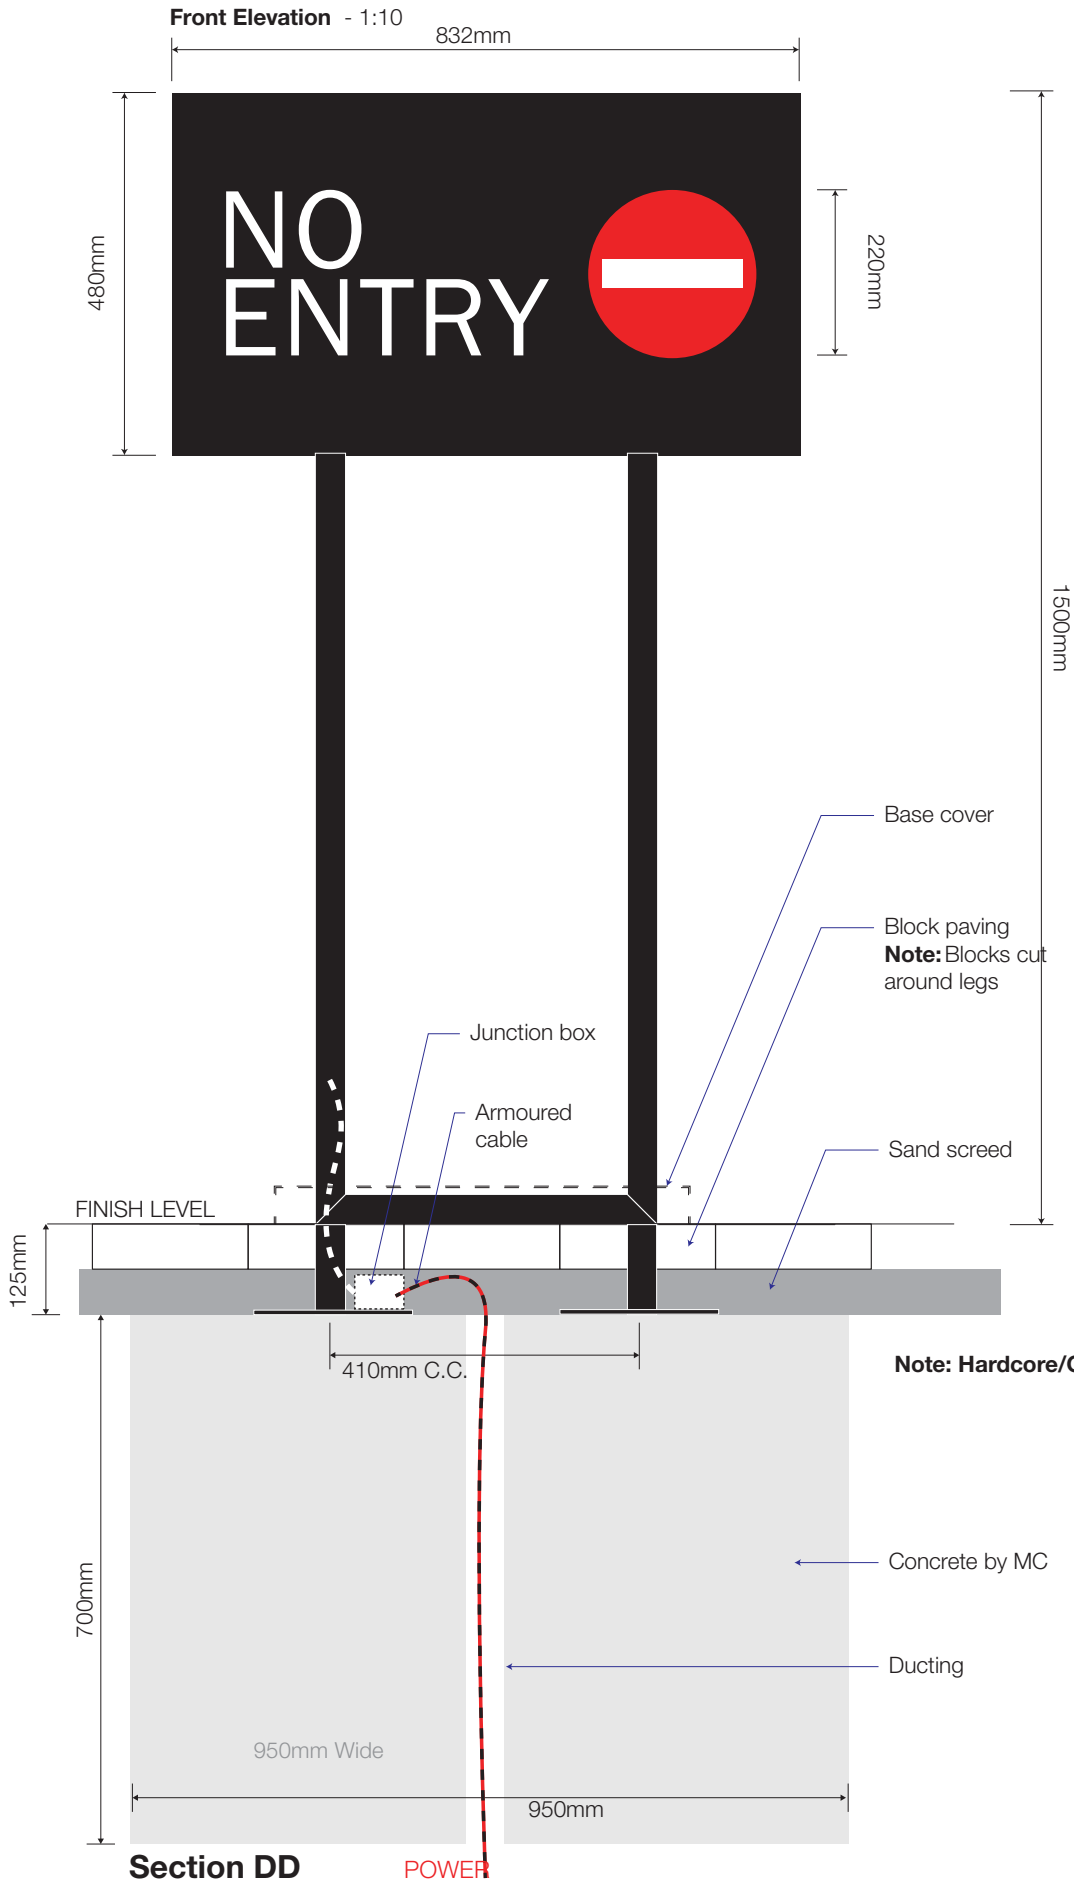

All Final Surface finishing to be completed by Main contractor / Ground worker. Including any cutting in around signs at juncture points and adaptation of position if requested by Starbucks/Franchisee during inspection

NIS SIGNS

NIS Signs (Leicester) Ltd
51 Marlow Rd, Leicester, LE3 2BQ

☎ 0116 270 6228
@ info@signs-nis.co.uk
🌐 www.signs-nis.co.uk

Client: Starbucks

Address: Knowsley Lane
Earlsfield Park
Huyton
Liverpool

Drawing no: 21-582

Job location: U:\Jobs\Starbucks\Earlsfield, Liverpool\Drawings\Drawing files

Drawn by: DB


Rev: 1

Date: 04/10/21


Revision notes: 0) Initial issue
1) 9M Totem added & Banner Frame confirmed

All site dimensions to be verified prior to manufacture.
Do not scale from this drawing Copyright 2021.
This document is the property of NIS Signs
and must not be used, reproduced or disclosed
to any persons without the written consent of NIS Signs.

14 750mm External Single Sided Roundel - 1:5

 

Typical Section - 1:3

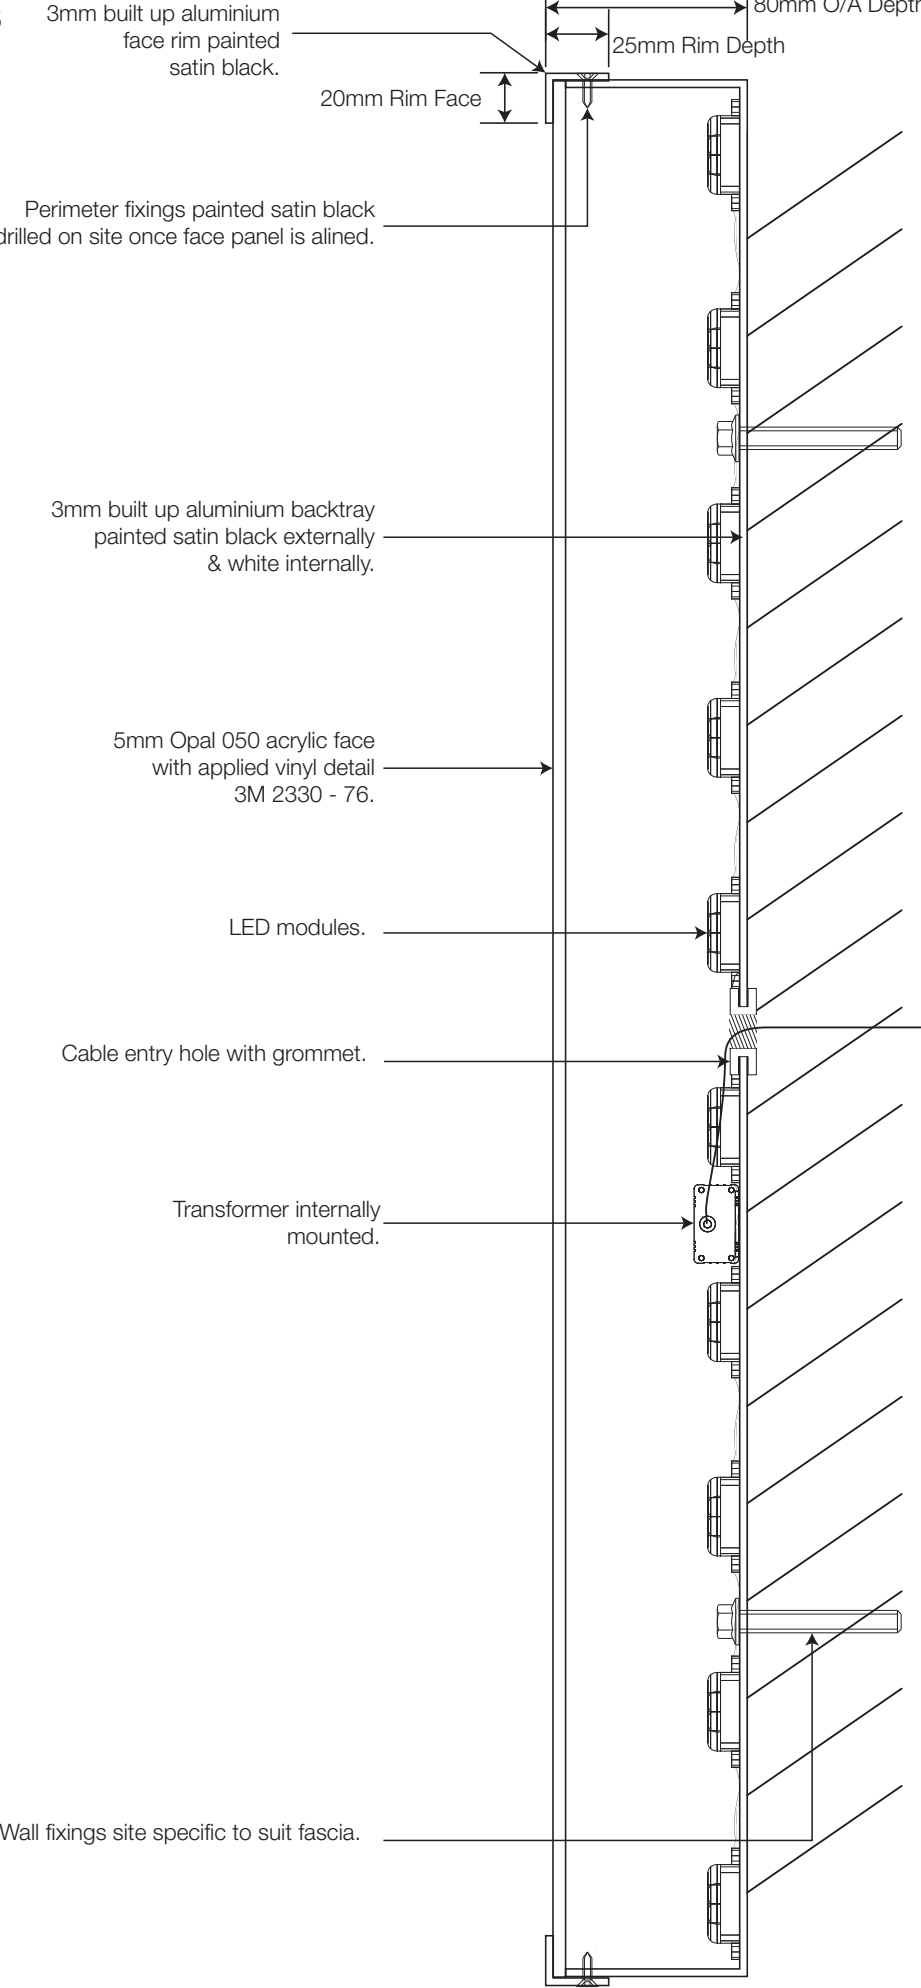

NIS SIGNS

NIS Signs (Leicester) Ltd
51 Marlow Rd, Leicester, LE3 2BQ

☎ 0116 270 6228
@ info@signs-nis.co.uk
🌐 www.signs-nis.co.uk


Client: Starbucks
Address: Knowsley Lane
Earlsfield Park
Huyton
Liverpool

Drawing no: 21-582
Job location: U:\Jobs\Starbucks\Earlsfield, Liverpool\Drawings\Drawing files
Drawn by: DB
Rev: 1
Date: 04/10/21



Revision notes: 0) Initial issue
1) 9M Totem added & Banner Frame confirmed

All site dimensions to be verified prior to manufacture.
Do not scale from this drawing Copyright 2021.
This document is the property of NIS Signs
and must not be used, reproduced or disclosed
to any persons without the written consent of NIS Signs.

15 Evo 1 305mm Wordmark - Raceway Mounted - 1:20

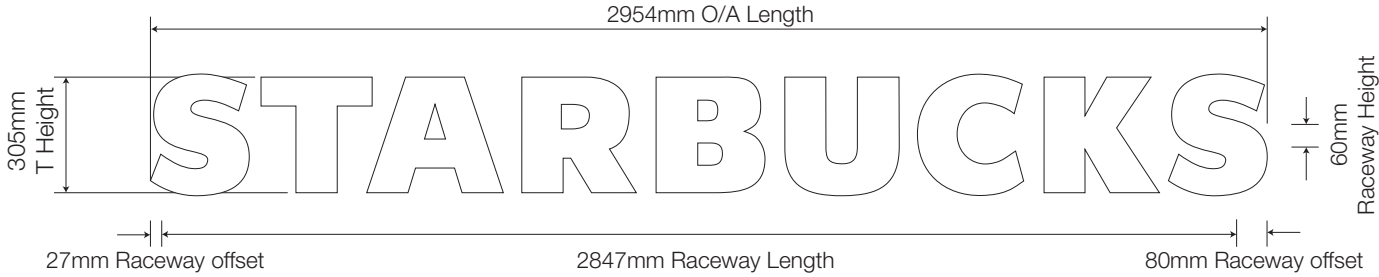

Typical Section - 1:2

 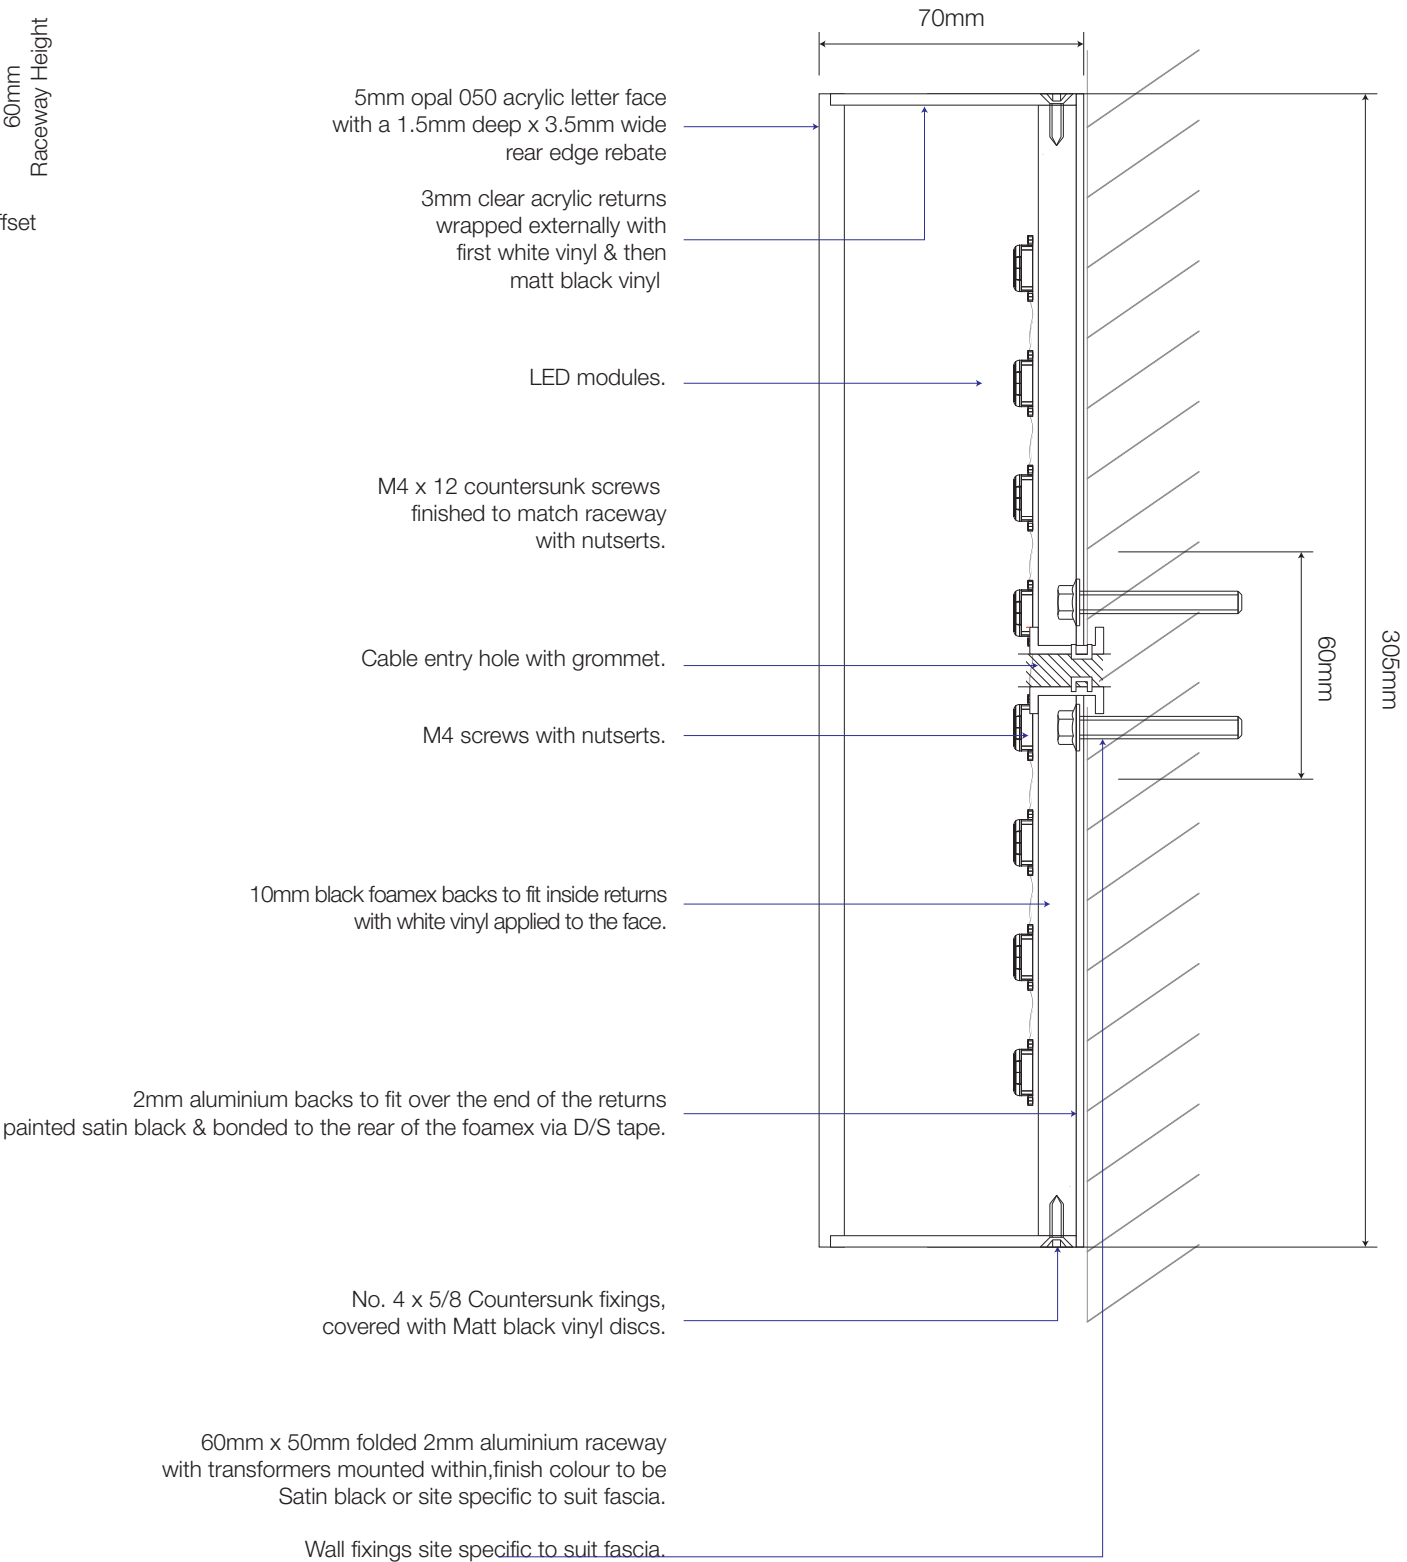

NIS SIGNS

NIS Signs (Leicester) Ltd
51 Marlow Rd, Leicester, LE3 2BQ

☎ 0116 270 6228
@ info@signs-nis.co.uk
🌐 www.signs-nis.co.uk

Client: Starbucks
Address: Knowsley Lane
Earlsfield Park
Huyton
Liverpool

Drawing no: 21-582

Job location: U:\Jobs\Starbucks\Earlsfield, Liverpool\Drawings\Drawing files

Drawn by: DB

Rev: 1

Date: 04/10/21


Revision notes: 0) Initial issue
1) 9M Totem added & Banner Frame confirmed

All site dimensions to be verified prior to manufacture.
Do not scale from this drawing Copyright 2021.
This document is the property of NIS Signs
and must not be used, reproduced or disclosed
to any persons without the written consent of NIS Signs.

16

Manifestation Dots - 1:1

FROSTED VINYL - IP M5804
Install One set at 1500mm high from floor level, second set at 950mm from floor level.
60M Total

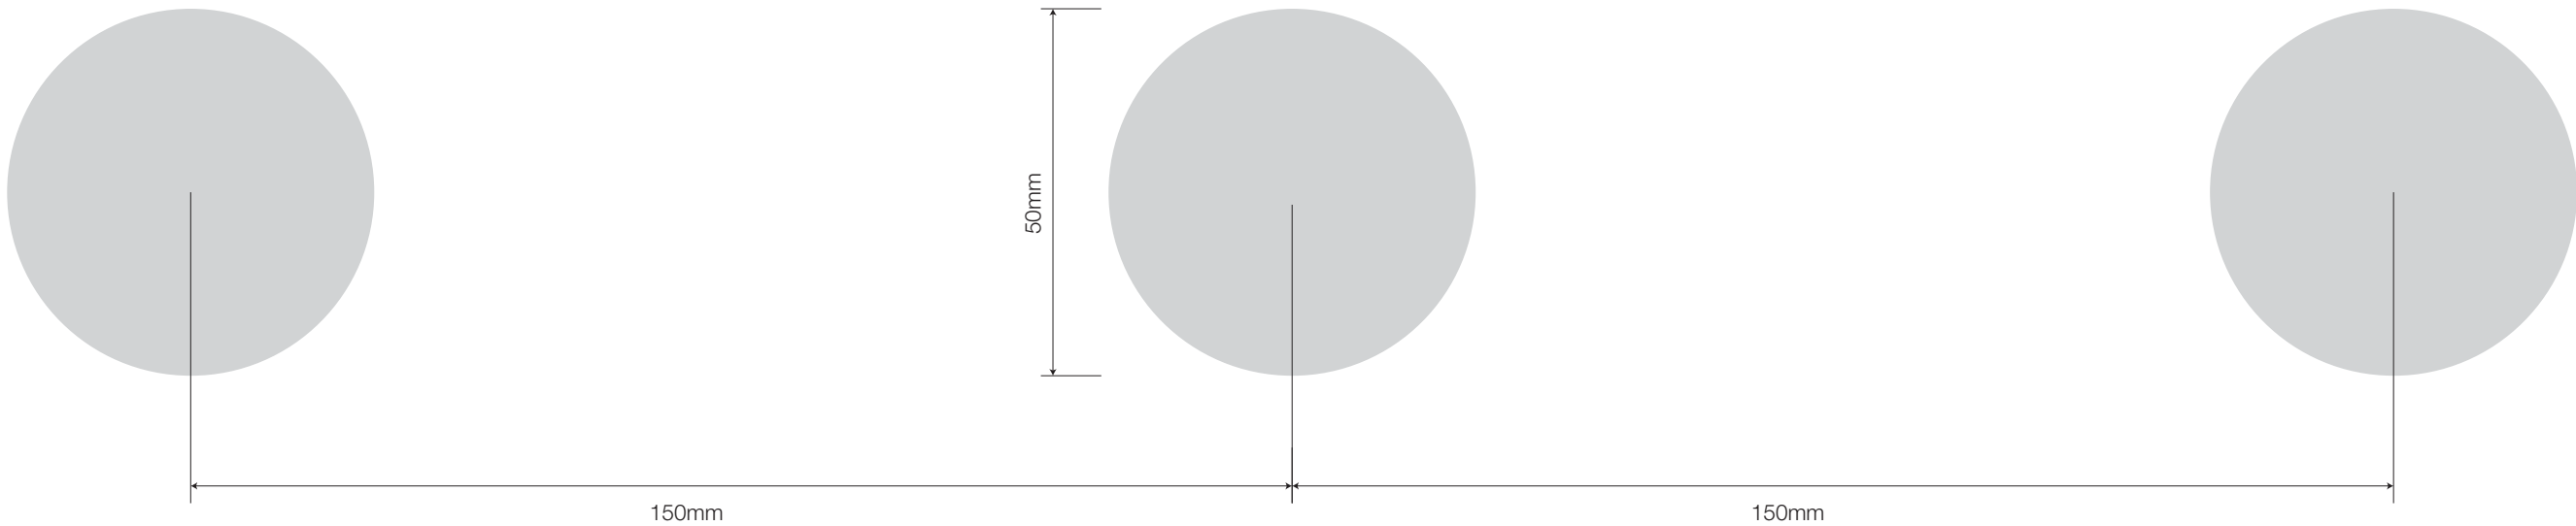

NIS SIGNS

NIS Signs (Leicester) Ltd
51 Marlow Rd, Leicester, LE3 2BQ

☎ 0116 270 6228
@ info@signs-nis.co.uk
🌐 www.signs-nis.co.uk

Client: Starbucks

Address: Knowsley Lane
Earlsfield Park
Huyton
Liverpool

Drawing no: 21-582

Job location: U:\Jobs\Starbucks\Earlsfield, Liverpool\Drawings\Drawing files

Drawn by: DB


Rev: 1

Date: 04/10/21

Revision notes: 0) Initial issue
1) 9M Totem added & Banner Frame confirmed

All site dimensions to be verified prior to manufacture.
Do not scale from this drawing Copyright 2021.
This document is the property of NIS Signs
and must not be used, reproduced or disclosed
to any persons without the written consent of NIS Signs.

RAL 9021

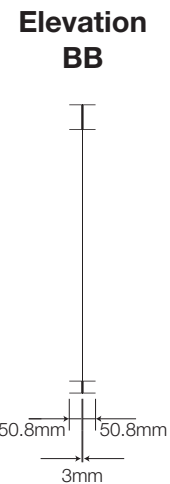

100mm

50.8mm

3mm

50.8mm

4000mm x 1150mm x 3mm cnc cut perforated aluminium panel finished Ral 9021

NIS SIGNS
NIS Signs (Leicester) Ltd
51 Marlow Rd, Leicester, LE3 2BQ

0116 270 6228
info@signs-nis.co.uk
www.signs-nis.co.uk

Client: Starbucks

Address: Knowsley Lane
Earlsfield Park
Huyton
Liverpool

Drawing no: 21-582

Job location: U:\Jobs\Starbucks\Earlsfield, Liverpool\Drawings\Drawing files

Drawn by: DB

Rev: 1

Date: 04/10/21

Revision notes: 0) Initial issue
1) 9M Totem added & Banner Frame confirmed

All site dimensions to be verified prior to manufacture.
Do not scale from this drawing Copyright 2021.
This document is the property of NIS Signs
and must not be used, reproduced or disclosed
to any persons without the written consent of NIS Signs.