

Presentation for
Eurogarages

Earlsfield, Knowsley
TOTEM SIGNAGE

NIS SIGNS

NIS Signs (Leicester) Ltd


51 Marlow Rd, Leicester, LE3 2BQ

☎ 0116 270 6228

@ info@signs-nis.co.uk

🌐 www.signs-nis.co.uk

NIS SIGNS

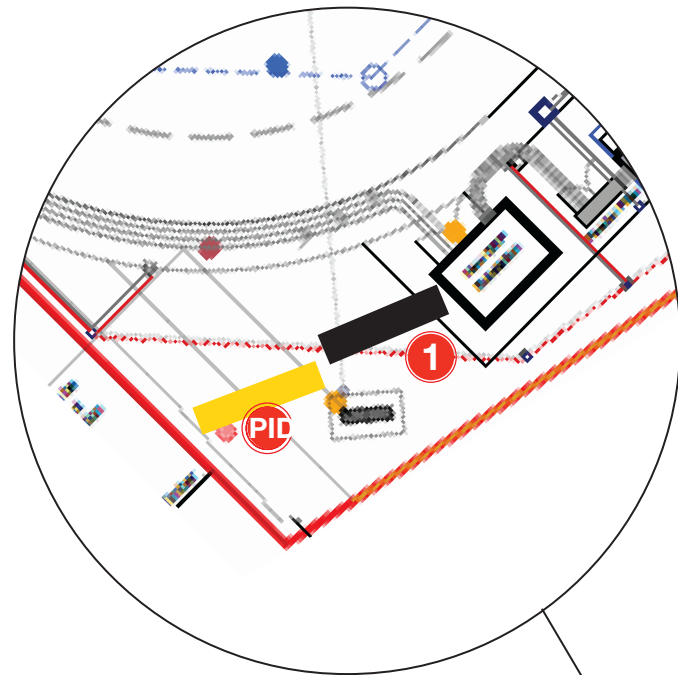

KEY



**Double sided 8m
Multi Brand Totem
with wind turbine**



9M Starbucks Totem Pole



Petrol ID Sign



NIS SIGNS

NIS Signs (Leicester) Ltd
51 Marlow Rd, Leicester, LE3 2BQ

0116 270 6228
info@signs-nis.co.uk
www.signs-nis.co.uk

Client: Eurogarages

Address: Earlsfield
Knowsley

Drawing no: 21-575B

Job location: Jobs\Euro Garages\Earlsfield PFS, Knowsley

Drawn by: AH

Rev: 3

Date: 29/09/21

Revision notes:

- 0) Initial issue
- 1) Pizza Hut revision
- 2) revised totem locations
- 3) Updated tablet specifications - DB 16/11/21

All site dimensions to be verified prior to manufacture.
Do not scale from this drawing Copyright 2021.
This document is the property of NIS Signs
and must not be used, reproduced or disclosed
to any persons without the written consent of NIS Signs.

T8

1 Off Multi Brand Totem Sign - 1:50

1 Off, double sided 8000mm multi branded totem sign.
Consisting of a mild steel internal box section framework and clad with aluminium panels painted satin black.
Paint all steel framework satin black. Multibrand fret cut boxes fixed to face.
Sign to have eyebolt in top for lifting sign into position.

Shell

Fret cut box painted satin white
Backed with 5mm opal 030 ,
IP 5729T Tomato red
IP 5716T Sunflower yellow.
Paint back box satin white to rear.
Illuminated by LEDs from within back box.

ASDA On The Move

3mm aluminium fret cut box finished finished RAL 9003 white.
Fret cut & backed up with 5mm opal 050 acrylic.
ASDA & flash c/w translucent green vinyl (3M 3630 106)
Paint back box RAL 9003 white to rear.
Illuminated by LEDs from within back box.

Starbucks

Fret cut box painted satin black.
Backed with 5mm opal 050. Siren to have
3M 2330-76 Green vinyl to face.
Paint back box satin black to rear.
Illuminated by LEDs from within back box.

Cinnabon

Fret cut box painted teal PMS 325
Backed 5mm opal 050.
Paint back box teal PMS 325 to rear.
Illuminated by LEDs from within back box.

Greggs

Fret cut box painted satin blue RAL 5019
Backed with 5mm opal 050. Squares to have printed
orange applied to face with matt laminate.
Digital gradient print to face with gloss laminate.
Paint back box satin blue RAL 5019 to rear.
Illuminated by LEDs from within back box.


Pizza Hut

Fret cut box painted satin black.
Backed with 5mm opal 050.
Swirl logo to have face applied 3M 3630-33 red vinyl
Paint back box satin black to rear.
Illuminated by LEDs from within back box.


Chevrons

IP 5705 Grey Vinyl

Front Elevation - 1:50

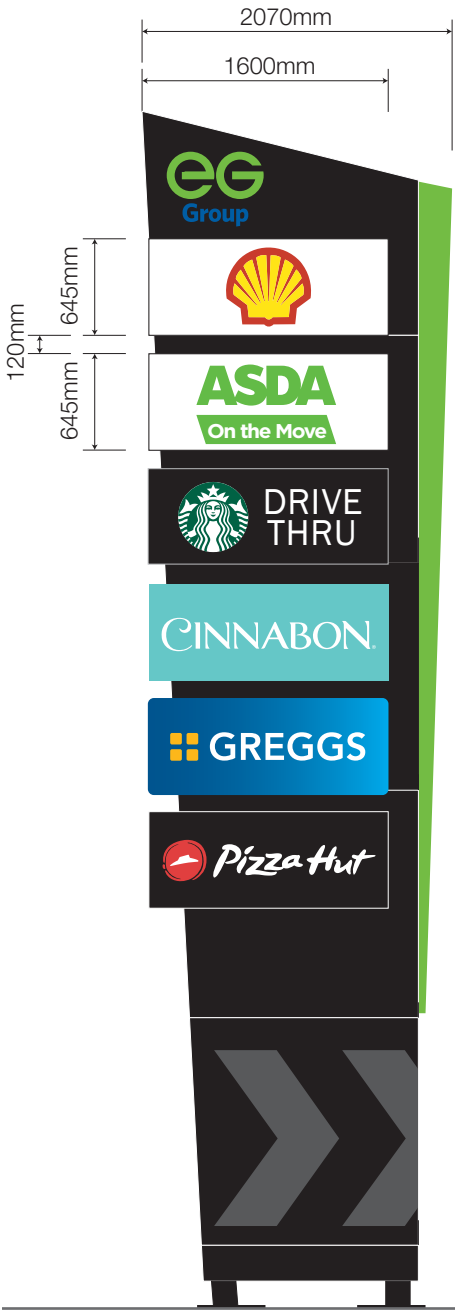


Side Elevation - 1:50

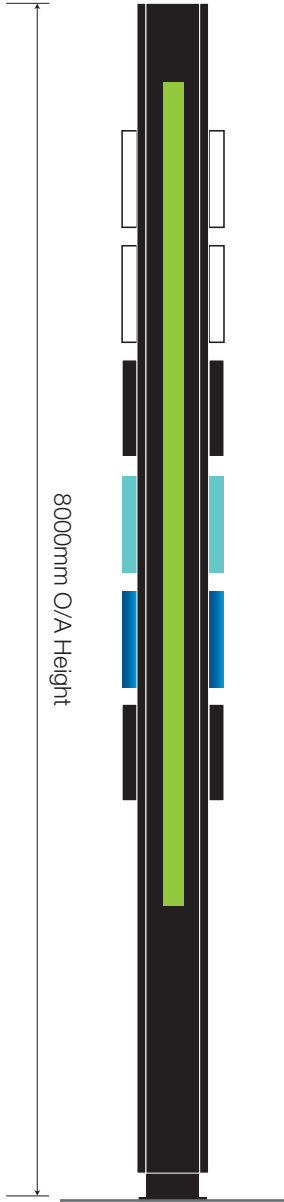

Rear Elevation - 1:50



Side Elevation - 1:50

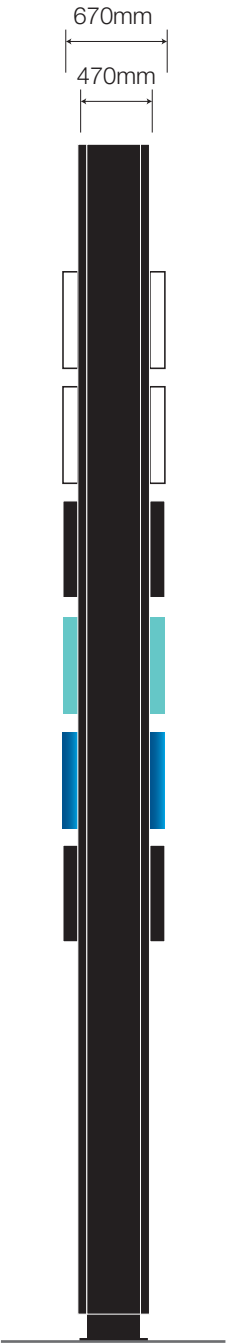

NIS SIGNS

NIS Signs (Leicester) Ltd
51 Marlow Rd, Leicester, LE3 2BQ

0116 270 6228
info@signs-nis.co.uk
www.signs-nis.co.uk

Client: Eurogarages

Address: Earlsfield
Knowsley

Drawing no: 21-575B

Job location: Jobs\Euro Garages\Earlsfield PFS, Knowsley

Drawn by: AH




Rev: 3

Date: 29/09/21


Revision notes:
0) Initial issue
1) Pizza Hut revision
2) revised totem locations
3) Updated tablet specifications - DB 16/11/21

All site dimensions to be verified prior to manufacture.
Do not scale from this drawing Copyright 2021.
This document is the property of NIS Signs
and must not be used, reproduced or disclosed
to any persons without the written consent of NIS Signs.

1 9M Internally Illuminated Totem Pole Sign - 1:50

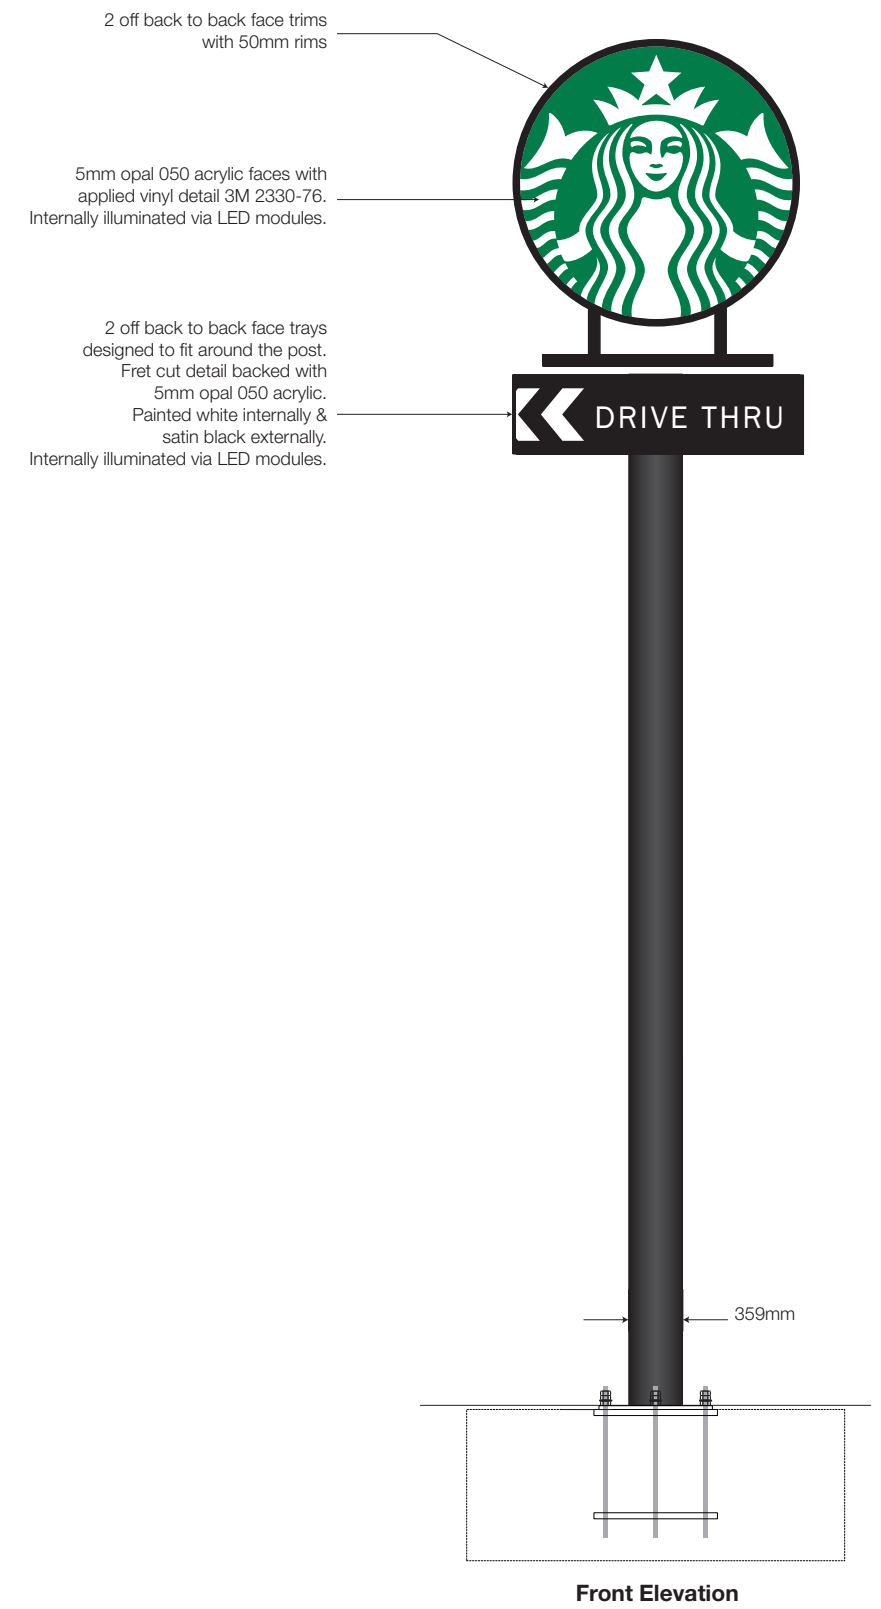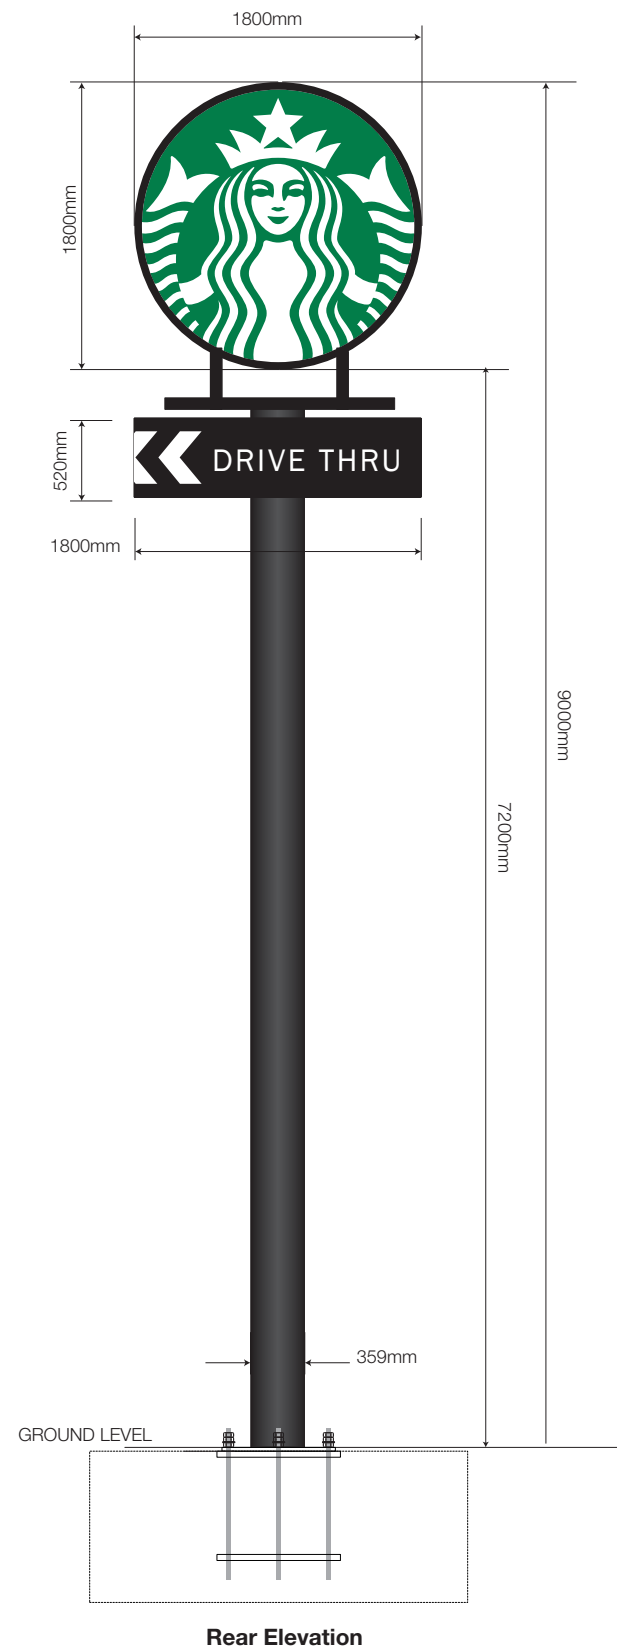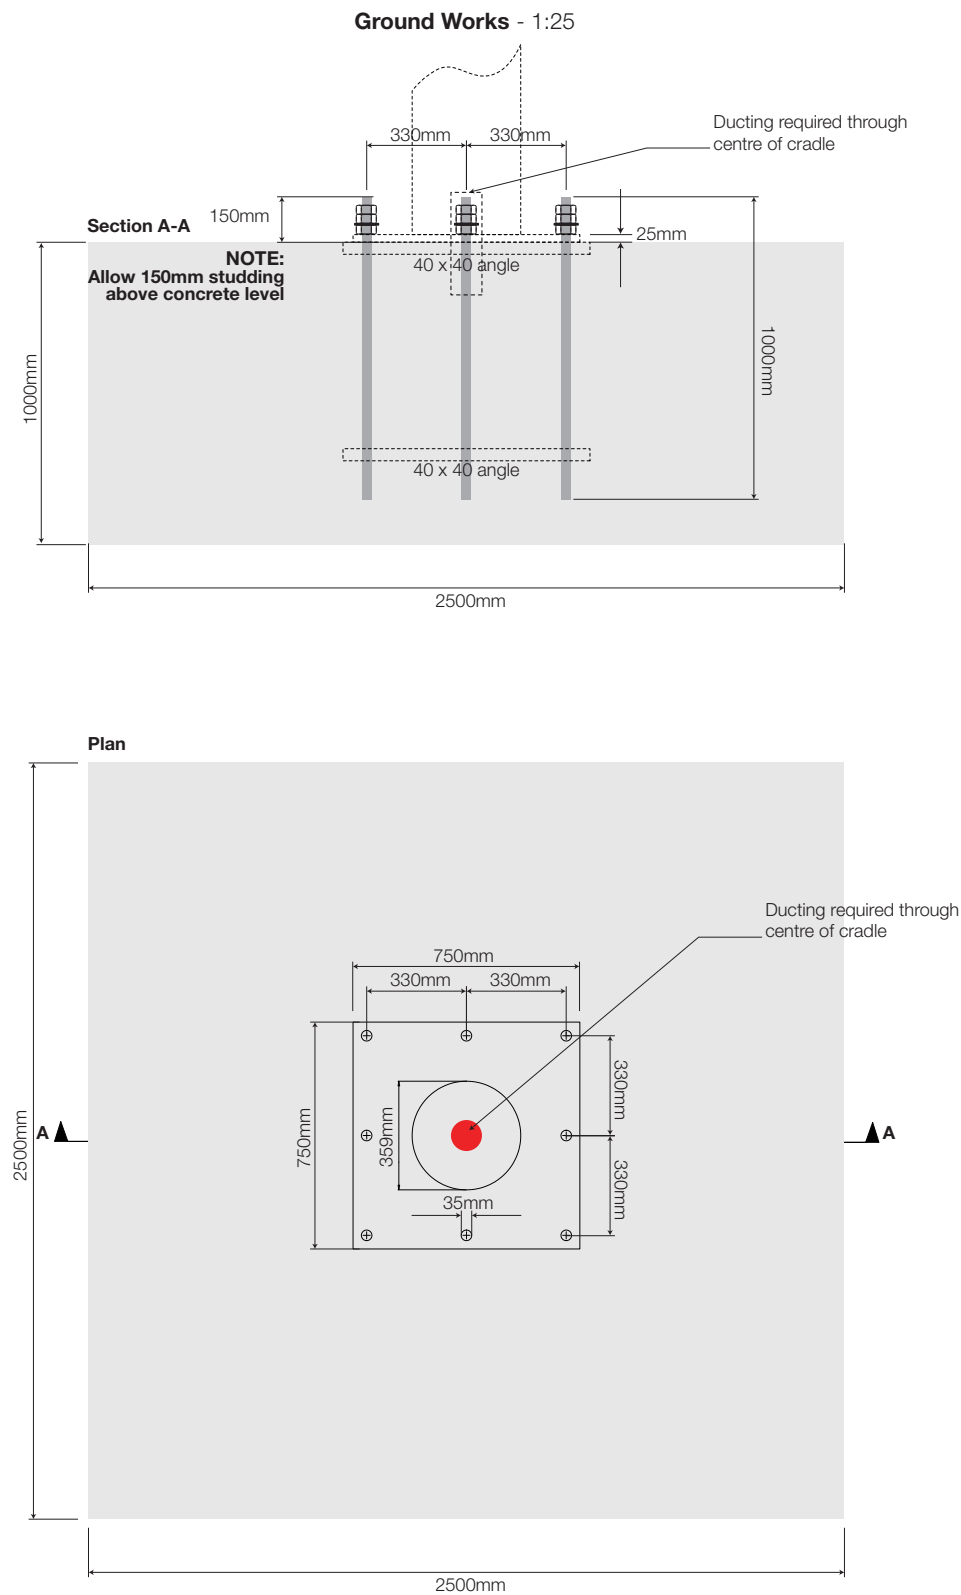

1:50 @ A3

 

NIS SIGNS

NIS Signs (Leicester) Ltd
51 Marlow Rd, Leicester, LE3 2BQ

☎ 0116 270 6228

✉ info@signs-nis.co.uk

🌐 www.signs-nis.co.uk

Client: Eurogarages

Address: Earlsfield
Knowsley

Drawing no: 21-575B

Job location: Jobs\Euro Garages\Earlsfield PFS, Knowsley

Drawn by: AH

Rev: 3


Date: 29/09/21

Revision notes:


- 0) Initial issue
- 1) Pizza Hut revision
- 2) revised totem locations
- 3) Updated tablet specifications - DB 16/11/21

All site dimensions to be verified prior to manufacture.
Do not scale from this drawing Copyright 2021.
This document is the property of NIS Signs
and must not be used, reproduced or disclosed
to any persons without the written consent of NIS Signs.


PID Shell PID Sign (by others) - 1:50
1 Off, double sided 7100mm Shell PID sign.
Consisting of a mild steel frame with ACM (Ali Composite Material) cladding and acrylic inserts.

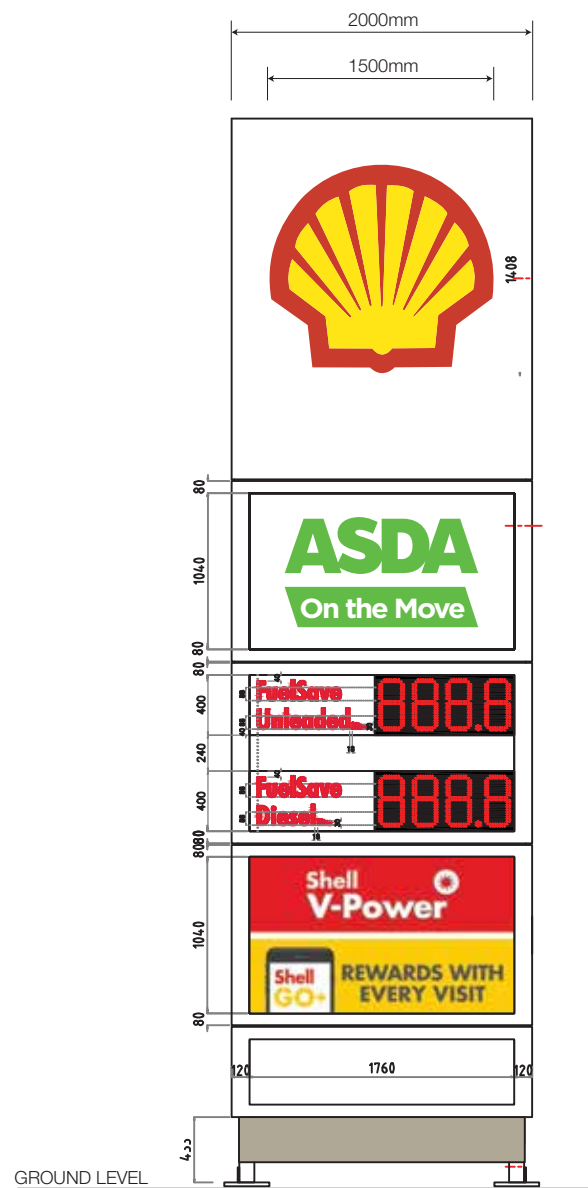

Front Elevation - 1:50

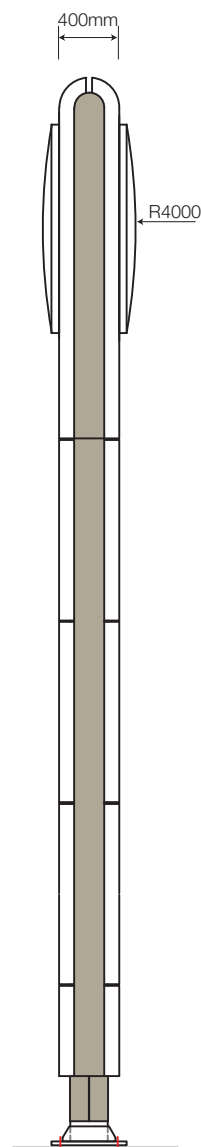


Side Elevation - 1:50

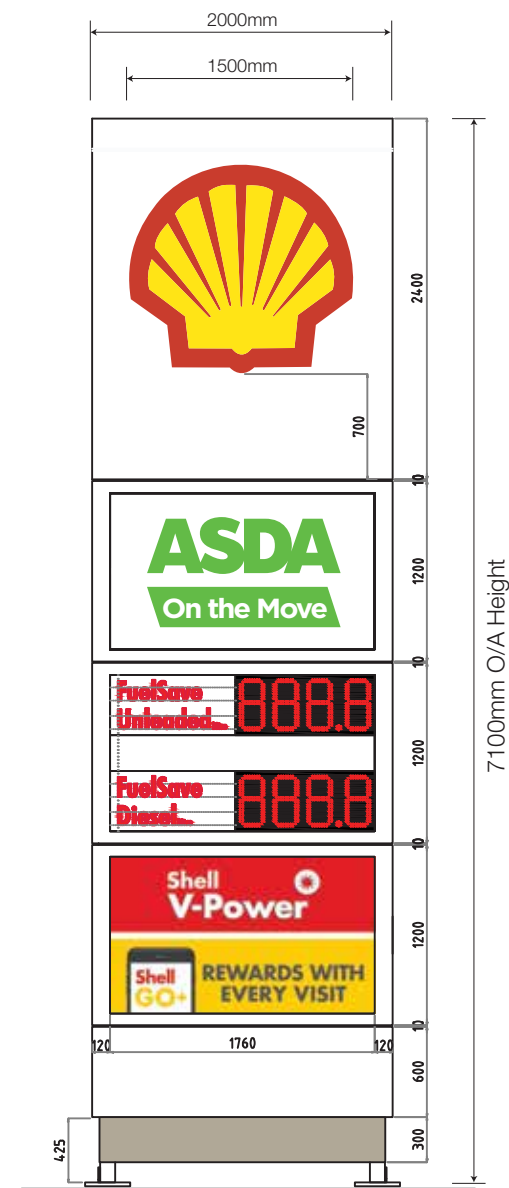

Rear Elevation - 1:50

1:50 @ A3

 

NIS SIGNS

NIS Signs (Leicester) Ltd
51 Marlow Rd, Leicester, LE3 2BQ

☎ 0116 270 6228
✉ info@signs-nis.co.uk
🌐 www.signs-nis.co.uk

Client: Eurogarages

Address: Earlsfield
Knowsley

Drawing no: 21-575B

Job location: Jobs\Euro Garages\Earlsfield PFS, Knowsley

Drawn by: AH

Rev: 3

Date: 29/09/21

Revision notes:

- 0) Initial issue
- 1) Pizza Hut revision
- 2) revised totem locations
- 3) Updated tablet specifications - DB 16/11/21

All site dimensions to be verified prior to manufacture.
Do not scale from this drawing Copyright 2021.
This document is the property of NIS Signs
and must not be used, reproduced or disclosed
to any persons without the written consent of NIS Signs.