


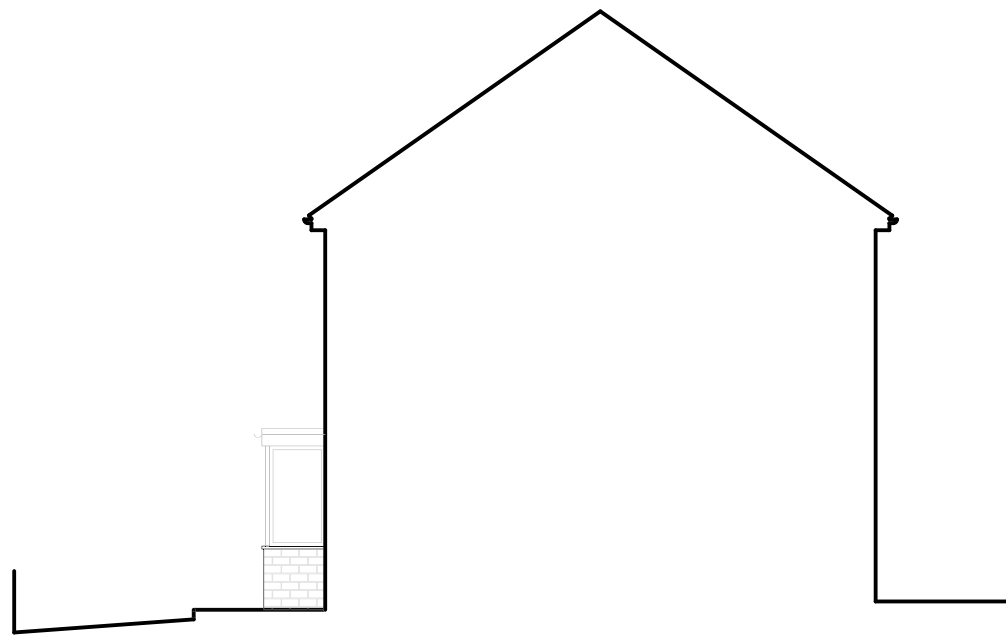


Existing South Elevation



Proposed South Elevation



Existing West Elevation

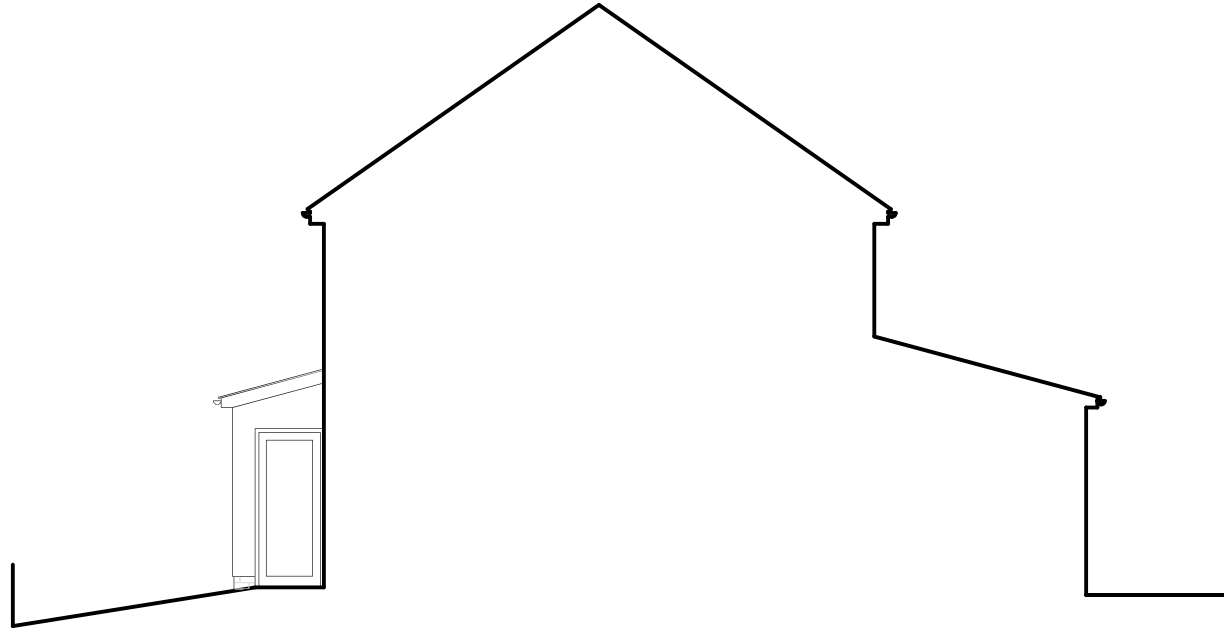


Proposed West Elevation




Existing North Elevation




Proposed North Elevation

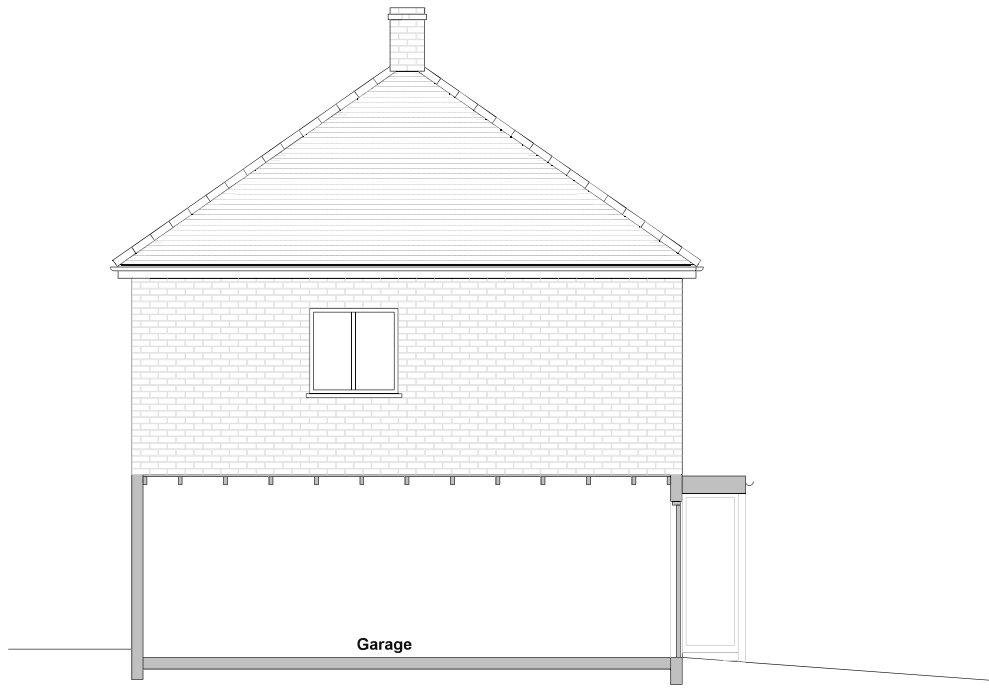


Existing East Elevation

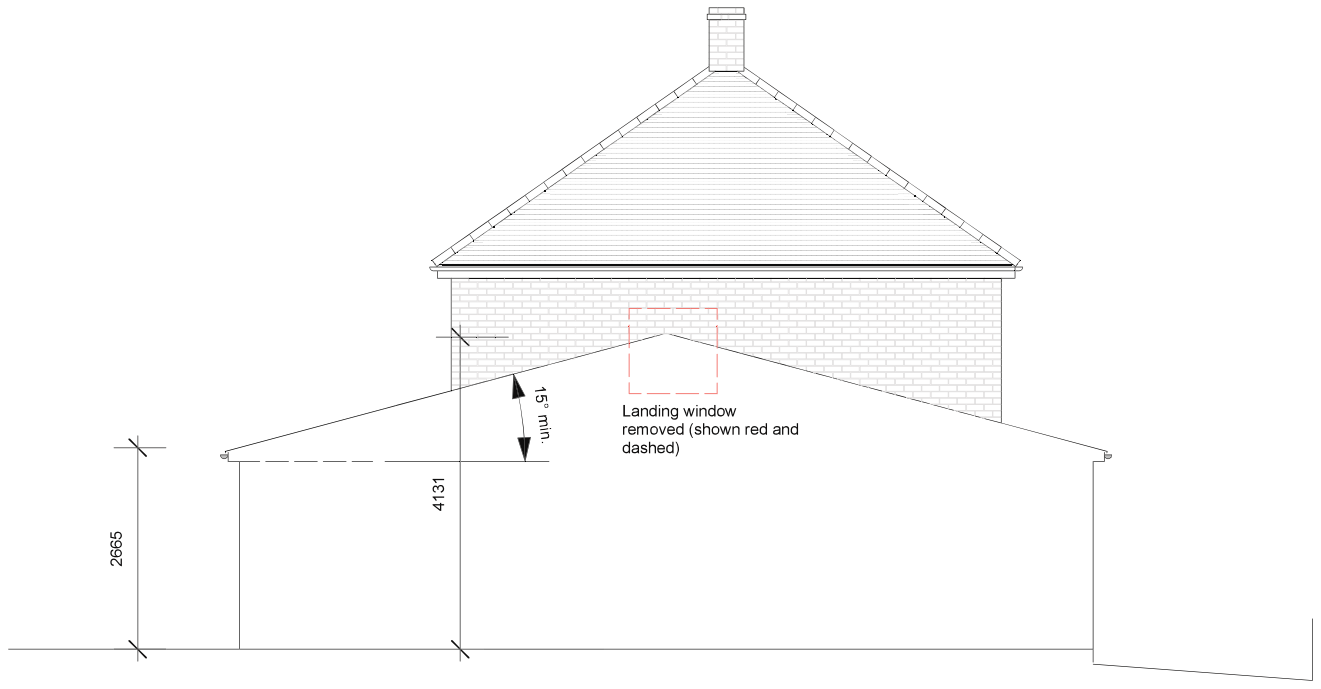


Proposed East Elevation

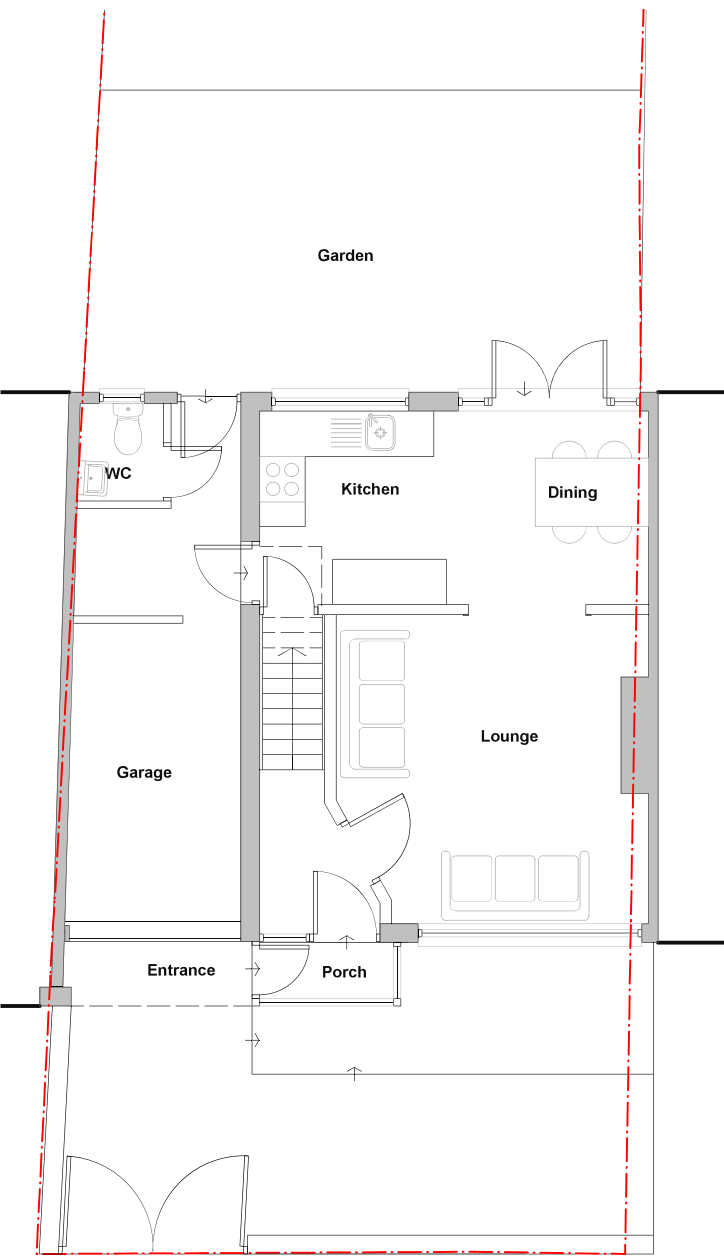

Existing Ground Floor Plan

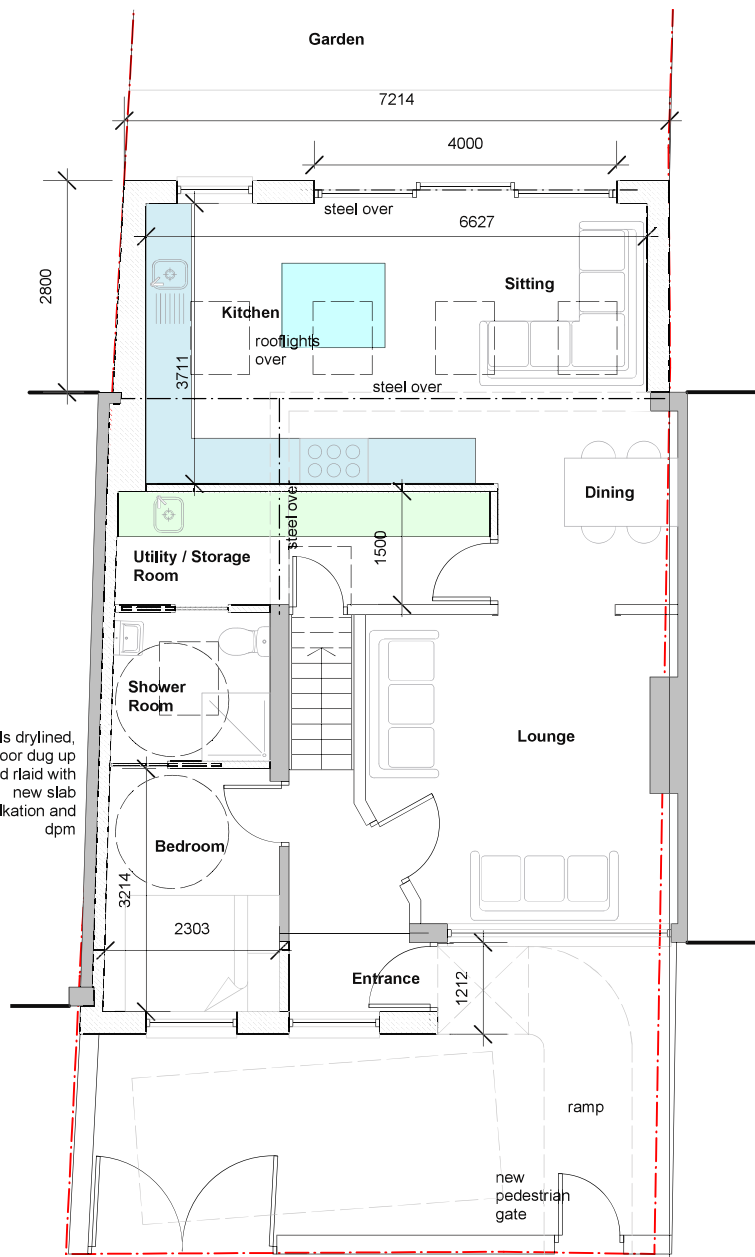


Proposed Ground Floor Plan

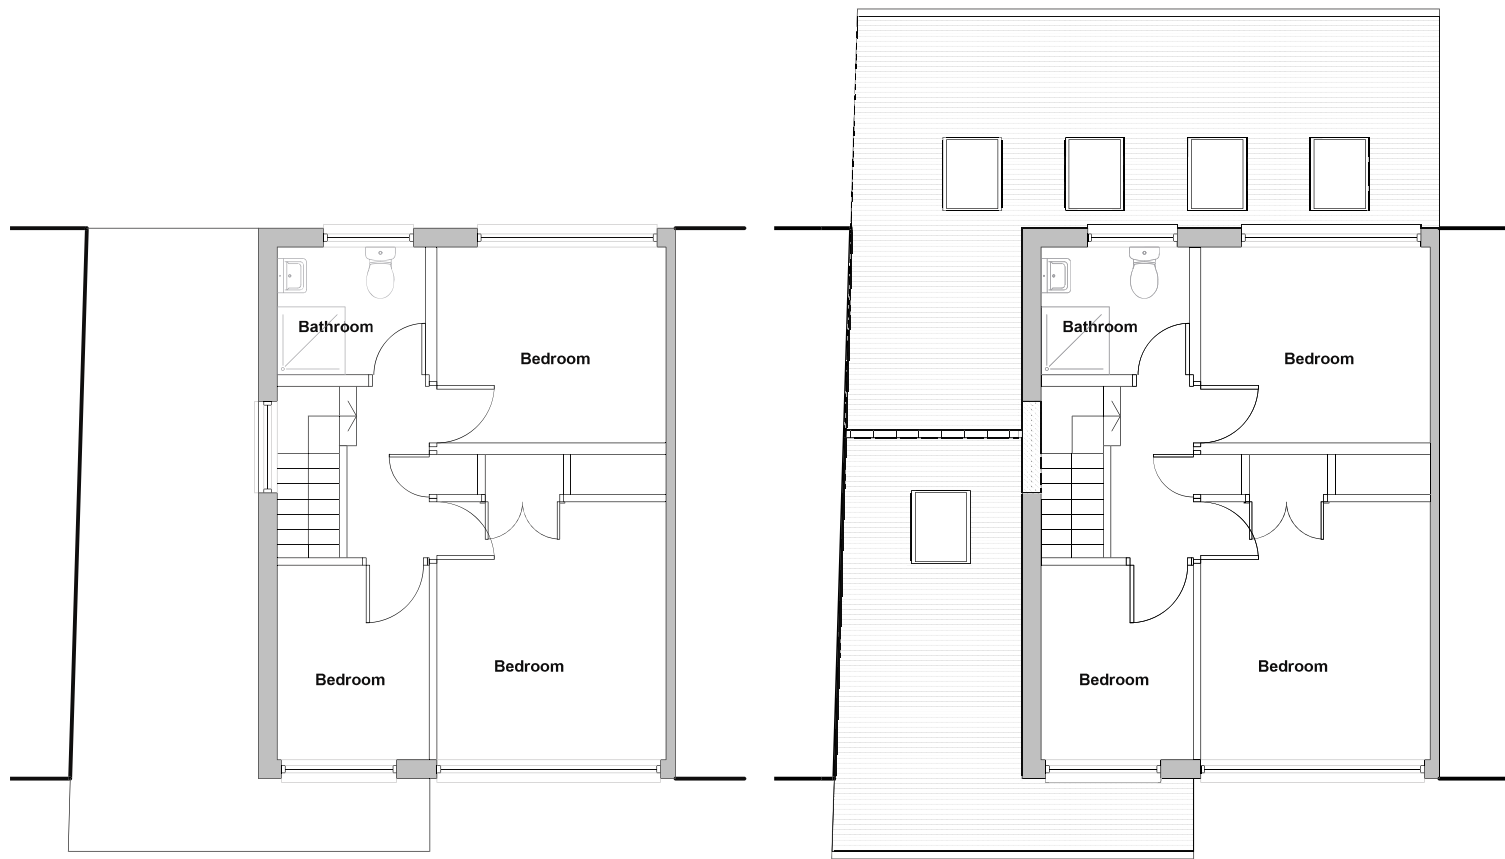


Existing First Floor Plan


Proposed First Floor Plan

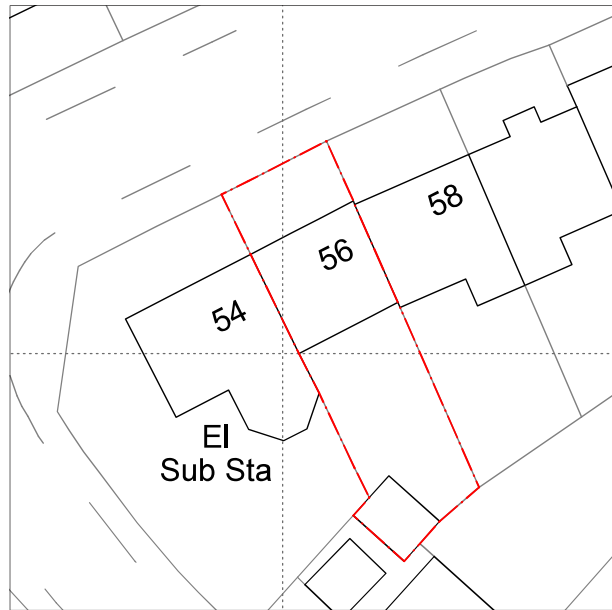

Existing Site Plan 1:500

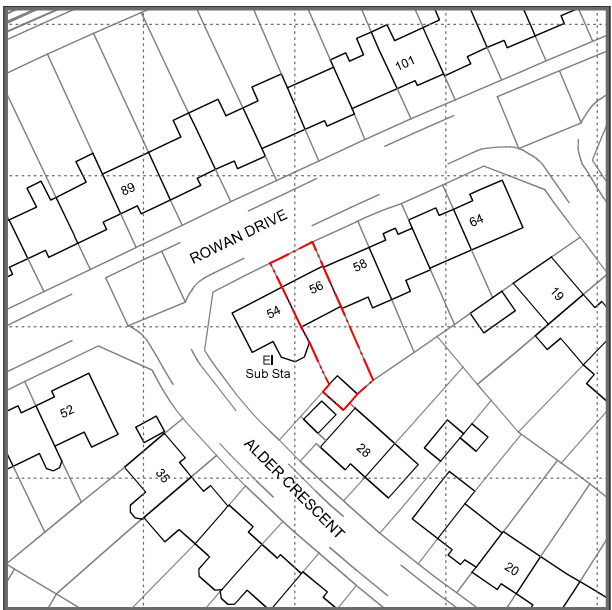

Location Plan 1:1250

 	March 2026	date
	356	job no.
	1:100	scale
Rev -	02	drawing no.
	A2	sheet size
Existing / Proposed		drawing name
Planning		drawing status
56 Rowan Drive		job name
	1	2
	3	4
	5	6