





FRONT ELEVATION




REAR ELEVATION

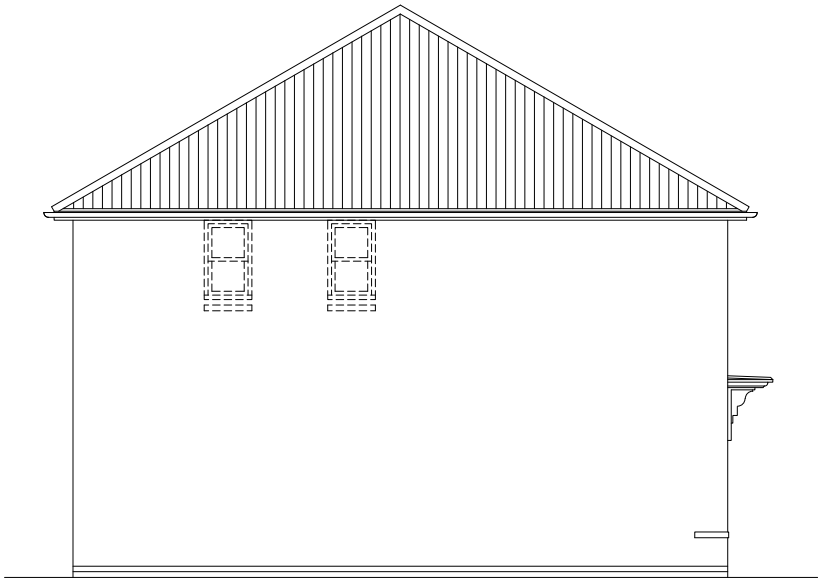

SIDE ELEVATION

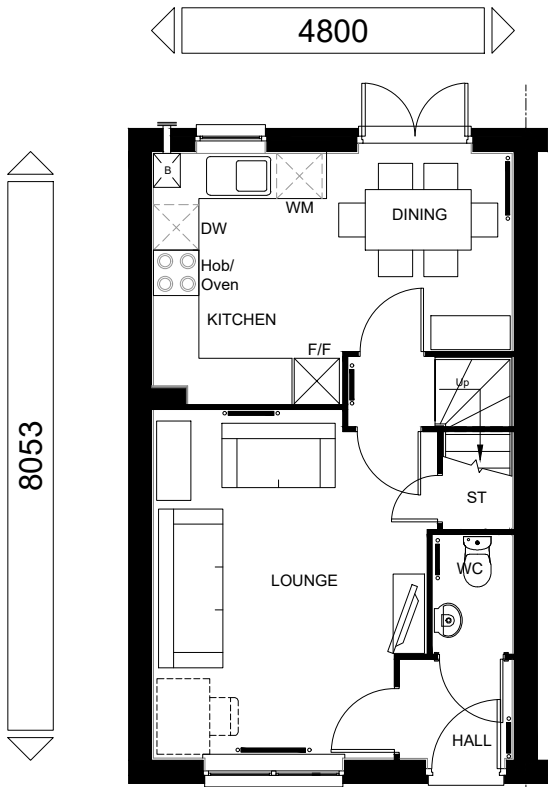


GROUND FLOOR PLAN

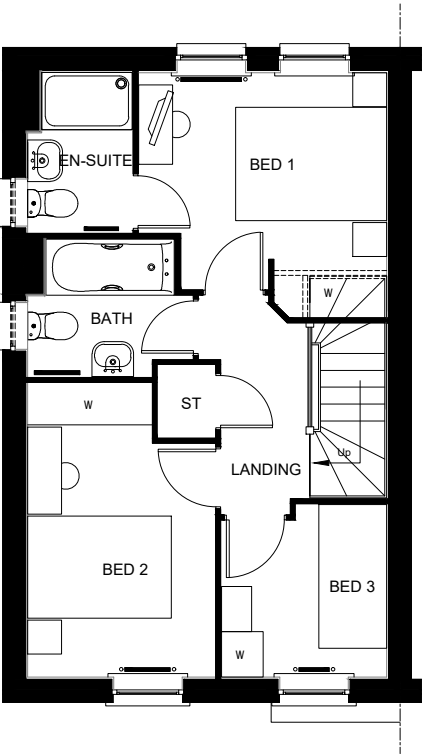

FIRST FLOOR PLAN



TOTAL FLOOR AREA : 832 Sqft / 77.3 m2

 

DAVID WILSON HOMES

WHERE QUALITY LIVES

Planning

A

Refer to Data Sheet

May 23

Sales Name: ARCHFORD

House Type Code: P382XEH7

Spec: A3

Drawn: GDT

Date: Dec 2022

Drawing No: 12

Checked: GDT

Scale: 1:100