


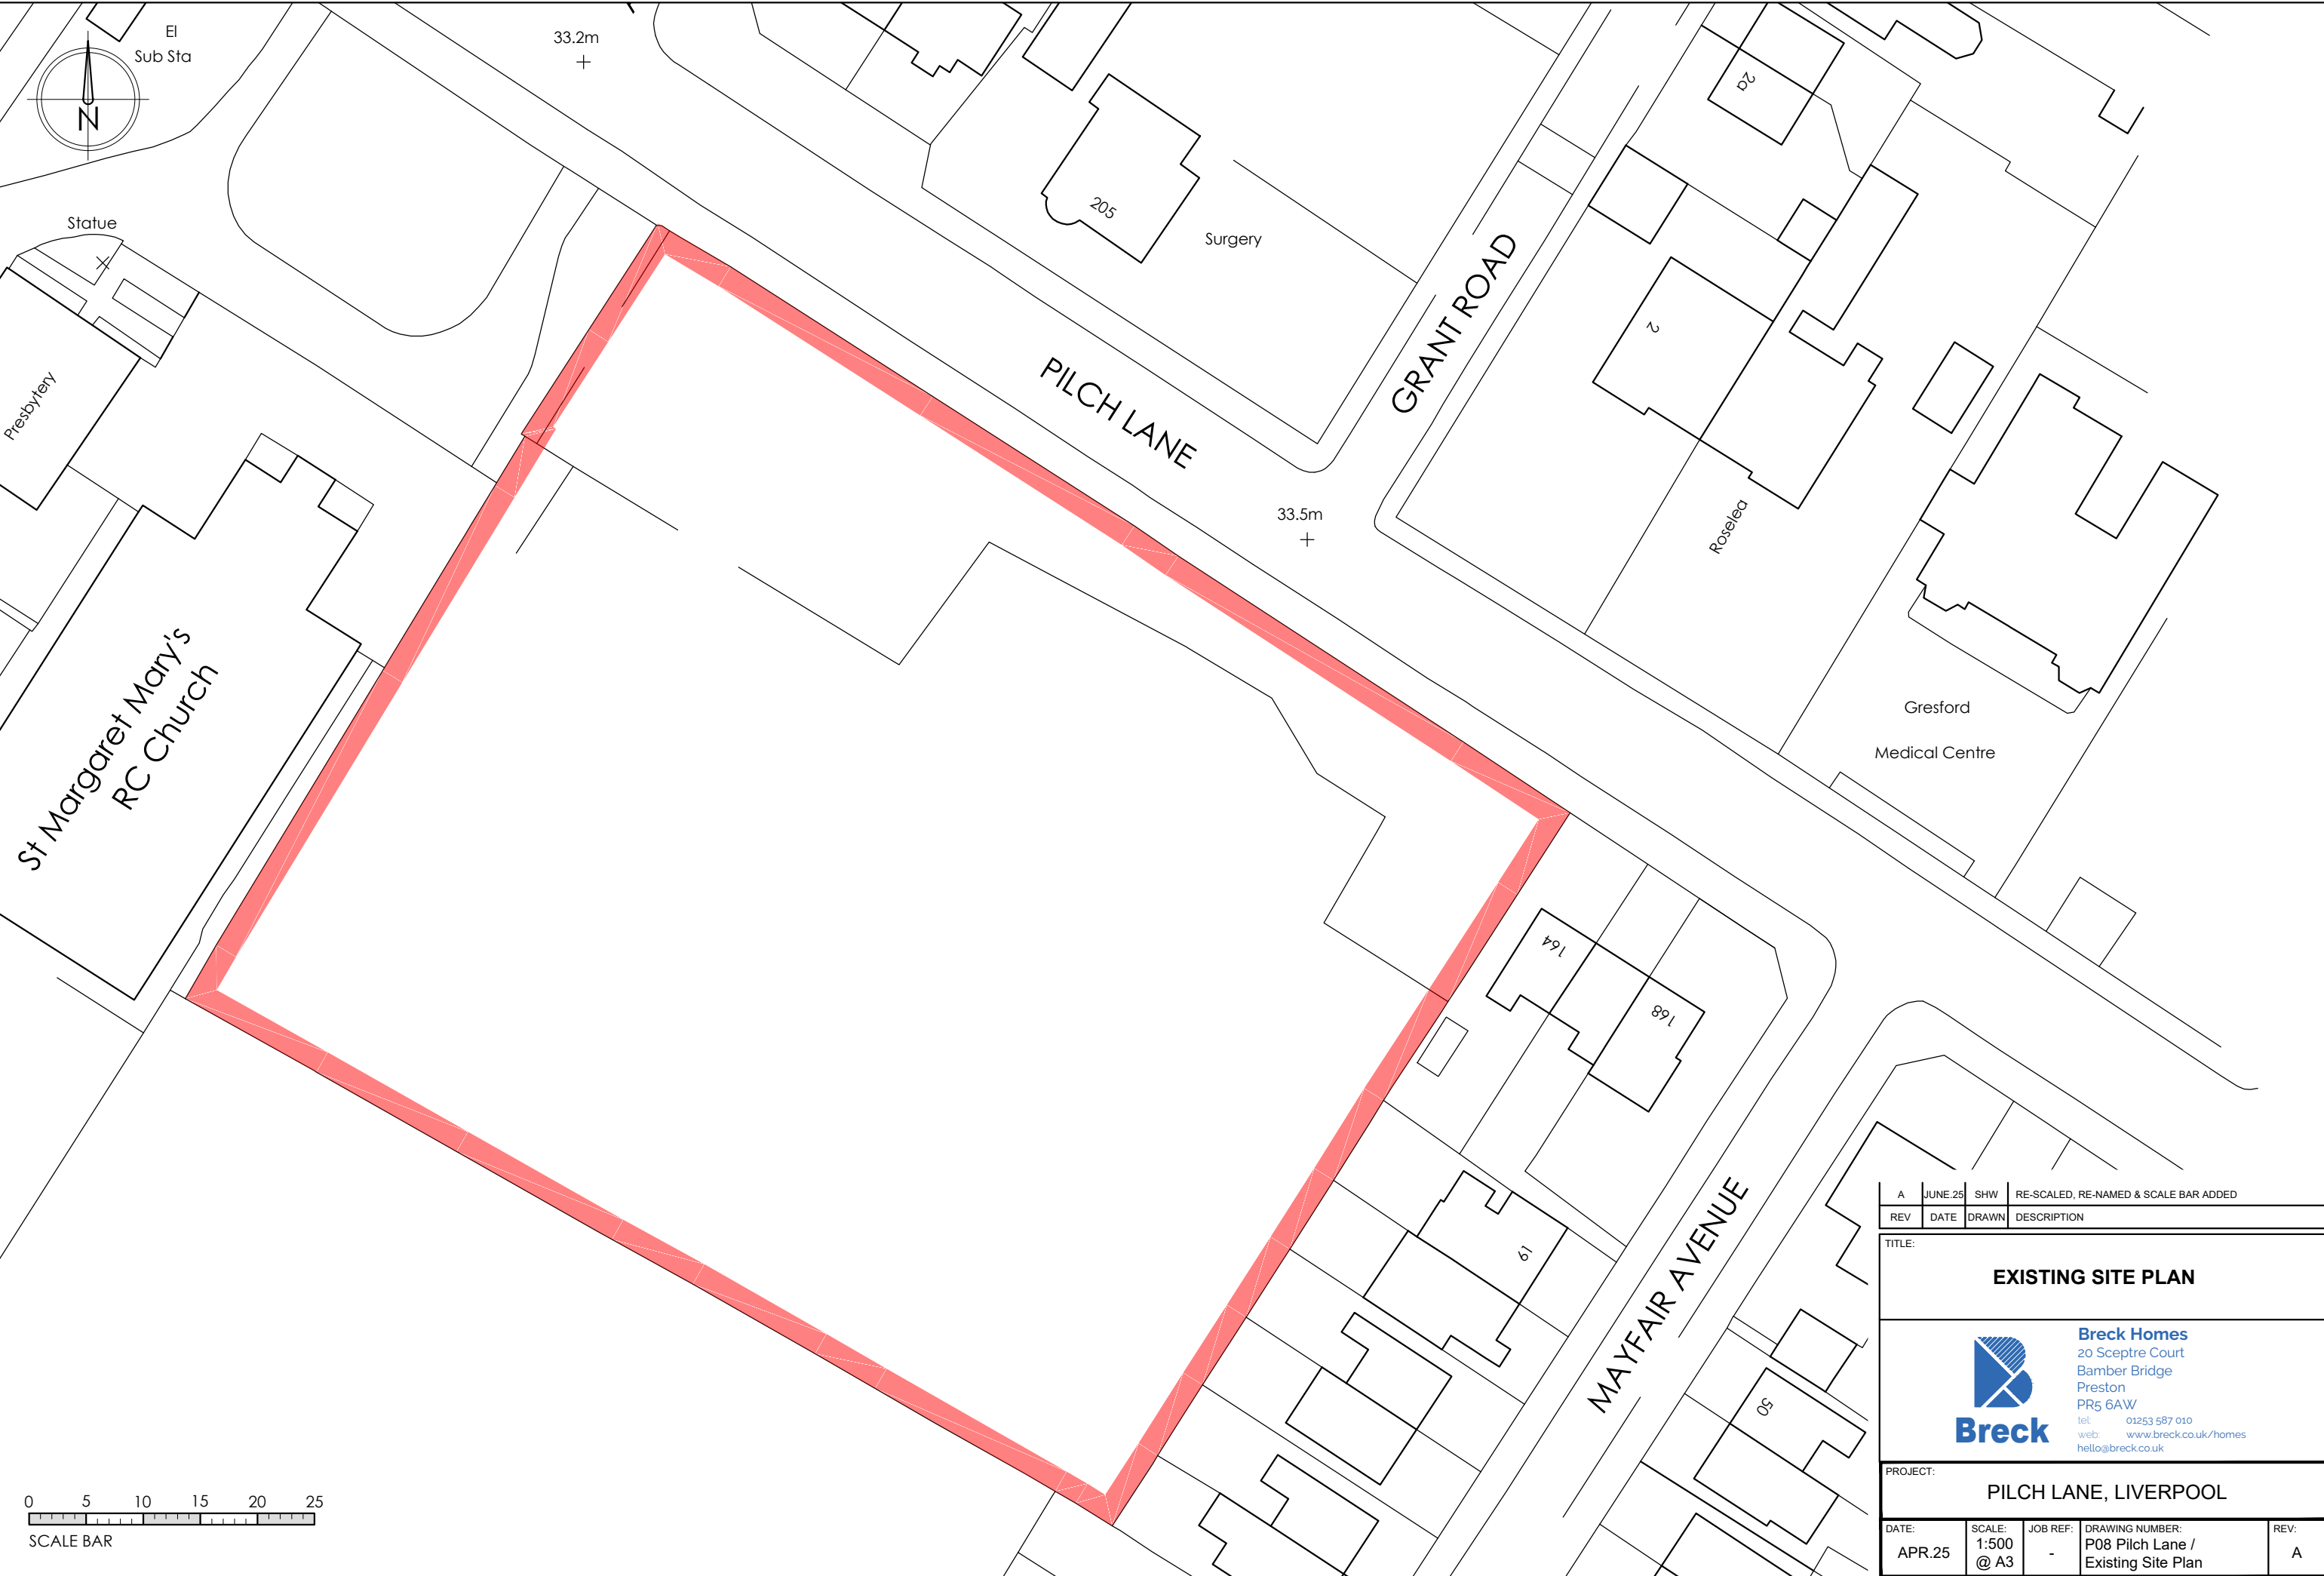

A	JUNE.25	SHW	RE-SCALED, RE-NAMED & SCALE BAR ADDED	
REV	DATE	DRAWN	DESCRIPTION	
TITLE:				
EXISTING SITE PLAN				
 Breck Homes 20 Sceptre Court Bamber Bridge Preston PR5 6AW tel: 01253 587 010 web: www.breck.co.uk/homes hello@breck.co.uk				
PROJECT:				
PILCH LANE, LIVERPOOL				
DATE:	SCALE:	JOB REF:	DRAWING NUMBER:	REV:
APR.25	1:500 @ A3	-	P08 Pilch Lane / Existing Site Plan	A