



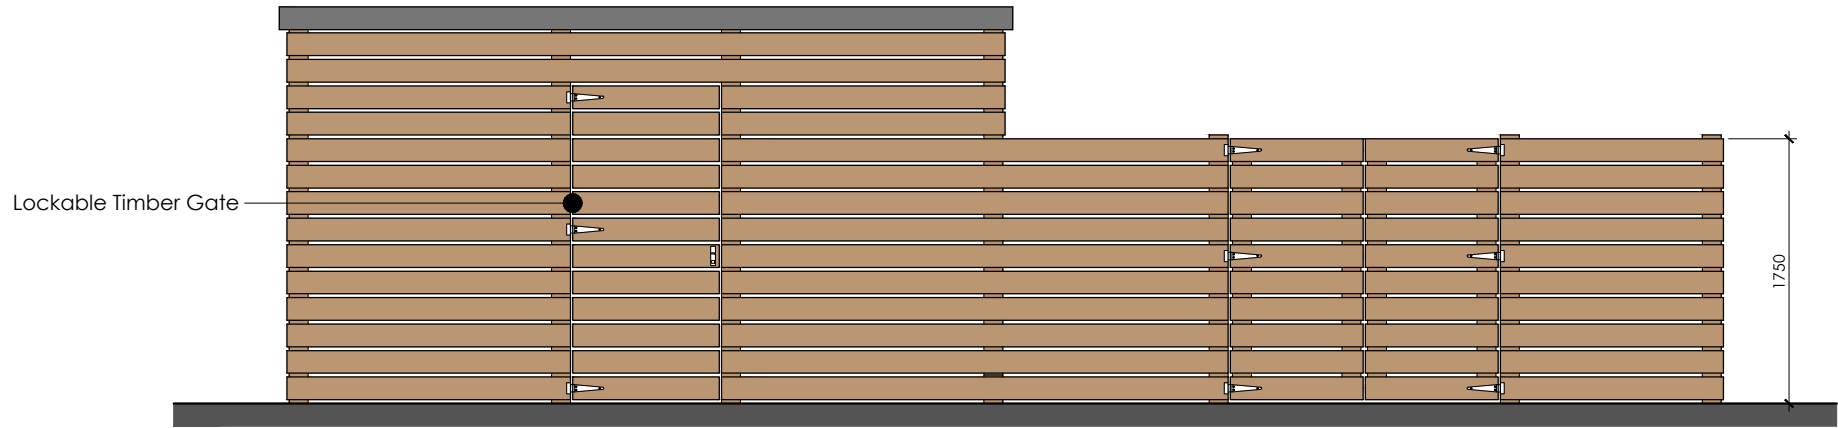


Cycle Store Front Elevation
Maisonettes - Plots 30-35
(Plots 22-29 Handed)

Bin Store Front Elevation
Maisonettes

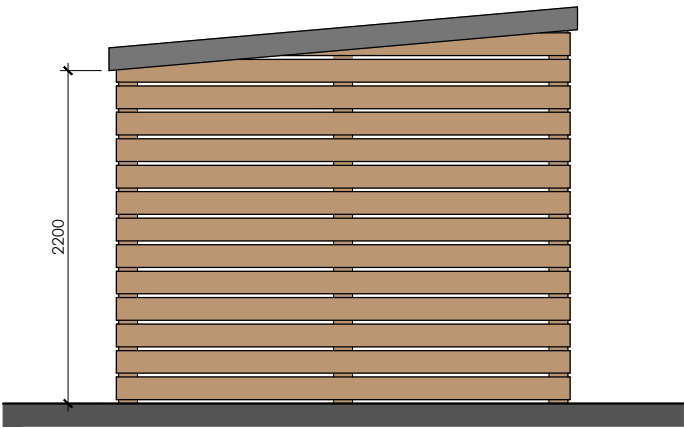


Cycle Store Side Elevation
Maisonettes

22mm thick plywood sheet screw fixed to softwood trusses and covered with grey roofing felt. Roofing felt to be stretched over plywood surface and nailed with 13 x 3 galvanised roofing nails.

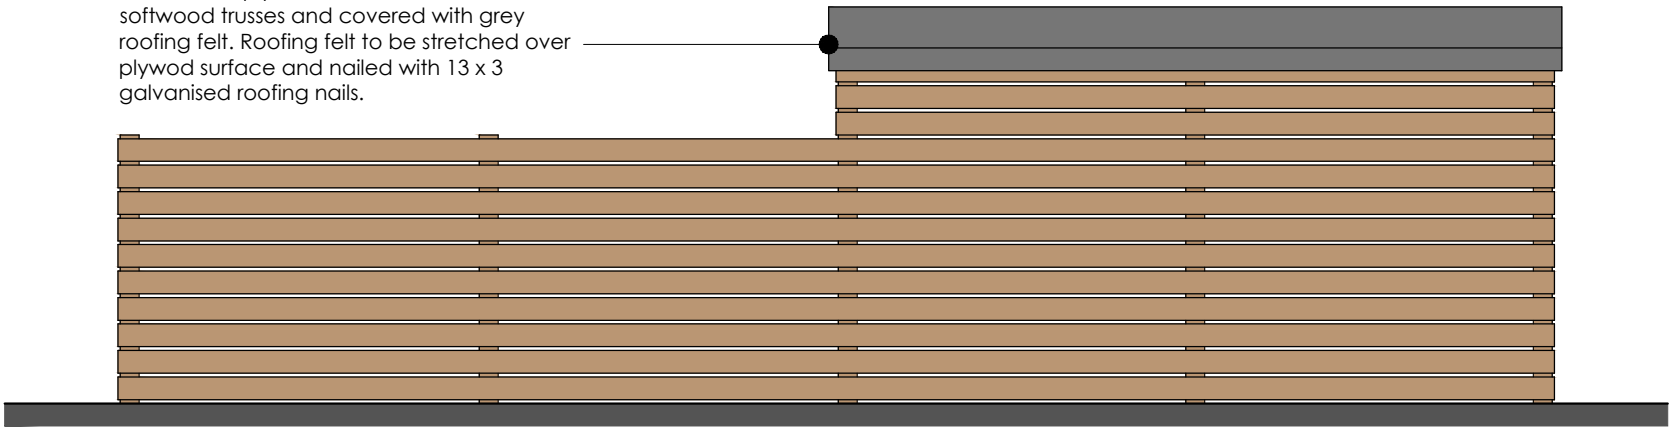


Bin Store Rear Elevation
Maisonettes - Plots 30-35
(Plots 22-29 Handed)

Cycle Store Rear Elevation
Maisonettes

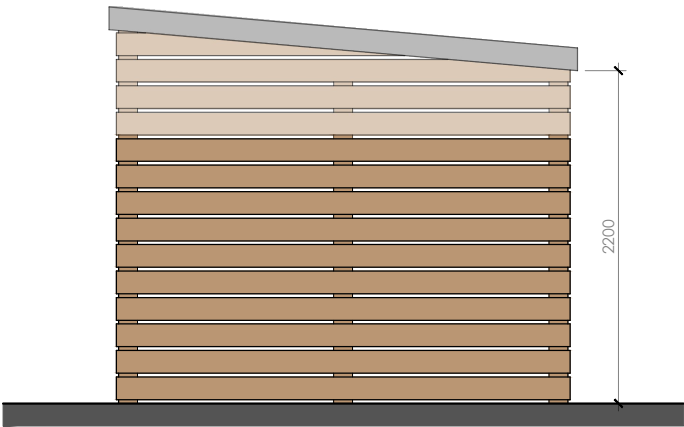

Bin Store Side Elevation
Maisonettes

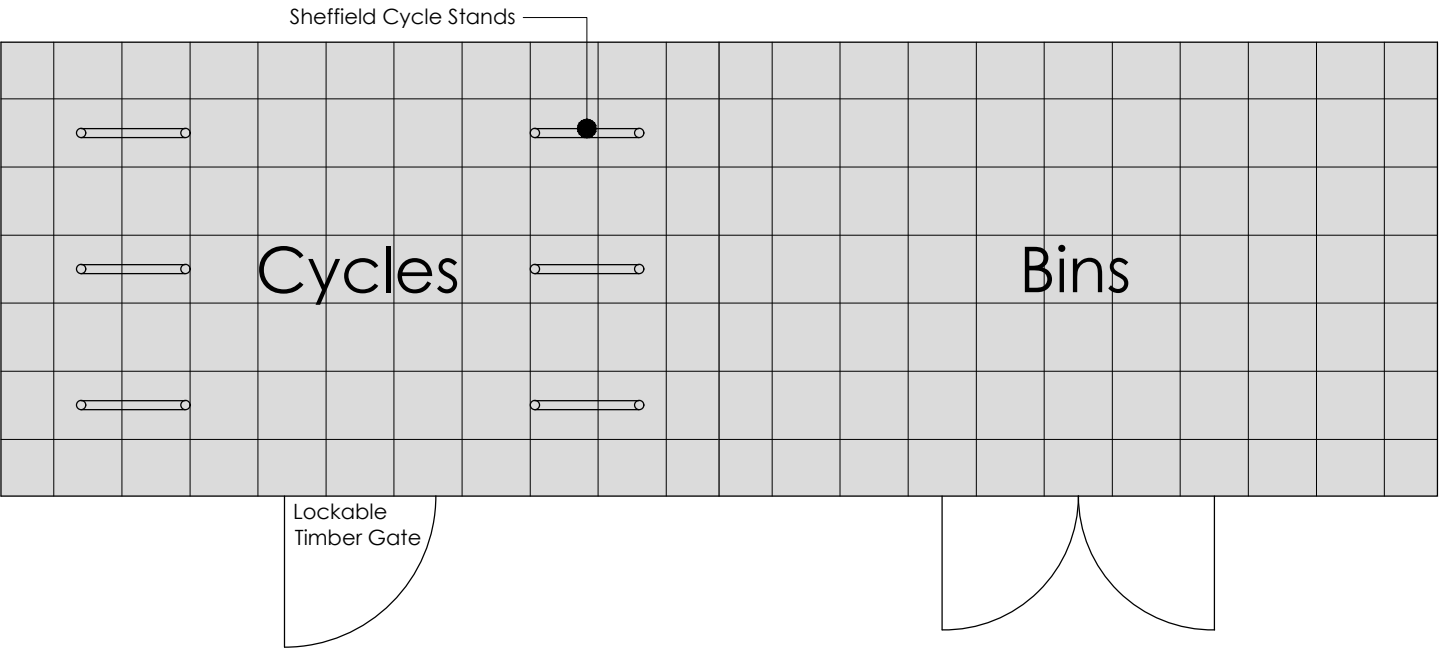

Cycle Store Plan
Maisonettes Plots 30-35
(Plots 22-29 Handed)

Bin Store Plan
Maisonettes



SCALE BAR

A	JUNE.25	SHW	SCALE BAR ADDED
REV	DATE	DRAWN	DESCRIPTION
TITLE:			
MAISONETTE CYCLE & BIN STORES			
 Breck Homes 20 Sceptre Court Bamber Bridge Preston PR5 6AW tel: 01253 587 010 web: www.breck.co.uk/homes hello@breck.co.uk			
PROJECT:			
PILCH LANE, LIVERPOOL			
DATE:	SCALE:	JOB REF:	DRAWING NUMBER:
APR.25	1:50 @ A3	-	P10 Pilch Lane / Maisonette Cycle & Bin Stores
REV:			A