


Central Chapel @ The Orchard Site Plan

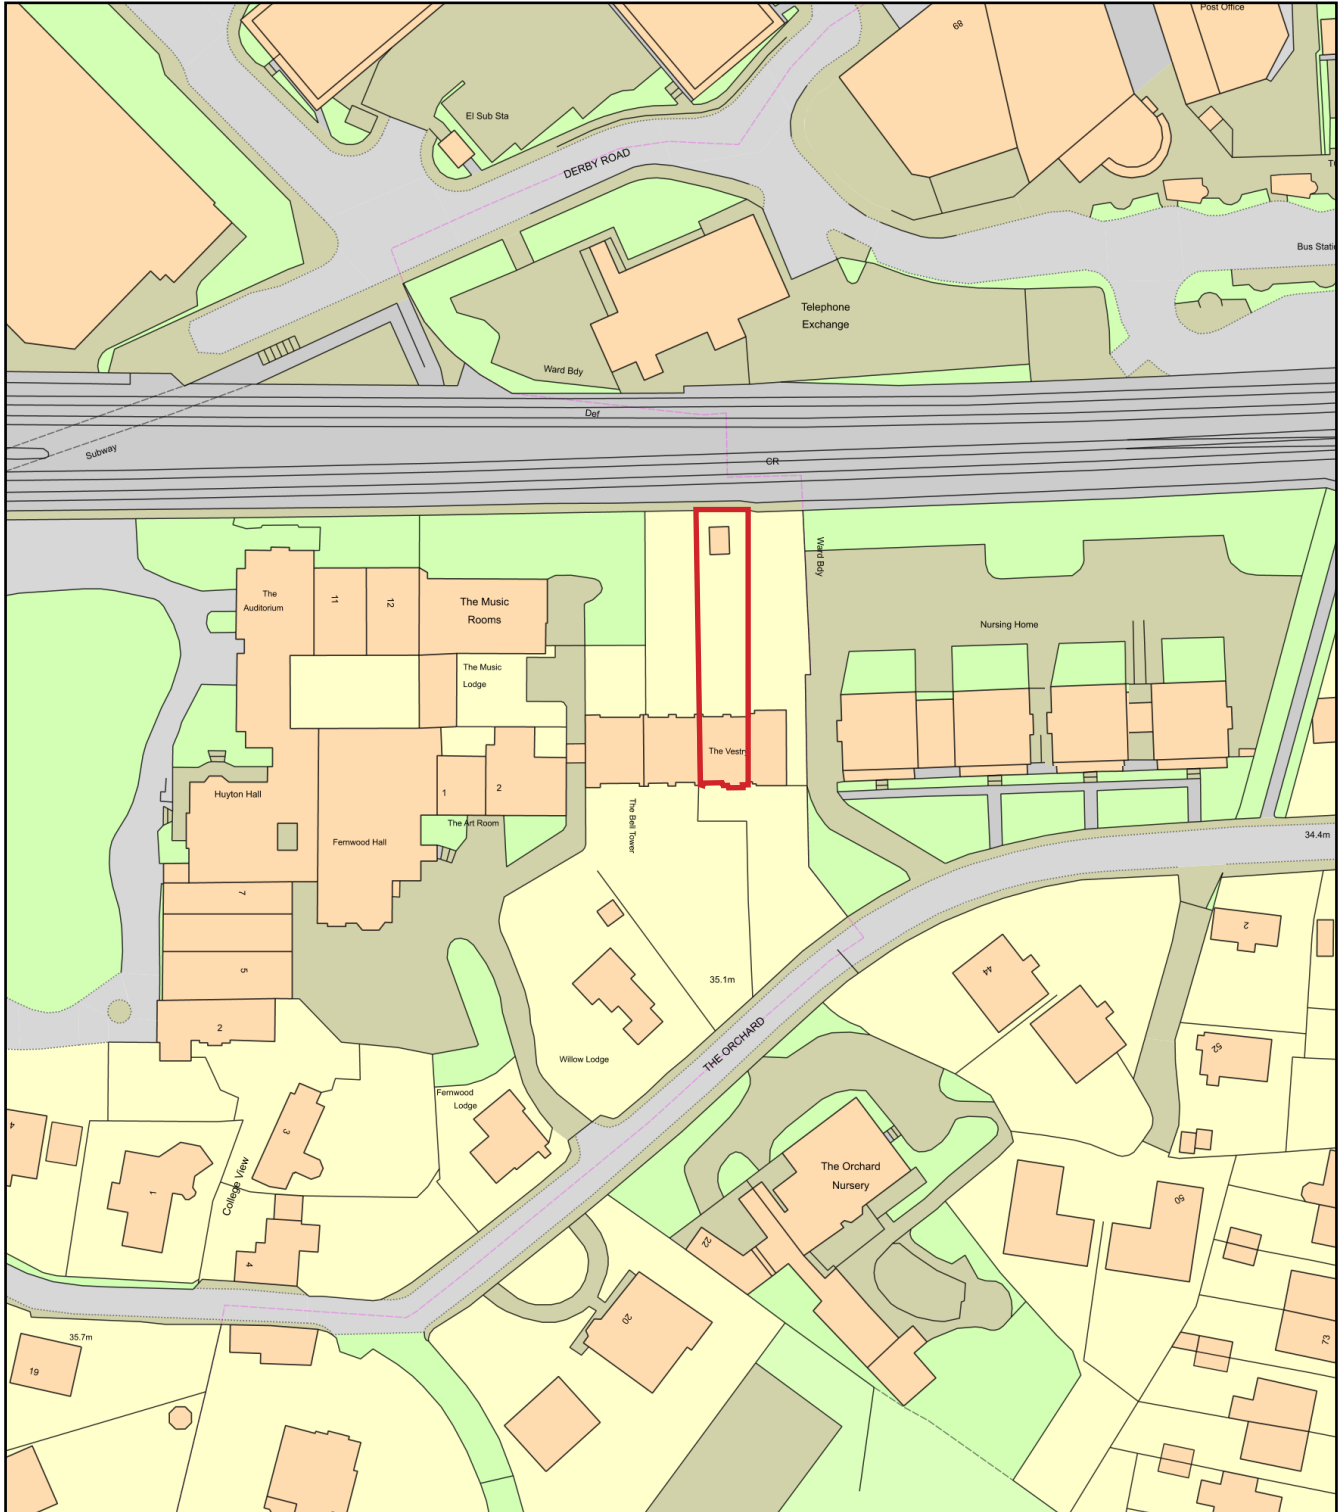

0 50
Metres



Plan Produced for: JRCHITECTS Ltd.

Date Produced: 29 Jun 2021

Plan Reference Number: TQRQM21180193020176

Scale: 1:1250 @ A4