



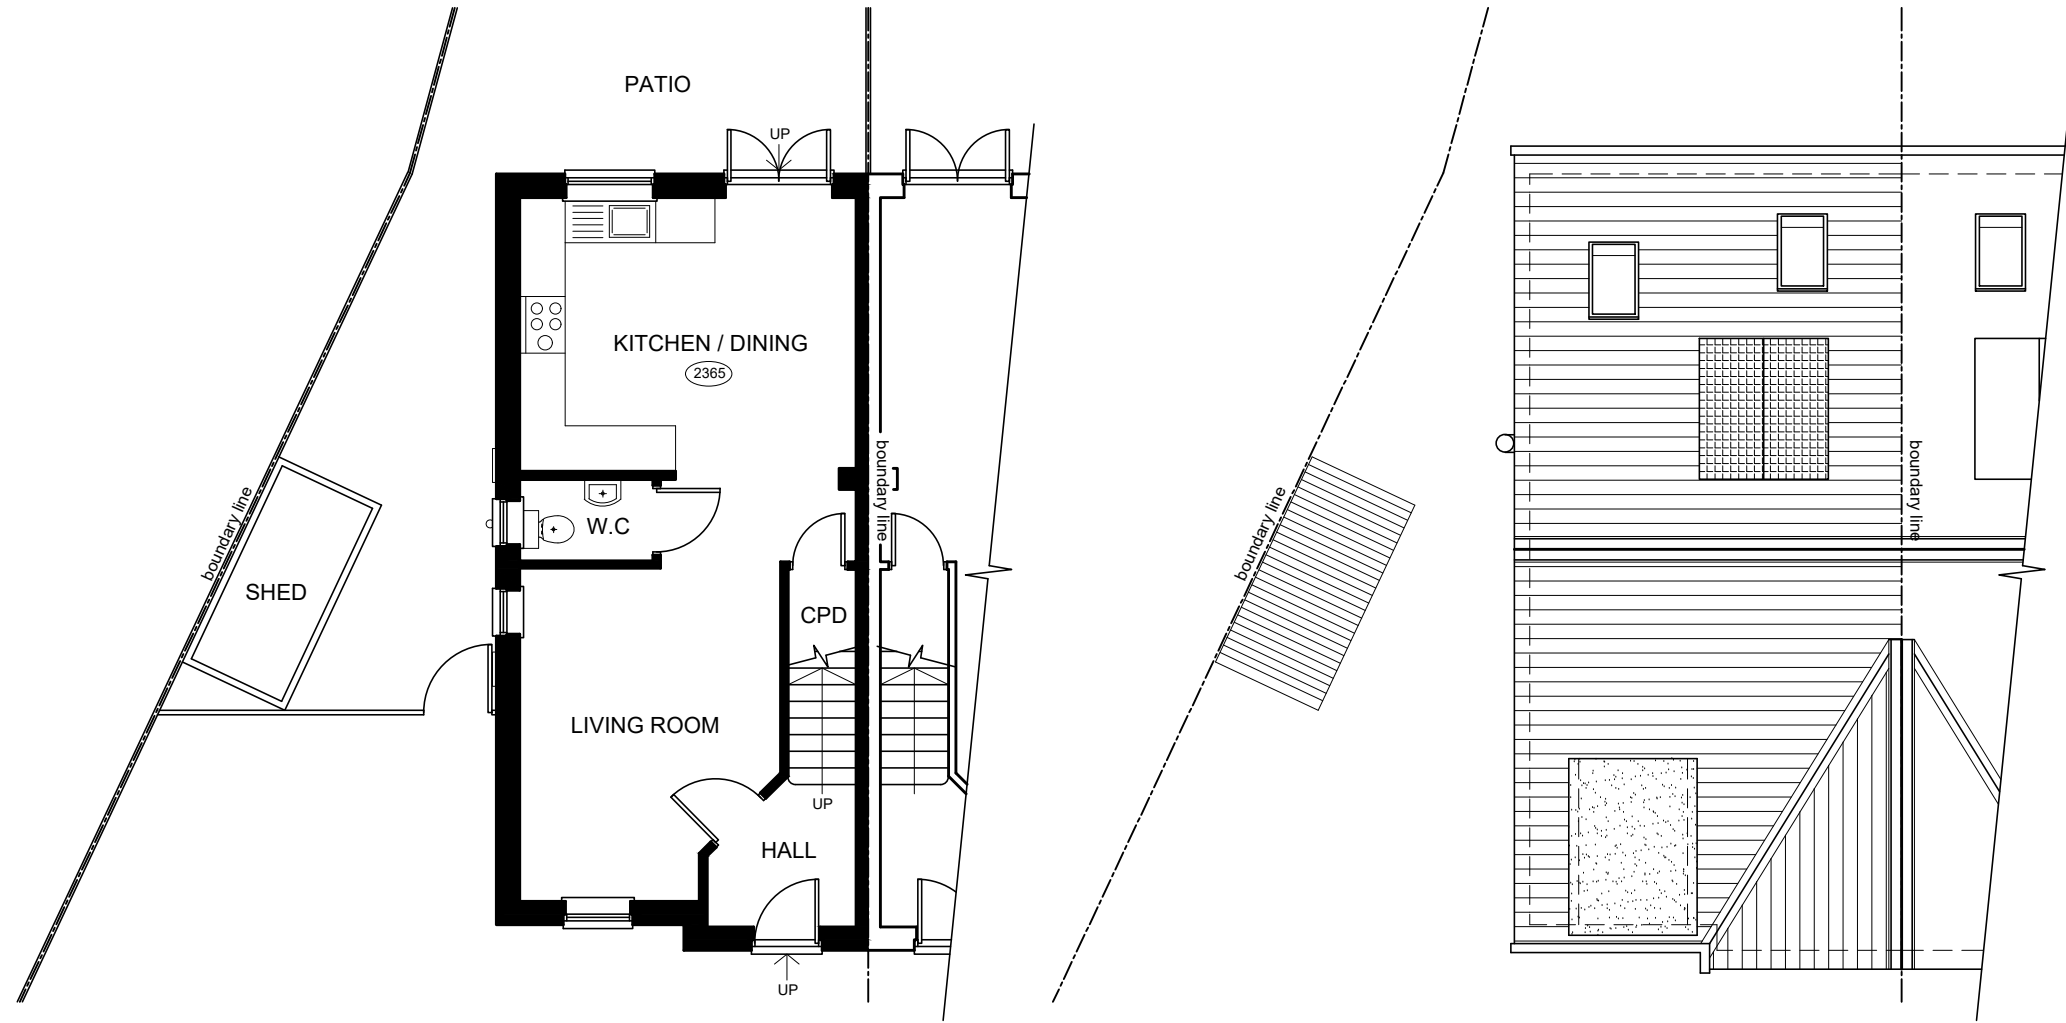

GROUND FLOOR PLAN


ROOF COVER PLAN

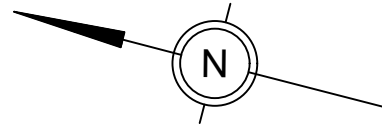


FRONT ELEVATION



REAR ELEVATION

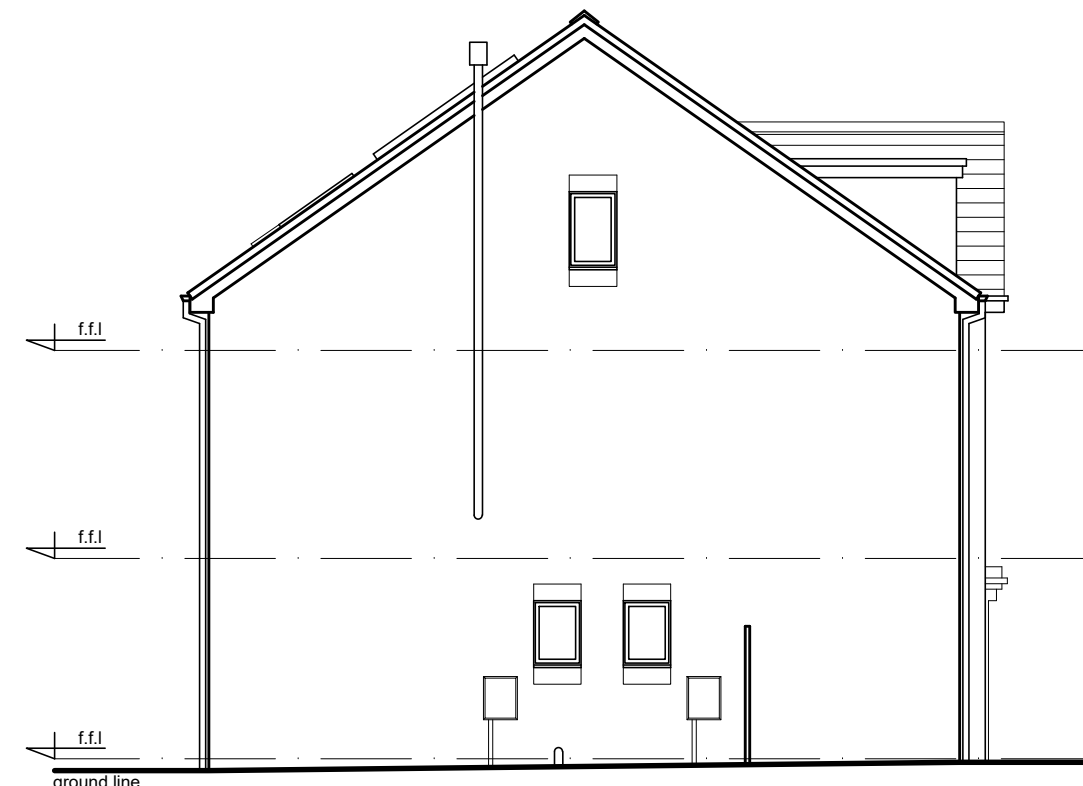


LEFT SIDE ELEVATION

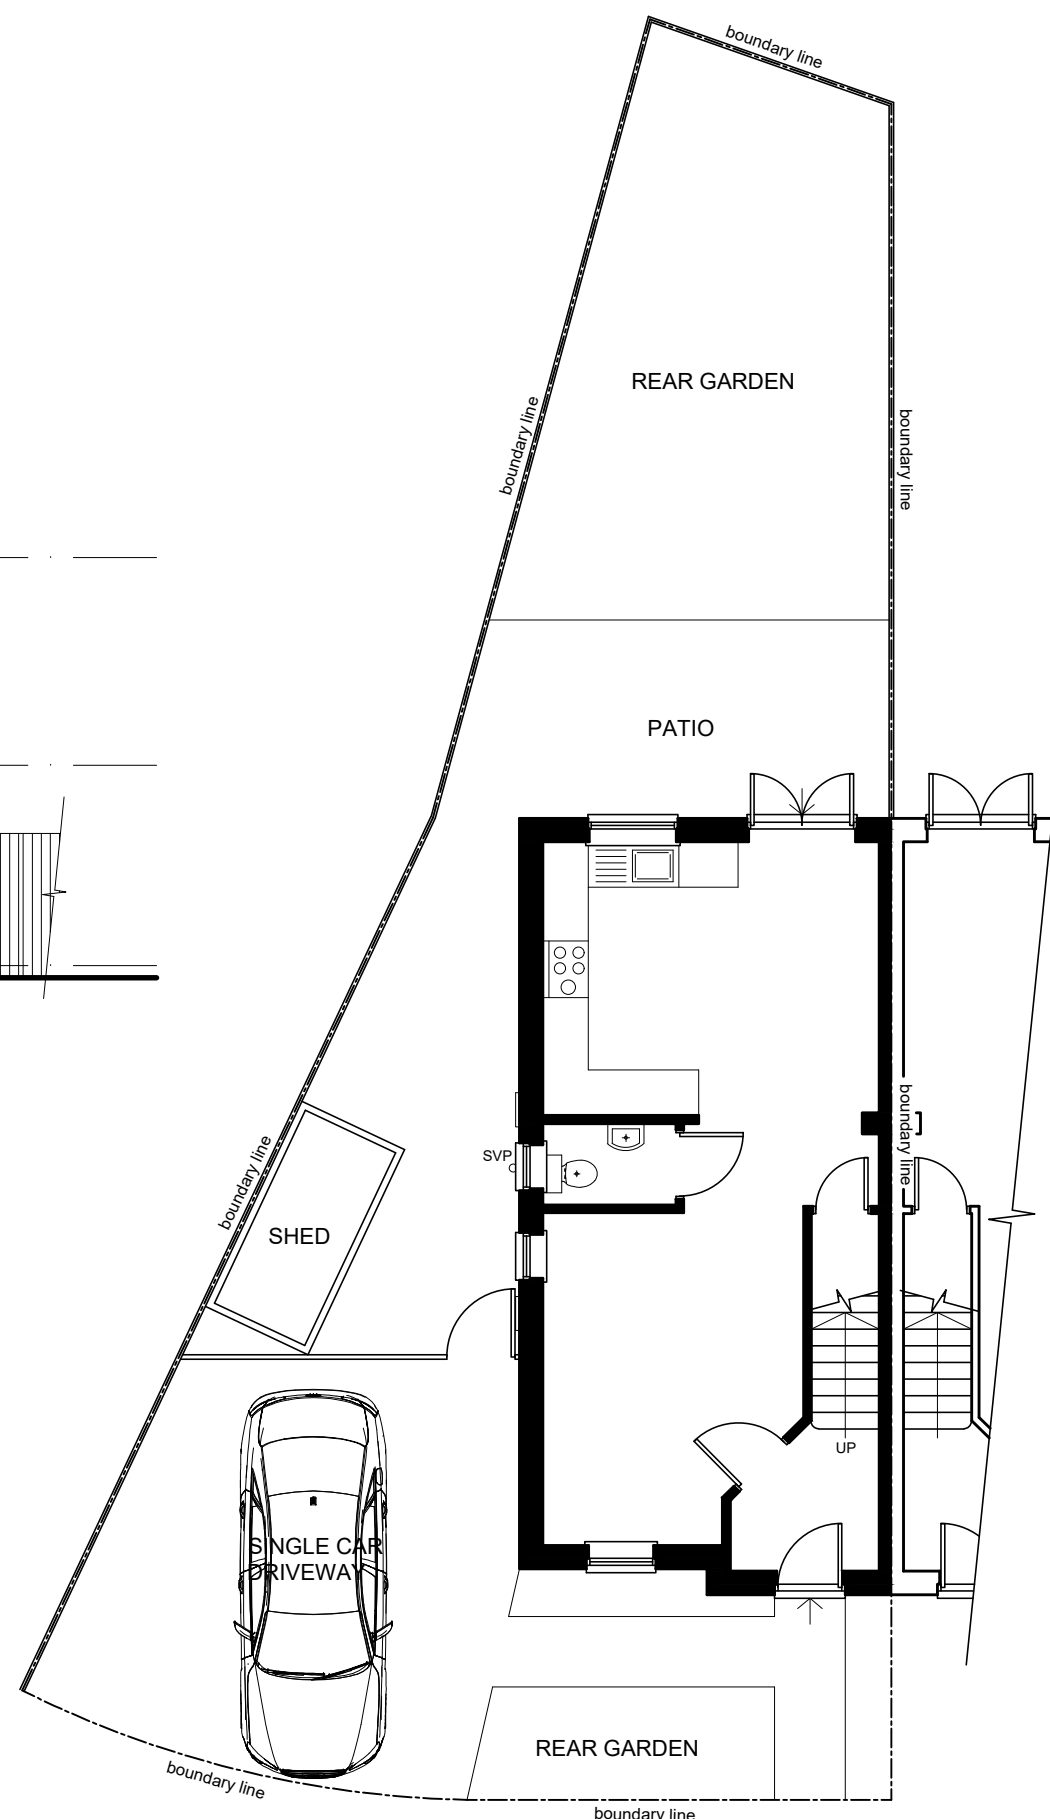

SITE BLOCK PLAN


1:100 scale bar 0 1 2 3 4 5metres

EXISTING FLOOR PLANS & ELEVATIONS

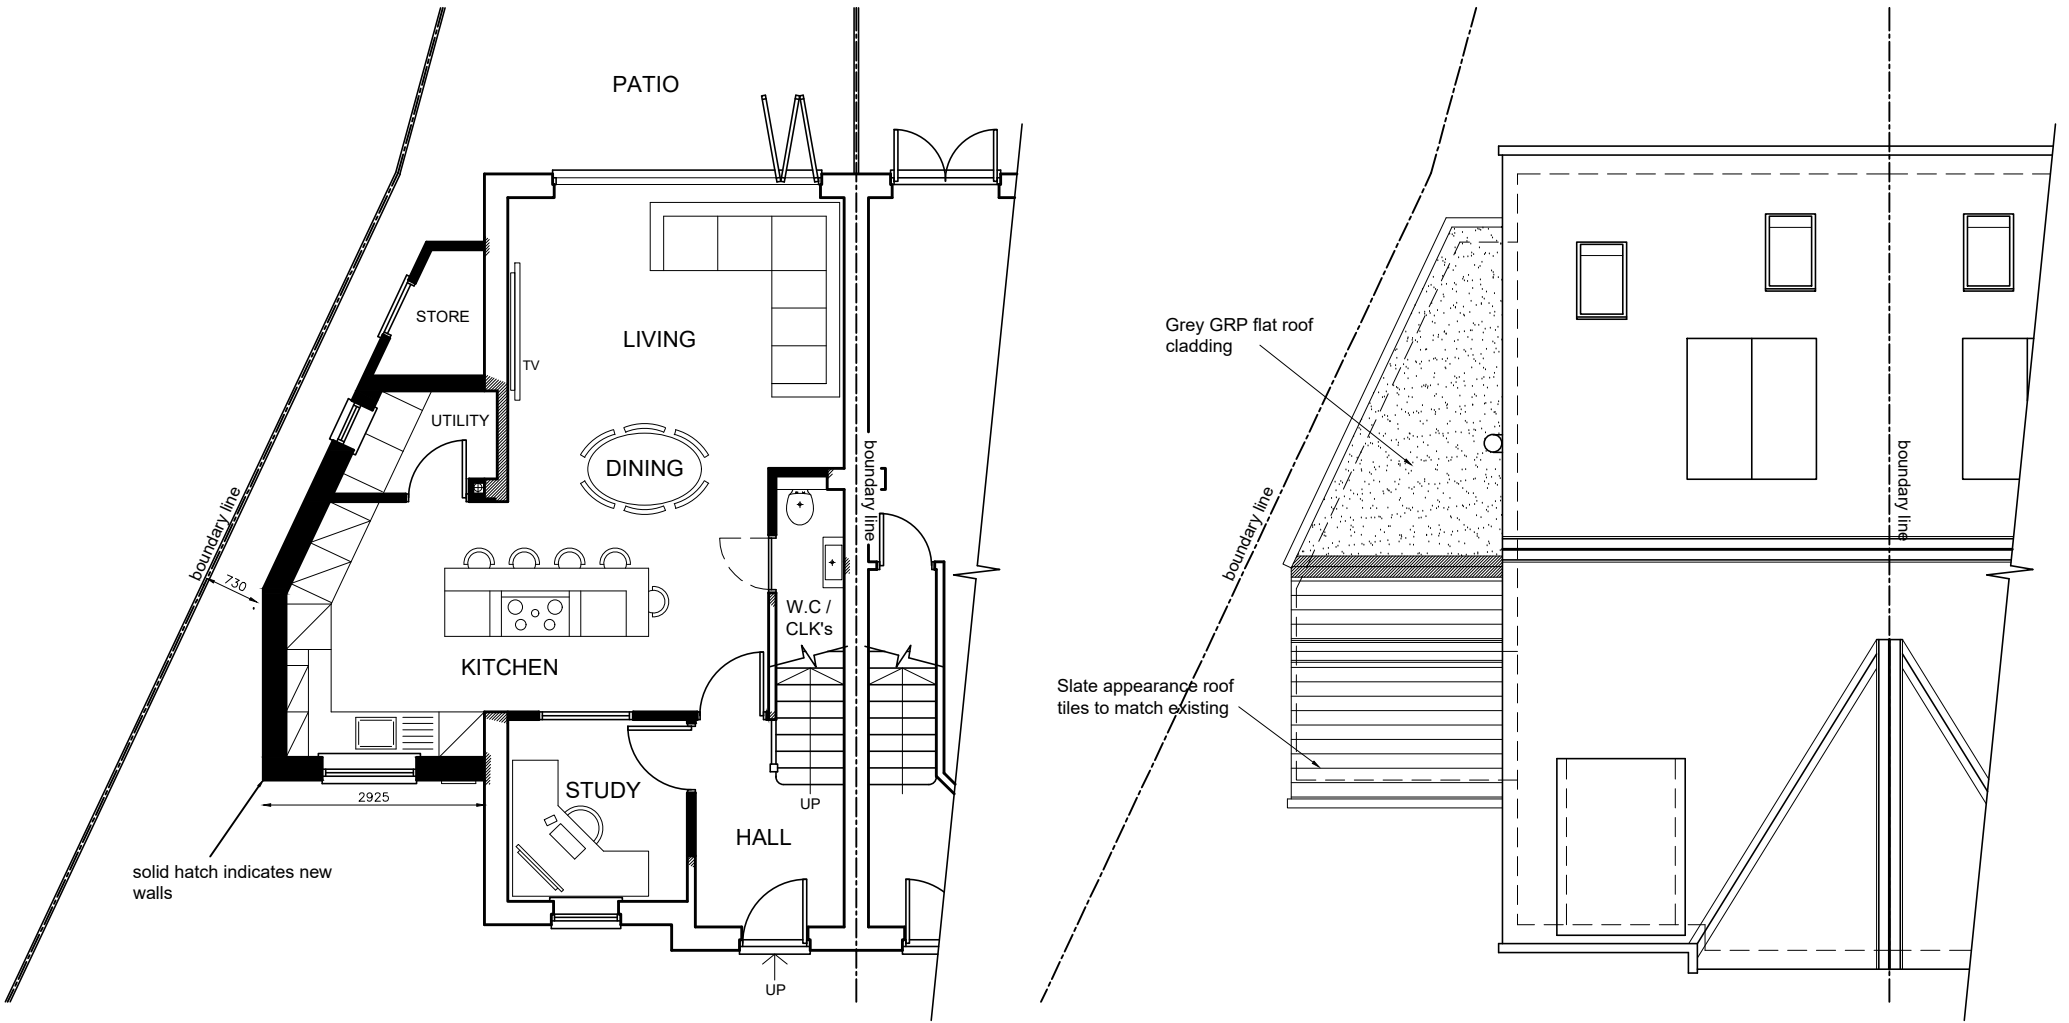

GROUND FLOOR PLAN


ROOF COVER PLAN

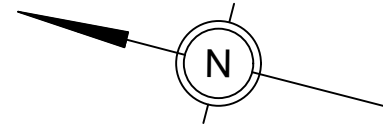


FRONT ELEVATION



REAR ELEVATION

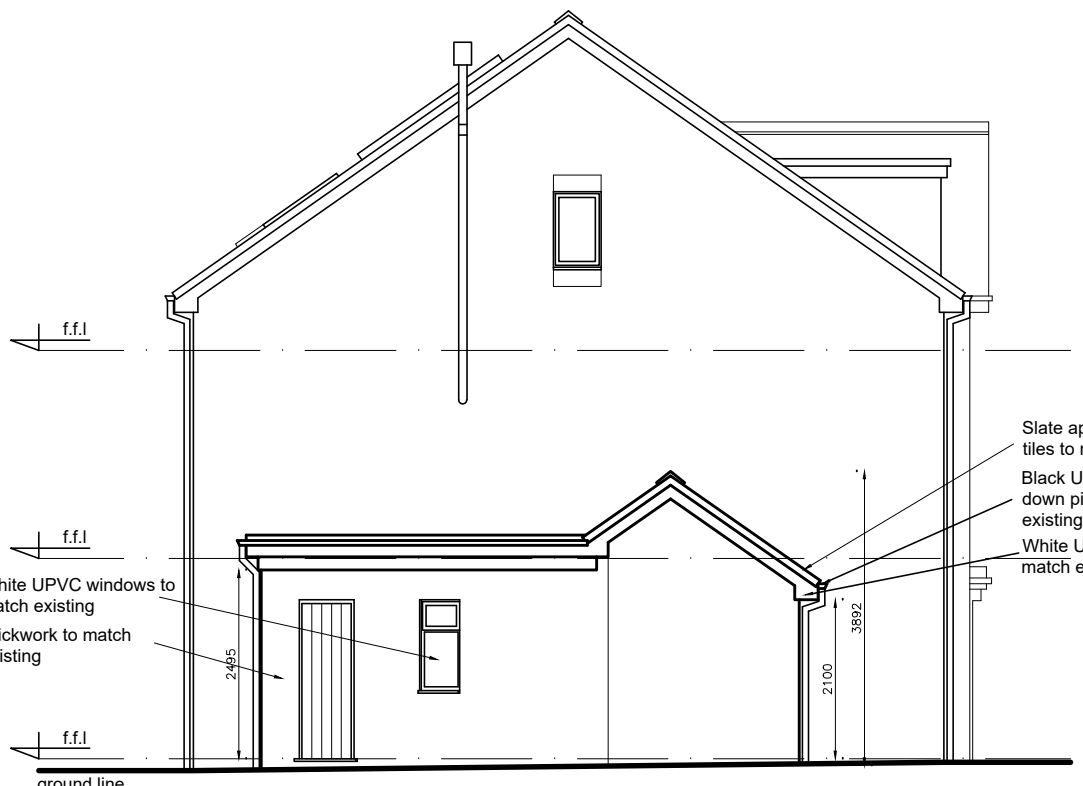

RIGHT SIDE ELEVATION

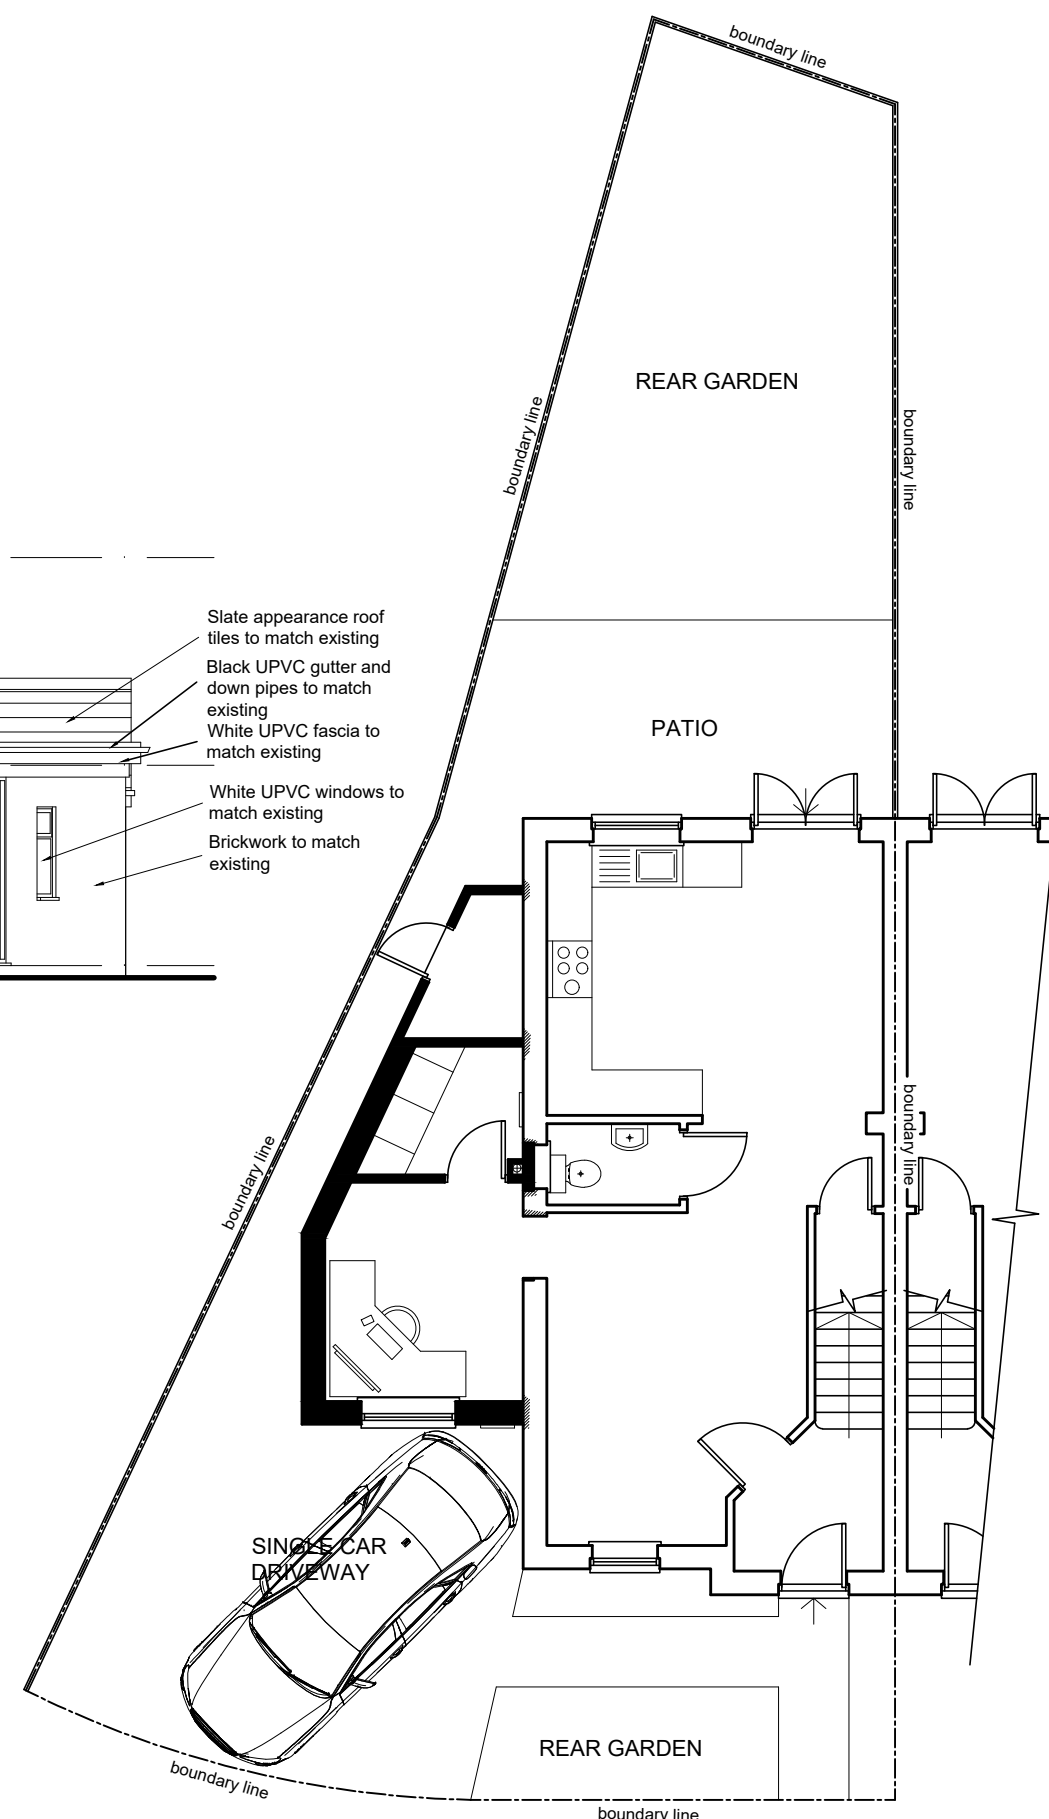

SITE BLOCK PLAN

1:100 scale bar 0 1 2 3 4 5metres

PROPOSED FLOOR PLANS & ELEVATIONS

R J G Architecture LTD For All Your Architectural Design Requirements		Project 42 Sandfield Crescent Whiston Prescot	
Tel : 07832 341 544 e-mail: rjg@rjgarchitecture.com		Draw Title Existing & Proposed Plans & Elevations	
		Draw No 01417/SK/01	Rev
1. Proposed alterations to be followed in preference to work 2. All dimensions to be checked on site at the architect and 3. The drawing remains the copyright of the architect and may not be copied without prior consent.		Drawn by O.G	Date JUN '21