

This Document is presented to The Client may not be used or relied on by any other person or by the client in relation to any other matters not covered specifically by the scope of this Document. All dimensions to be confirmed by via the clients topographical survey


Notwithstanding anything to the contrary contained in the Document, Studio Attis is obliged to exercise reasonable skill, care and diligence in the performance of the services required by Client Name and Studio Attis shall not be liable except to the extent that it has failed to exercise reasonable skill, care and diligence, and this Document shall be read and construed accordingly.

This Document has been prepared by Studio Attis and no individual is personally liable in connection with the preparation of this Document. By receiving this Document and acting on it, the client or any other person accepts that no individual is personally liable whether in contract, tort, for breach of statutory duty or otherwise Studio Attis has used reasonable endeavours to provide information that is correct and accurate and the Document sets out reasonable conclusions that have been reached on the basis of the information available.


Version	Amendment	Drawn & Date
P01	Issued for Information	11.03.21

This is a detailed architectural floor plan of the first floor of a house. The plan includes the following rooms and dimensions:

- Conservatory:** Located at the top left, with a width of 2656 and a length of 3405 m (indicated by a red double-headed arrow). A smaller dimension of 3000 is also shown.
- Kitchen:** Located on the left side, with a width of 1729 and a height of 7044.
- Hall:** A central hallway with a staircase (indicated by an upward arrow) and a width of 1635. It connects to the Kitchen, Vestibule, and Living Rooms.
- Vestibule:** Located at the bottom left, with a width of 2035 and a height of 1857.
- Living Room (Top Right):** A large room with a width of 5771 and a height of 1220. It features a fireplace on the right wall.
- Living Room (Bottom Right):** A large room with a width of 3933 and a height of 3842.
- Other Dimensions:** Various smaller dimensions are marked throughout the plan, including 3044, 2120, 1214, 1085, 4221, 2720, and 3942.

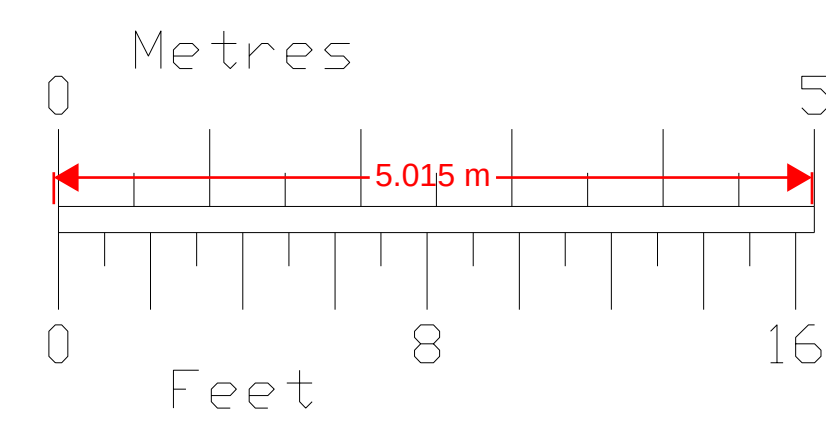

Existing Rear Elevation

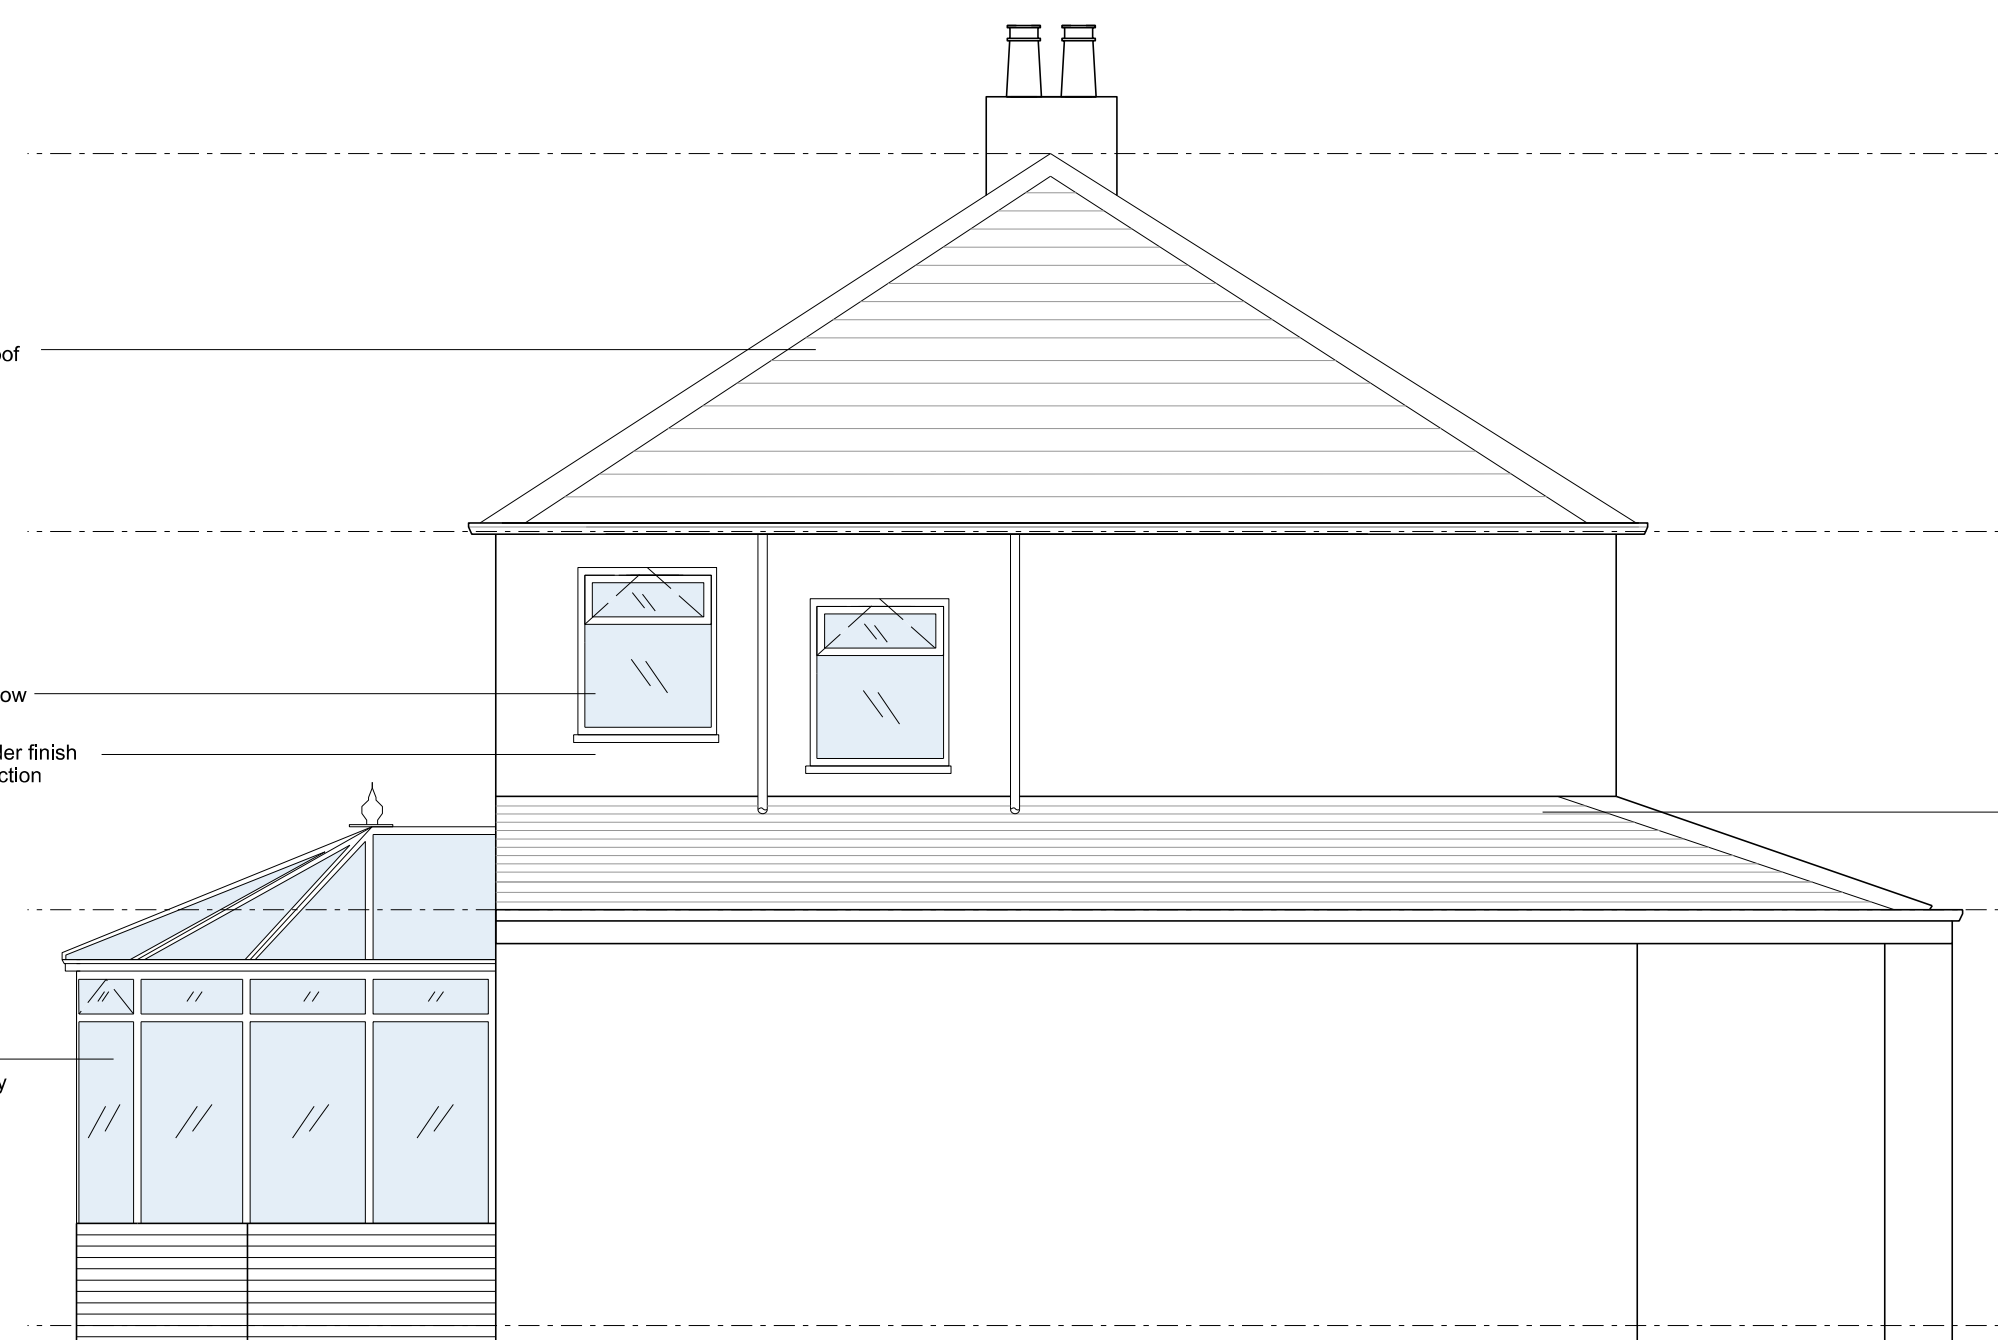

Existing Side Elevation



Existing Front Elevation

ALL DIMENSIONS TO BE CONFIRMED BY VIA THE CLIENTS TOPOGRAPHICAL SURVEY
INFORMATION DRAWINGS ONLY DO NOT BUILD FROM THIS DOCUMENT

STUDIO ATTIS

Project	Drawing Title		
109 Campbell Road	Existing Drawings		
	Drawing Scale	Issue Date	Drawn
	1:50 @ A1	11/06/21	PN
	Job No.	Drawing No.	Rev
	21:25	02-03-1100	01