



North Elevation

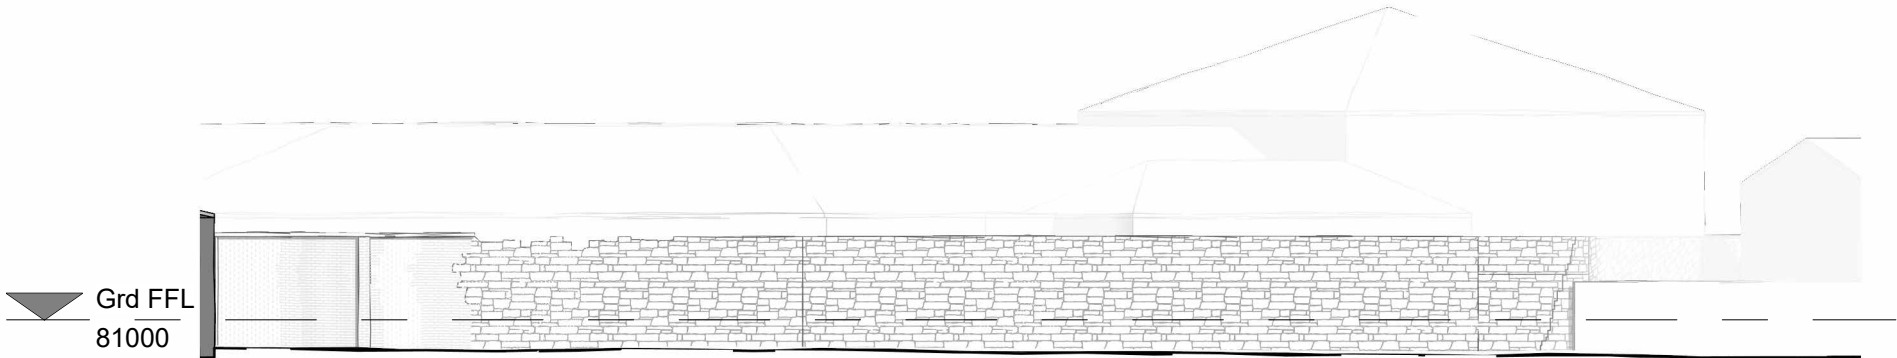

East Elevation




Key Plan

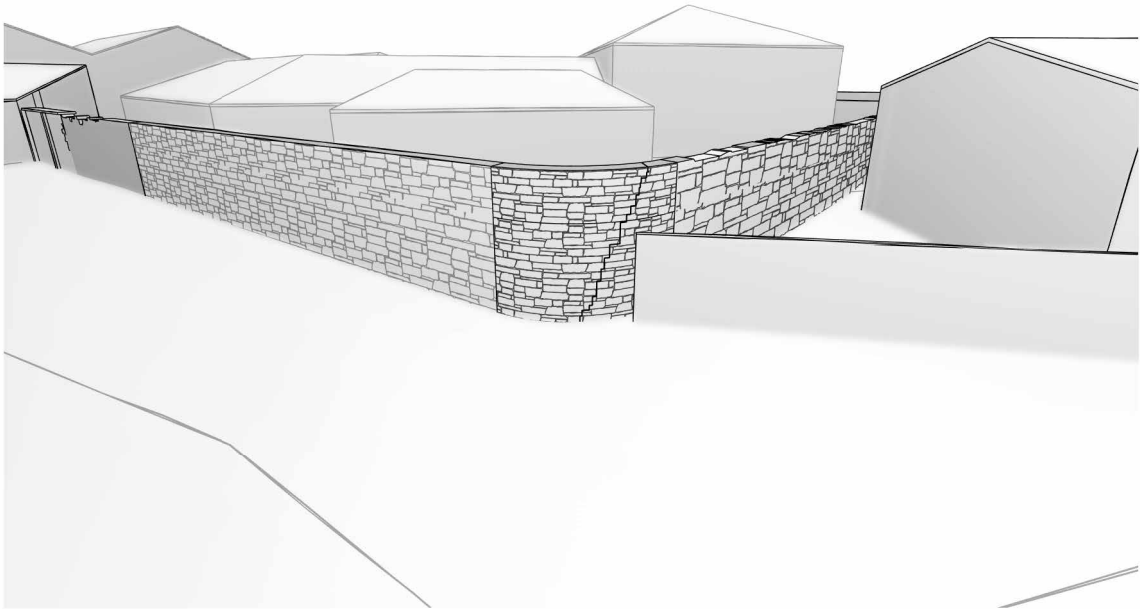

3D Perspective

1. All work to be carried out in accordance with the building regulations and the requirements of the local authority.
2. Do not scale from this drawing - use figured dimensions only.
3. The contractor shall check and verify all levels and dimensions on site before work commences.
4. Drawing to be read in conjunction with all other consultants/specialists drawings. report any discrepancies before affected work commences.
5. On site alterations to the construction or finishes shown or implied on this drawing must be drawn to the attention of the architect before such work is implemented.
- © Copyright reserved

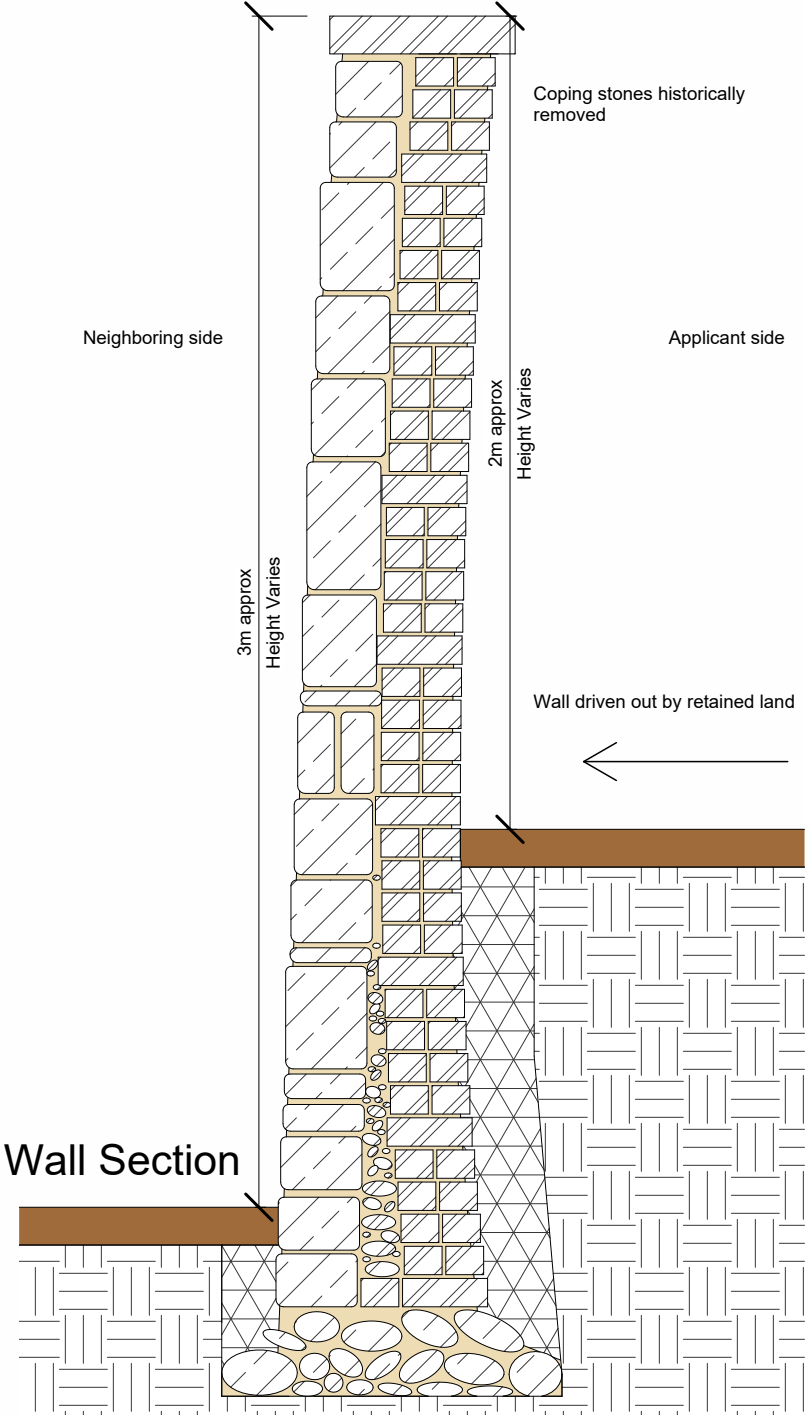

Wall Section

Planning Submission		31/04/24	RVF	RVF
Sequence	Description	Date	Drawn	Checked
Project: Training Ext.-Carlisle Depot_Willowholme Rd_CA2 5RT		VSA www.V-S-A.co.uk		
Sheet Title: Existing Elevations				
scale As indicated@A3				
suitability S02				
Client: AWA / MG	Checked By: RVF	Date: 08/03/24	UPRN - Originator - Zone - Level - Type - Role - Number - Rev. 0001 - VSA - XX - ZZ - DR - A - 200 - -	