



North Elevation

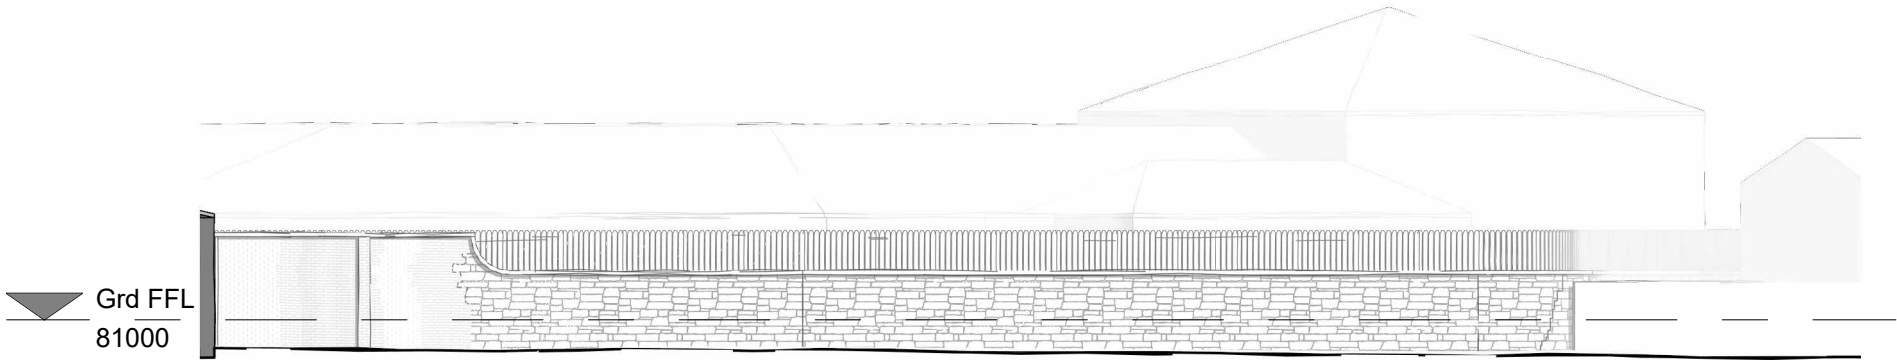

East Elevation




Key Plan

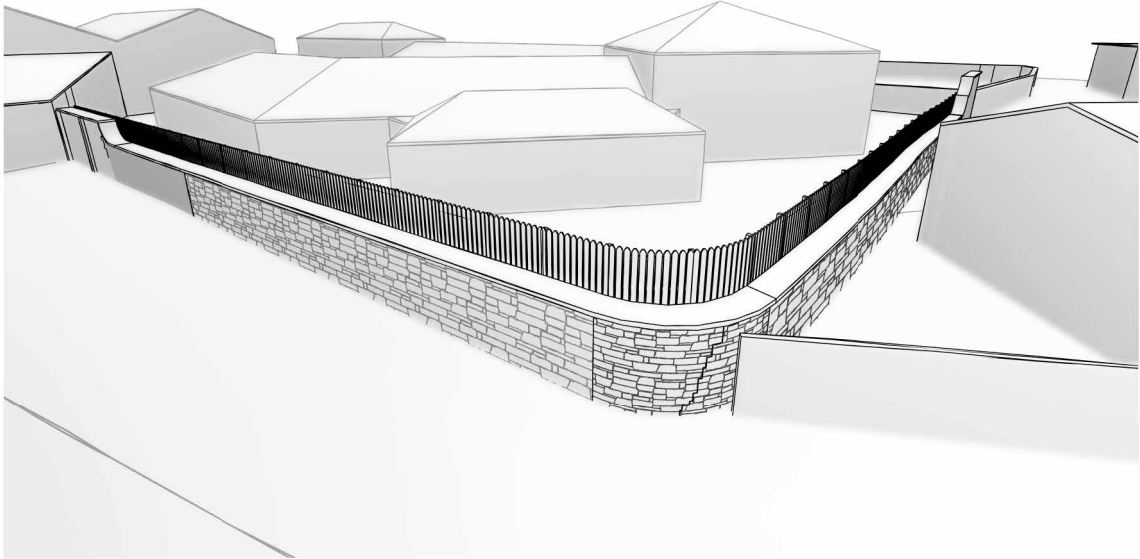

3D Perspective

- 1. All work to be carried out in accordance with the building regulations and the requirements of the local authority.
 - 2. Do not scale from this drawing - use figured dimensions only.
 - 3. The contractor shall check and verify all levels and dimensions on site before work commences.
 - 4. Drawing to be read in conjunction with all other consultants/specialists drawings. report any discrepancies before affected work commences.
 - 5. On site alterations to the construction or finishes shown or implied on this drawing must be drawn to the attention of the architect before such work is implemented.
- © Copyright reserved

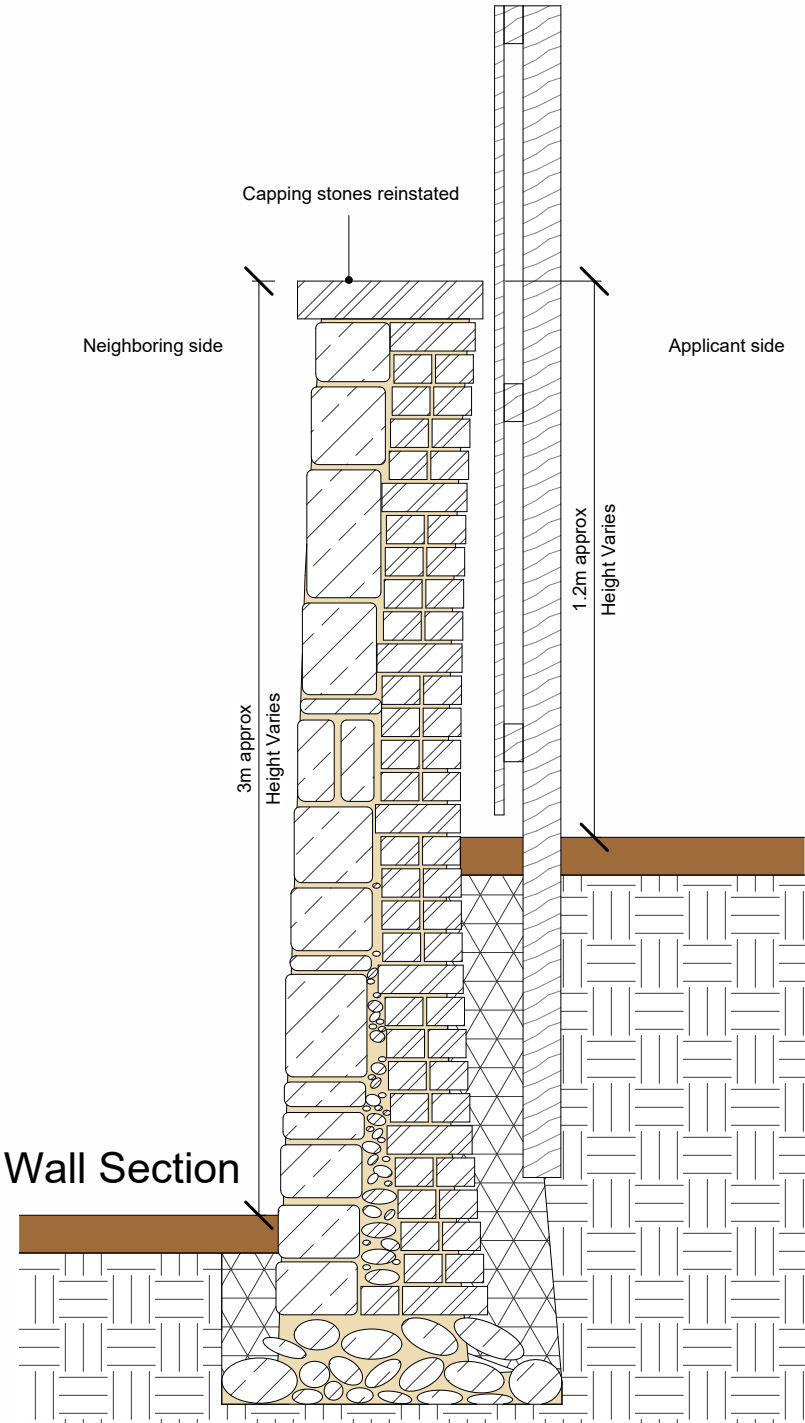

Wall Section

Planning Submission		31/04/24	RVF	RVF
Sequence	Description	Date	Drawn	Checked
Project: Training Ext.-Carlisle Depot_Willowholme Rd_CA2 5RT		VSA www.V-S-A.co.uk		
Sheet Title: Proposed Elevations				
scale As indicated@A3				
Client: AWA / MG				
Drawn: MG				
Checked By:	Date:			
RVF	08/03/24			
		suitability S02		
UPRN - Originator - Zone - Level - Type - Role - Number - Rev.				
0001 - VSA - XX - ZZ - DR - A - 220 - -				

VSA

www.V-S-A.co.uk