



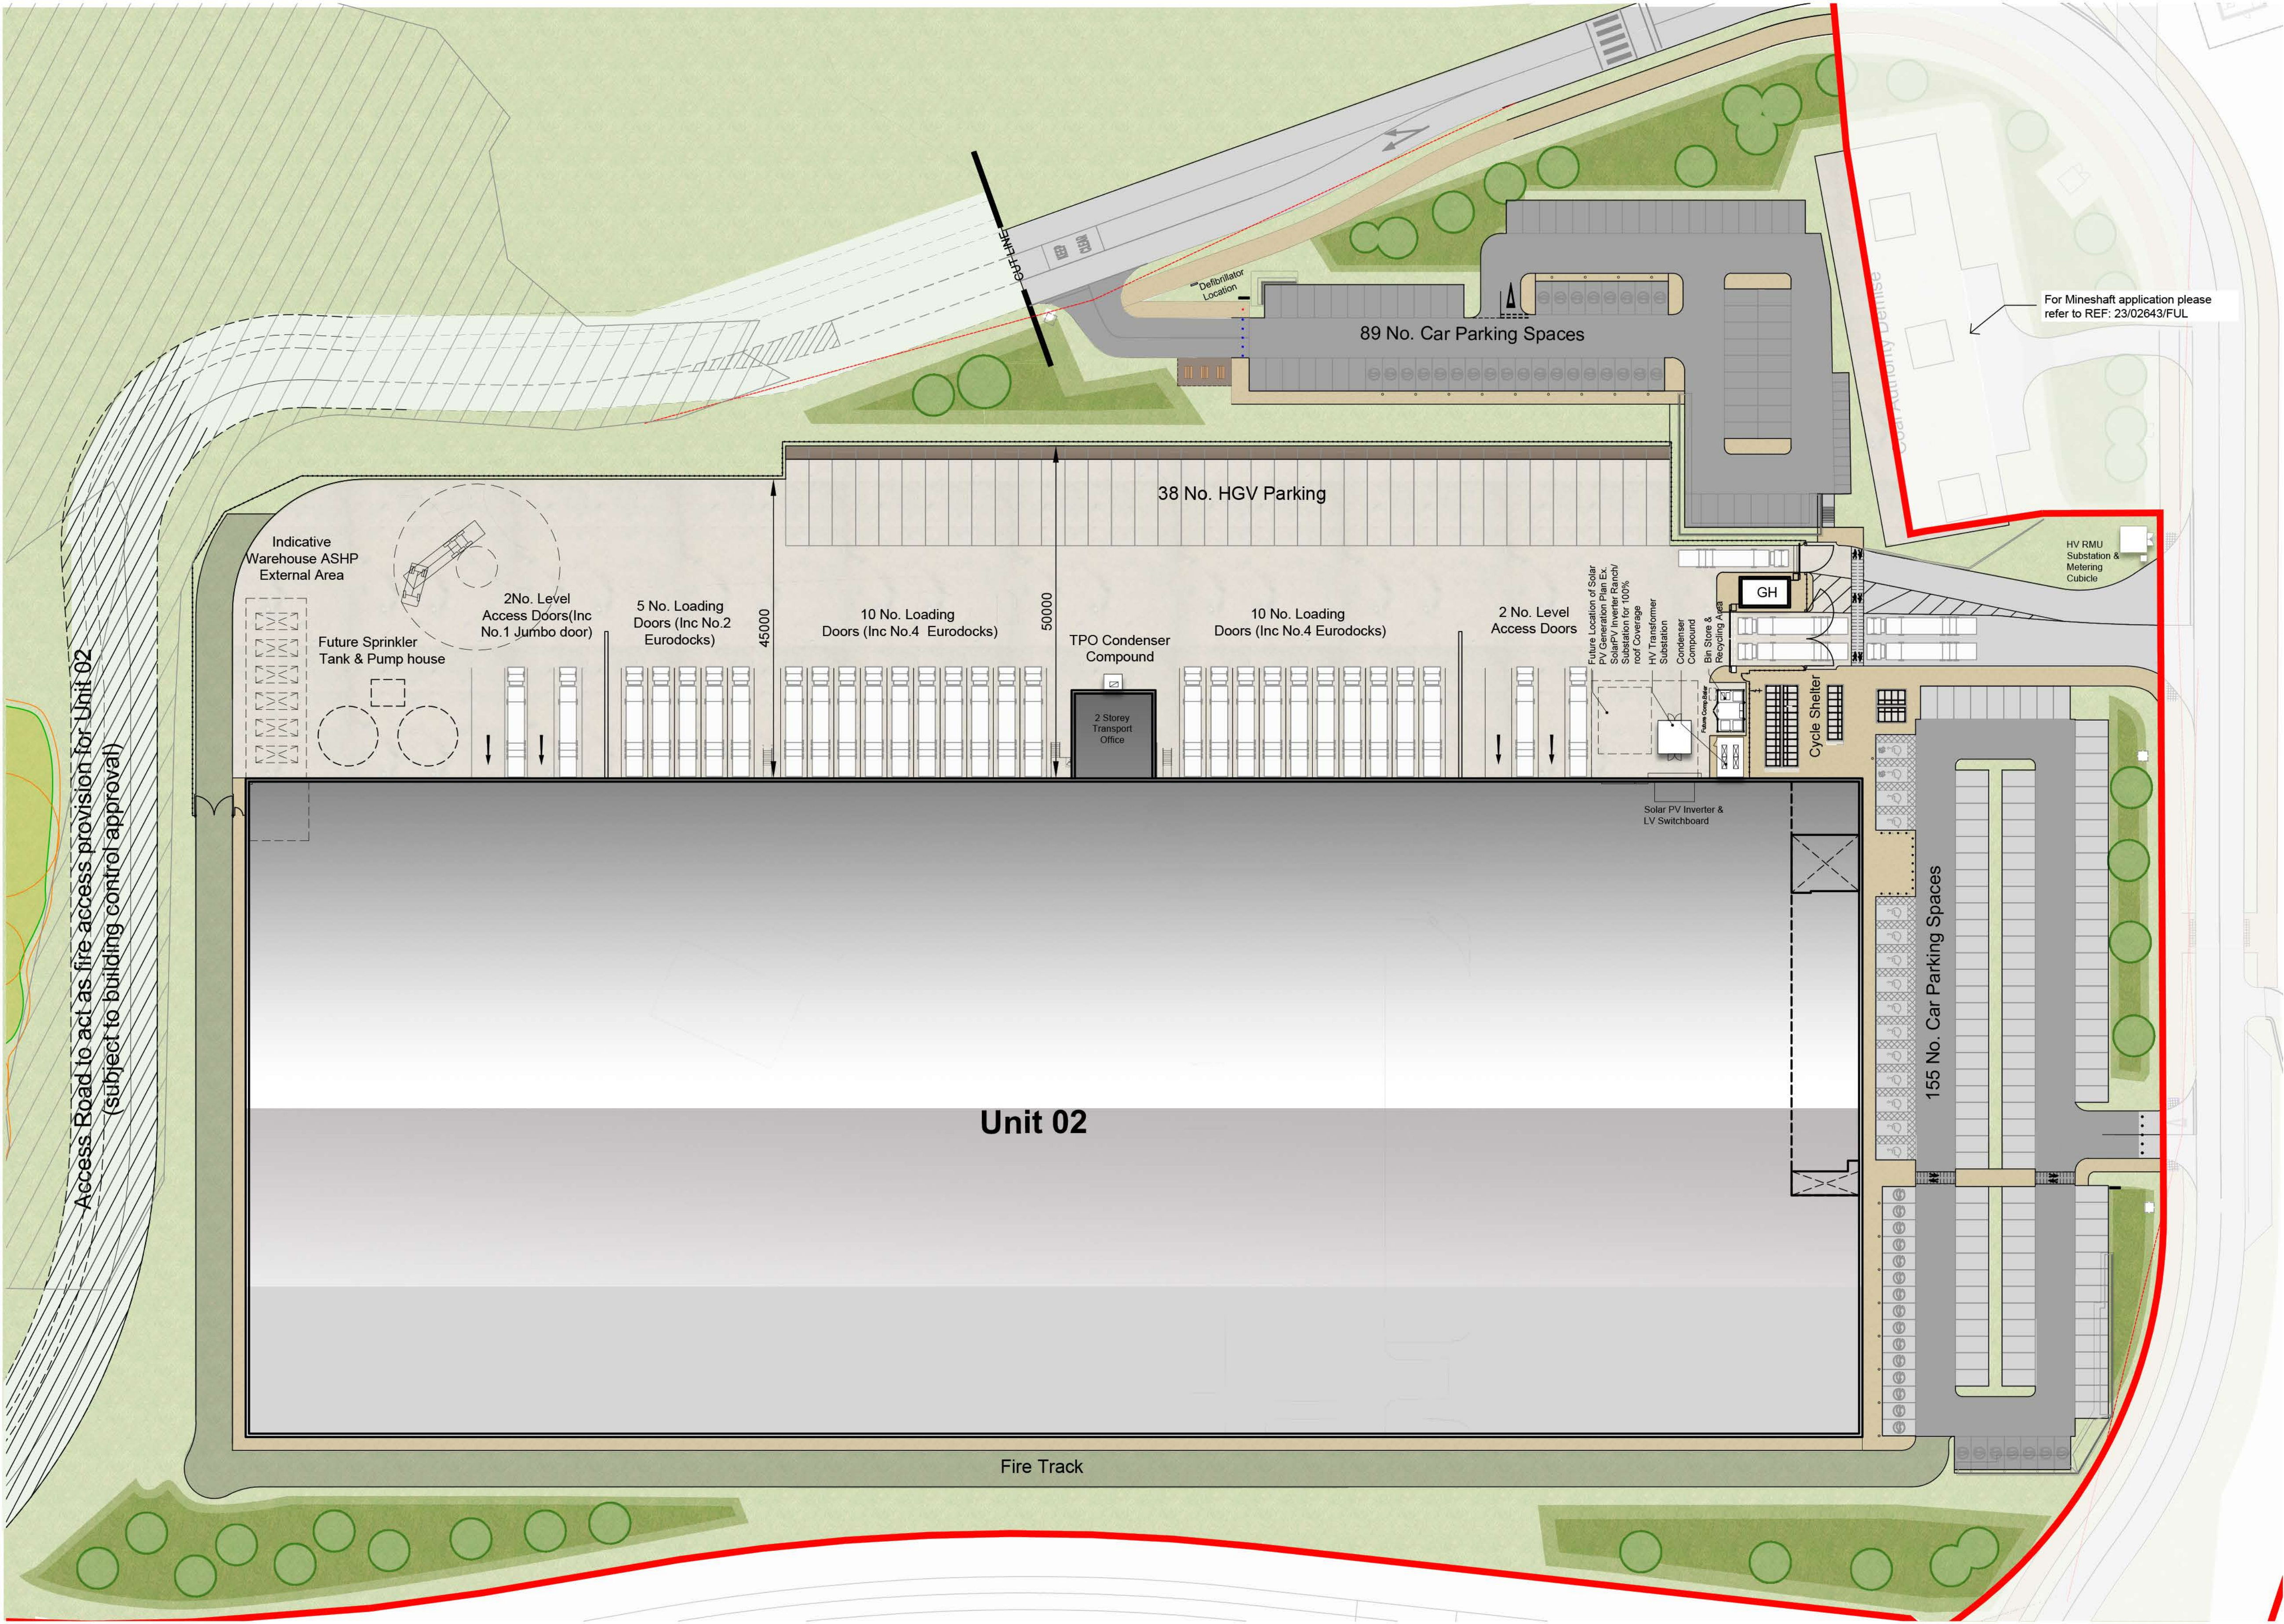

Site Plan
Scale 1:500

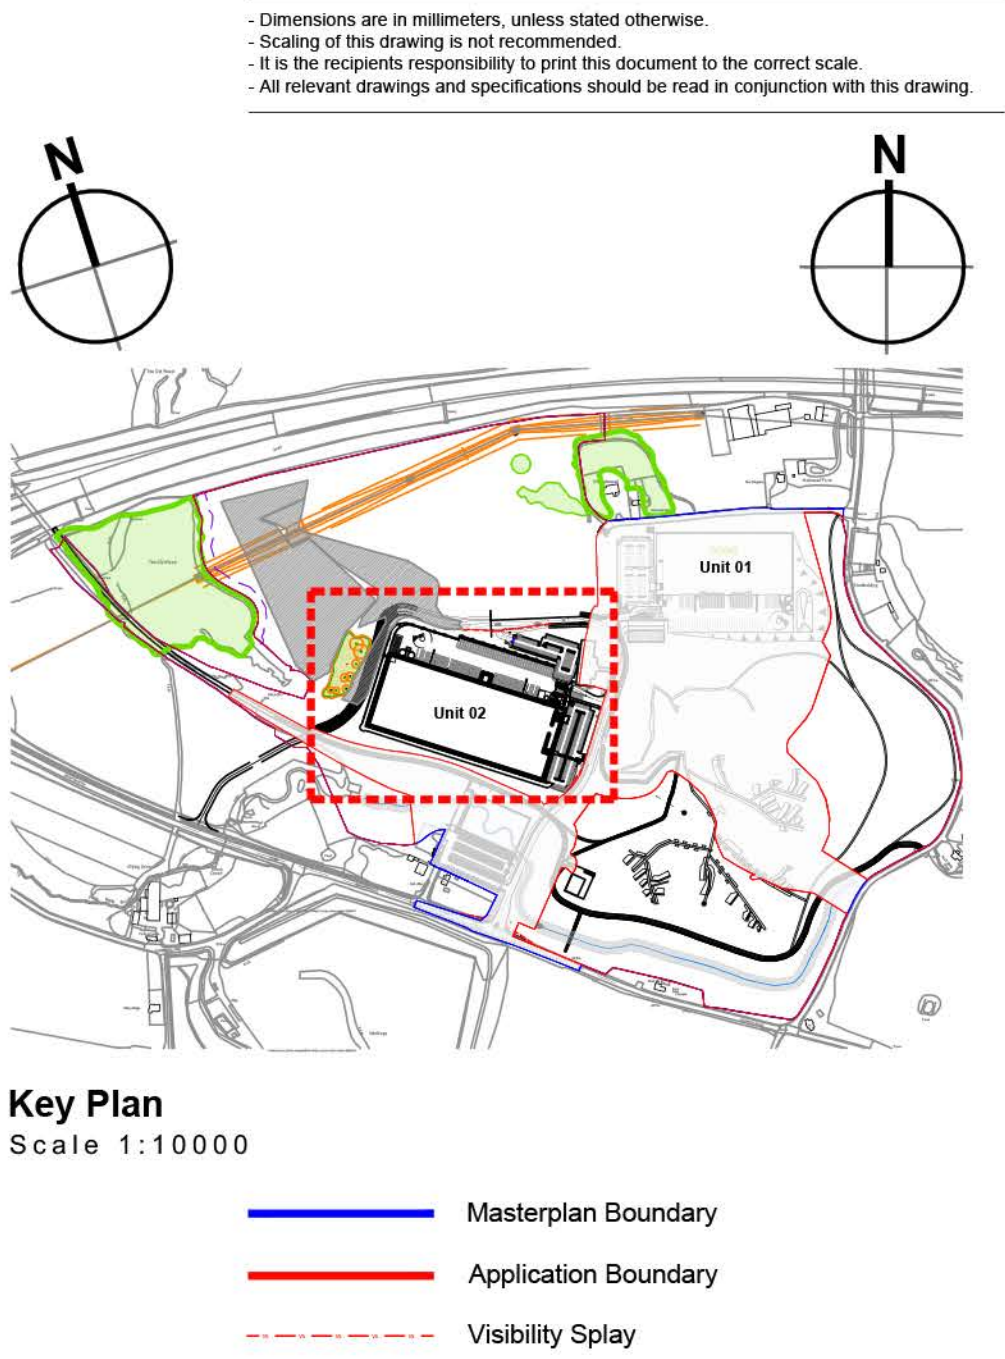

Key Plan
Scale 1:10000

Masterplan Boundary
Application Boundary
Visibility Splay

rev

amendments

by

ckd

date

Unit 02, Symmetry Park, Merseyside

Unit 02 Site Plan

LOD 2

LOI 2

TRITAX SYMMETRY

A TRITAX BIG BOX COMPANY

umc
architects

3rd Floor, Manchester Club, 81 King Street, Manchester, M2 4AH
+44 (0)161 413 0590
info@umcarchitects.com

RIBA PoW Stage:
Document Suitability:
Drawn / Checked:
Date:
Scale:
UMC Project Number:

2 - Concept Design
S2
MY / DEB
08/05/2024
As Noted @ A1
22604

Tritax Reference:
02514 - U02 Planning - U02 NMA - UMC

Document Reference:
22604 - UMC - SI02 - SI - DR - A

Drawing no:
0603

Revision:
P12

PLANNING

THIS DRAWING IS TO BE USED FOR THE STATED PURPOSE ONLY AND SHOULD NOT BE USED FOR ANY OTHER