



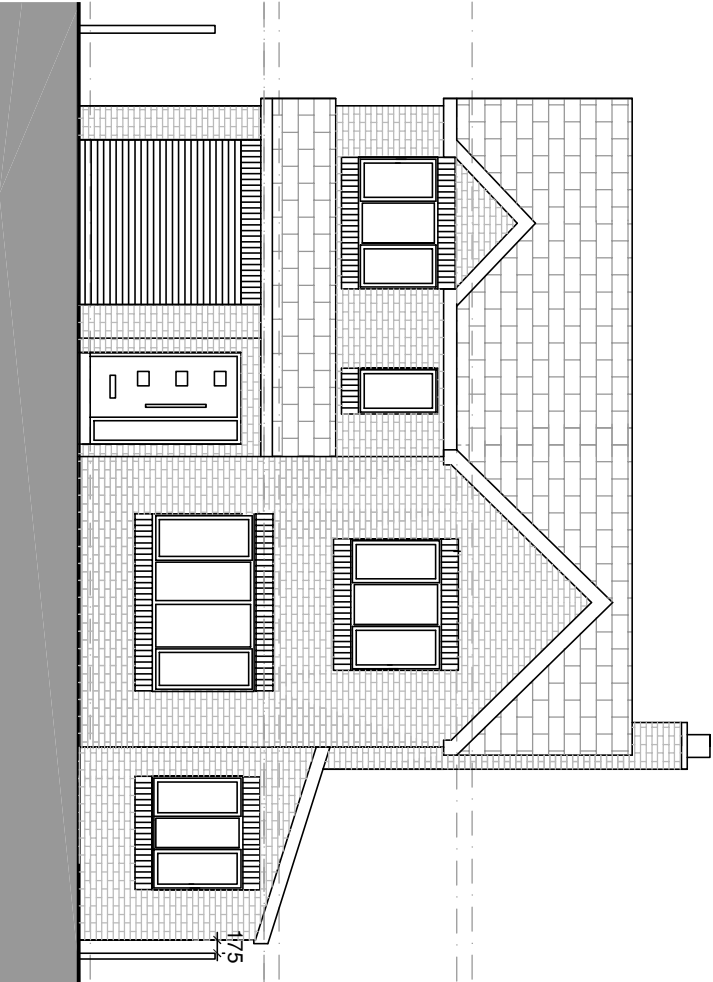


FRONT ELEVATION

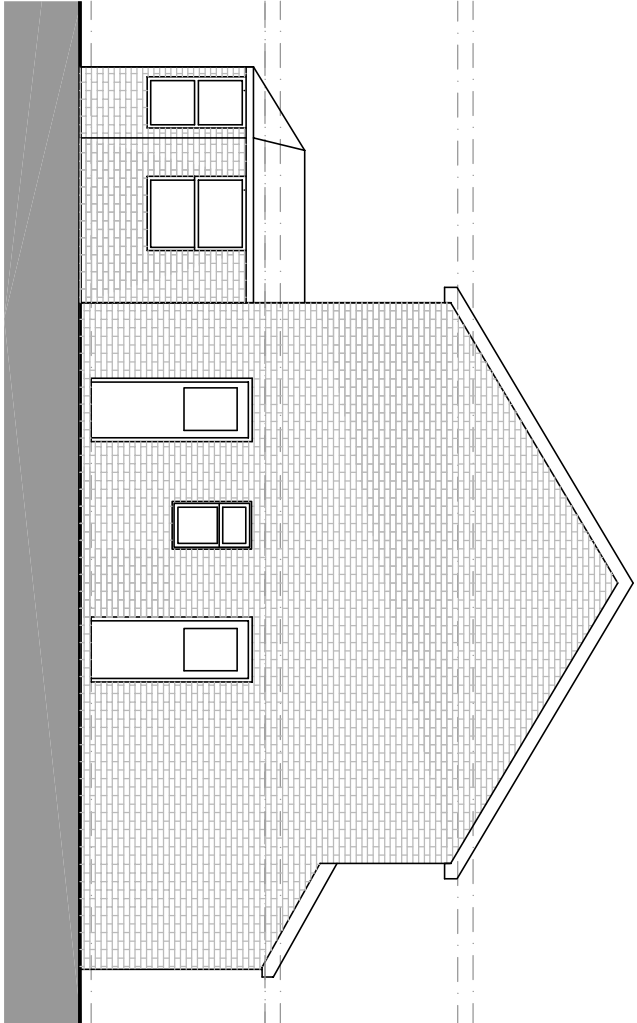


SIDE ELEVATION



REAR ELEVATION

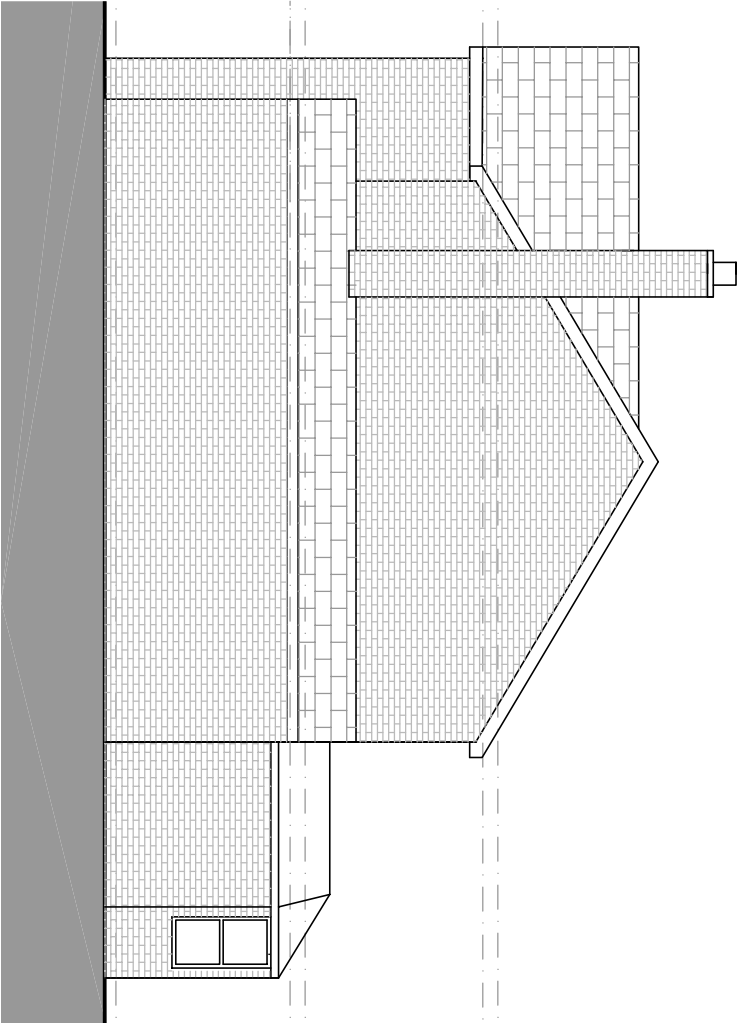

SIDE ELEVATION

 

**PLANNING APPLICATION DRAWINGS**  
These drawings are to be used for planning purposes only.  
These drawings are not to be used as construction drawings.  
Any other surrounding buildings and roads are not to be scaled off these drawings.

**PLANNING**  
**Sphere**  
Architects

CLIENT PENDLEBURY PROJECT 5 WEXWOOD GROVE  
DRAWING TITLE ELEVATIONS AS PROPOSED REV A  
SCALE 1:100 @ A3 DATE MAY 2024 DRAWING NO.1724.08