



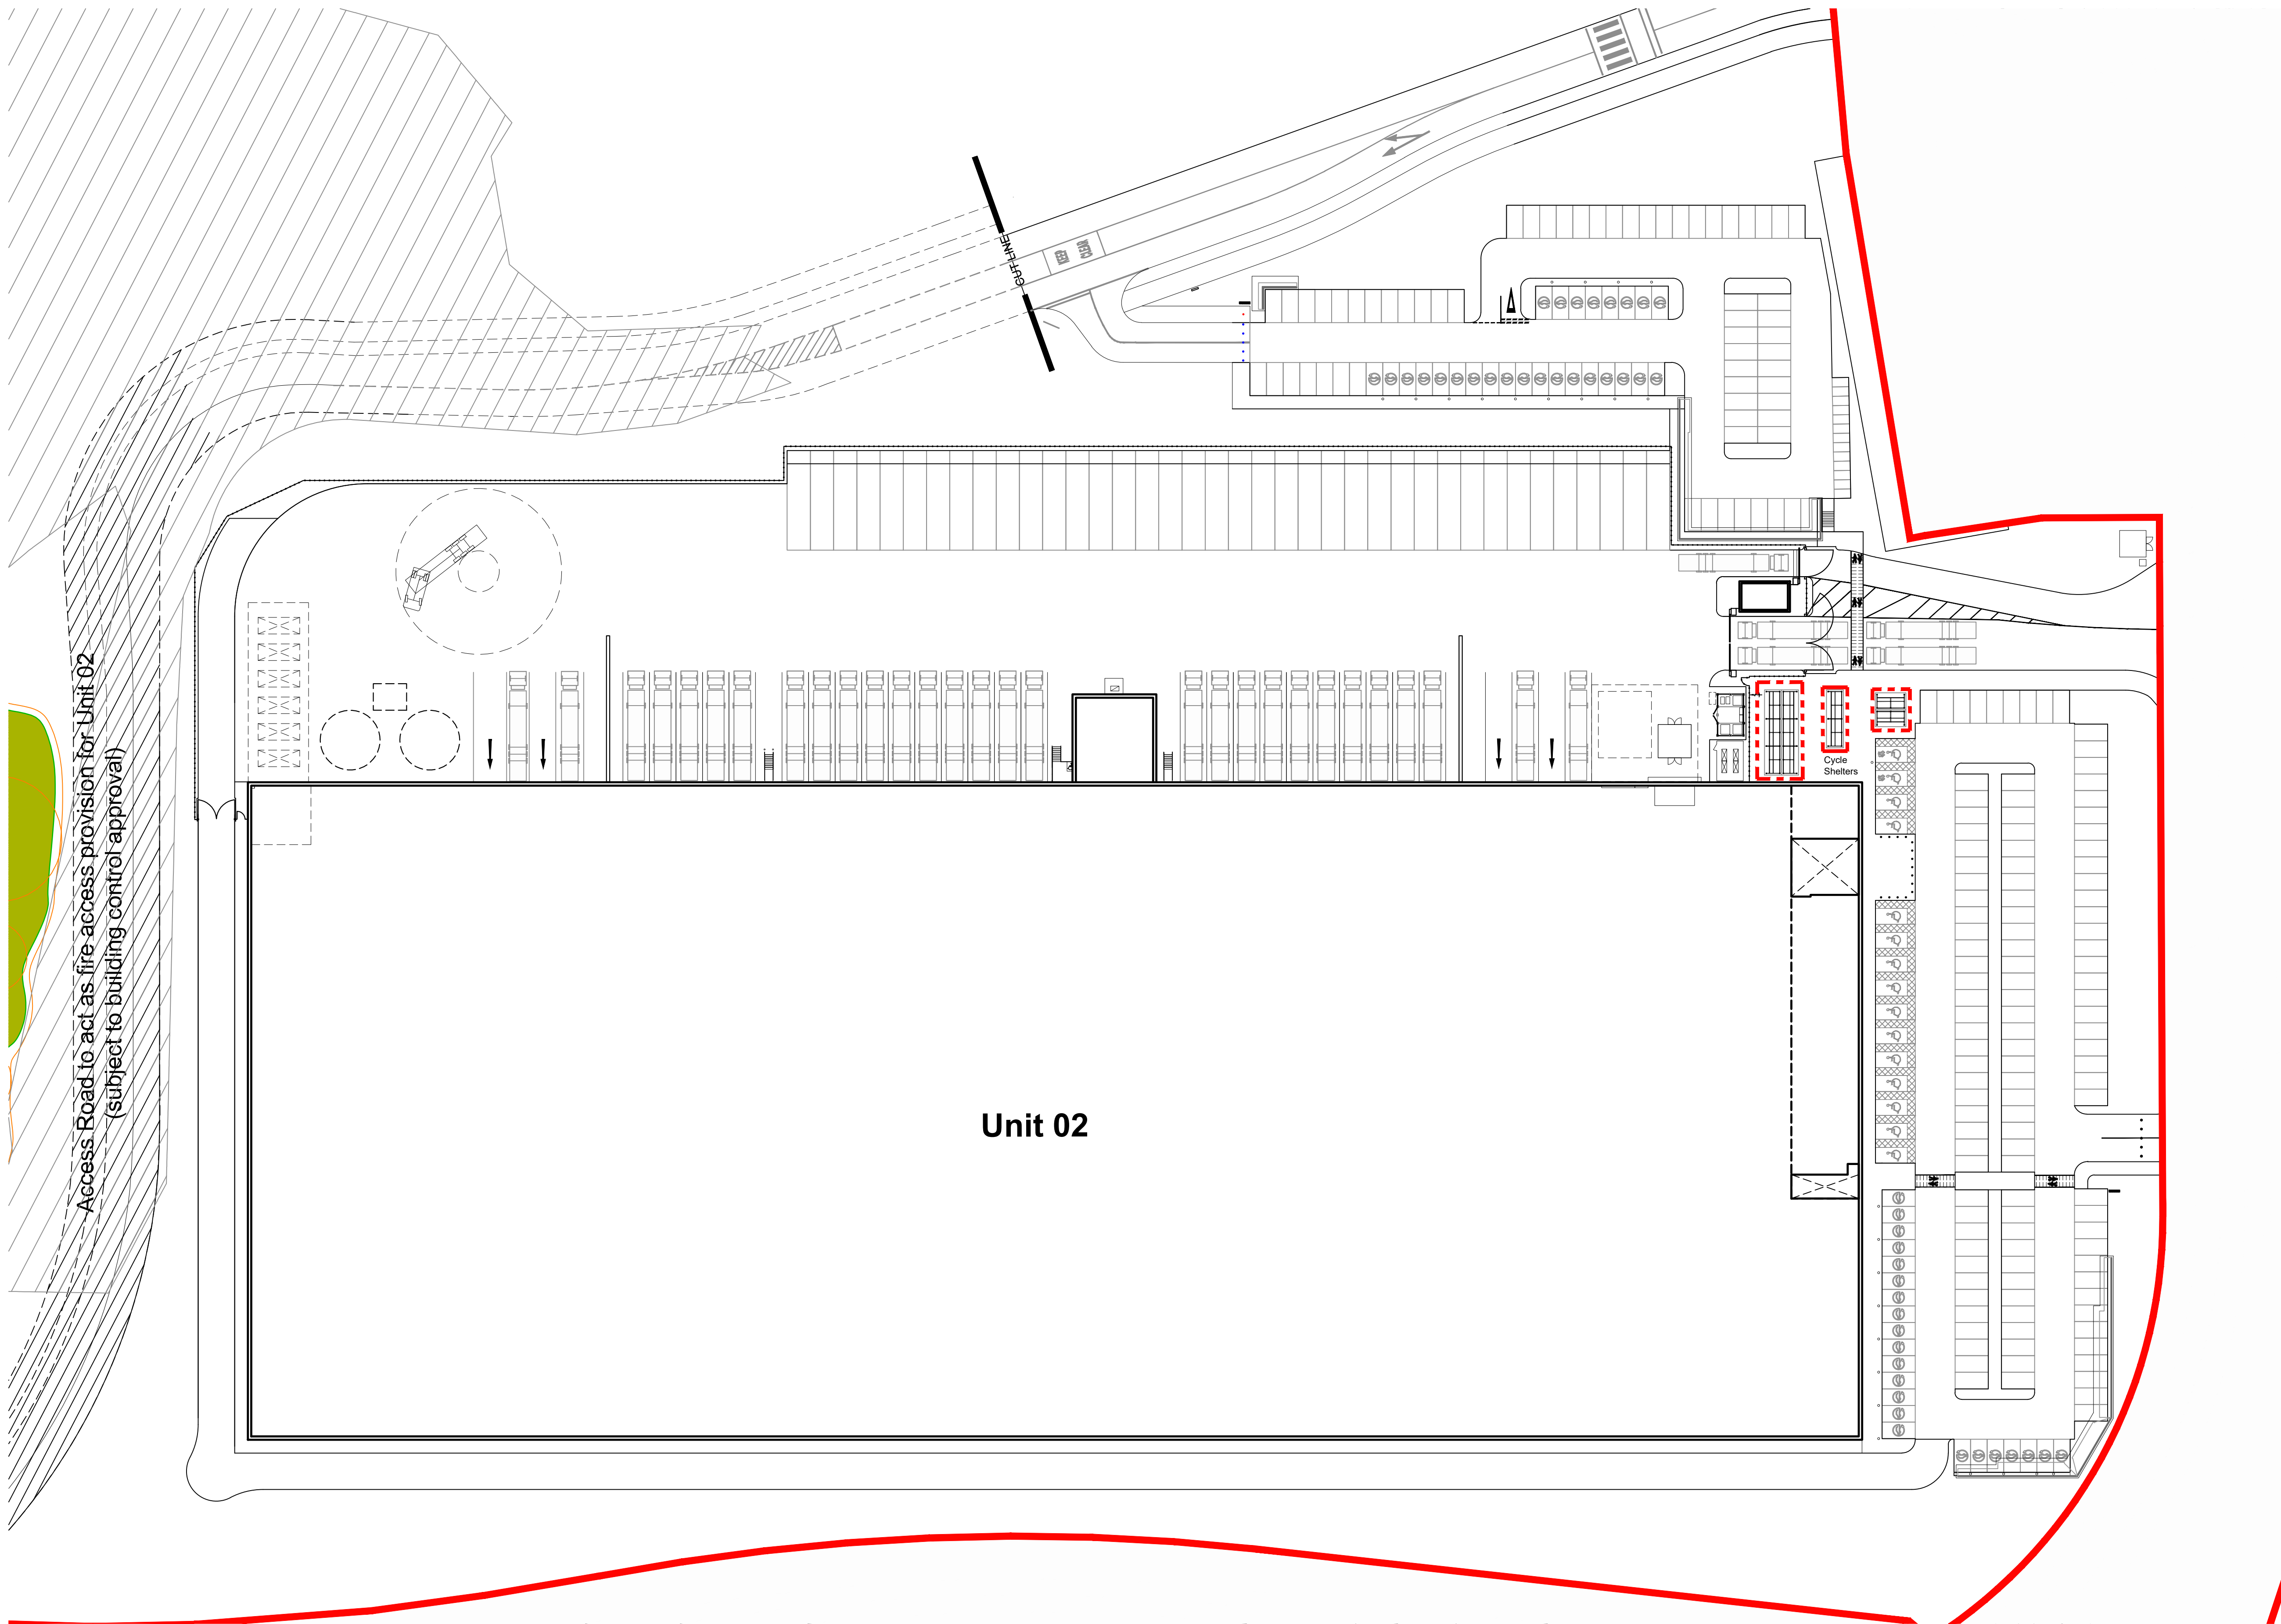


Site Plan
Scale 1:500

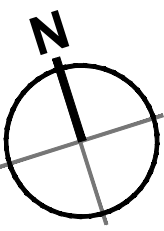


- Key
- Masterplan Boundary
 - Application Boundary
 - Cycle Shelter Location

Cycle Shelters:


10 No. Cycle Shelters - 100 cycle spaces.

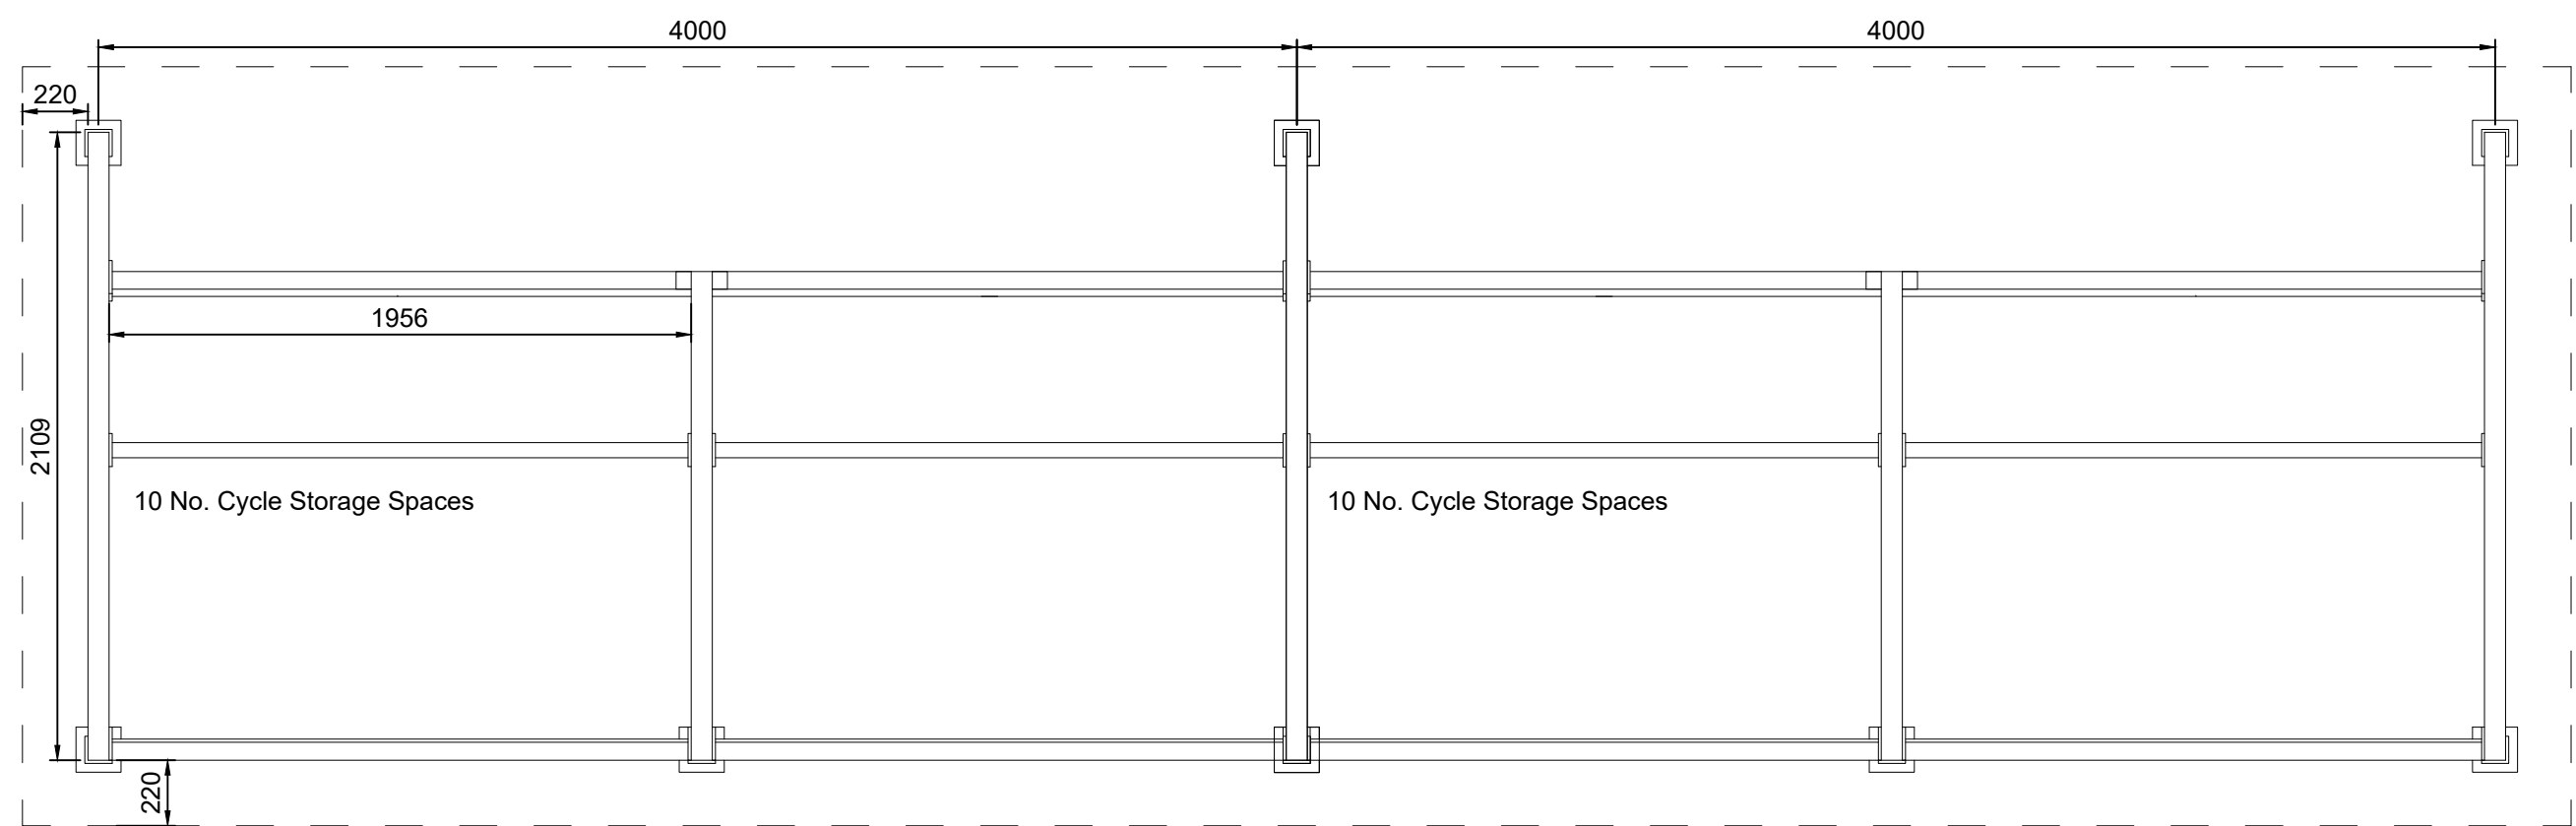

Cycle Shelter (20 Spaces) Scale 1:25

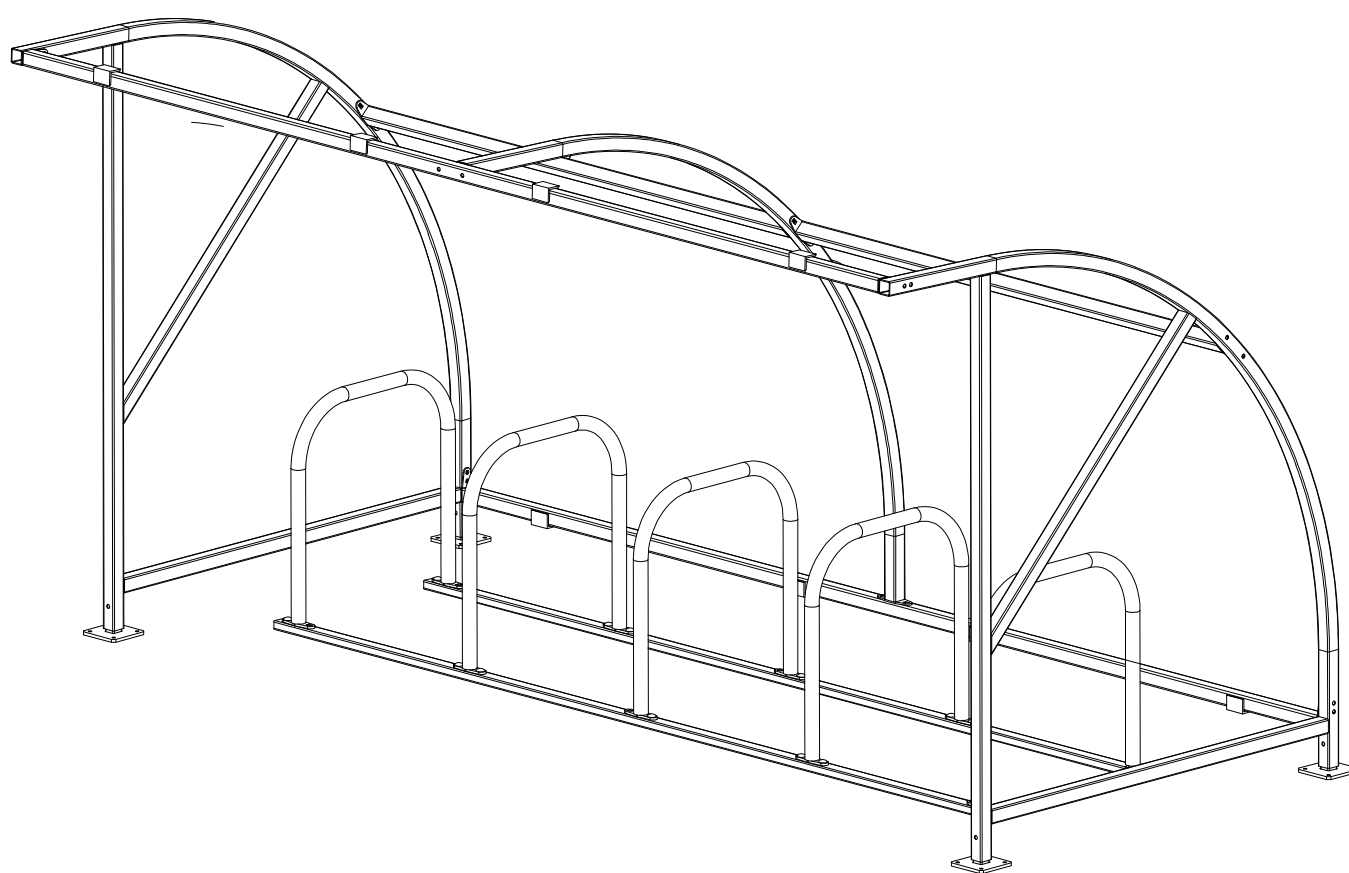

Cycle Shelter 3D NTF

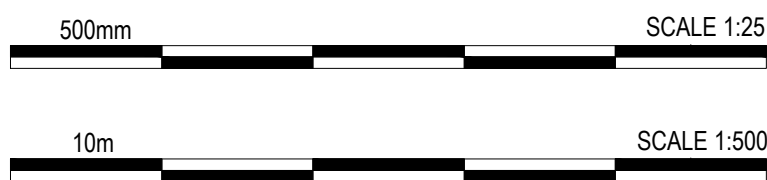

PLANNING

THIS DRAWING IS TO BE USED FOR THE STATED PURPOSE ONLY AND SHOULD NOT BE USED FOR ANY OTHER

rev | amendments | by | dtd | date

Unit 02, Symmetry Park, Merseyside

Unit 02 Cycle Shelter Details

LOD 2 | LOI 2

TRITAX SYMMETRY
A TRITAX BIG BOX COMPANY



3rd Floor, Manchester Club, 81 King Street, Manchester, M2 4AA
+44 (0)161 413 0590 | info@umcarchitects.com

RIBA PoW Stage: 2 - Concept Design
Document Suitability: S2
Drawn / Checked: MY / DEB
Date: 08/05/2024
Scale: As Noted @ A0
22604
UMC Project Number:

Title Reference:

02514 - U02 Planning - U02 NMA - UMC
Document Reference: Drawing no: Revision:
22604 - UMC - SI02 - SI - DR - A 0703 P05