



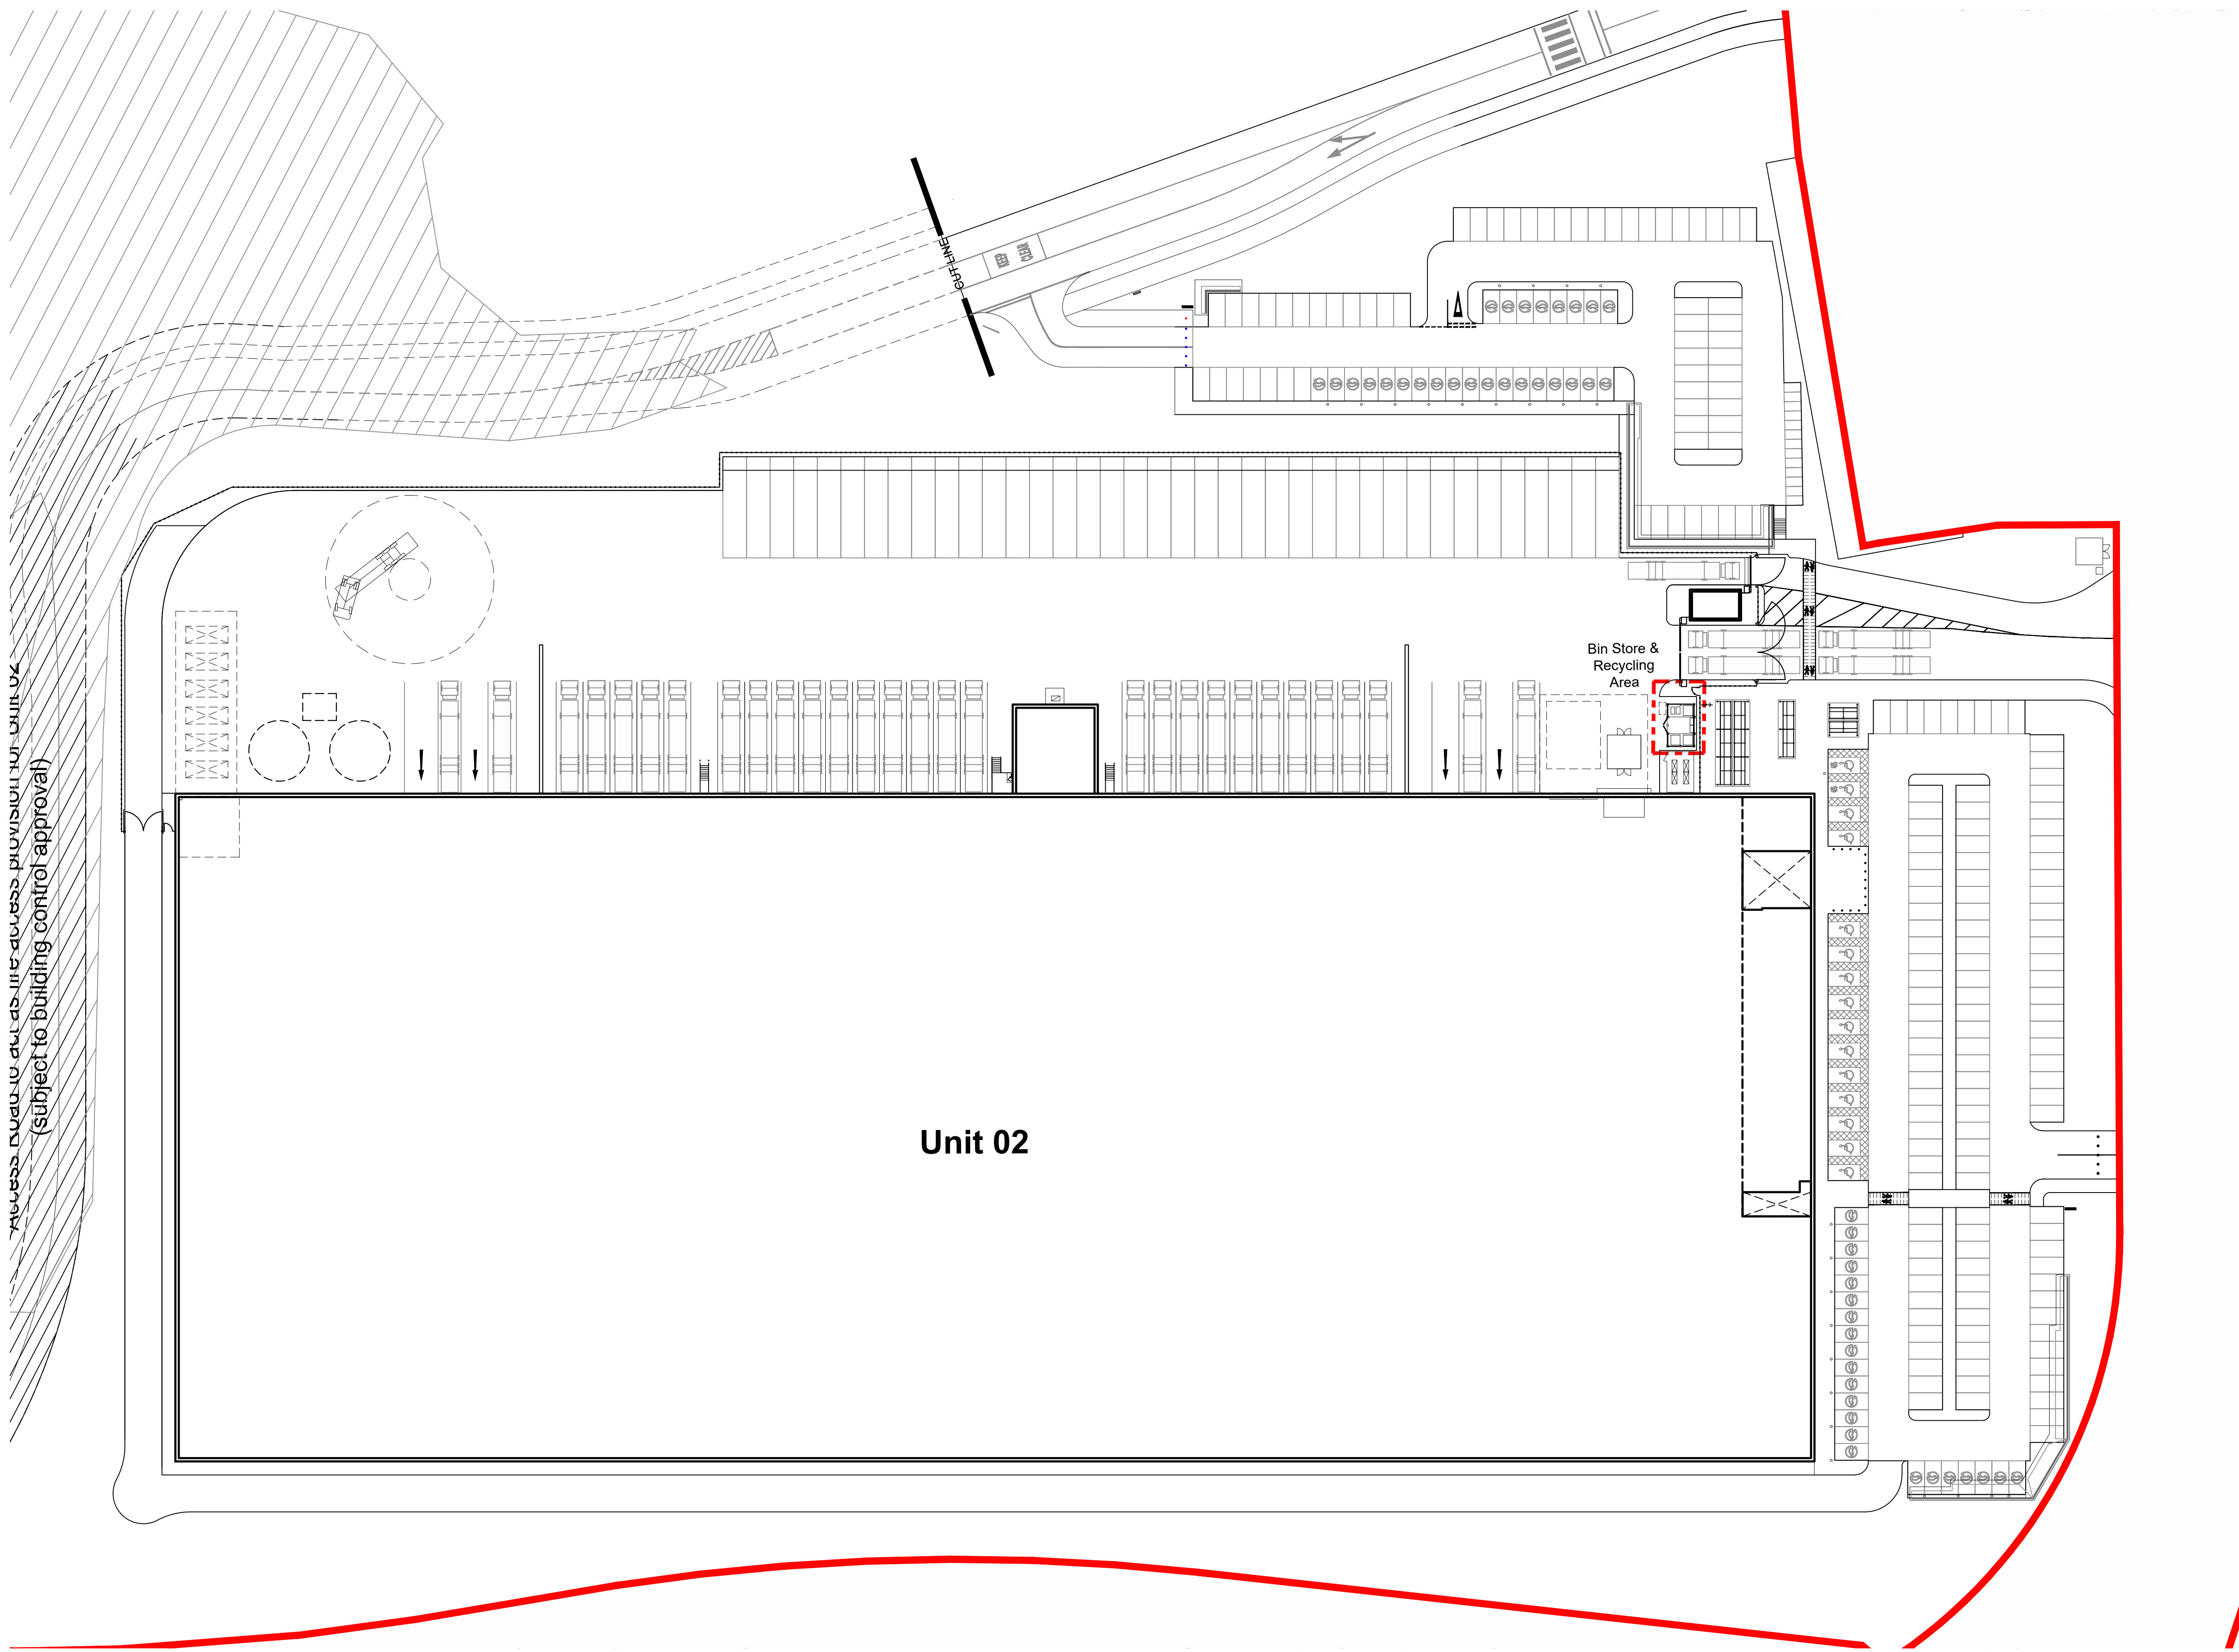


Site Plan
Scale 1:500

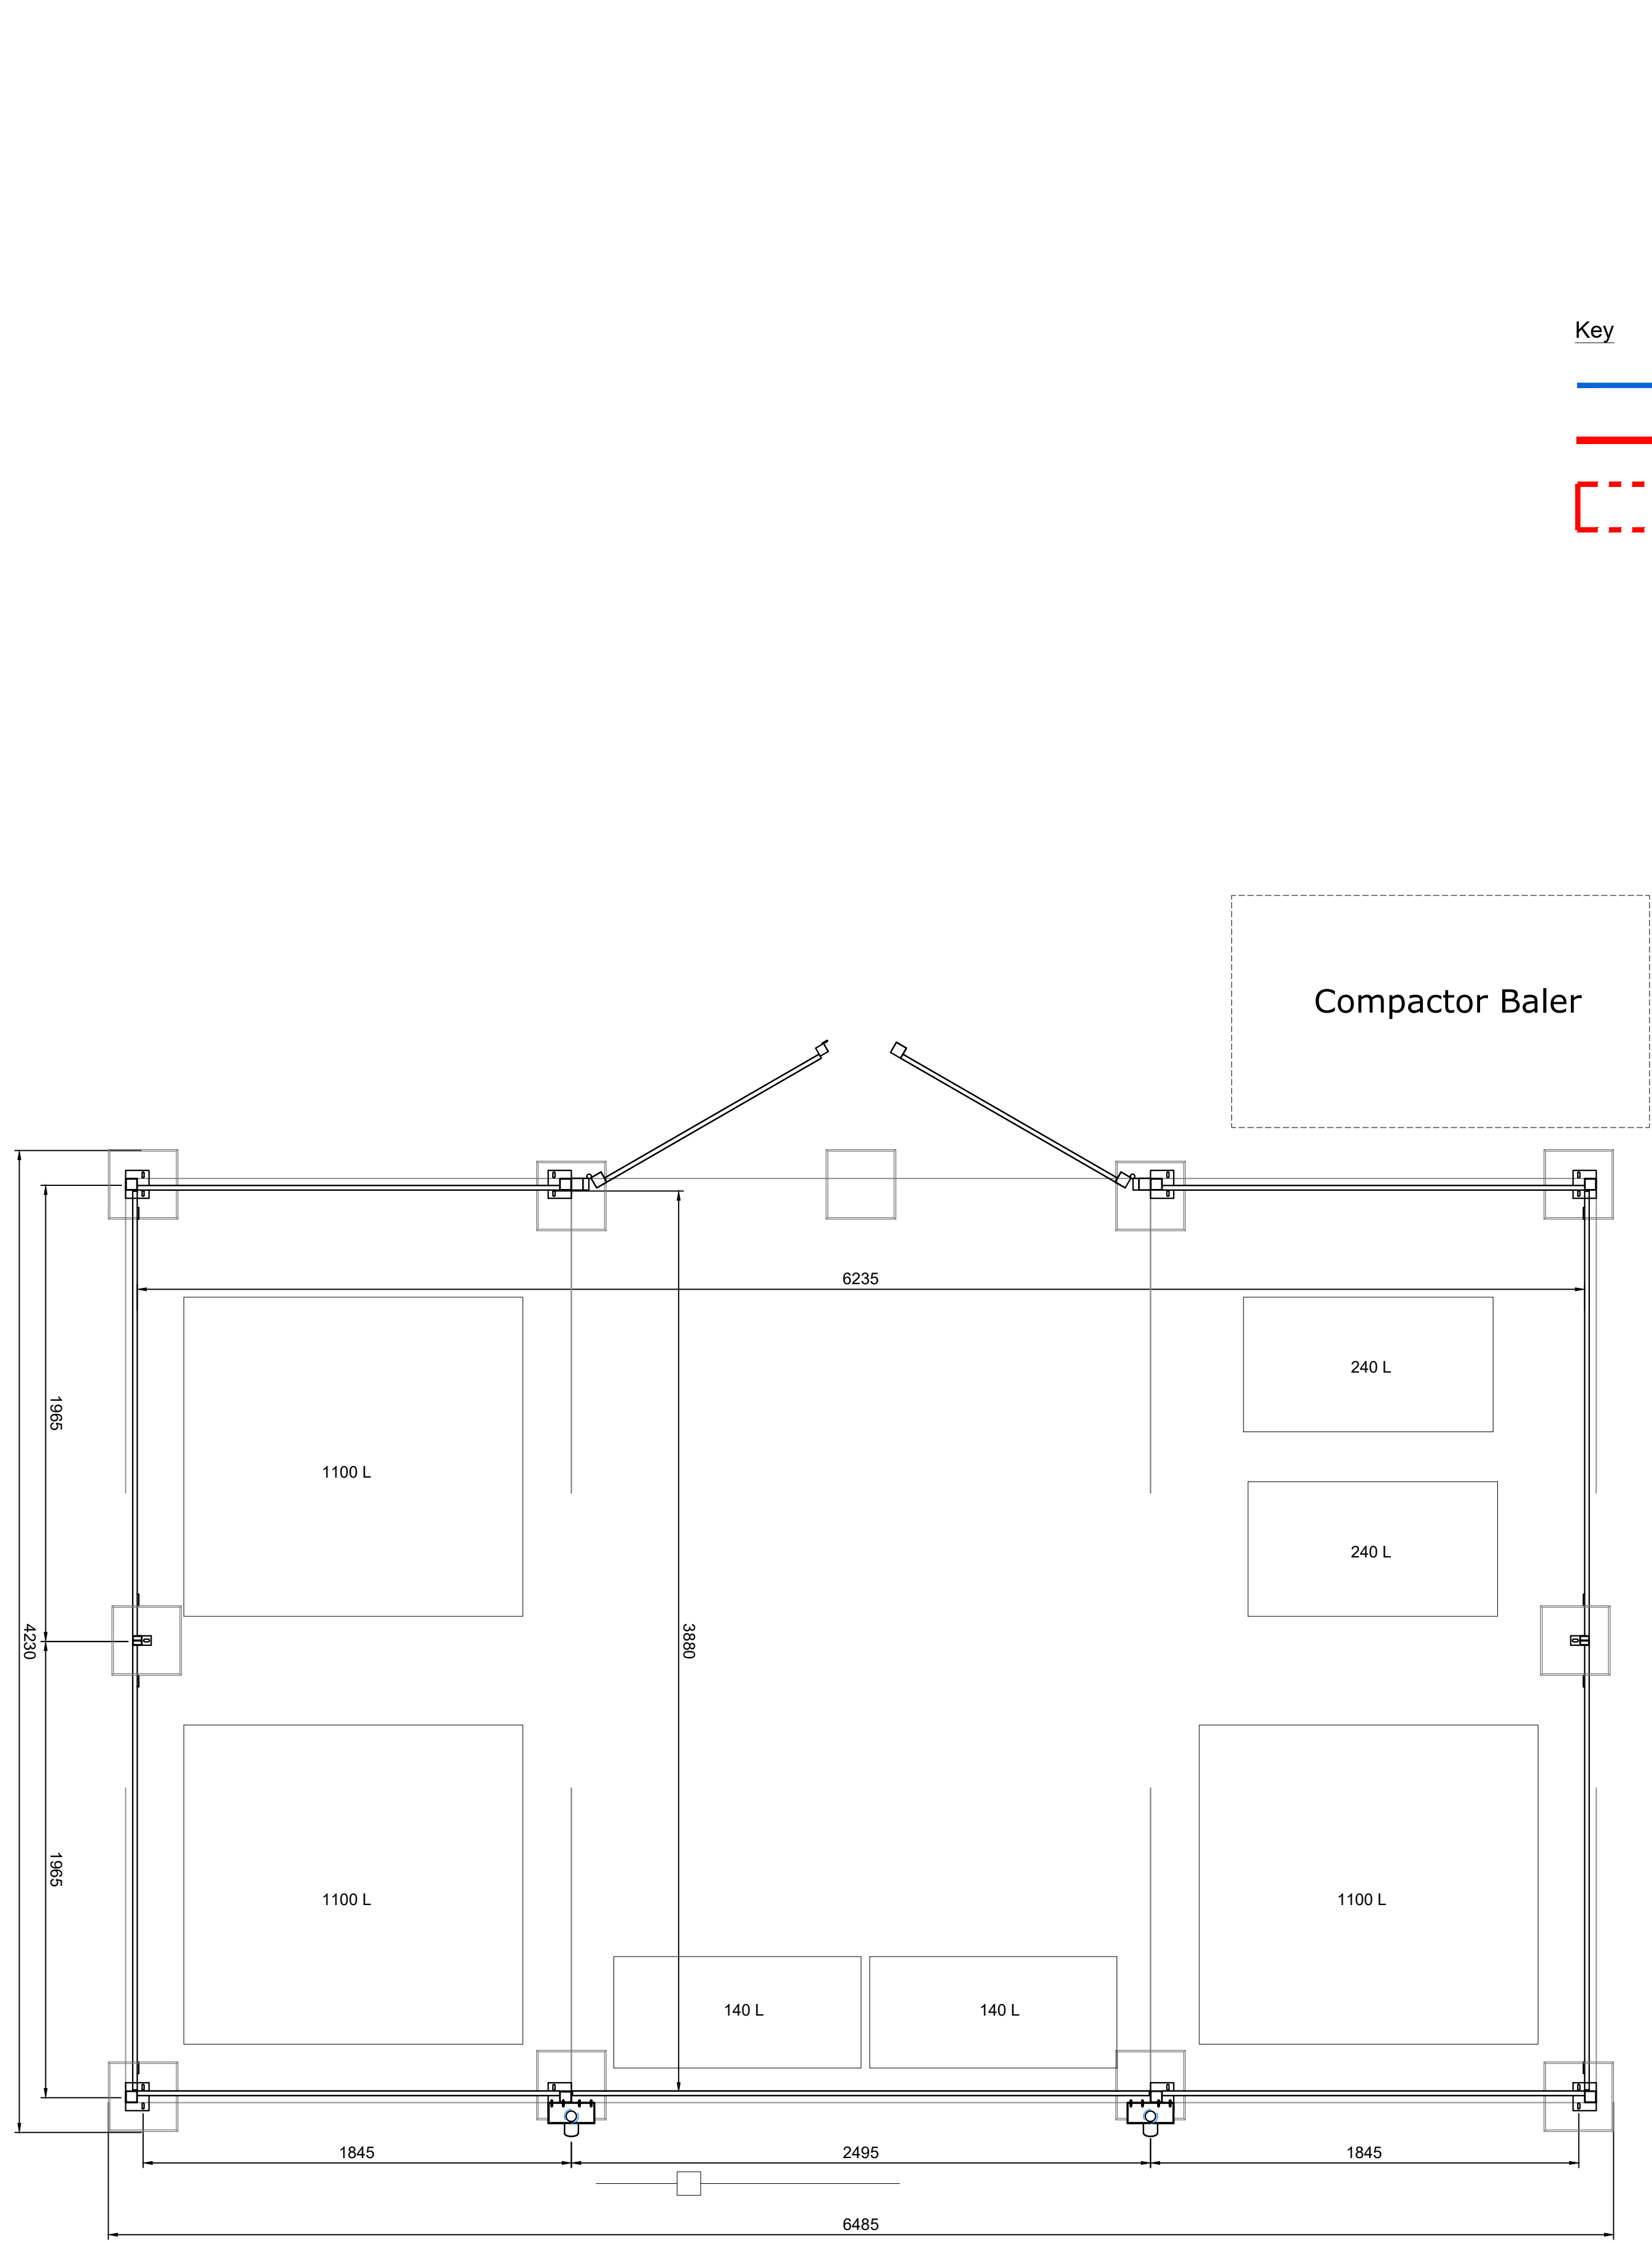


Bin Store Plan
Scale 1:20




Illustrative Bin Store 3D
Scale N/A

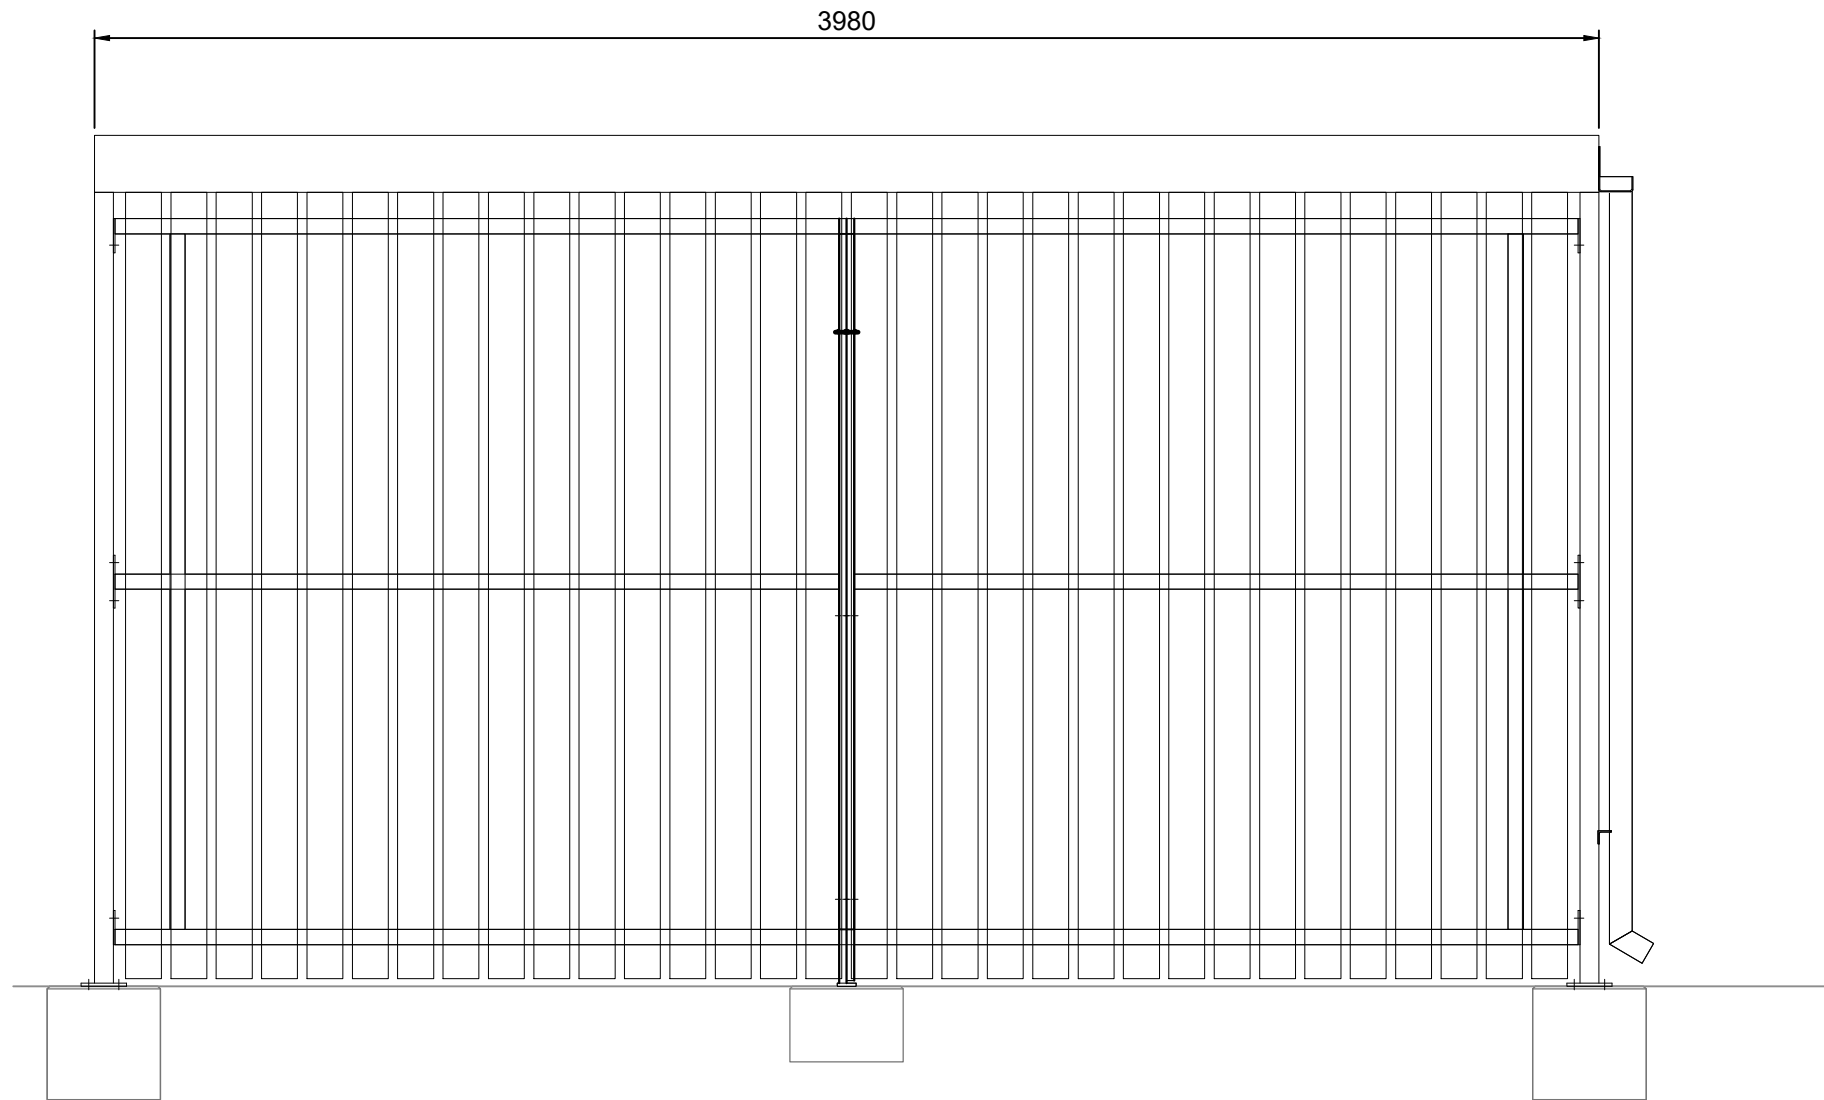


Bin Store Side Elevation
Scale 1:20

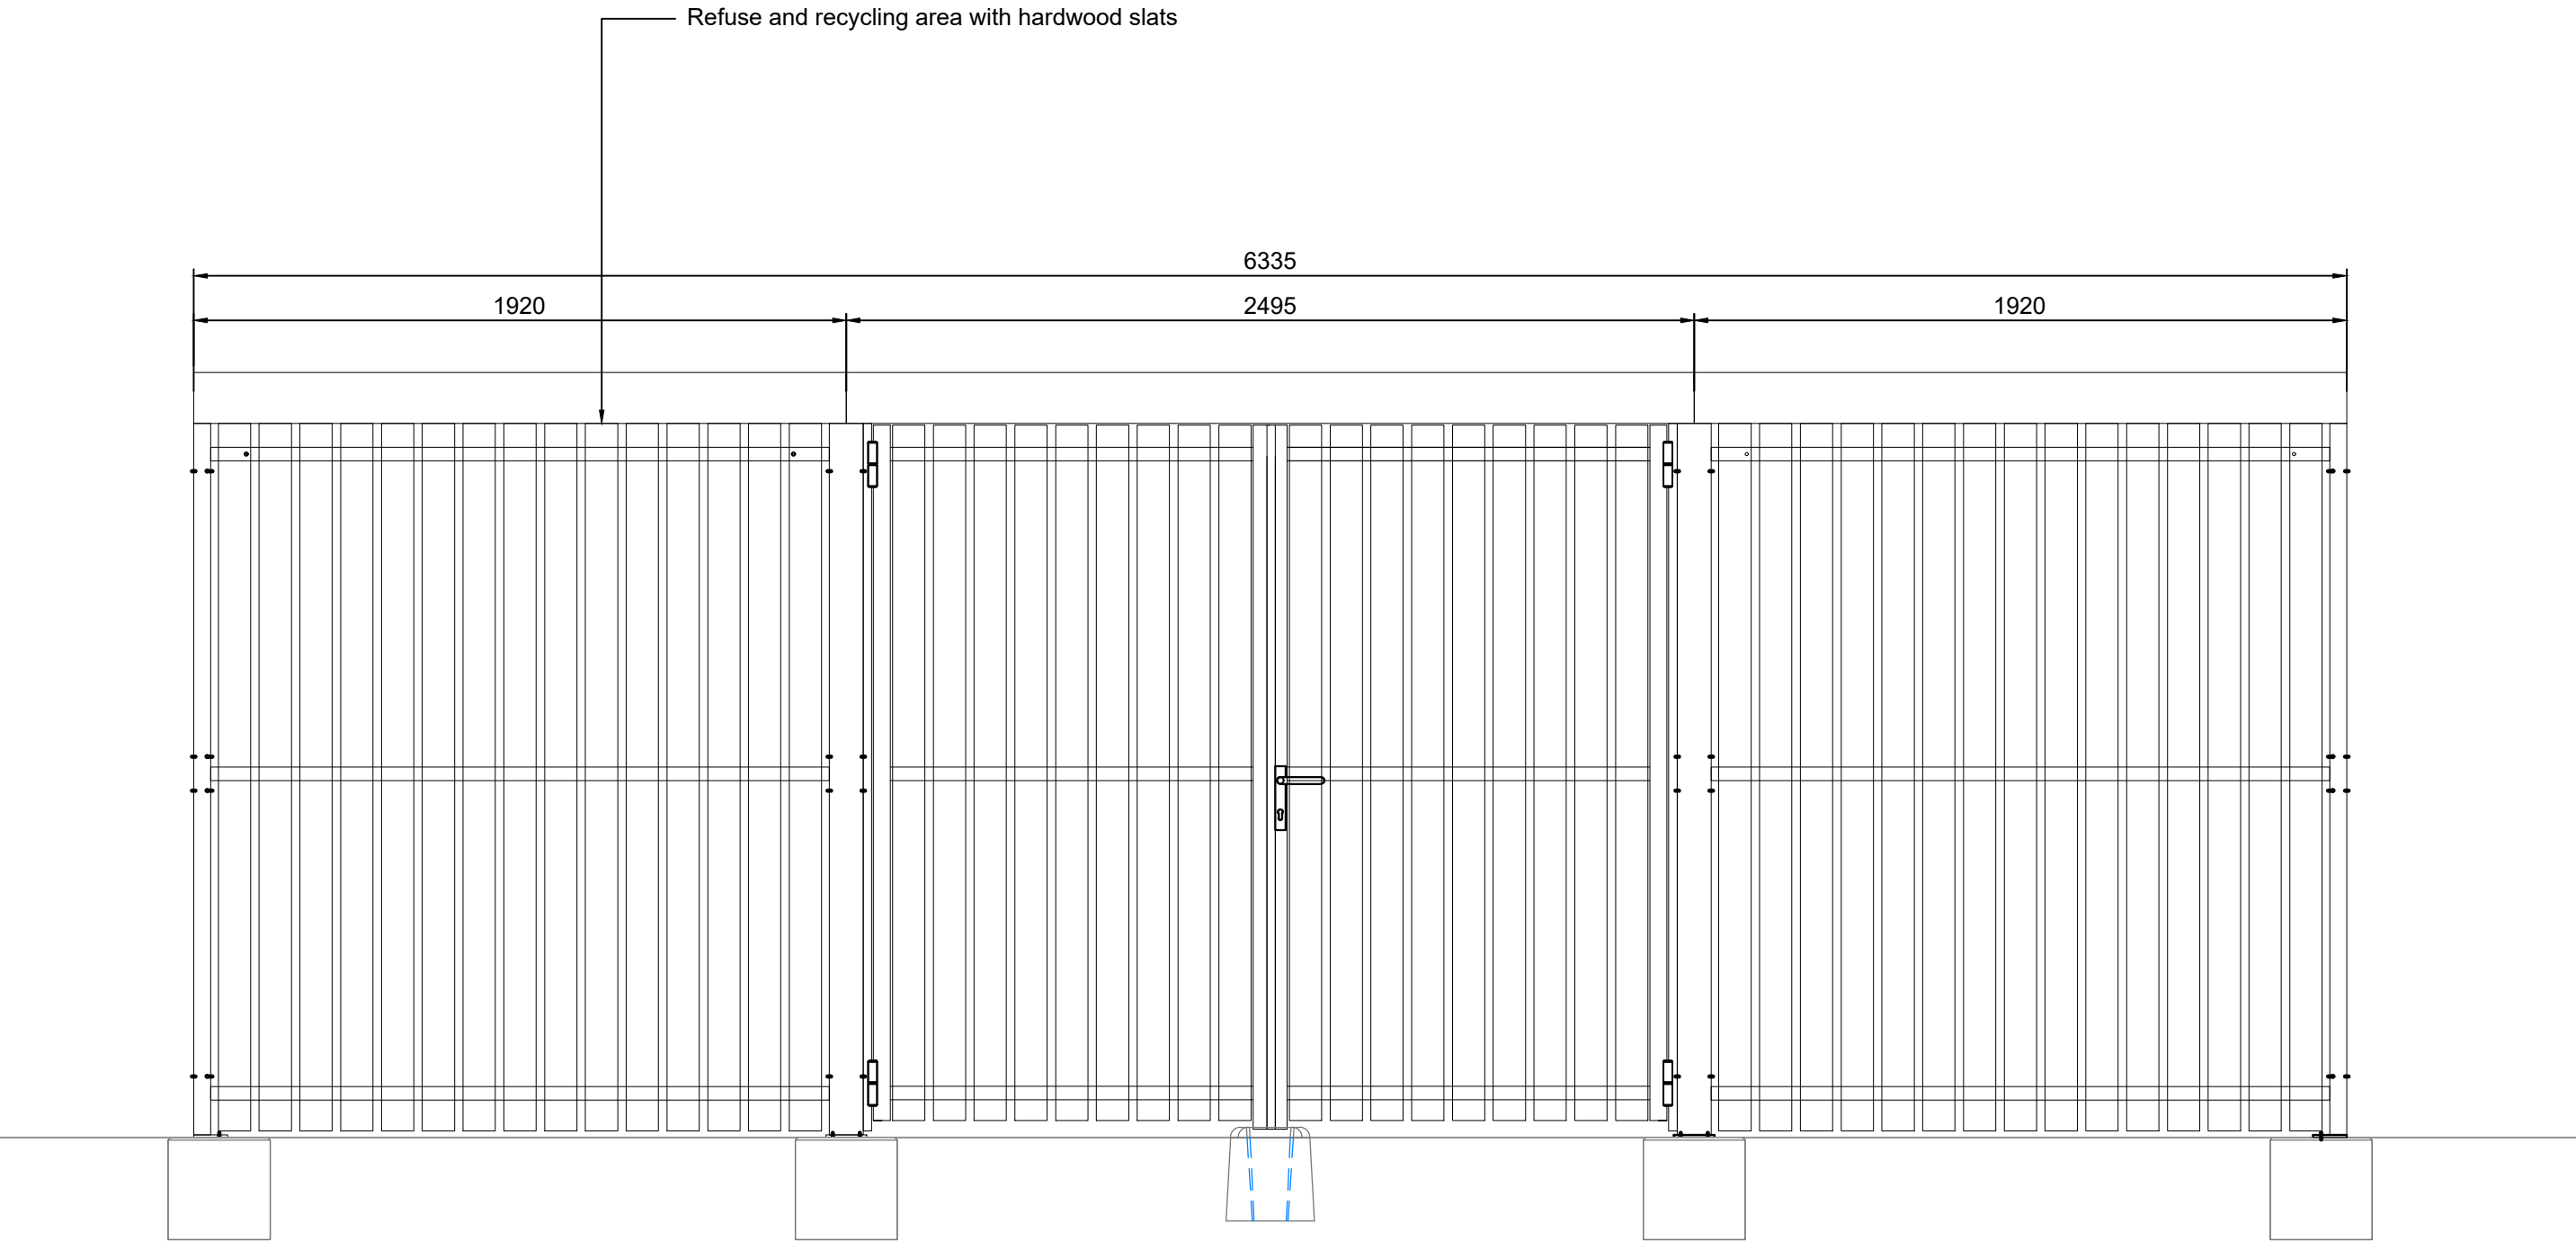

Bin Store Front Elevation
Scale 1:20

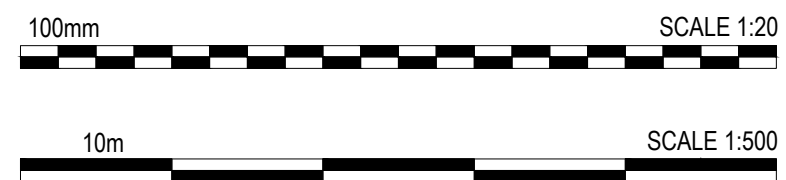

• Dimensions are in millimetres, unless stated otherwise.
• It is the recipient's responsibility to print this document to the correct scale.
• All relevant drawings and specifications should be read in conjunction with this drawing.

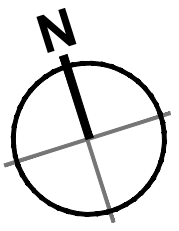

Key

- Masterplan Boundary
- Application Boundary
- Bin Store Location

Compactor Baler

1100 L

1100 L

240 L

240 L

140 L

140 L

1100 L

Rev | amendments | by | dtd | date

Unit 02, Symmetry Park, Merseyside

Unit 02 Bin Store Details

LOD 2 | LOI 2

TRITAX SYMMETRY
A TRITAX BIG BOX COMPANY



3rd Floor, Manchester Club, 81 King Street, Manchester, M2 4AA
+44 (0)161 413 0590 | info@umcarchitects.com

RIBA PoW Stage: 2 - Concept Design
Document Suitability: S2
Drawn / Checked: MY / DEB
Date: 08/05/2024
Scale: As Noted @ A0
UMC Project Number: 02514 - U02 Planning - U02 NMA - UMC

Document Reference: 22604 - UMC - SI02 - SI - DR - A 0704 Drawing no: P05 Revision:

PLANNING
THIS DRAWING IS TO BE USED FOR THE STATED PURPOSE ONLY AND SHOULD NOT BE USED FOR ANY OTHER