
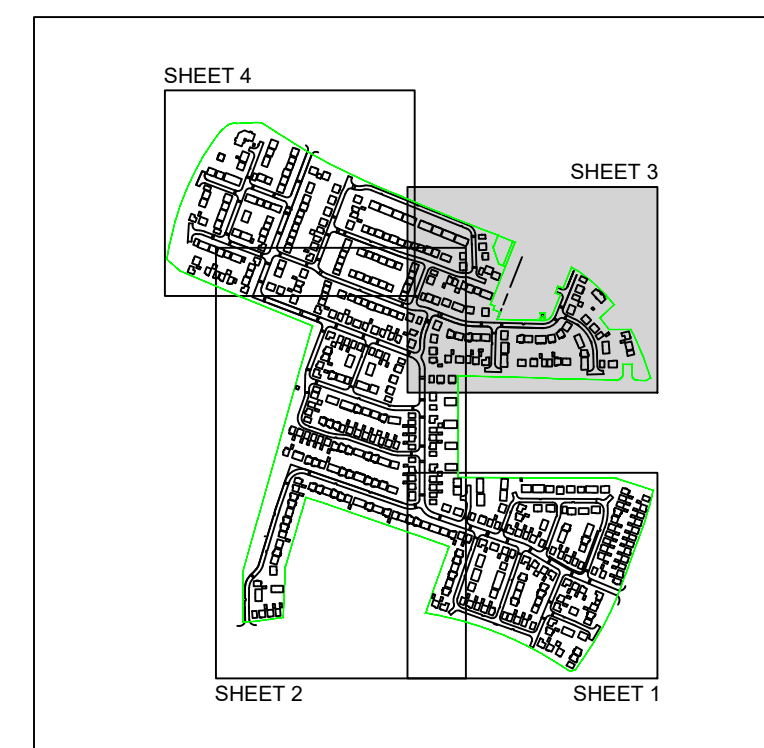


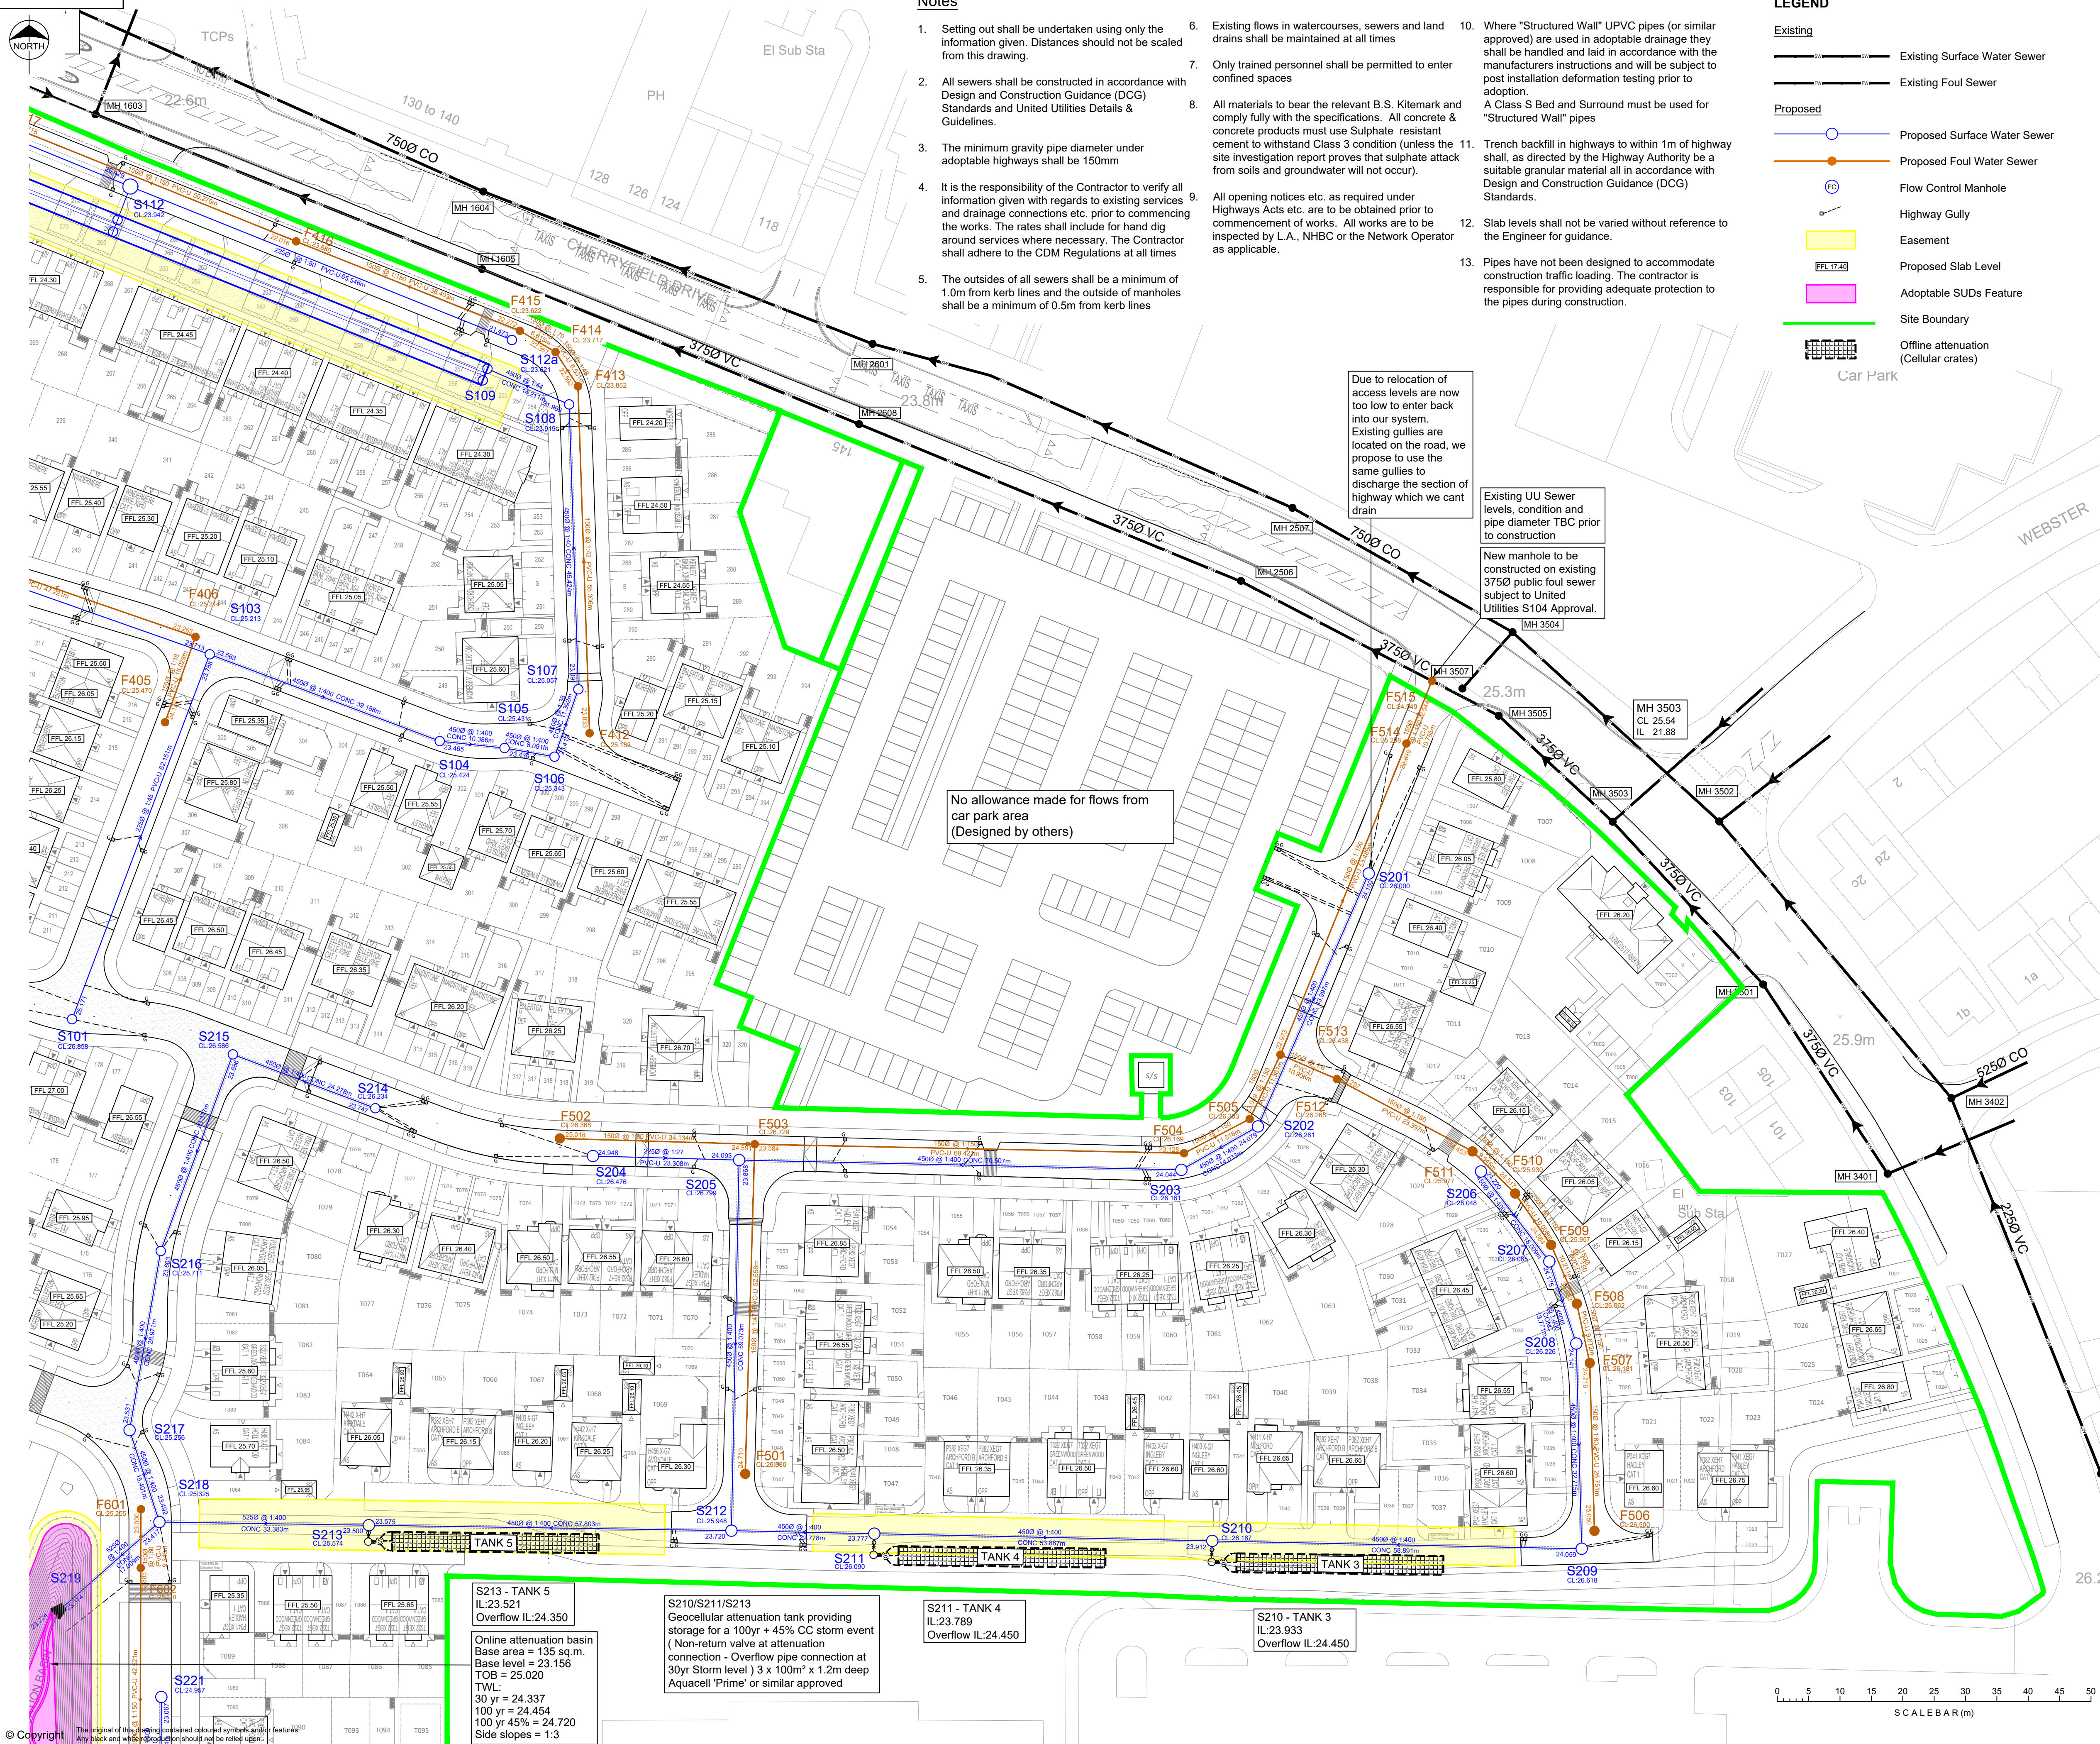

KEY PLAN

Design based on Layouts:
Cherryfield Drive, Kirkby. Planning Layout (South Parcel)
Dwg No. 203004, Dated 11 March 2024
Rev: AB

Cherryfield Drive, Kirkby. Planning Layout (North Parcel)
Dwg No. 203005, Dated 11 March 2024
Rev: AA

Grid/Level datum based on Topos:
Cherryfield Drive, Kirkby. Topographical Land Survey.
Dwg No. DWH.TS.04 Sheets 1 to 3, Dated 27.04.21
Rev: -

Topographical Land Survey.
Former All Saints School Cherryfield Drive, Knowsley.
Dwg No. A0 14F063/001 Sheets 1 & 2, Dated July '14
Rev: -

Coopers Drawing List	
7778 / 01	Proposed S104 Drainage Layout
7778 / 02	Proposed Highway Setting Out
7778 / 03	Proposed Highway Layout
7778 / 04	Proposed Highway and Drainage Longsections
7778 / 05	Highway Construction Details
7778 / 06	Proposed Surface Finishes
7778 / 07	S35 Agreement
7778 / 08	External Works Layout
7778 / 09	Private Drainage Layout
7778 / 10	Private Drainage Construction Details
7778 / 11	Manhole Schedules
7778 / 12	Flow Control Manhole Details
7778 / 13	Surface Water Catchment Areas
7778 / 14	Surface Water Attenuation Details
7778 / 15	Proposed Cut and Fill Earthworks
7778 / 16	Plot Setting Out
7778 / 17	Manhole Connection Plan

TENDER



Tel: 01244 684910
Email: admin@coopers.co.uk
Web: <http://coopers.co.uk>

Client




DAVID WILSON HOMES
WHERE QUALITY LIVES

Barratt/David Wilson Homes
North West
303 Bridgewater Place
2nd Floor
Warrington
Cheshire
WA3 6FX
TEL: 01925 846600

Project

CHERRYFIELD DRIVE,
KIRKBY.

Title

Proposed S104 Drainage Layout
Sheet 3 of 4

DRAWING NUMBER 7778 / 01-3	SCALE at A1 1:100		
	DATE	28.04.25	REVISION -
	DRAWN	JAR	
	CHECKED	AJ	