



This drawing (or any part thereof) may not be copied, transmitted or disclosed to any third party or unauthorized person without the prior written permission of Future3Architecture
This drawing is to be read in conjunction with all other relevant drawings prepared by consultants and sub-contractors. Do not scale from this drawing. Work only to printed dimensions. Report any discrepancies to the Architect or representatives thereof.



EXISTING FRONT ELEVATION

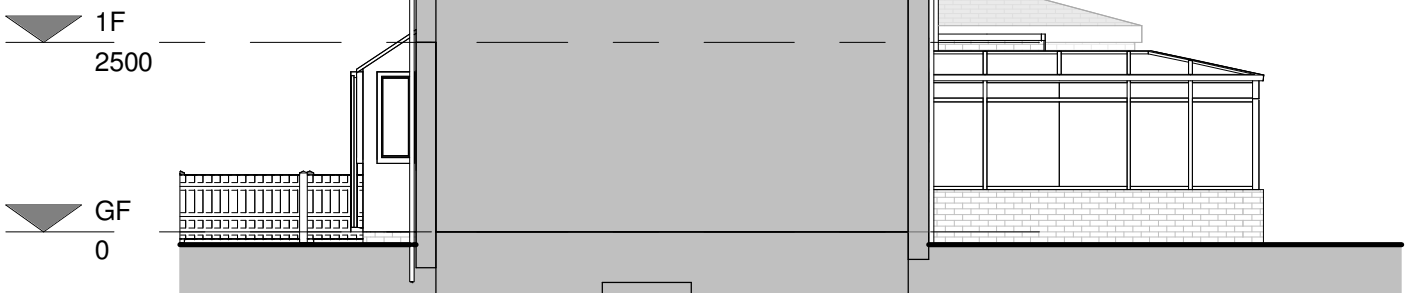



EXISTING SIDE ELEVATION I

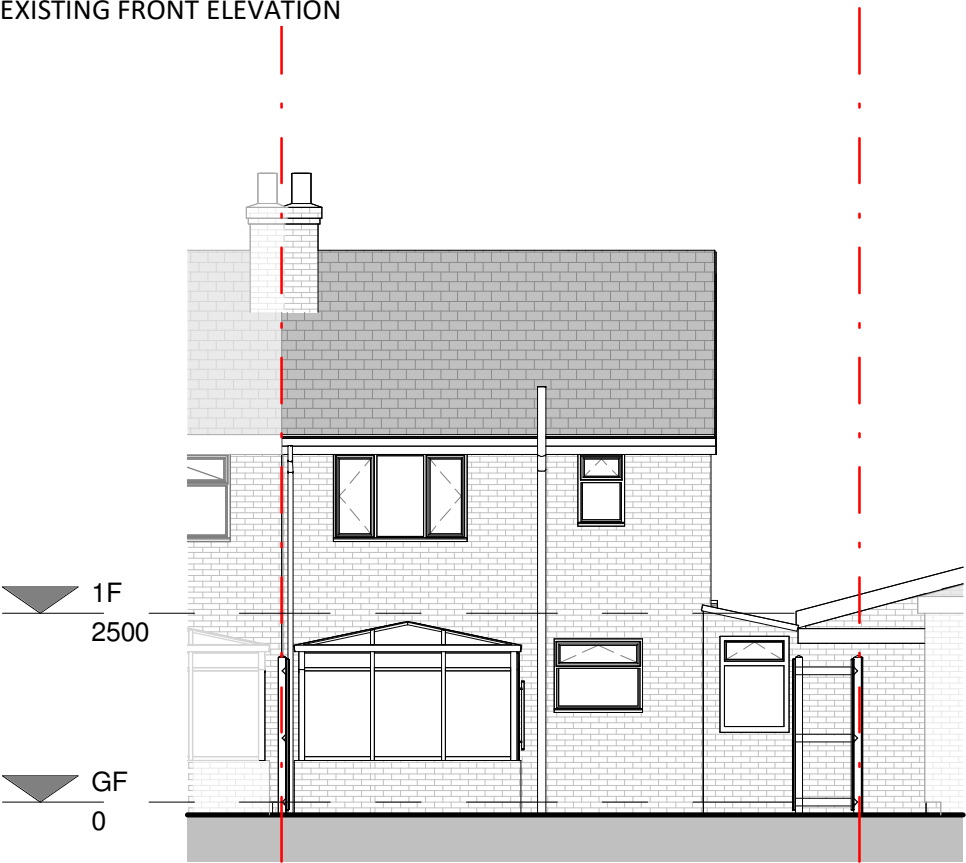

EXISTING REAR ELEVATION



EXISTING SIDE ELEVATION II

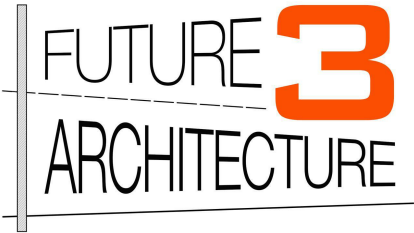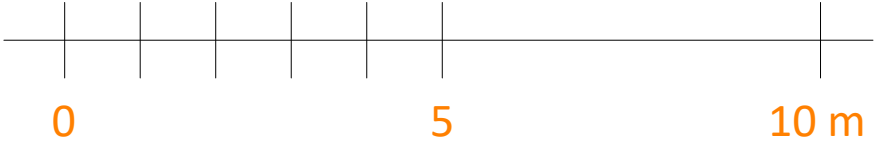

Contact:
07919222347
hello@future3.co.uk
155 Score Lane, Liverpool, L16 5EE
www.future3.co.uk

PROJECT	
115 Home Farm Road	
Knowsley	
L34 0EB	
PROJECT N°	25013
CLIENT	
Gareth Smith	
DRAWING	
Existing Elevations & 3D	
STATUS	
SCALE (@ A3)	1 : 100
DRAWN BY	LL
DATE	21.03.25
DRAWING NUMBER	25013 - 02
REV	A