


Use only labelled dimensions and levels for construction. All dimensions & levels to be checked on site before commencing work and any discrepancies to be notified to C.A. immediately. If in doubt ask ?

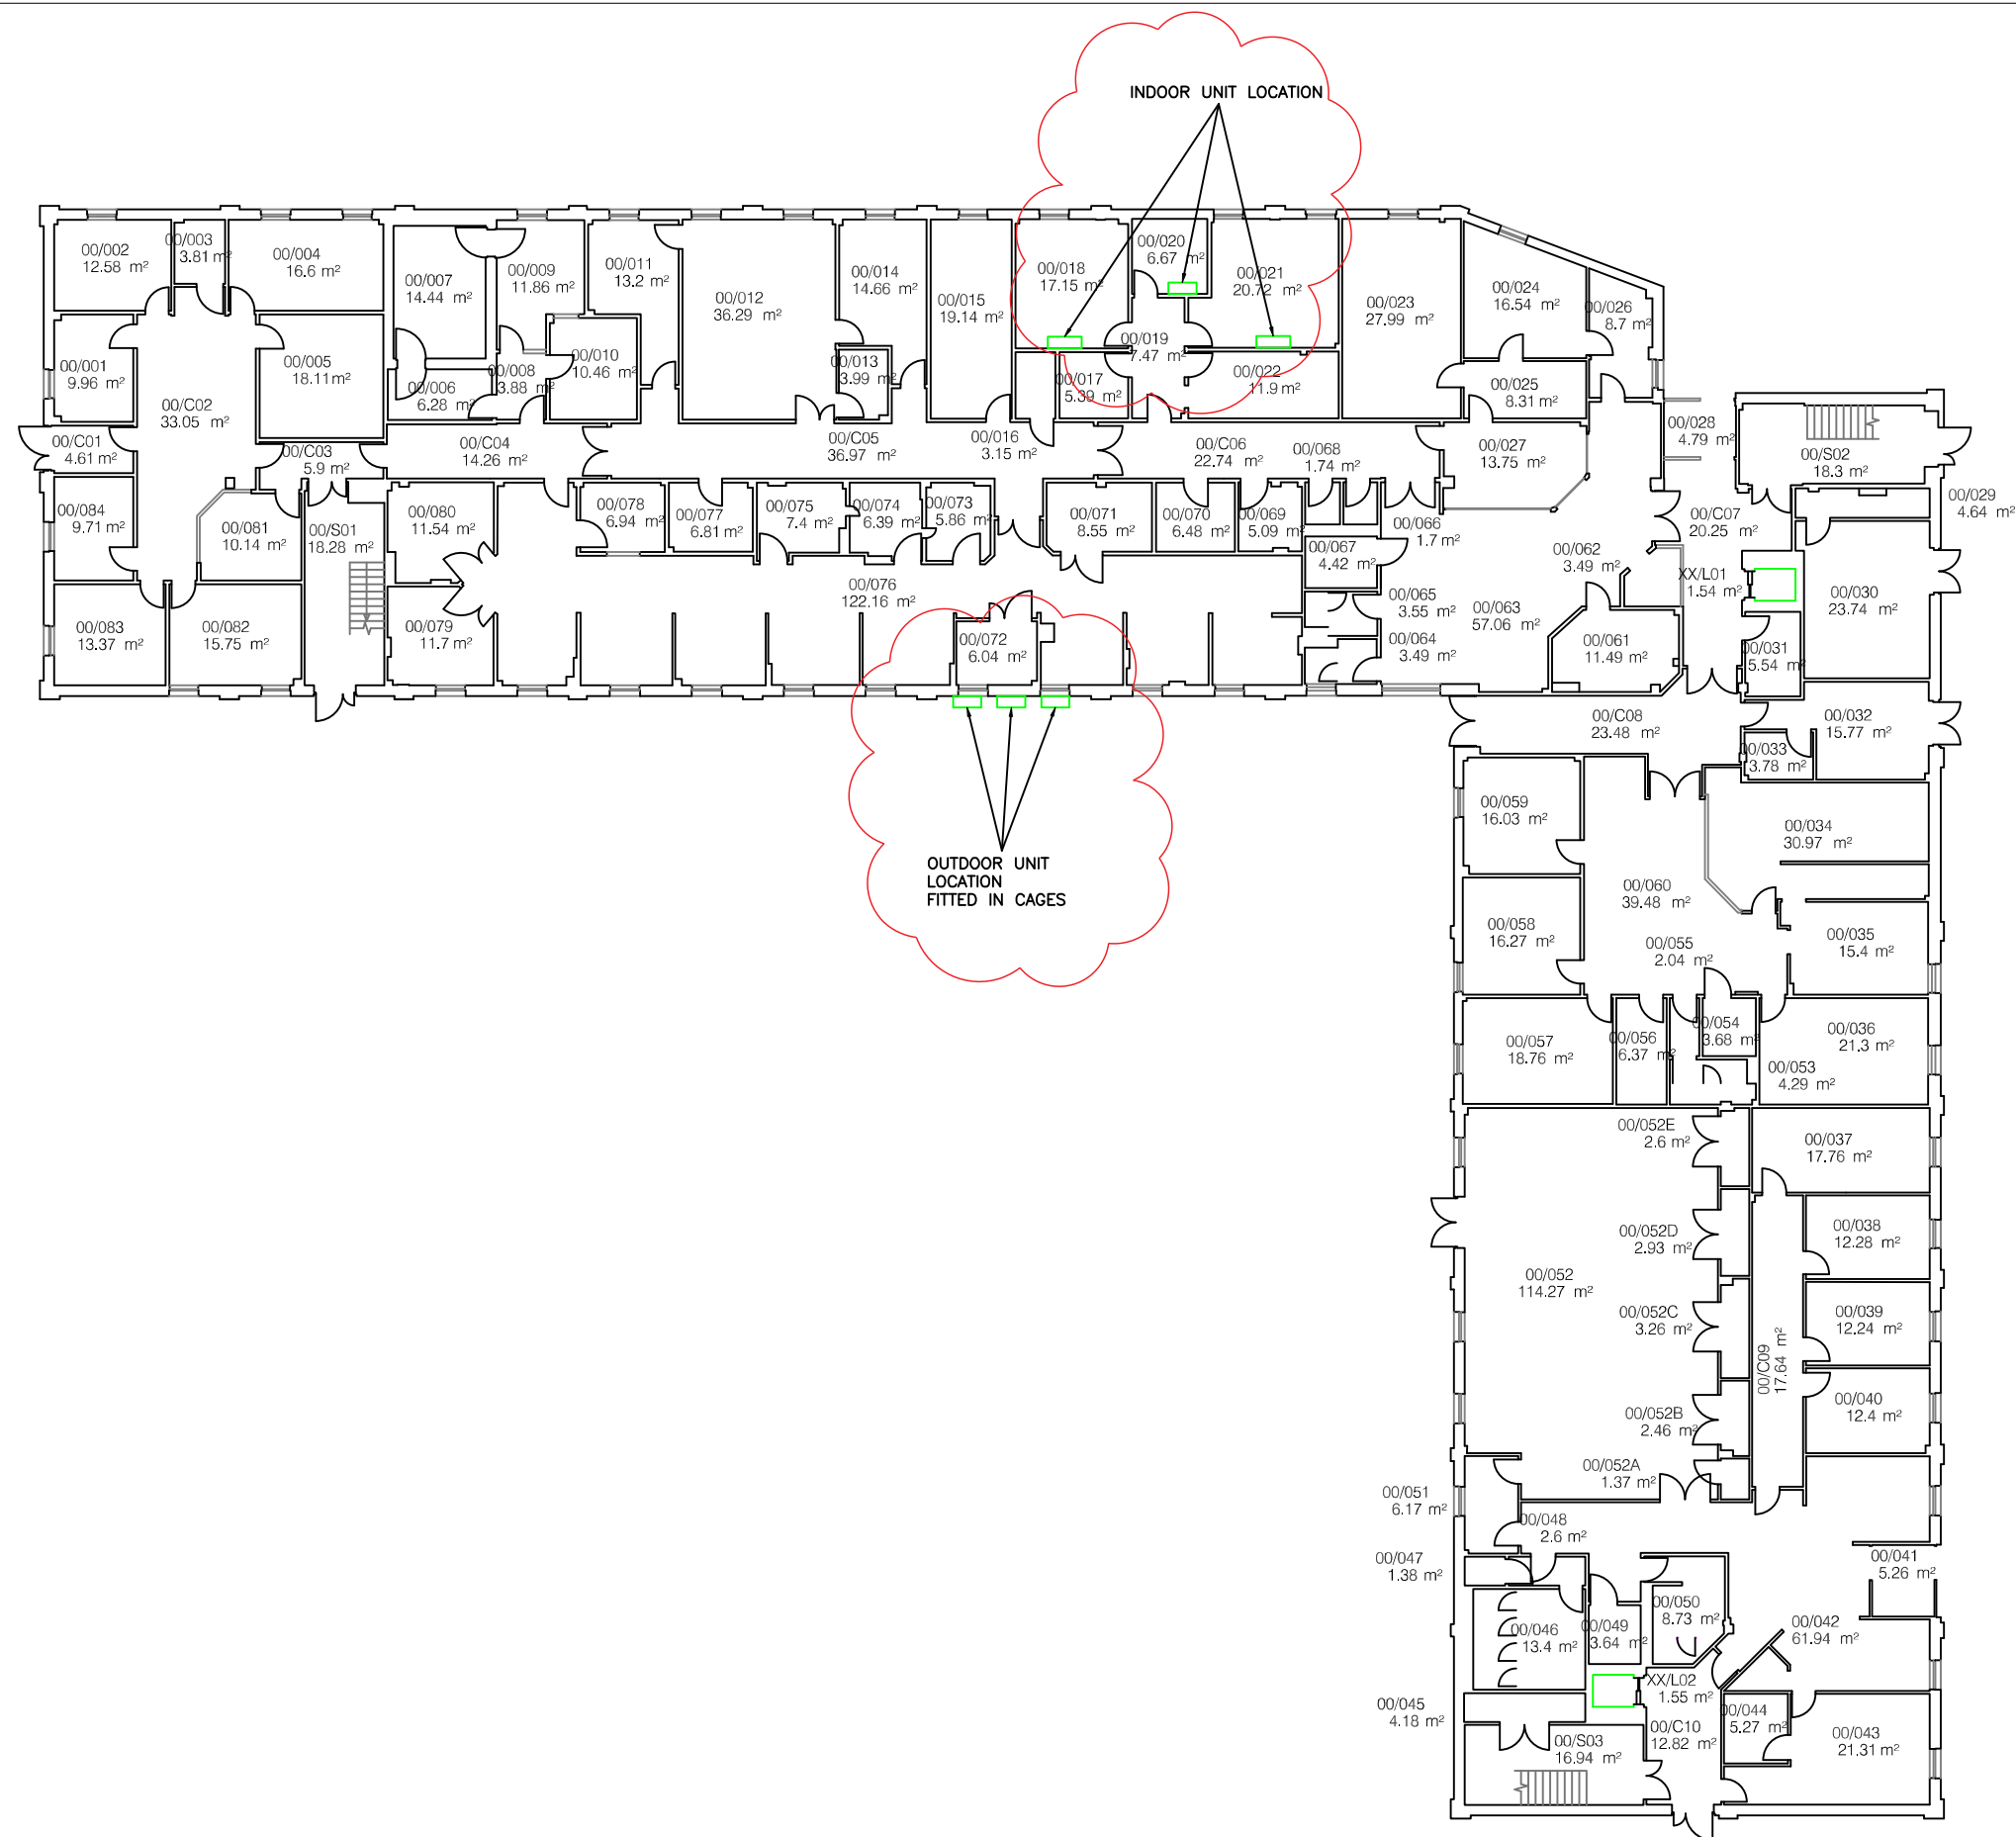

10006350
Ground Floor*
GEA n/a m²
GIA 1252.77 m²
NIA 1082.84 m²
*Whole floor areas, not the sum of parts listed above

rev	comments	initials	date
-----	----------	----------	------

mdg

architects Mersey Design Group Ltd
interior designers 41 Shaw Street
strategy planners Cleveland House
quantity surveyors Liverpool L8 1HL
principal designers info@mdg.design
web: www.mdg.design

client: Mersey Care NHS Foundation Trust

project: Nutgrove Villa Dental Air Con
Westmorland Road
Huyton

content: Floor Plan

scale	sheet	date	drawn by	checked
1:125	A1		AC	
project number	drawing number	rev		
154-349	AL(2)01	1st		
purpose of issue				