



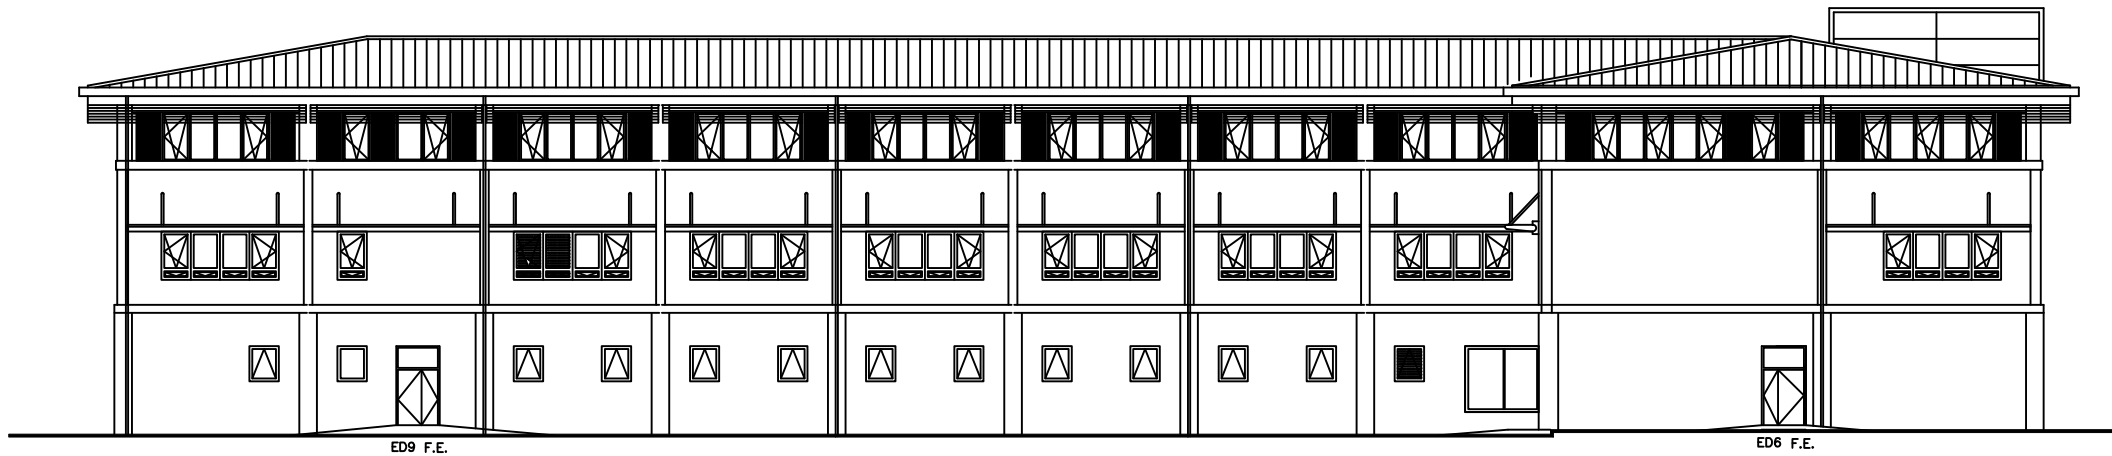

EXISTING SOUTH EAST ELEVATION

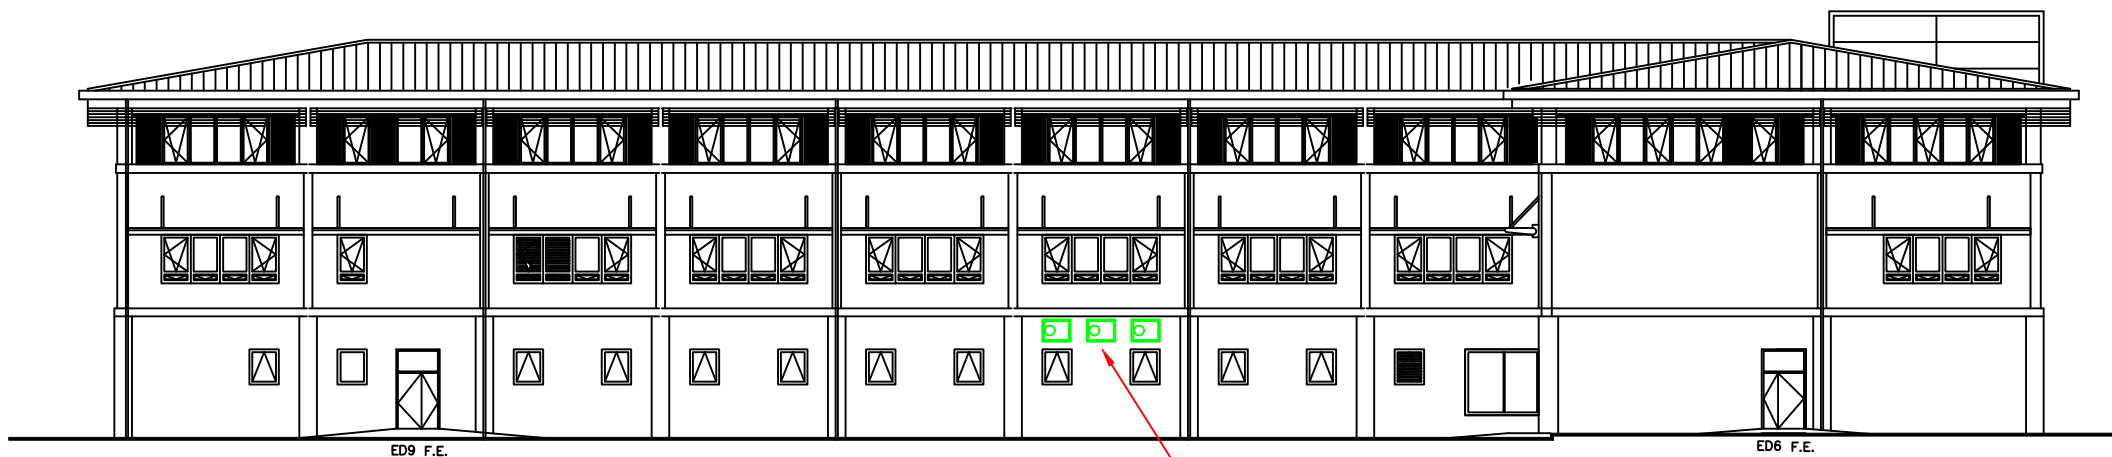

3 No New wall mounted external
chiller units with cage surrounds
965 x 395 x 755mm each

PROPOSED SOUTH EAST ELEVATION

rev	comments	initials	date
-----	----------	----------	------



architects Mersey Design Group Ltd
interior designers 41 Shaw Street
strategy planners Cleveland House
quantity surveyors Liverpool L8 1HL
principal designers info@mdg.design
web: www.mdg.design

telephone: 0151 207 9431
facsimile: 0151 207 9447
e-mail: info@mdg.design
web: www.mdg.design

client
Mersey Care NHS Foundation Trust

project
Nutgrove Villa Dental Air Con
Westmorland Road
Huyton

content
Elevations

scale	sheet	date	drawn by	checked
1:125	A1		AC	
project number	drawing number	rev		
154-349	AL(2)02	1st		
purpose of issue				