


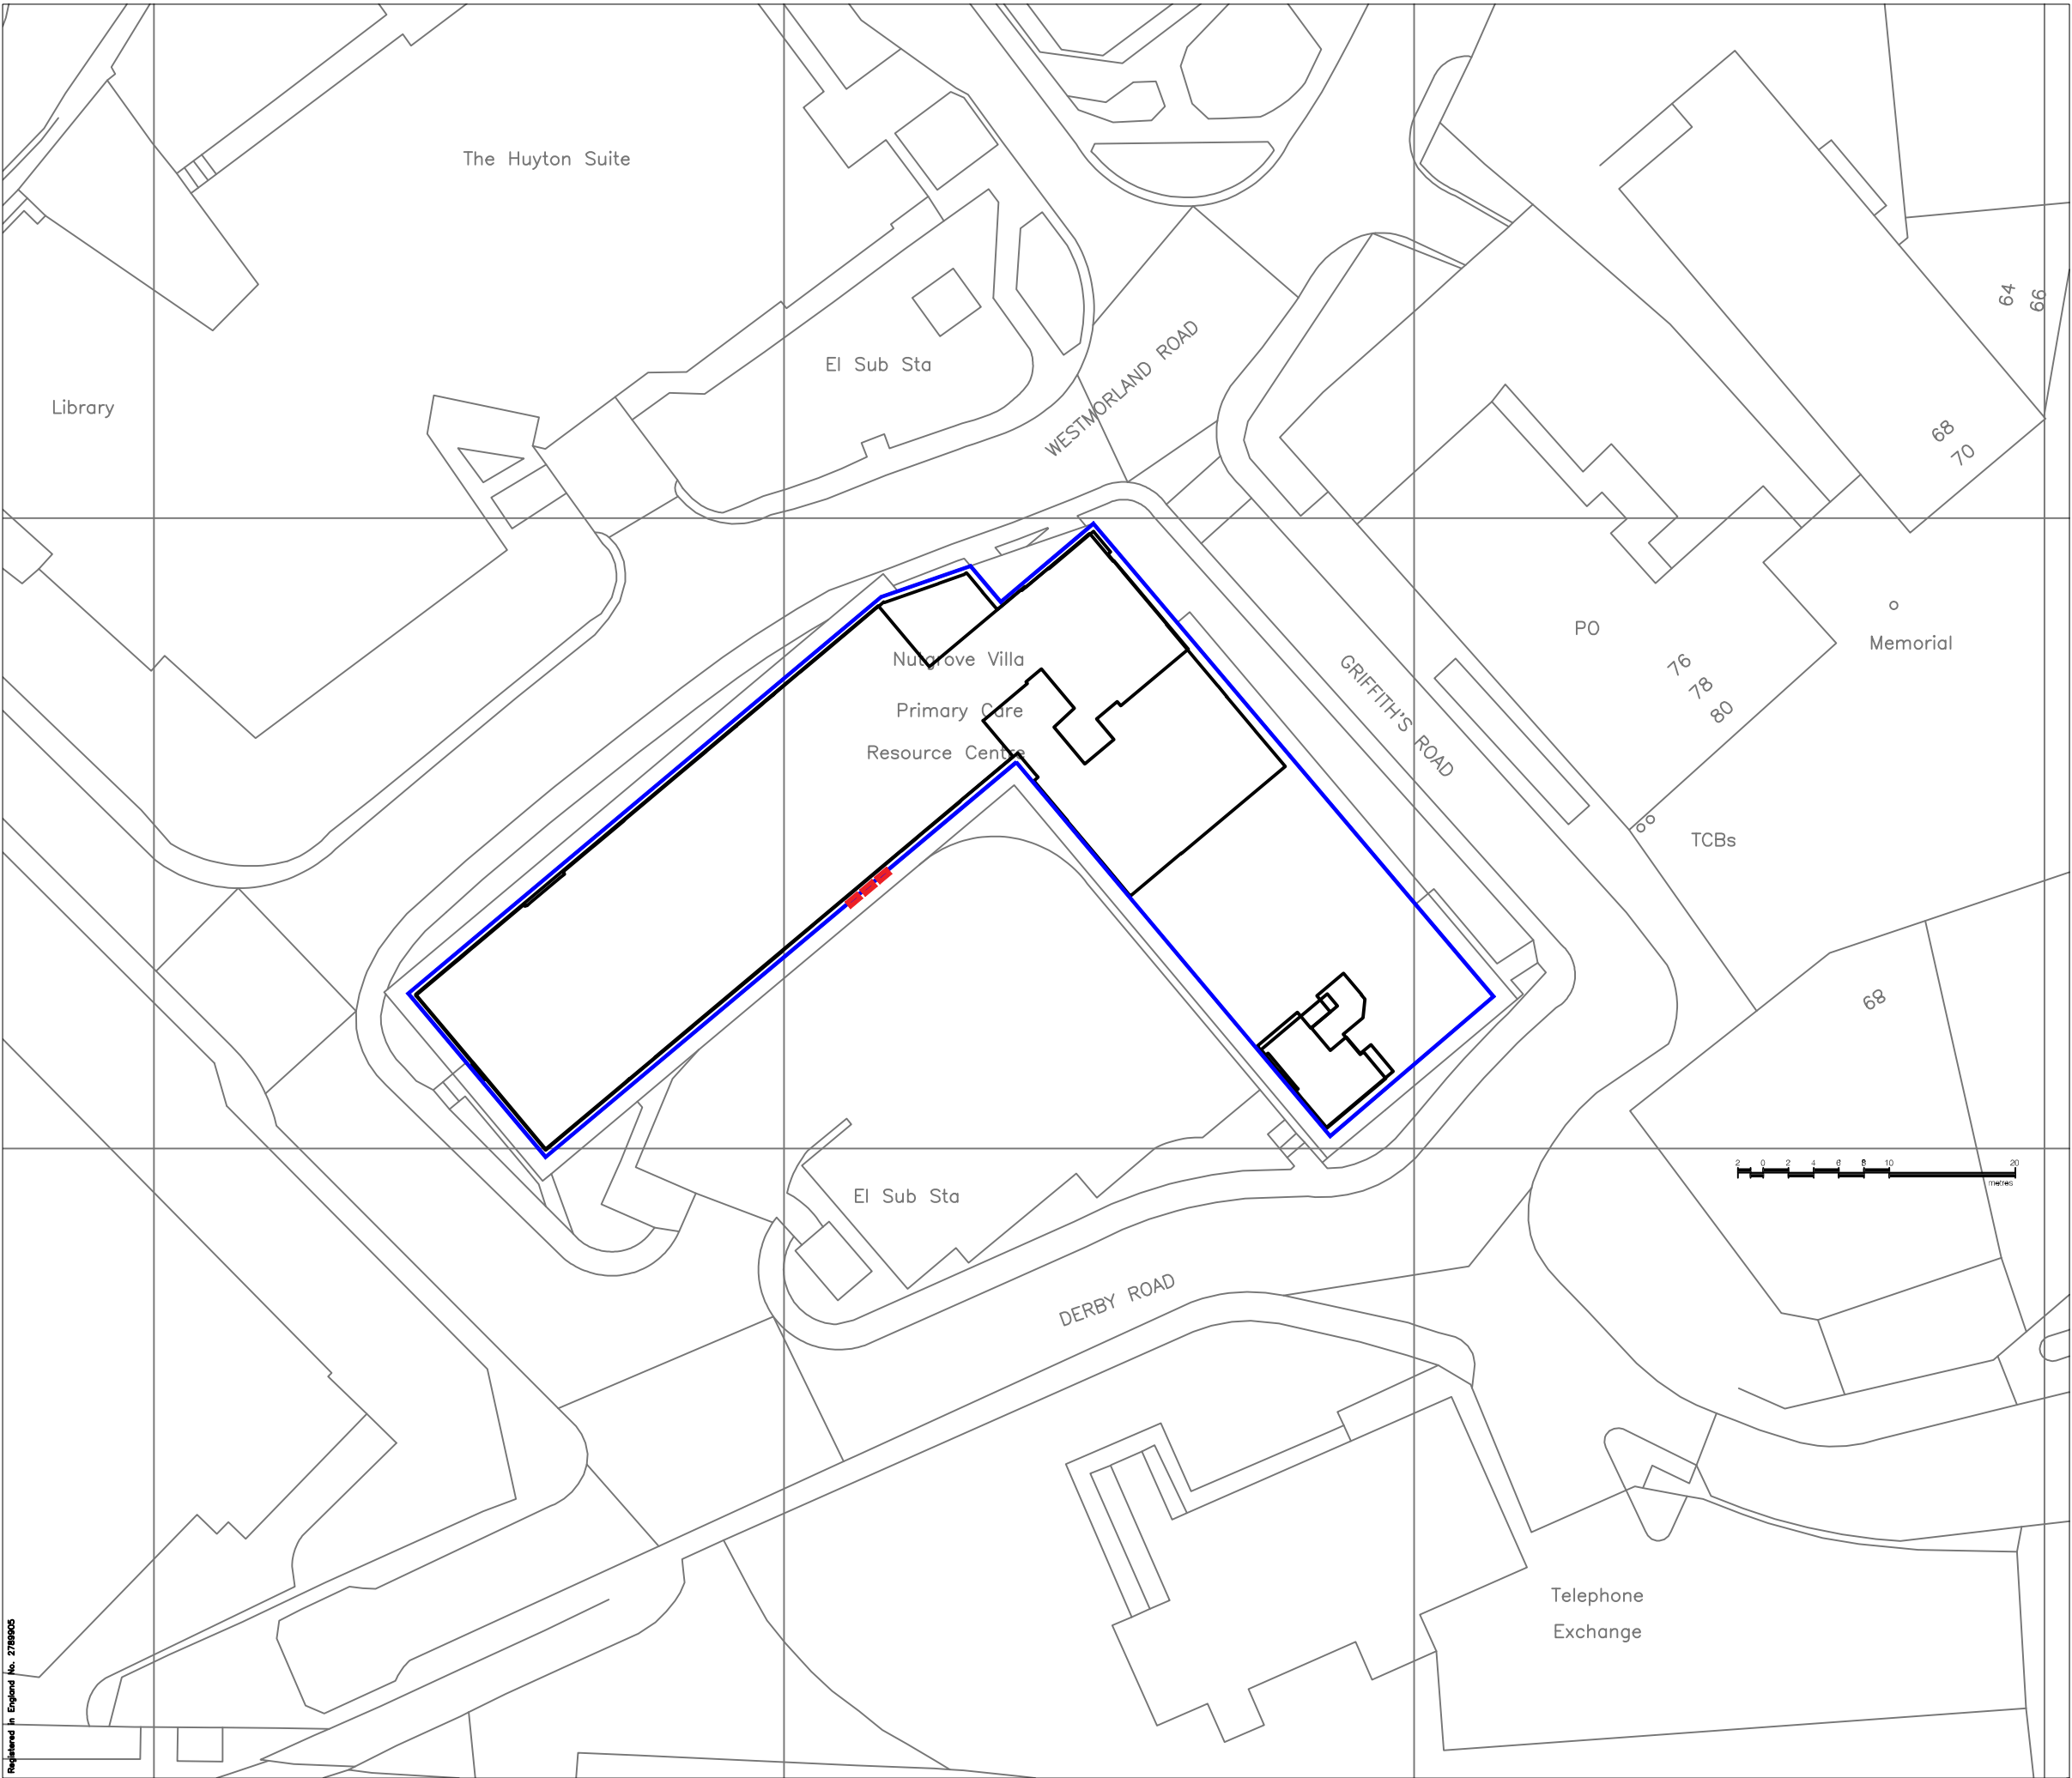

Use only labelled dimensions and levels for construction. All dimensions & levels to be checked on site before commencing work and any discrepancies to be notified to C.A. immediately. If in doubt ask ?

rev

comments

initials

date

architects

interior designers

strategy planners

quantity surveyors

principal designers

Mersey Design Group Ltd

Cleveland House

41 Shaw Street

Liverpool L8 1HL

telephone: 0151 207 9431

facsimile: 0151 207 9447

e-mail: info@mdg.design

web: www.mdg.design

client

Mersey Care NHS Foundation Trust

project

Nutgrove Villa Dental Air Con
Westmorland Road
Huyton

content

Site Plan

scale	1:2500	sheet	A1	date		drawn by		checked	
project number	154-349	drawing number	AL(9)01	rev					1st
purpose of issue									