




Windpost Detail 1:20

90x90x5mm SHS post set in inner leaf brickwork


SHS post to have 3 No. 300x75x6mm straps at 900mm vertical centres with 12 mm resin fixings to adjacent brickwork.

 


Plan

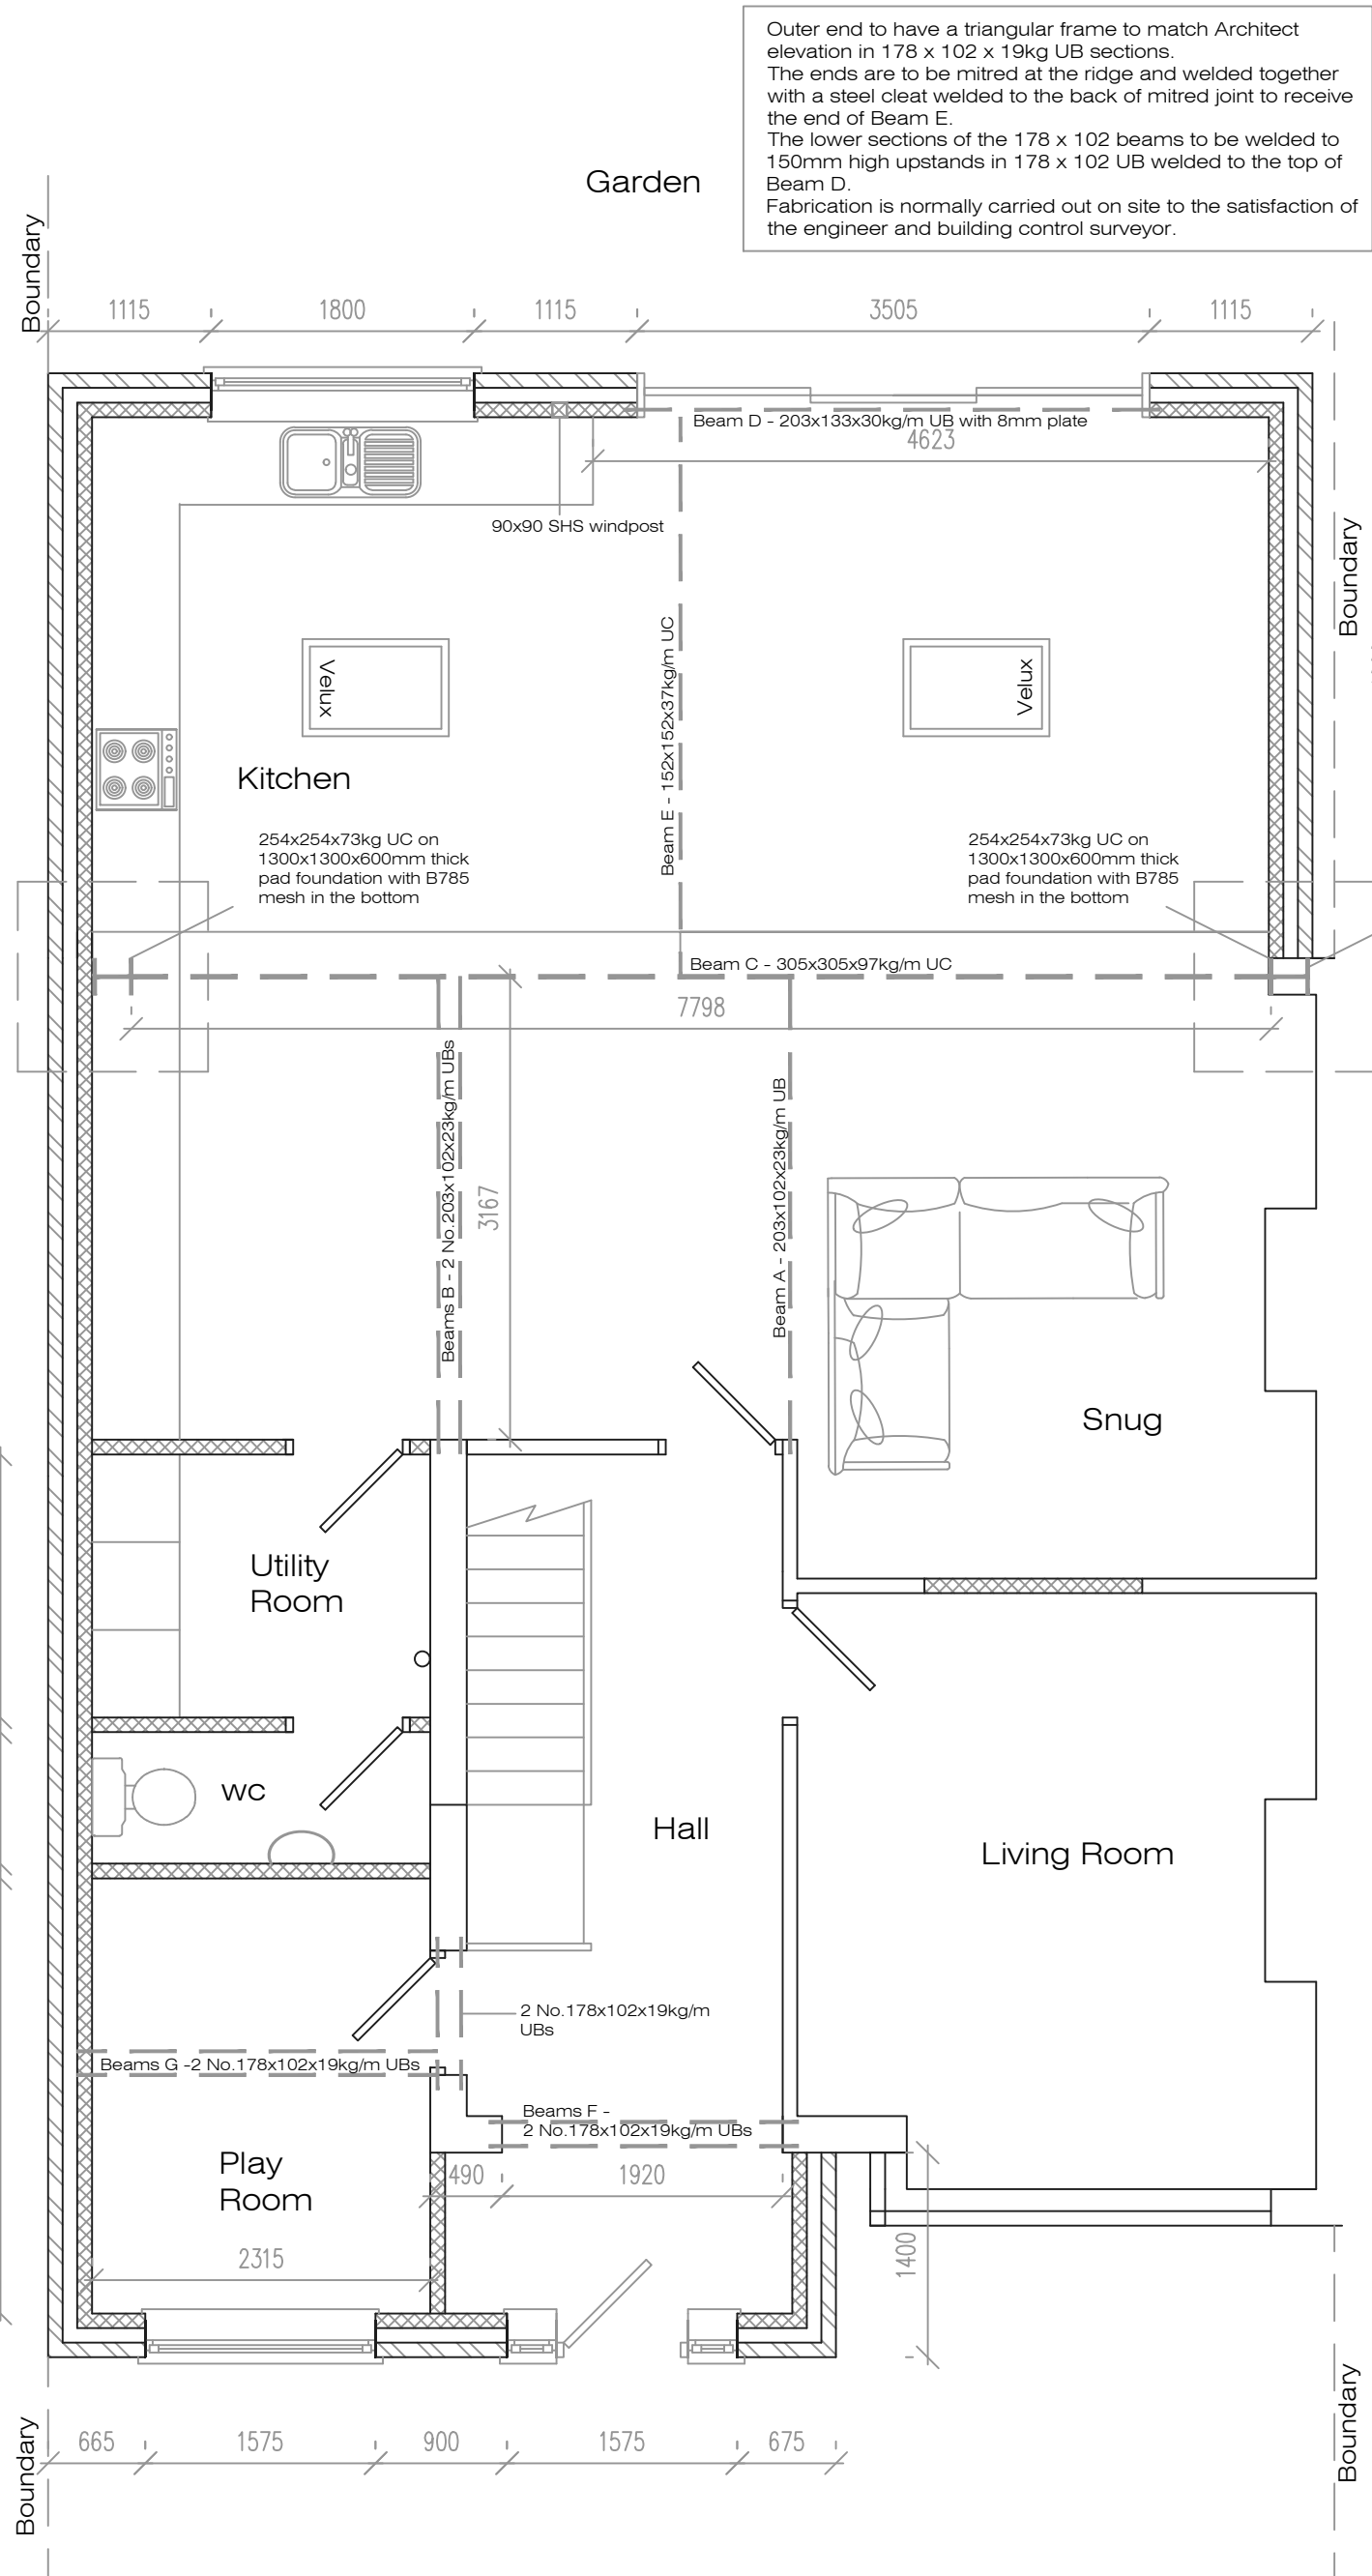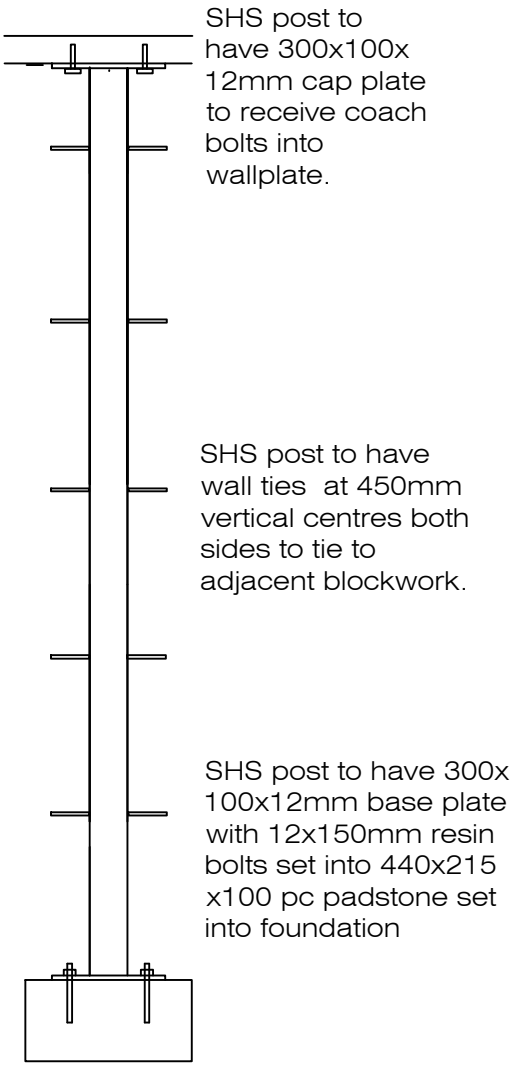


Proposed Ground Floor Plan

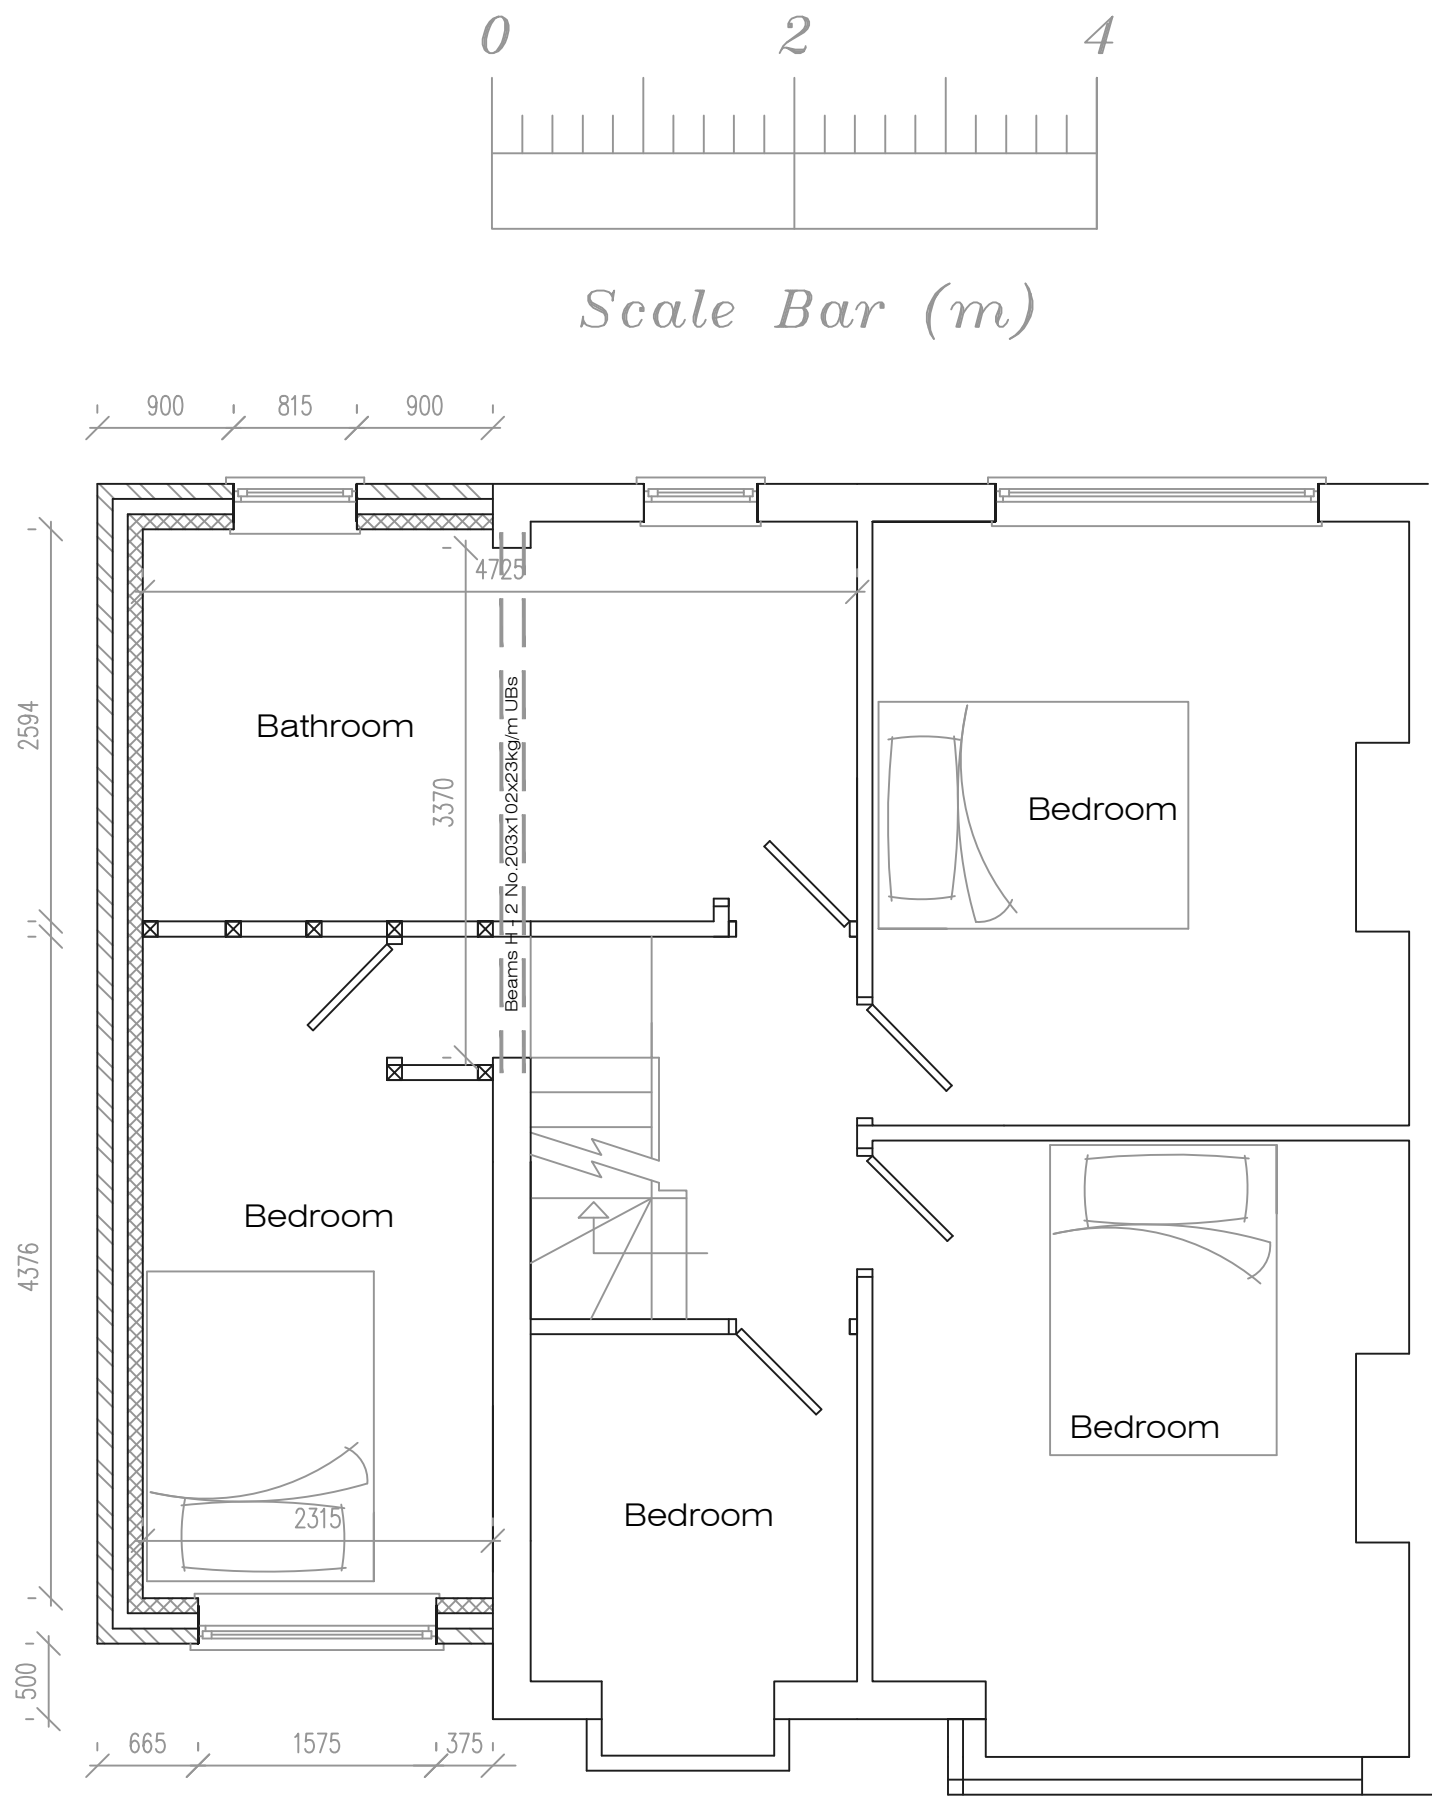

Proposed First Floor Plan

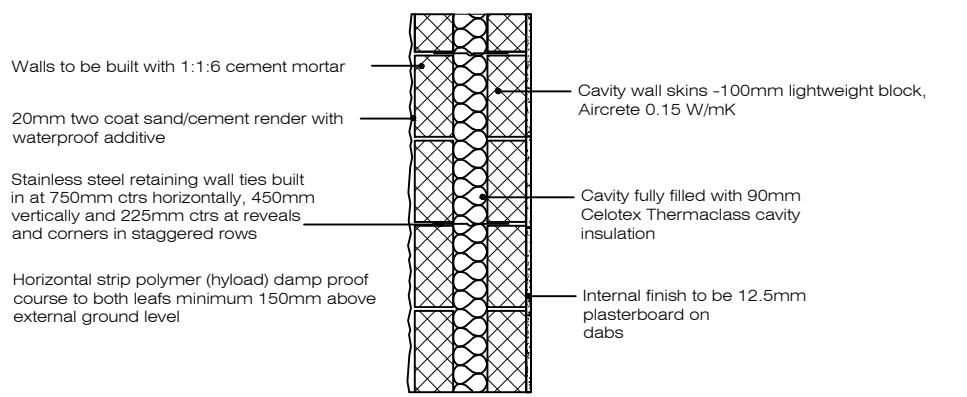

Full Fill Cavity Wall

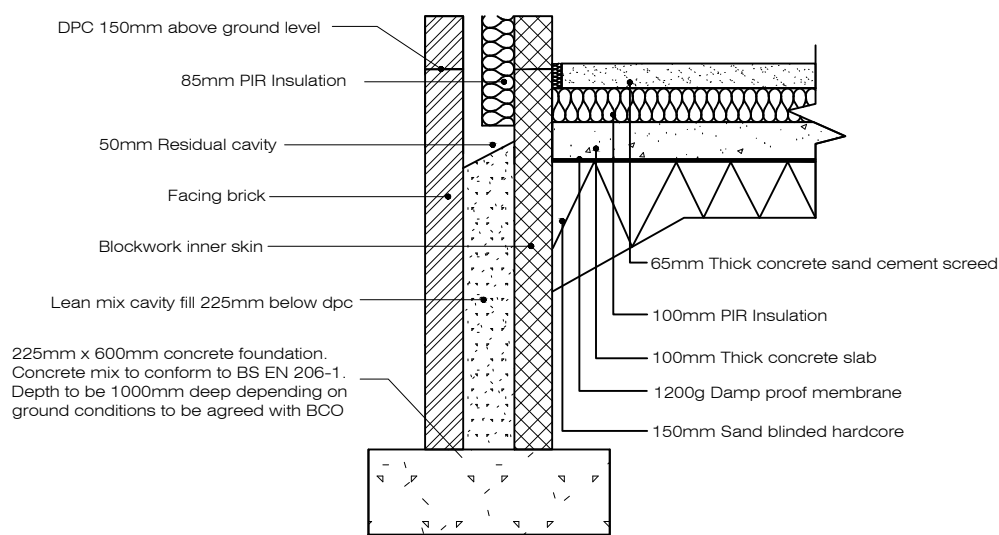

Strip Foundation

Address			
114 Rupert Road, L36			
Job Title			
Two storey side extension and single to rear			
Drawing title			
Proposed Plans			
Chkd	Appvd	date	scale
		July '25	1:100/1:20 @ A1
Dwg No.			002