


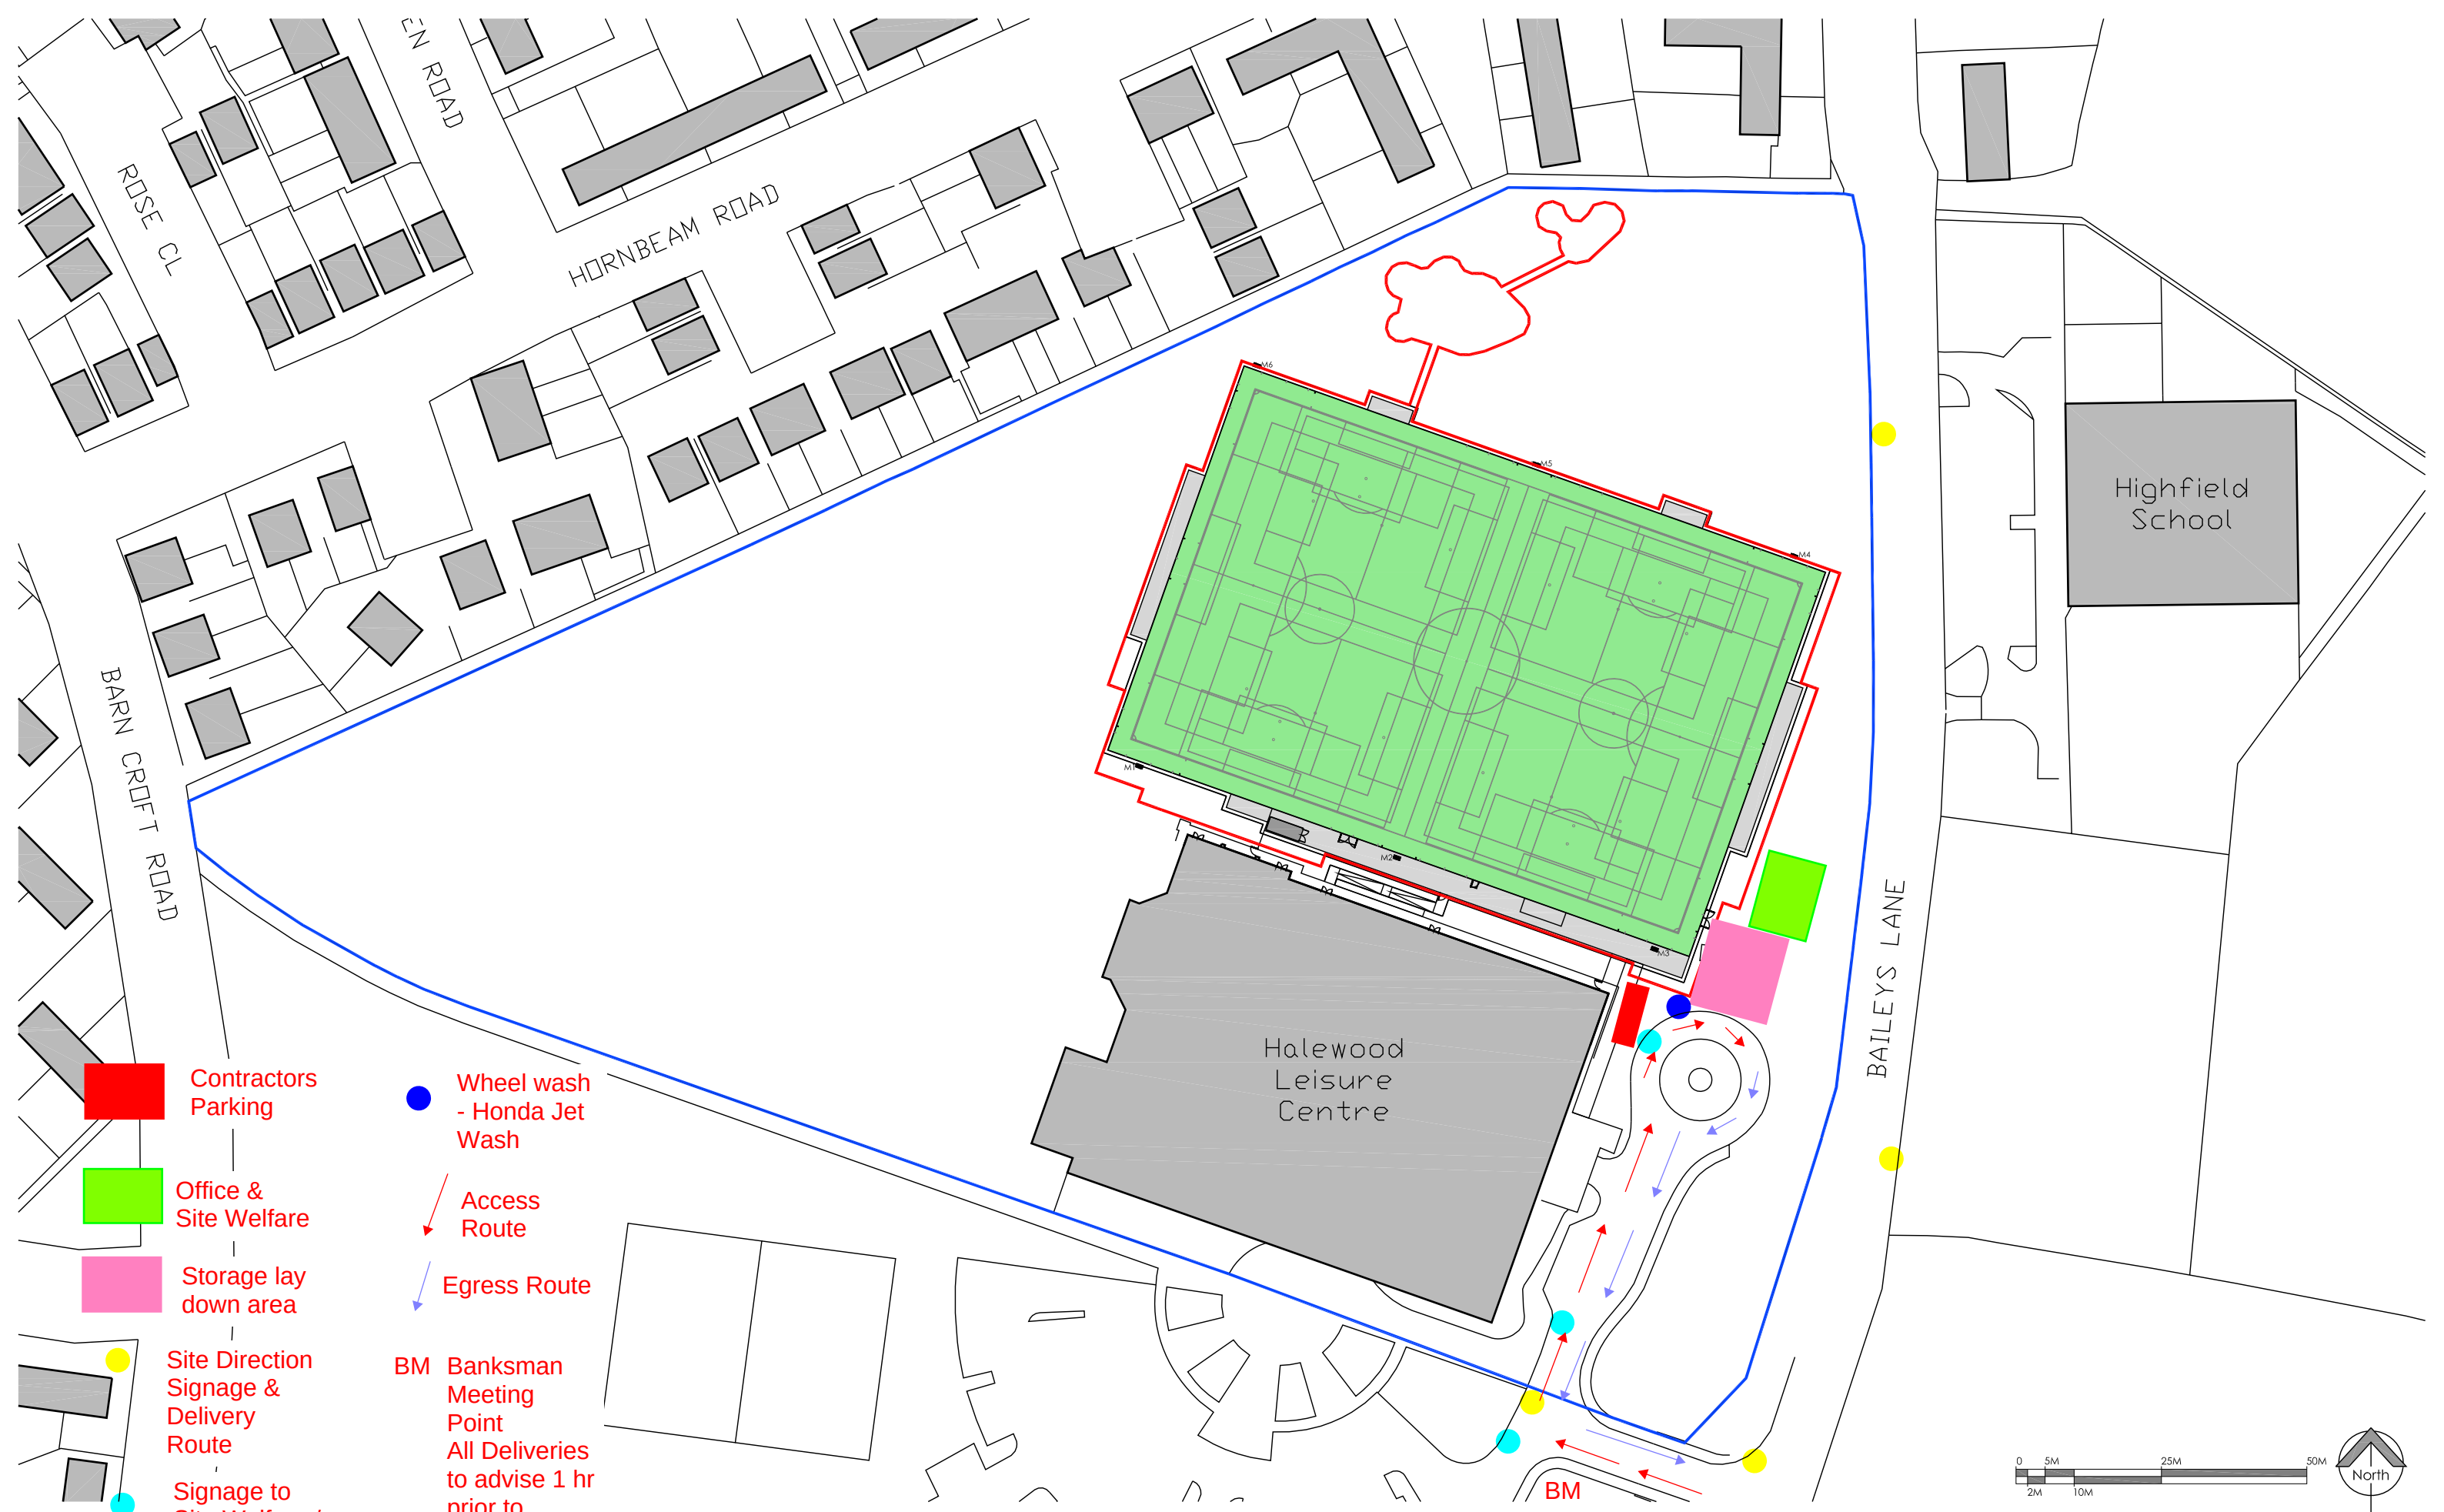

Copyright Notice:
This drawing is the co
and shall not be reproduced without permission. © 2024


Dwg, Purpose **Planning**

No.	Revision / Issue	Date
-----	------------------	------

Project	Client
AGP Infrastructure Improvements Halewood Apollo FC Baileys Lane, Halewood Liverpool, L26 0TY	Knowsley Council
	Dwg, Title
	Existing Site Plan



Churchill House, Mill Hill, Pontefract, West Yorkshire,
WF8 4HY t: 01977 797258 e: mail@stevewells-associates.com

 

Dwg. No.	Rev.
205-104-1001	
Scale	Date
1:1000 @ A3	October 2024
Drawn by	Checked
GSB	DKW