




FRONT ELEVATION

SIDE ELEVATION

REAR ELEVATION


SIDE ELEVATION

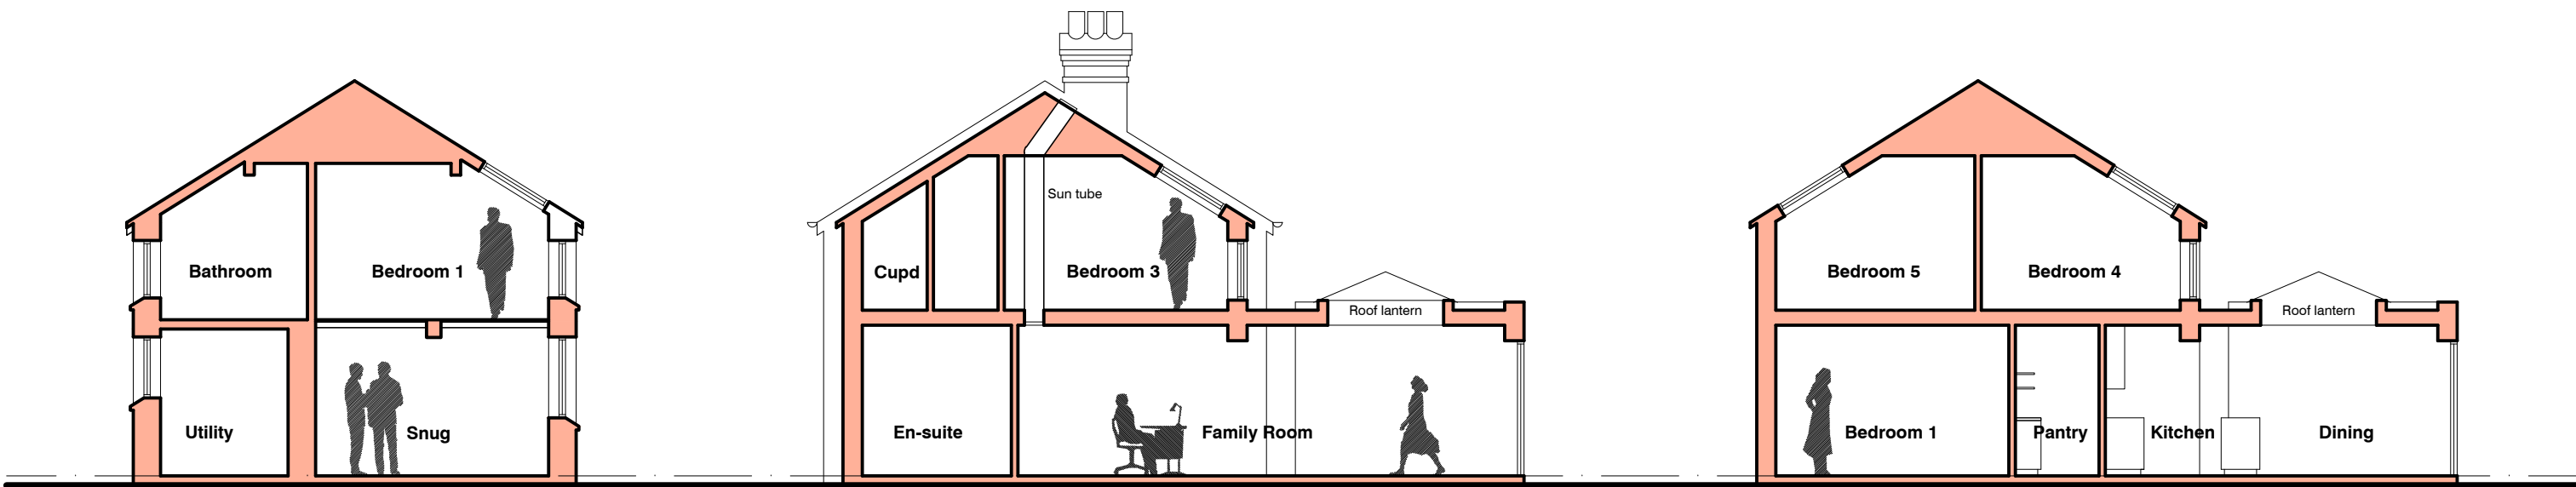

SECTION A-A

SECTION B-B


SECTION C-C

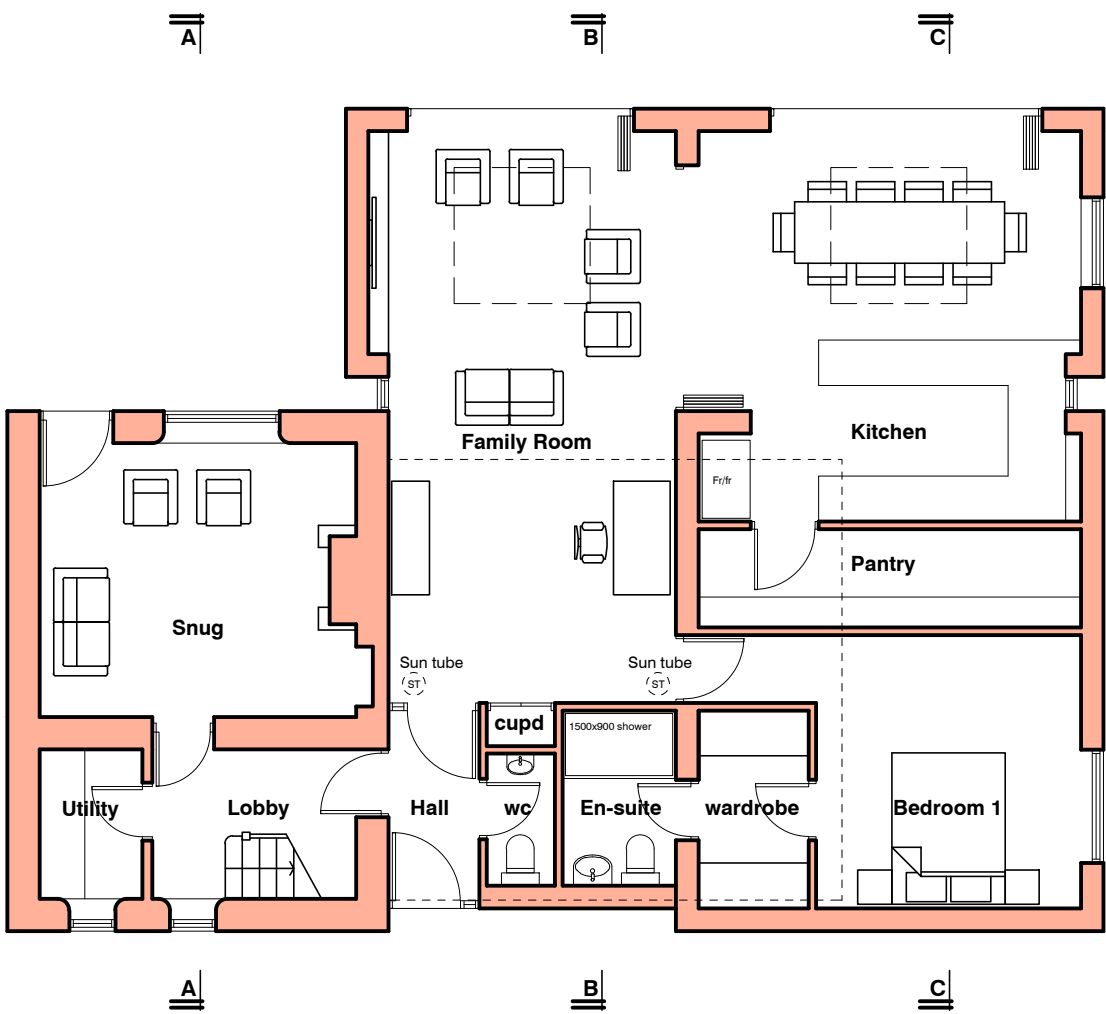


GROUND FLOOR PLAN



FIRST FLOOR PLAN

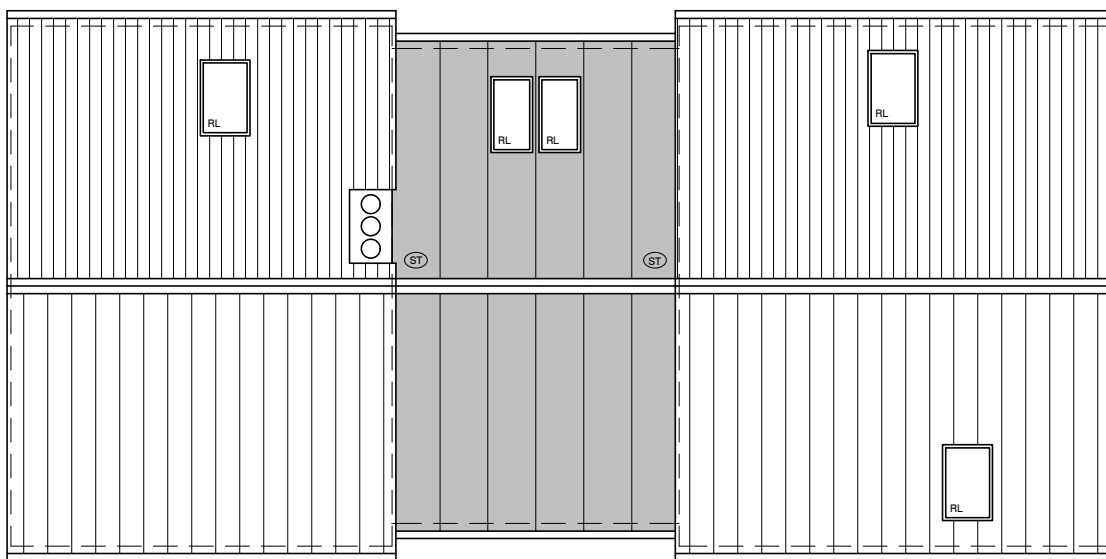

ROOF PLAN

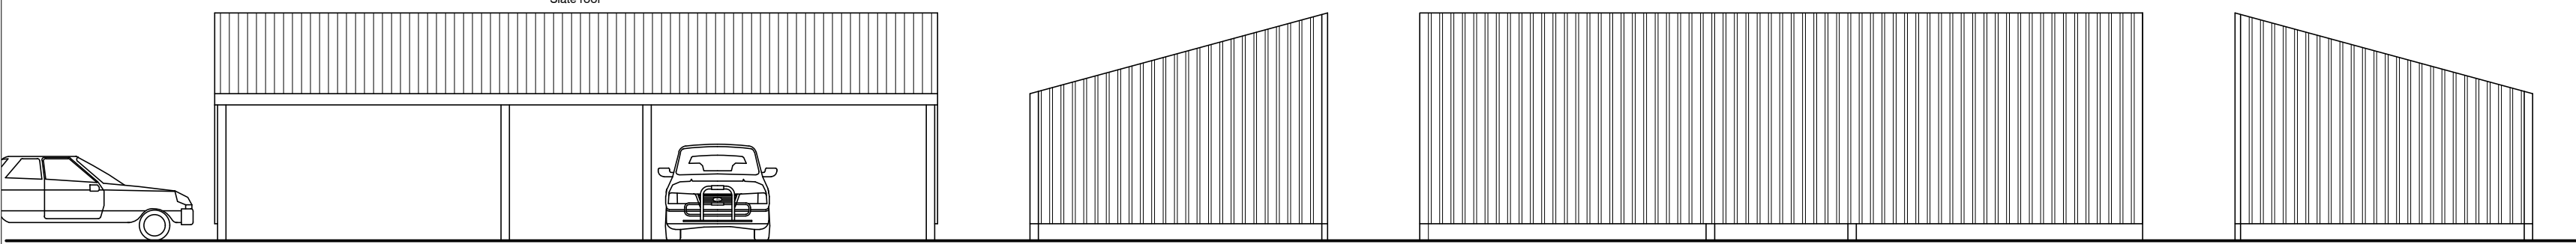


FRONT


SIDE

REAR

SIDE

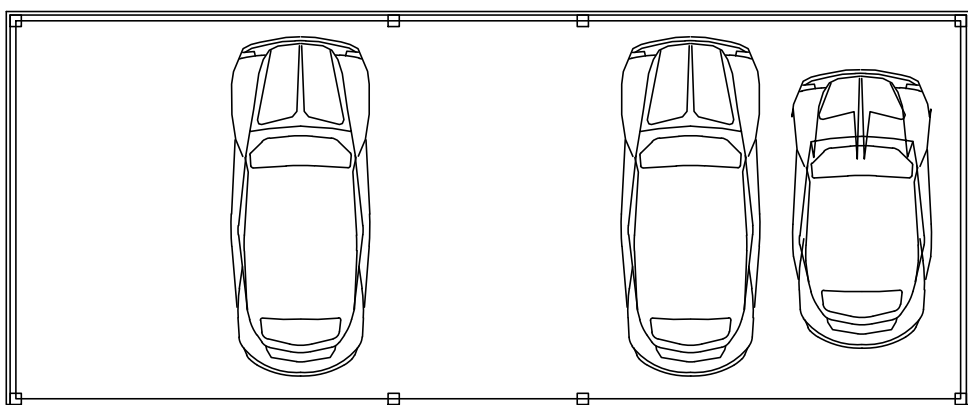

PLAN
CARPORT DETAILS

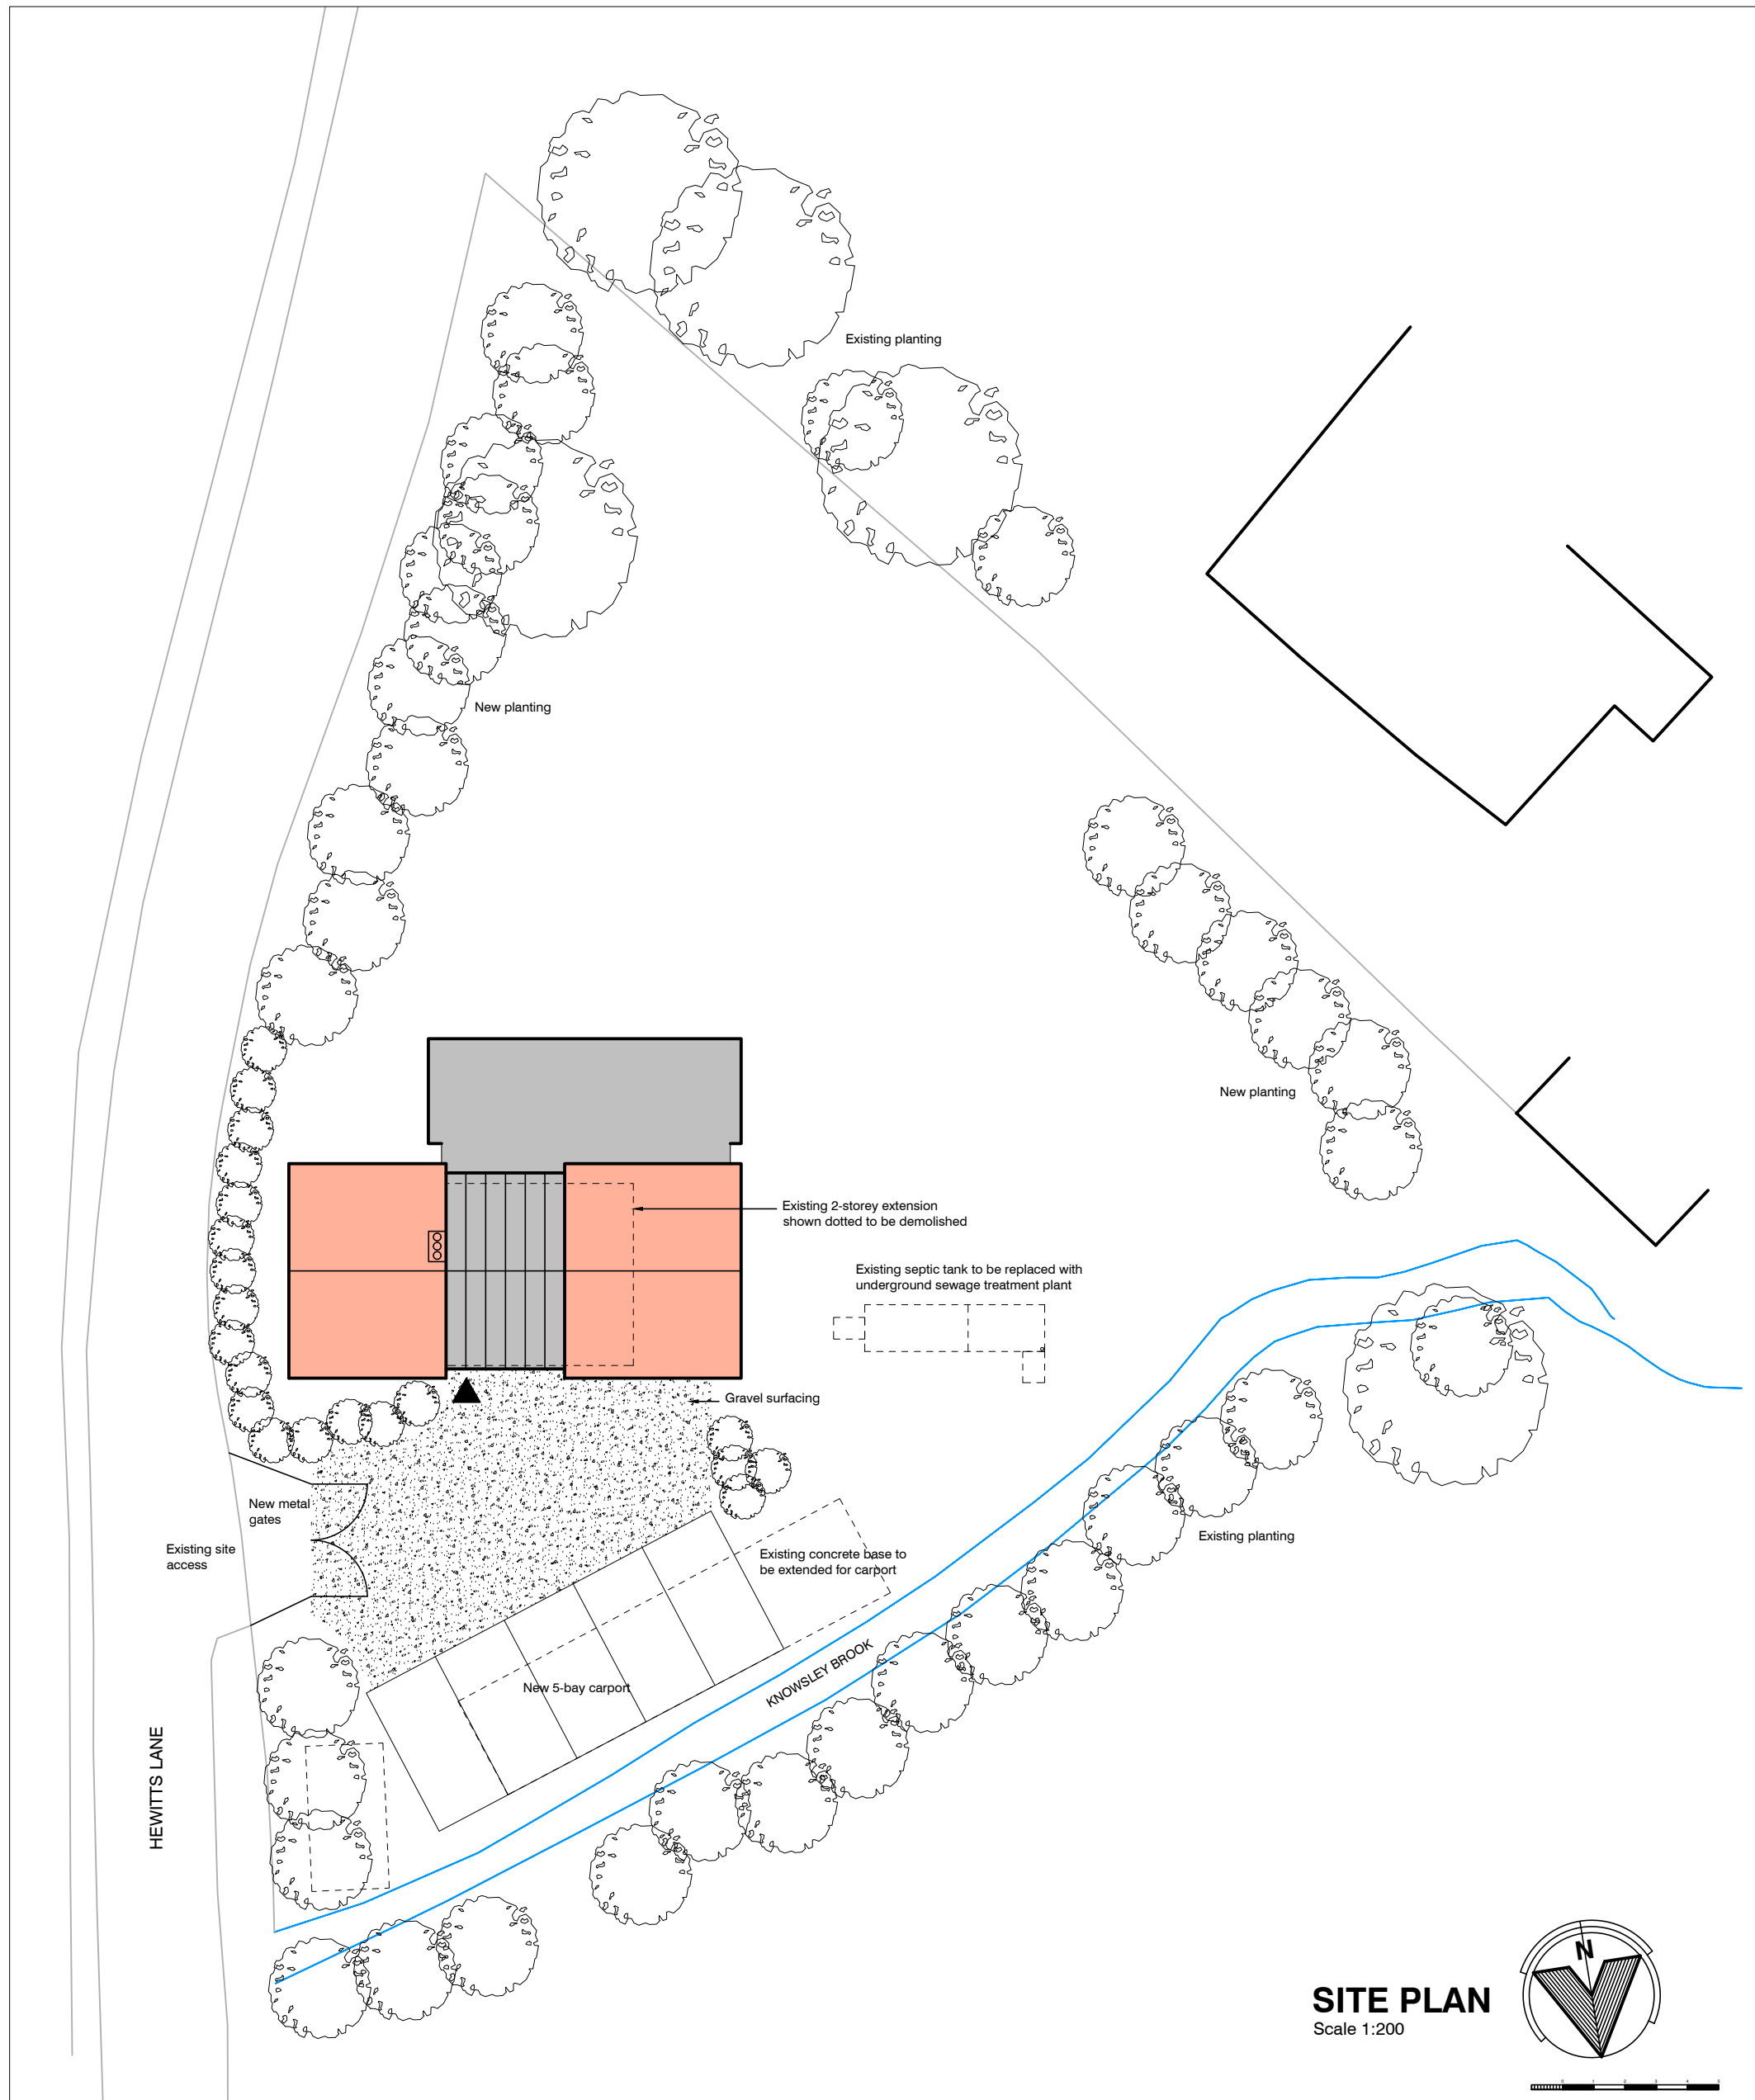

SITE PLAN
Scale 1:200

Copyright © Schafer Associates Ltd. This drawing and the copyright in it is the property of Schafer Associates Ltd, Chartered Architects, and must not be copied or reproduced without written permission. It should not be used for any purpose other than that referred by its status upon issue, and must be returned whenever requested by the Architect. Drawings, particularly house type drawings, must not be re-used on other sites without the prior written permission of the Architect.

Drawings, Dimensions and Discrepancies This drawing should not be scaled. Contractors should use only figured dimensions which should always be checked on site prior to undertaking any works. This drawing should be read in conjunction with all other relevant drawings and specifications prepared by the Architect and other consultants. Any discrepancies should be reported to the Architect immediately.

Revisions		
A	April 2022	Amended following client meeting 2022.04.07
B	May 2022	Amended following client meeting 2022.05.16
C	May 2022	Amended following client meeting 2022.05.26
D	May 2022	Amended following client meeting 2022.06.28
E	June 2022	Figures removed from elevations as requested by Local Authority

Schafer Associates
56 Belvedere Road,
Ashton-in-Makerfield,
Lancashire, WN4 8RU.

t 01942-717300
e info@schaferassociates.co.uk
w www.schaferassociates.co.uk



Scale
1:100 @ A1 and as shown
Date
Mar 2022
Drawn
wjjs

Job
Mosside Cottage, Hewitts Lane, Knowsley, Prescot, L34 8HH.
Proposed alterations and extension of existing house
Drawing title
Sketch plans

Schafer Associates
Chartered Architects
Job number
1308
Drawing number
2.03
Revision
E