

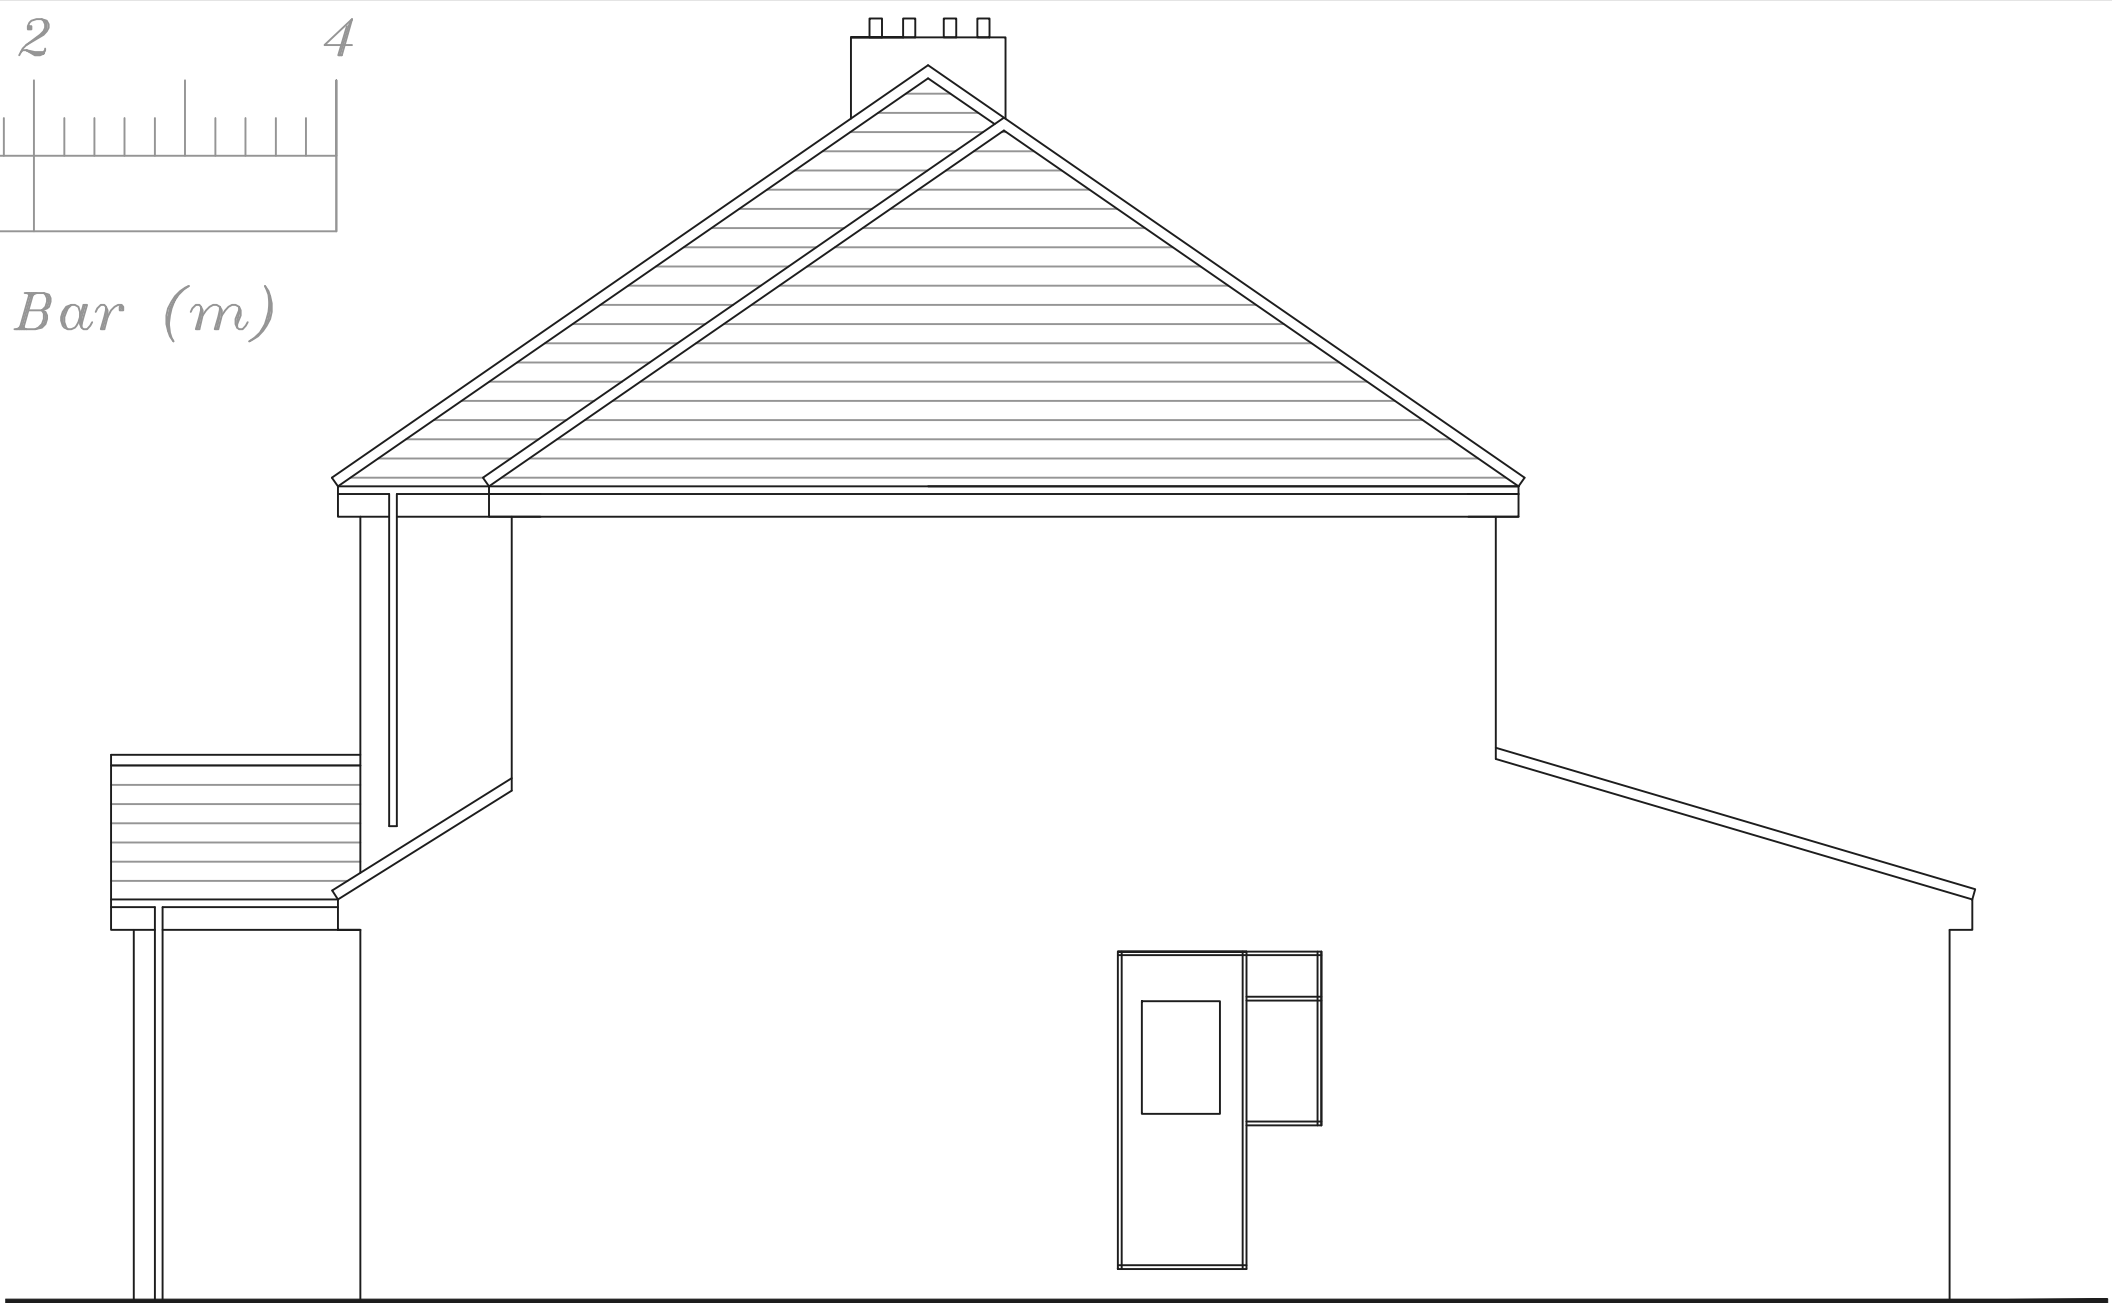


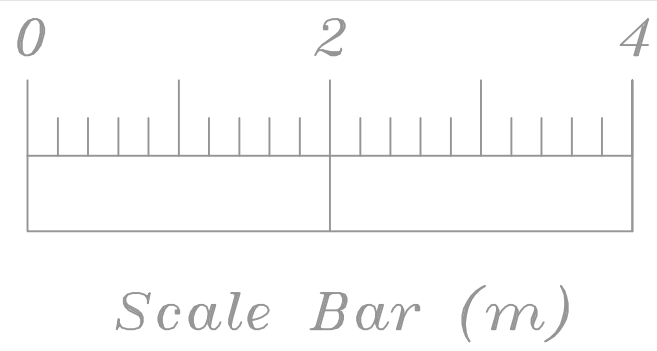

Proposed Front Elevation

Proposed Side Elevation

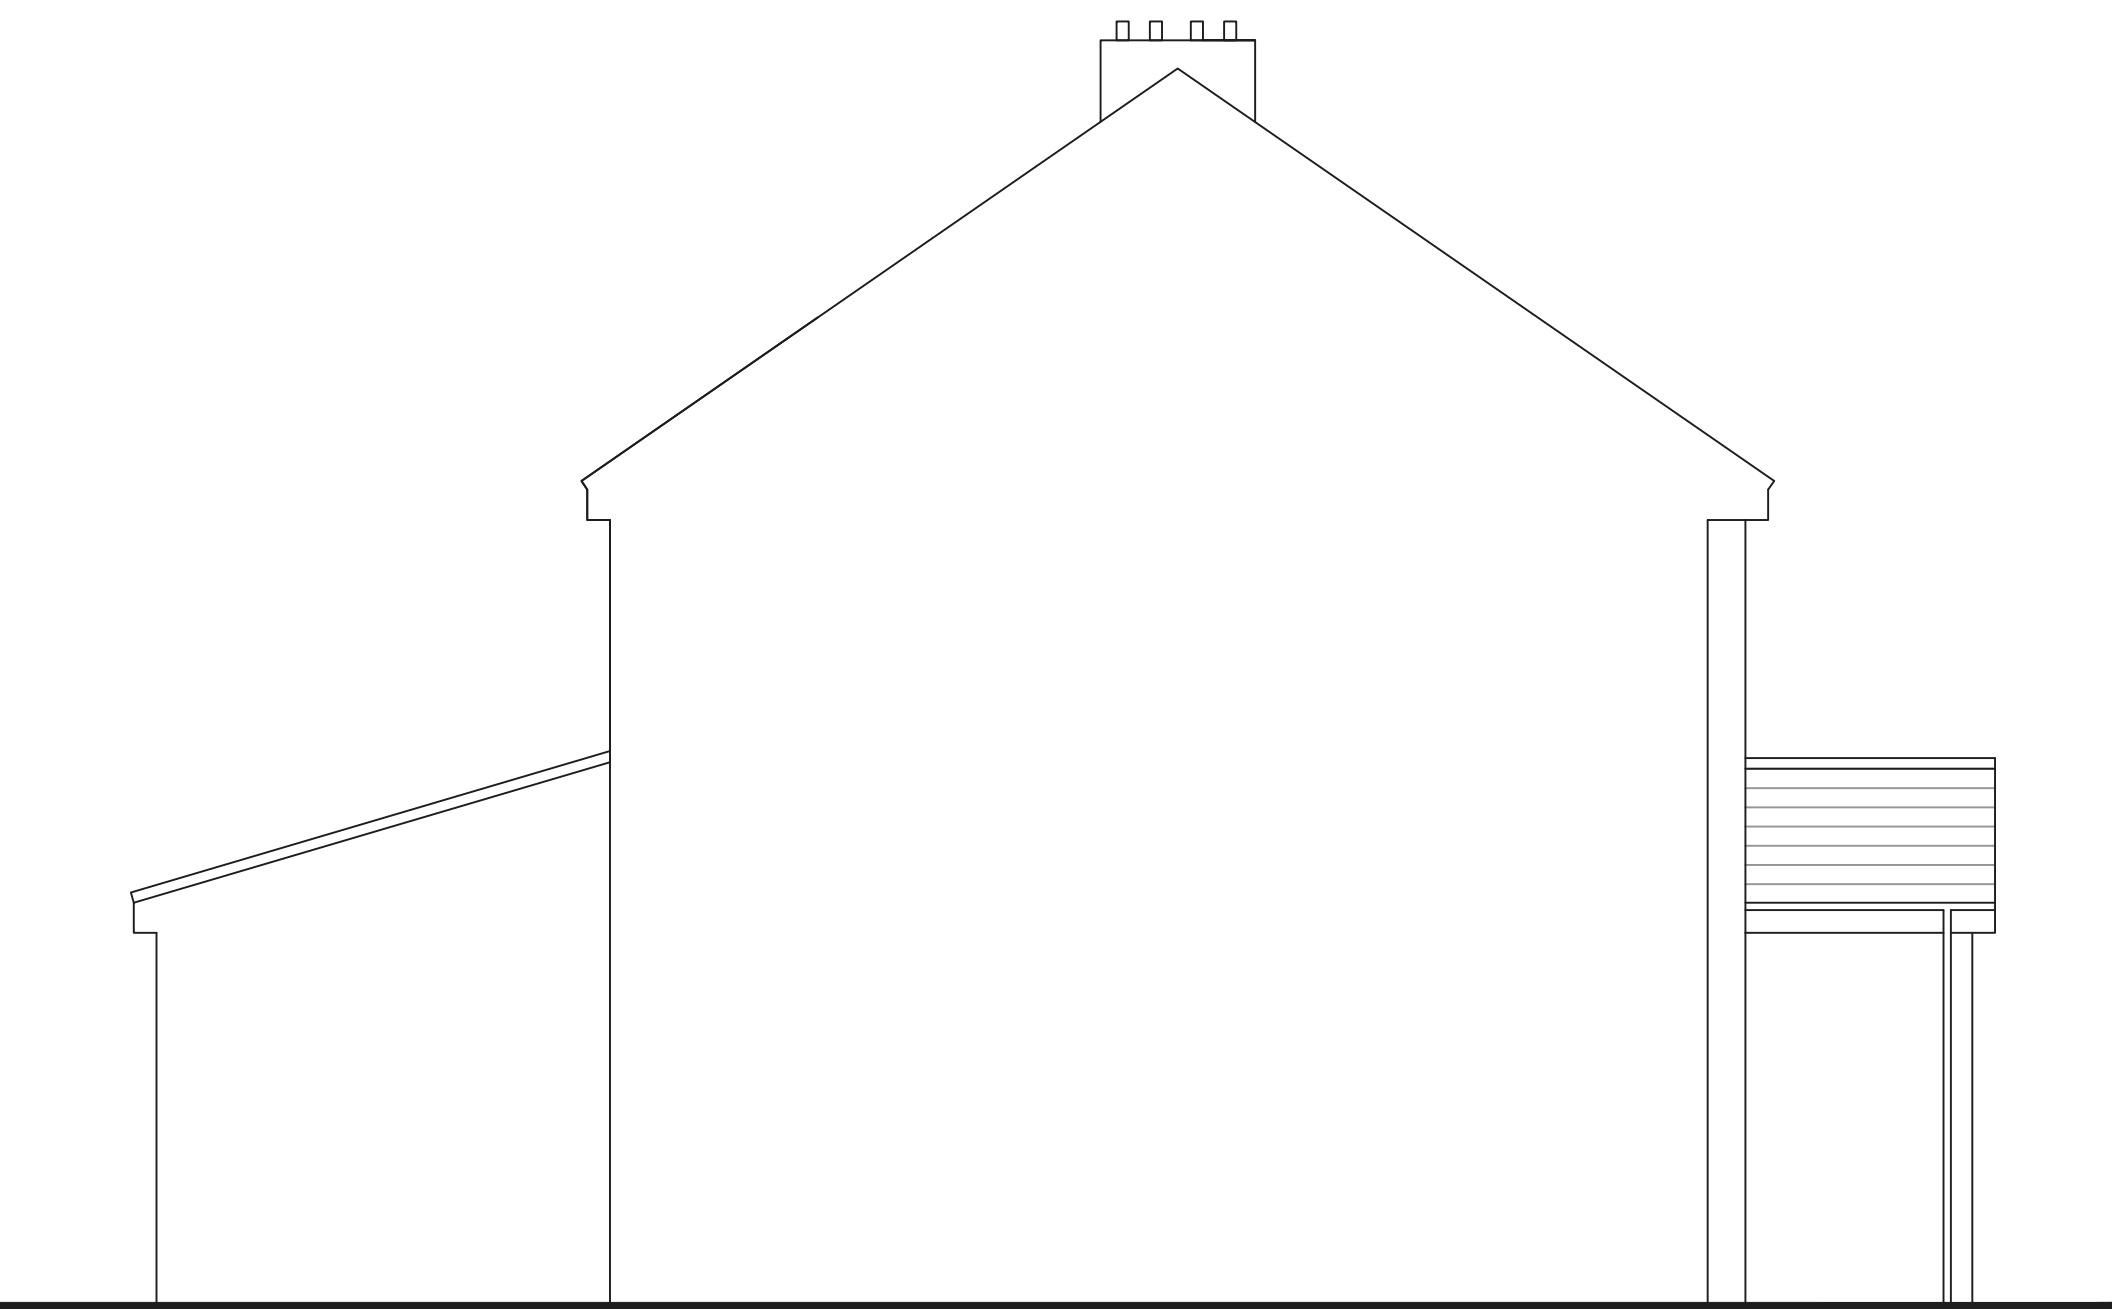

Proposed Rear Elevation

Proposed Side
Elevation/Section

Drawing title Proposed Elevations				
Chkd	Appvd	date	scale	Dwg No.
		April '22	1:50 @ A2	003