



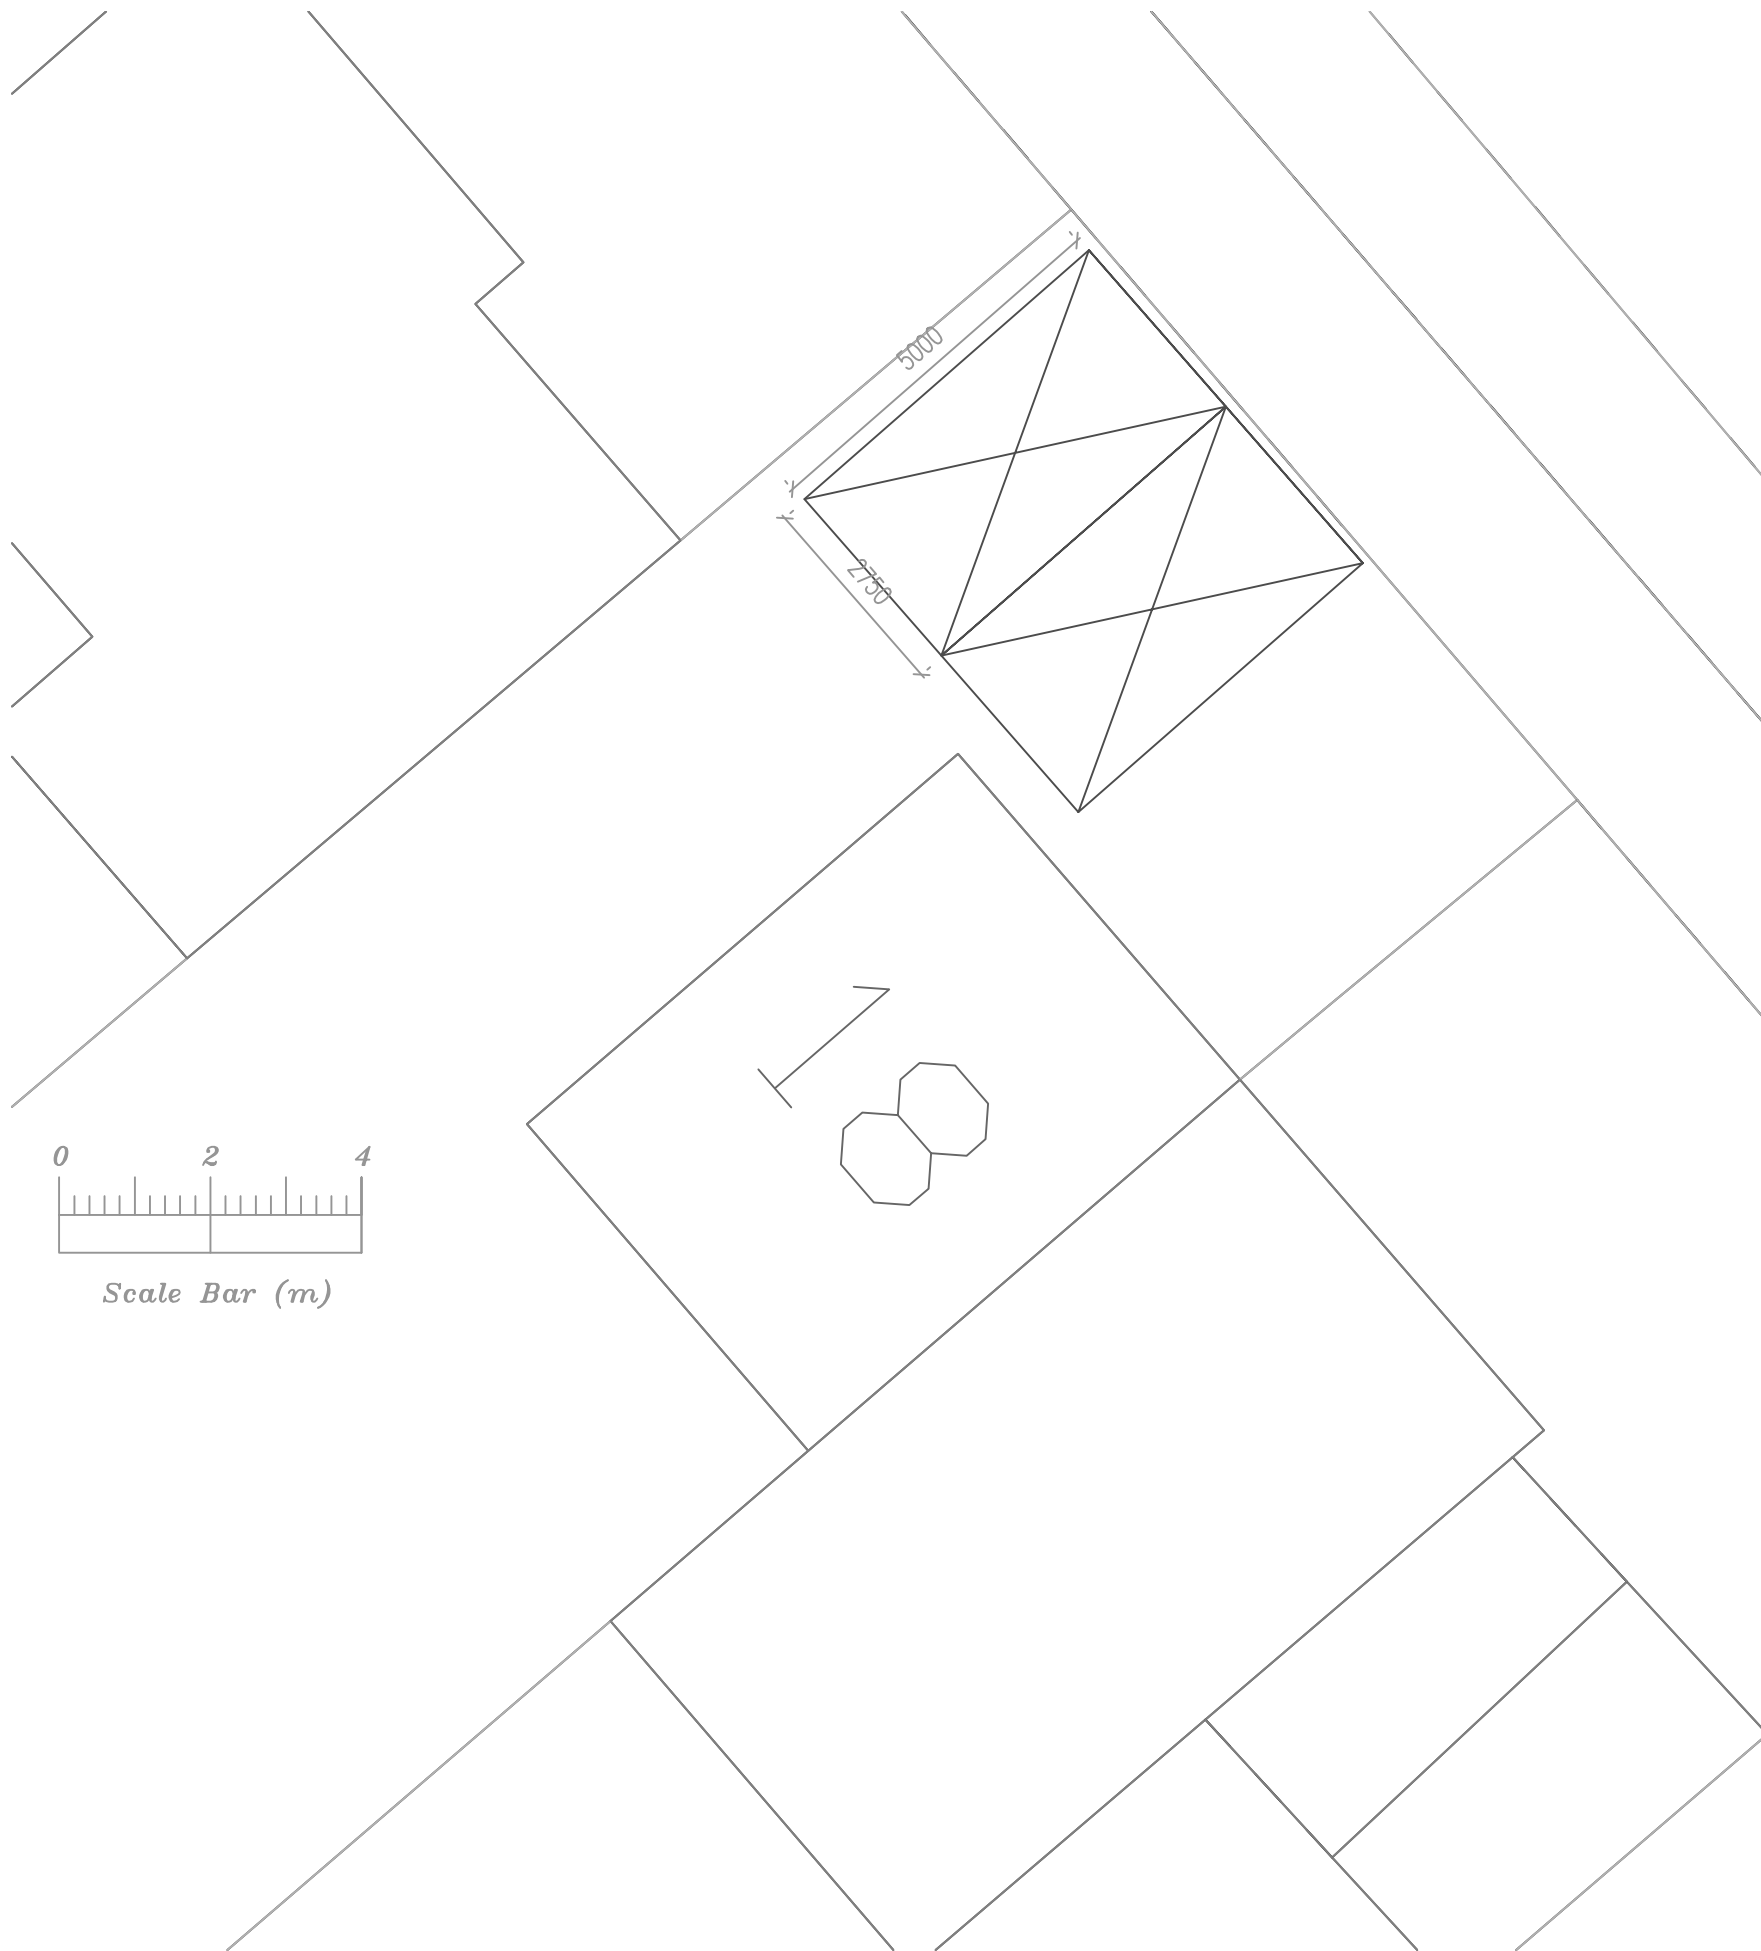

Existing Site Plan

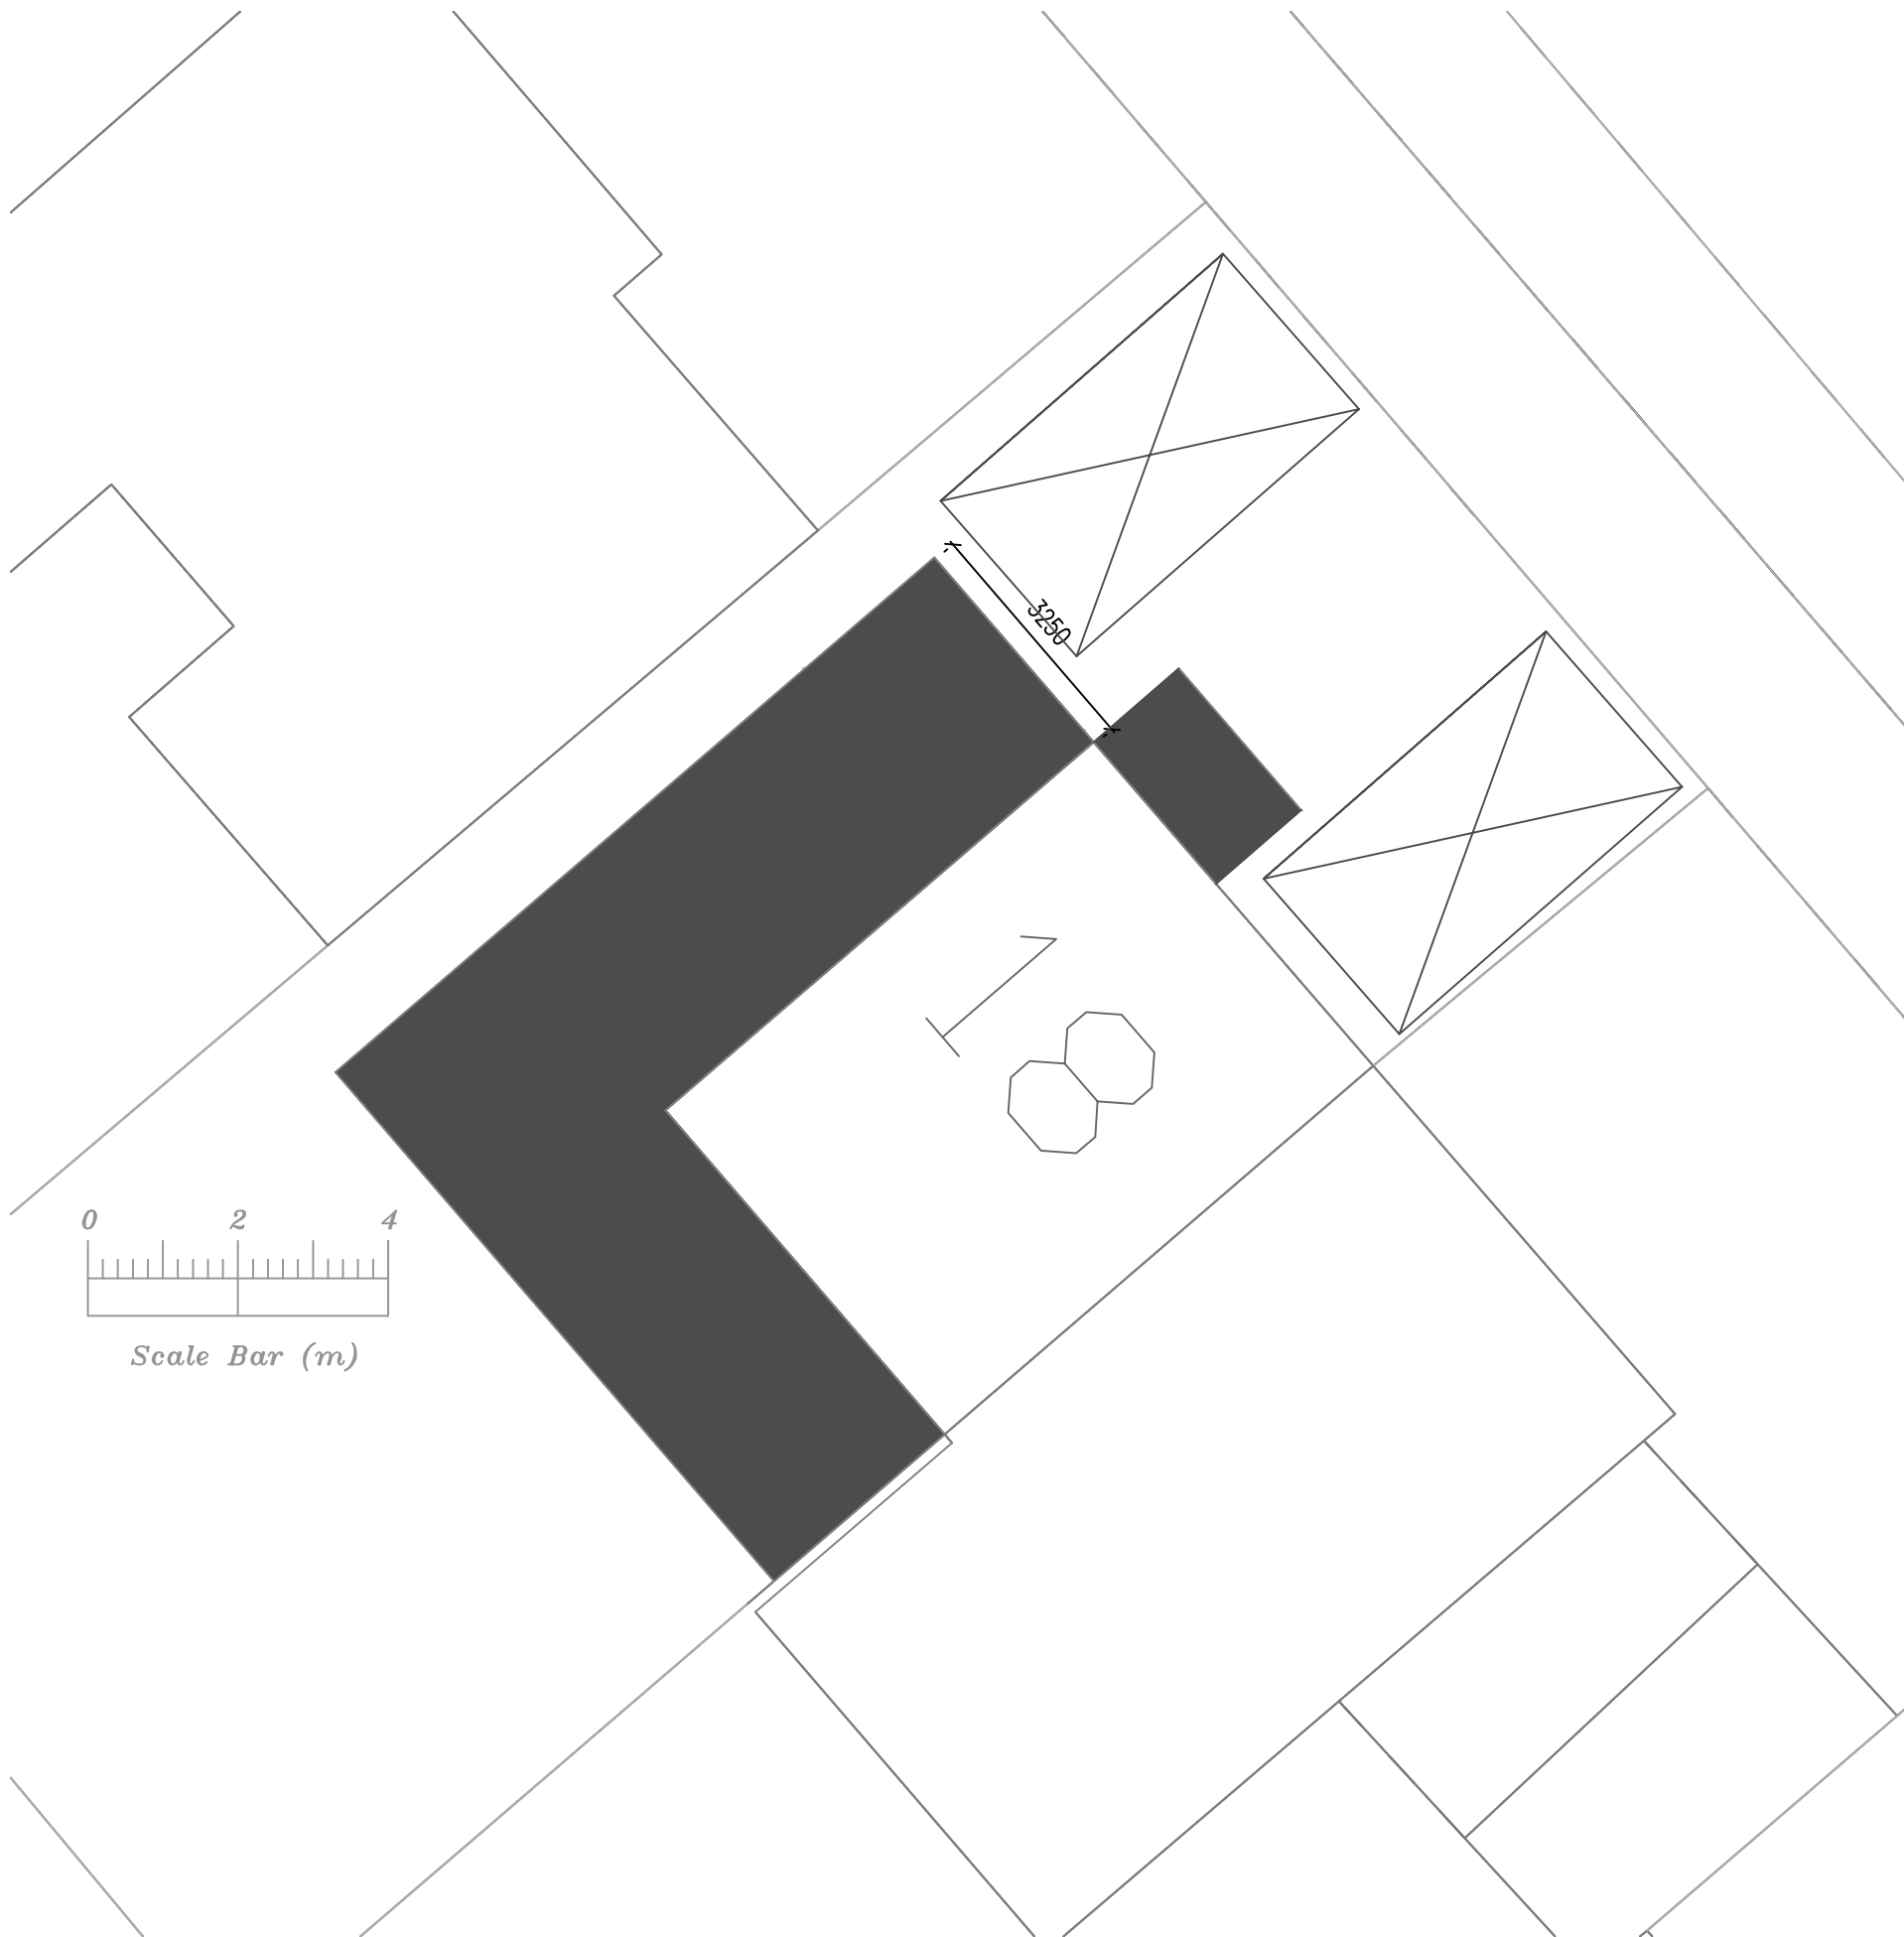

Proposed Site Plan

Address 18 Oak Road, L35				
Job Title Two storey side extension with single to rear				
Drawing title Existing & Proposed Site Plans				
Chkd	Appvd	date May '22	scale 1:100 @ A2	Dwg No. 005