

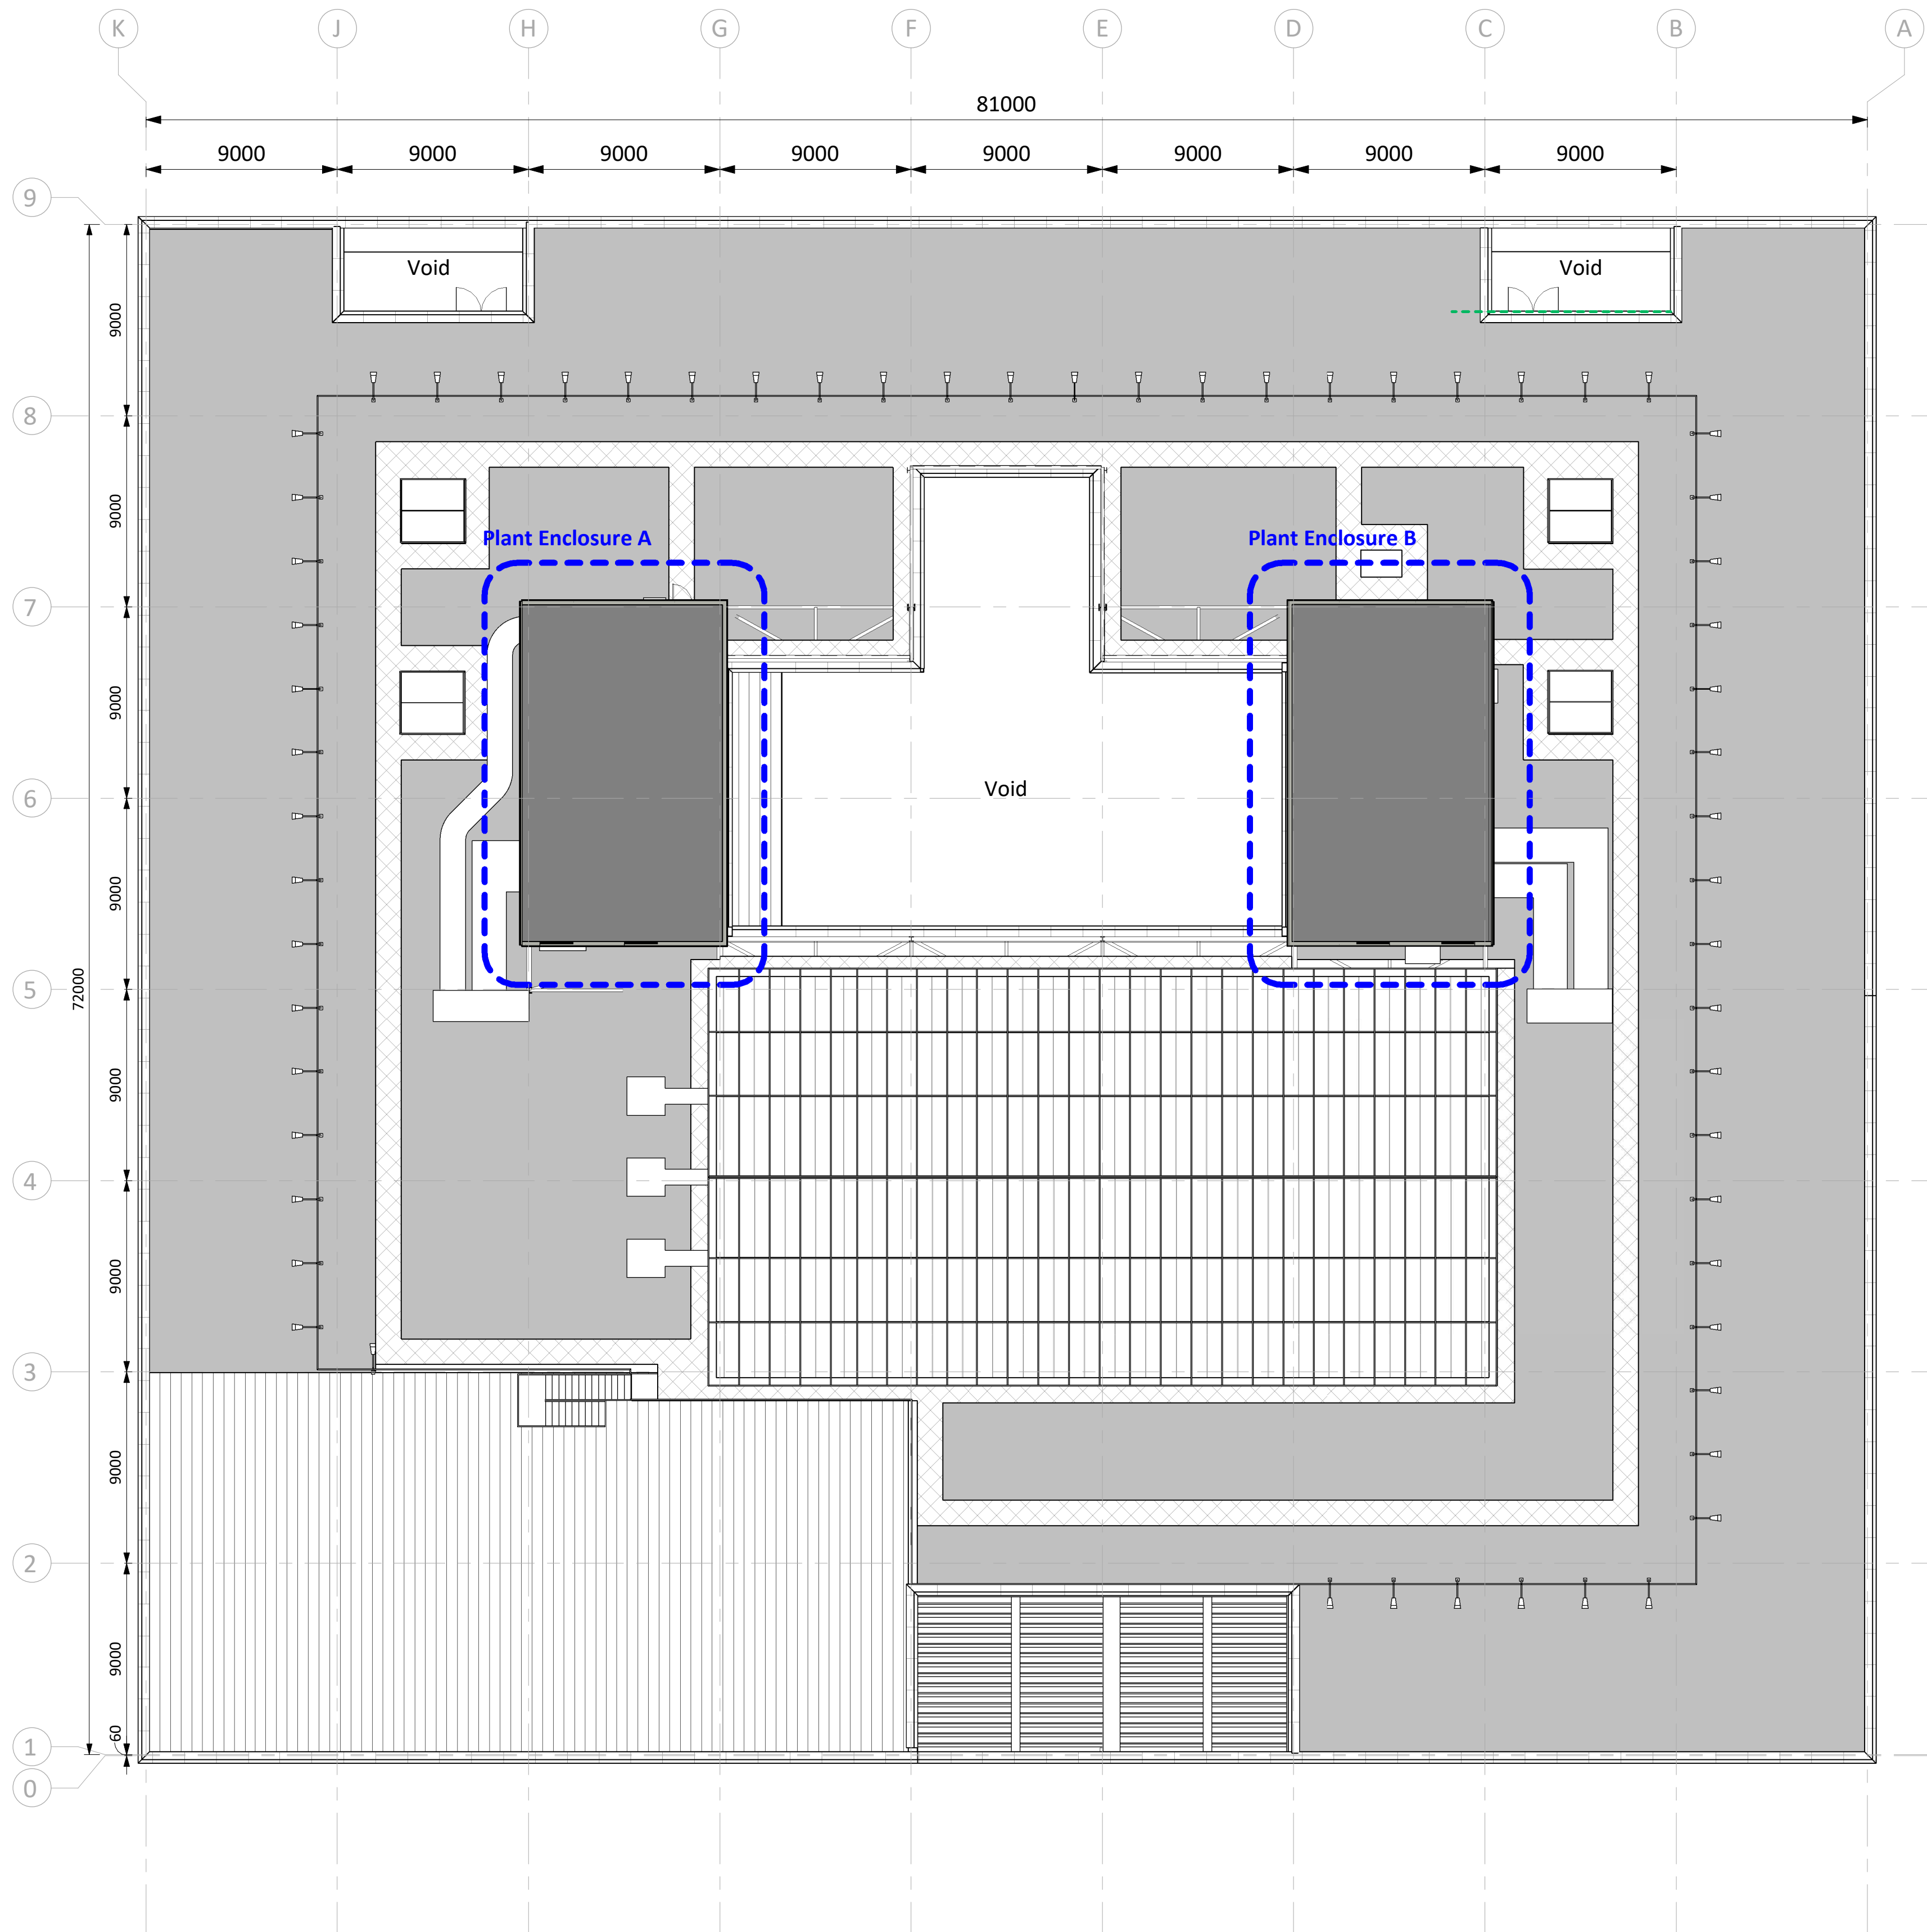


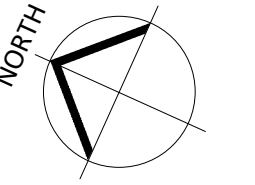

- Plant Enclosure
- Basic Roof

 

Note: All dimensions and levels are indicative and to be checked on site by cladding installers prior to fabrication of cladding and associated components

PL	PL05	26/06/2026	Planning re-submission
S2	P15	29/05/2022	Drawing updated
S2	P14	15/05/2026	First Issue
STATUS	REV	DATE	DESCRIPTION
CLIENT			
			REVISED BY AG
			CHECKED BY AW
			ORIGINATOR NO 155747

CONSULTANT
STRIDE TREGLOWN
www.stridetreglown.com © Stride Treglown Limited 2020_
PROJECT
LC5 Lord Derby Academy Huyton
Seel Road, Liverpool L36 6DG

DRAWING TITLE
Proposed - Roof Plan

STATUS CODE	SCALE
PL : Planning Issue	1 : 200@A1
DRAWING USAGE: <i>Planning</i>	
PROJECT - ORIGINATOR - VOLUME - LEVEL - TYPE - ROLE - CLASS - NUMBER	STATUS _ REVISION
155747-STL-RF-02-DR-A-10101	PL_PL05

Proposed - Roof Plan
1 : 200