




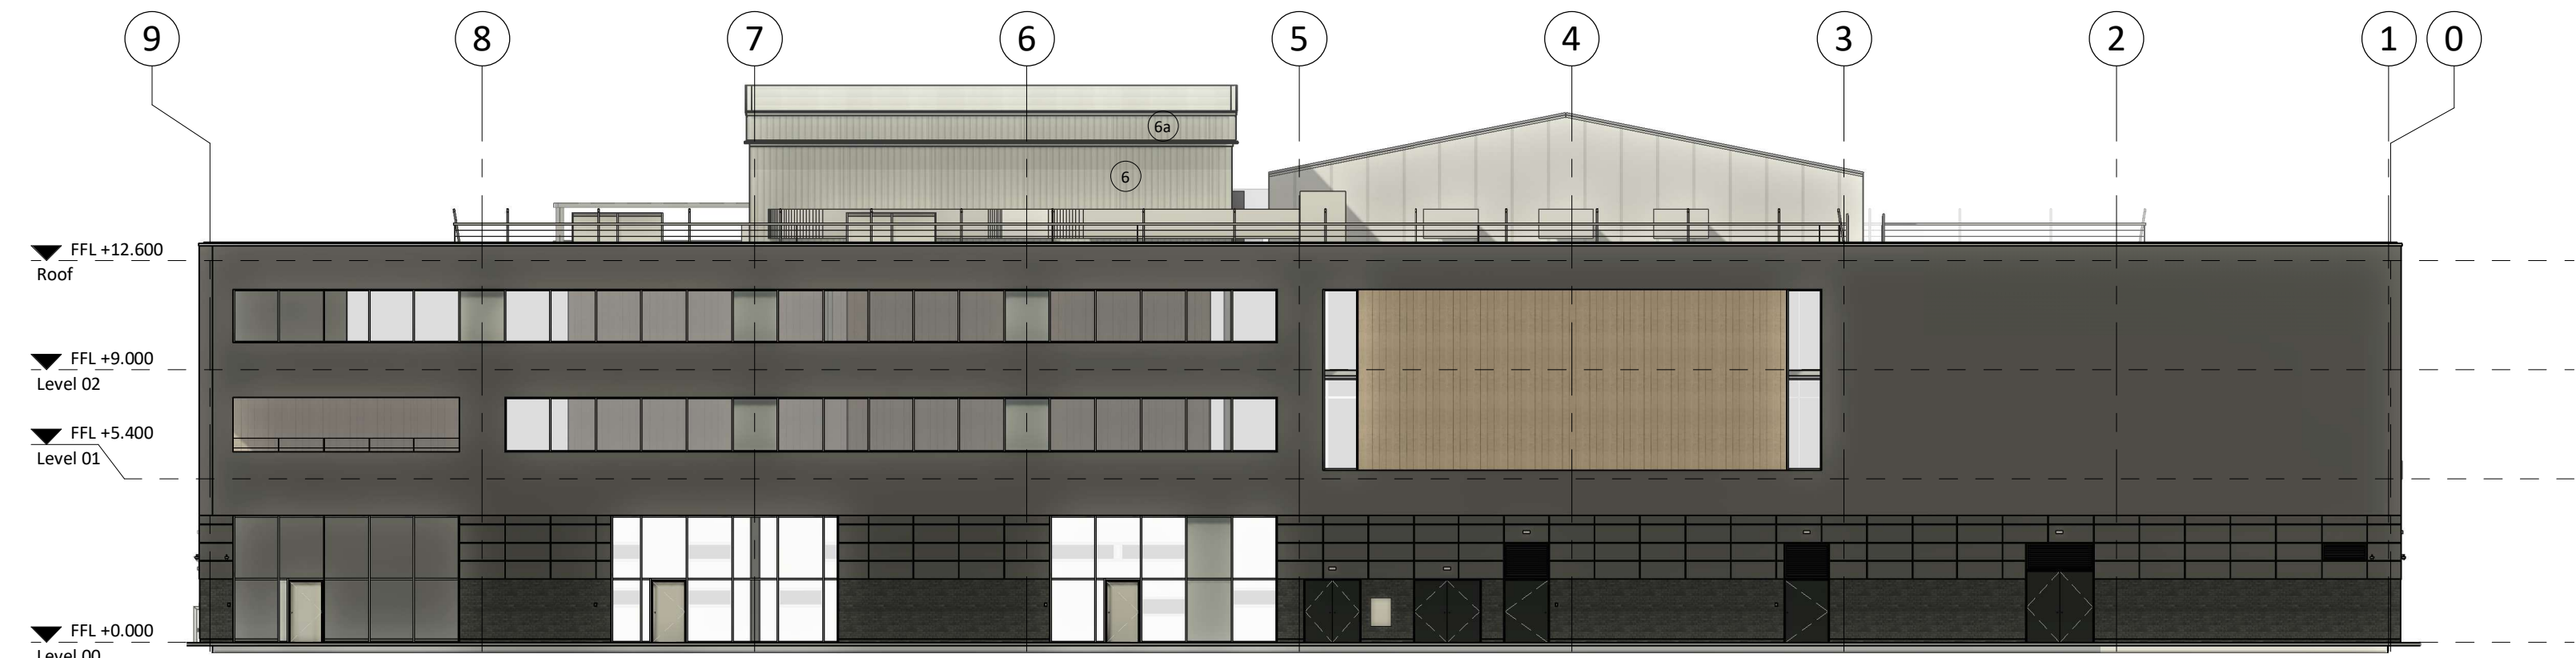


1 North East Elevation Copy 1  
1 : 200

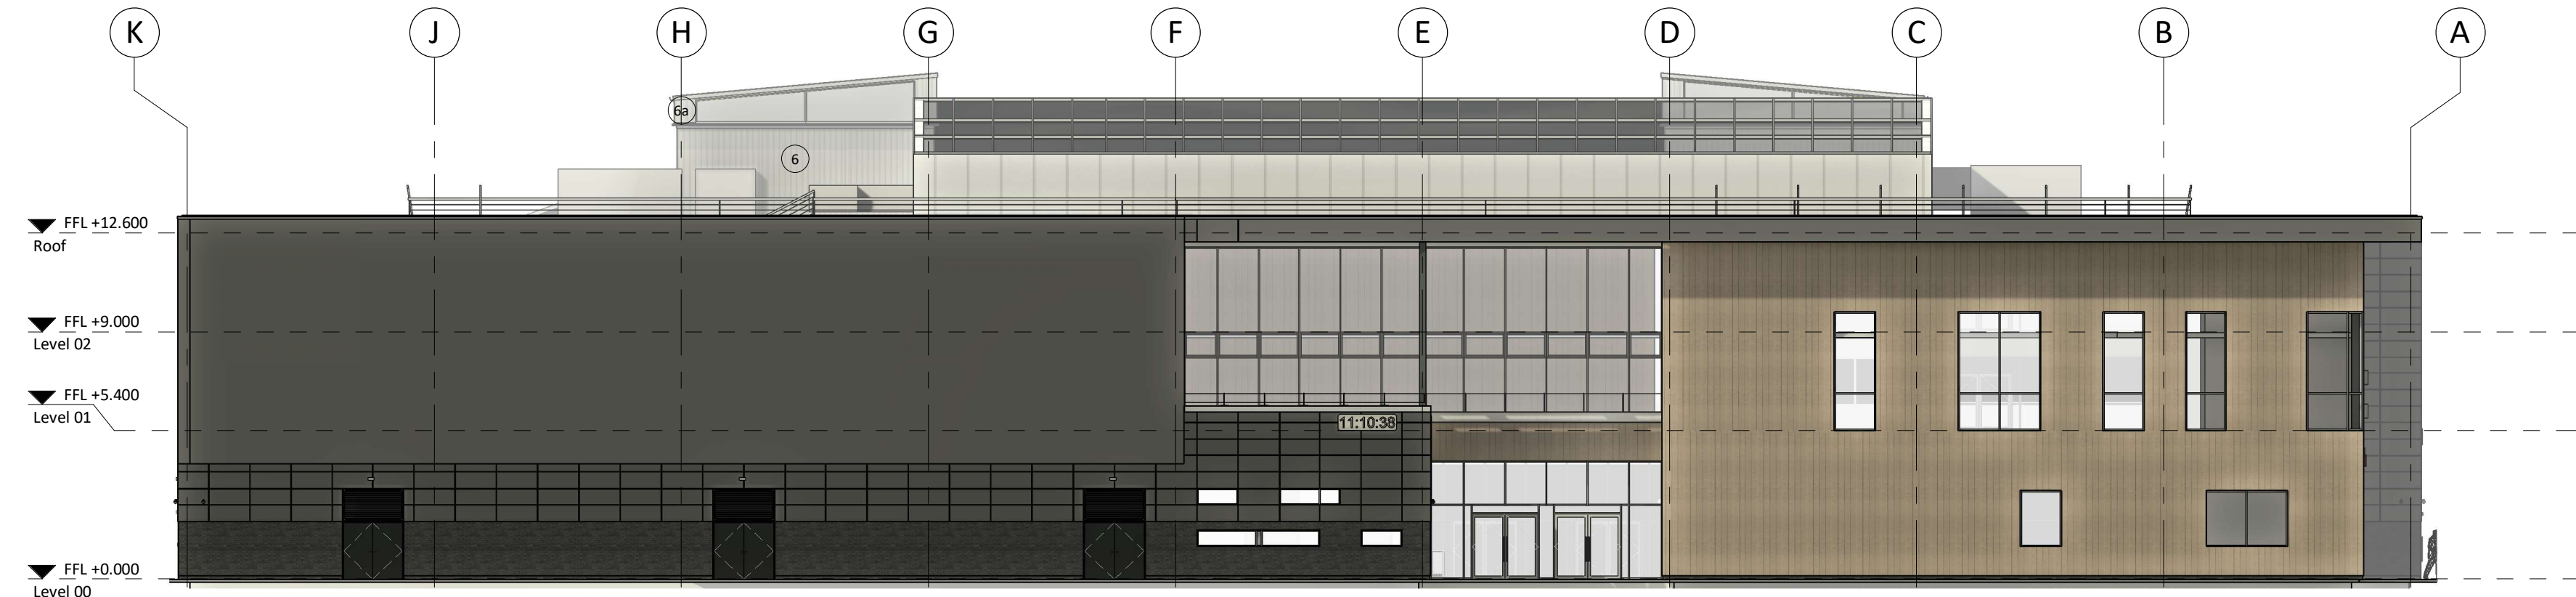

2 North West Elevation Copy 1  
1 : 200

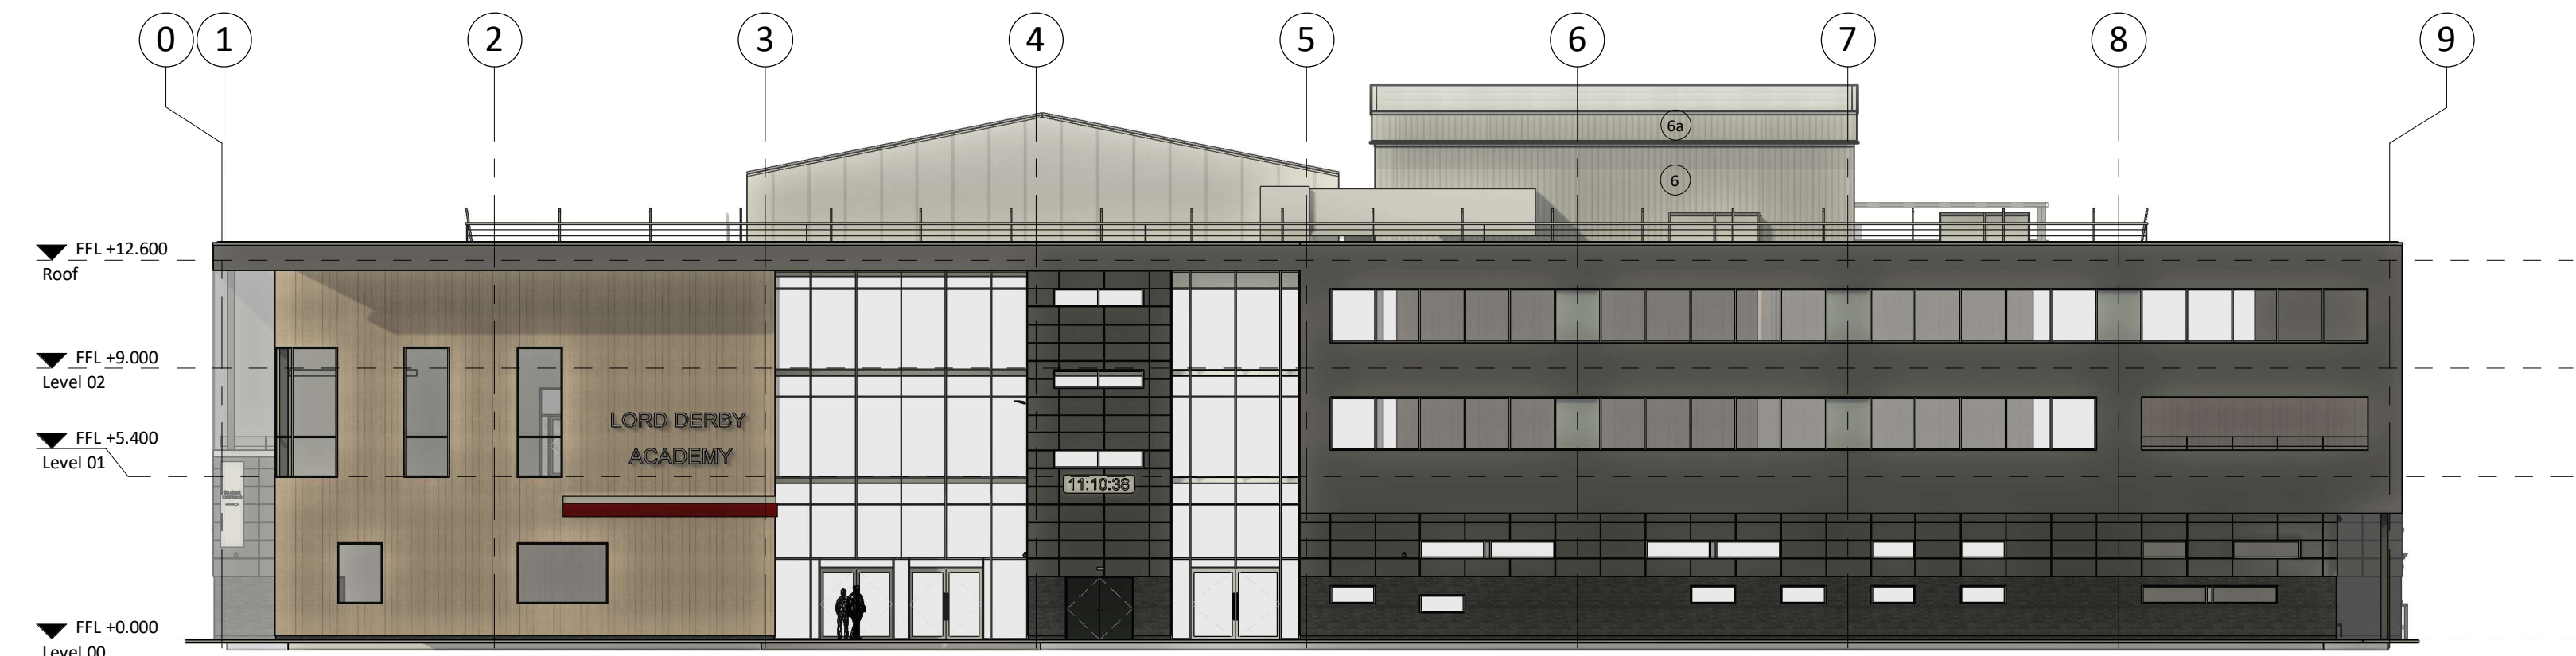

3 South West Elevation Copy 1  
1 : 200

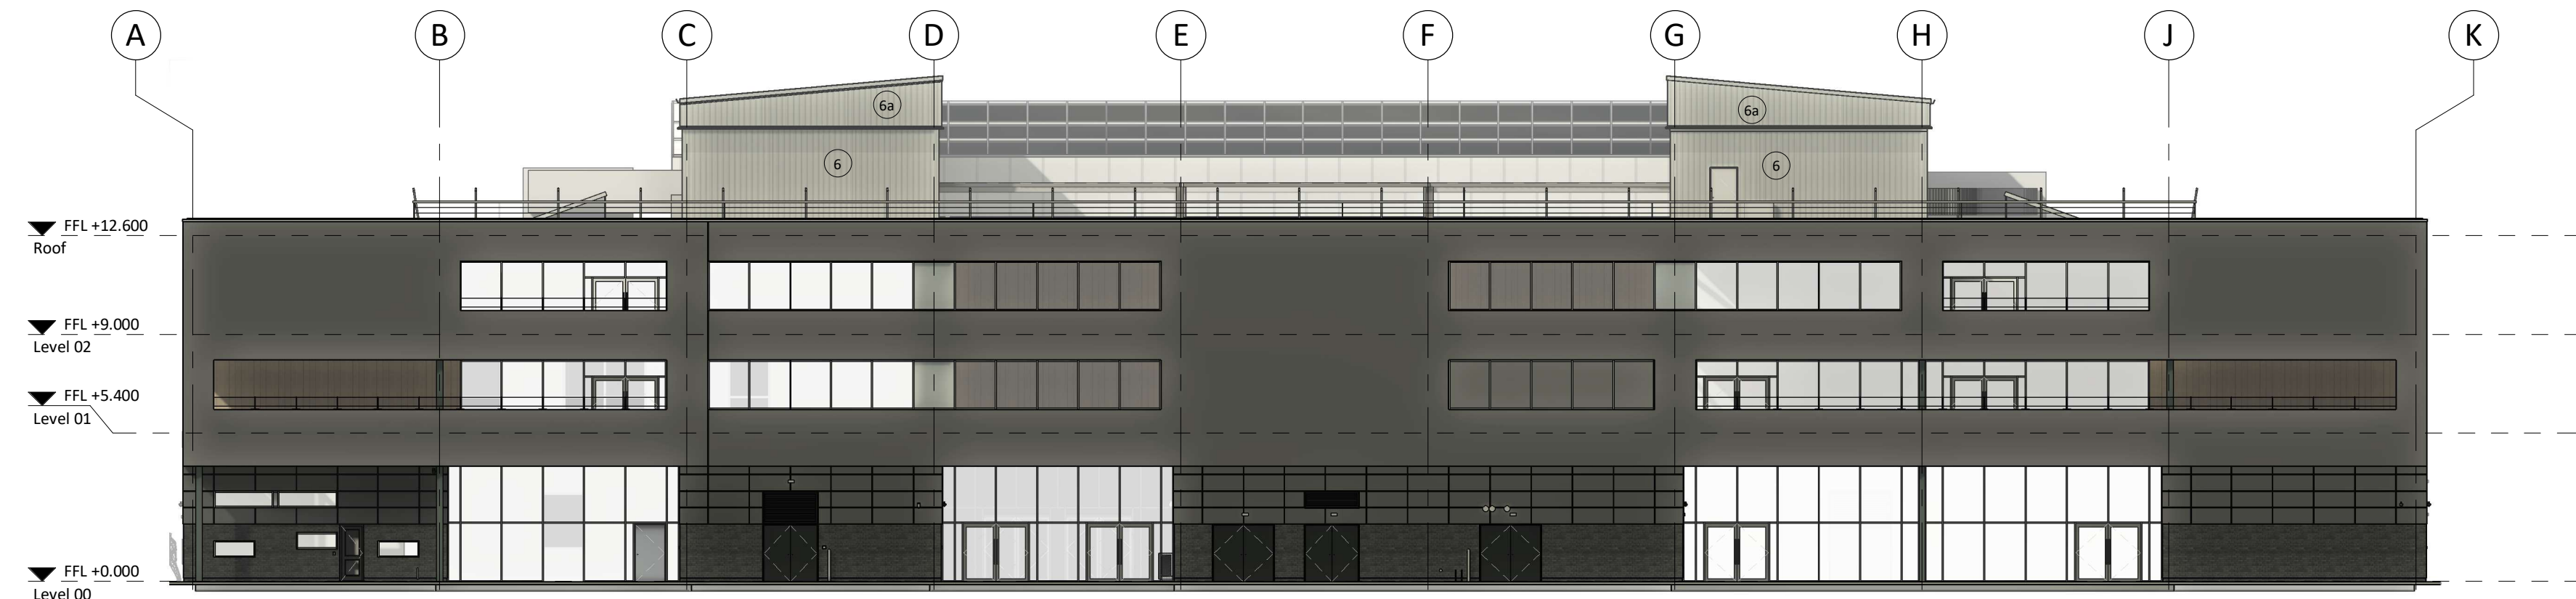



4 South East Elevation Copy 1  
1 : 200

#### MATERIAL KEY

- 1 - VariAL-CF3 Aluminium Cladding System. H92/120 Type D
- 2 - Existing GRC Cladding - CEP Petrarch, Riven Faced  
Maximum module size 1500 x 600 - White Colour
- 3 - Curtain Walling - Satin Anodised Aluminium  
Where regular, Mullions @ 1500mm Centres
- 4 - Timber Cladding - European Larch Vertically Bondded
- 5 - NaturAL-X Brick Slip Cladding System. H92/120 Type C
- 6 - Steel Profile Screening to Rooftop plant areas  
32mm Plastisol Sheeting  
Colour BS10A05 - Profile Code C32-1000
- 6a - Steel Profile Additional Screening to Rooftop plant areas  
34mm Asymetrical Trapazoidal Plastisol Sheeting  
Colour RAL 7038 - Profile Code 34-1000
- 7 - Kalwall Translucent Composite Roof Panels
- 8 - Glazed Infill Panels
- 9 - Existing Steel Security Doorset
- 10 - Glass Balustrades  
Stainless Steel Handrails

*These elevations have been produced for illustration purpose only  
and are subject to further detailed coordination with specialist  
suppliers to establish the support system including structure, fixing  
details, interfaces, reveals etc*

Note: All dimensions and levels are indicative and to be checked on site by SFC prior to  
fabrication of cladding and associated components

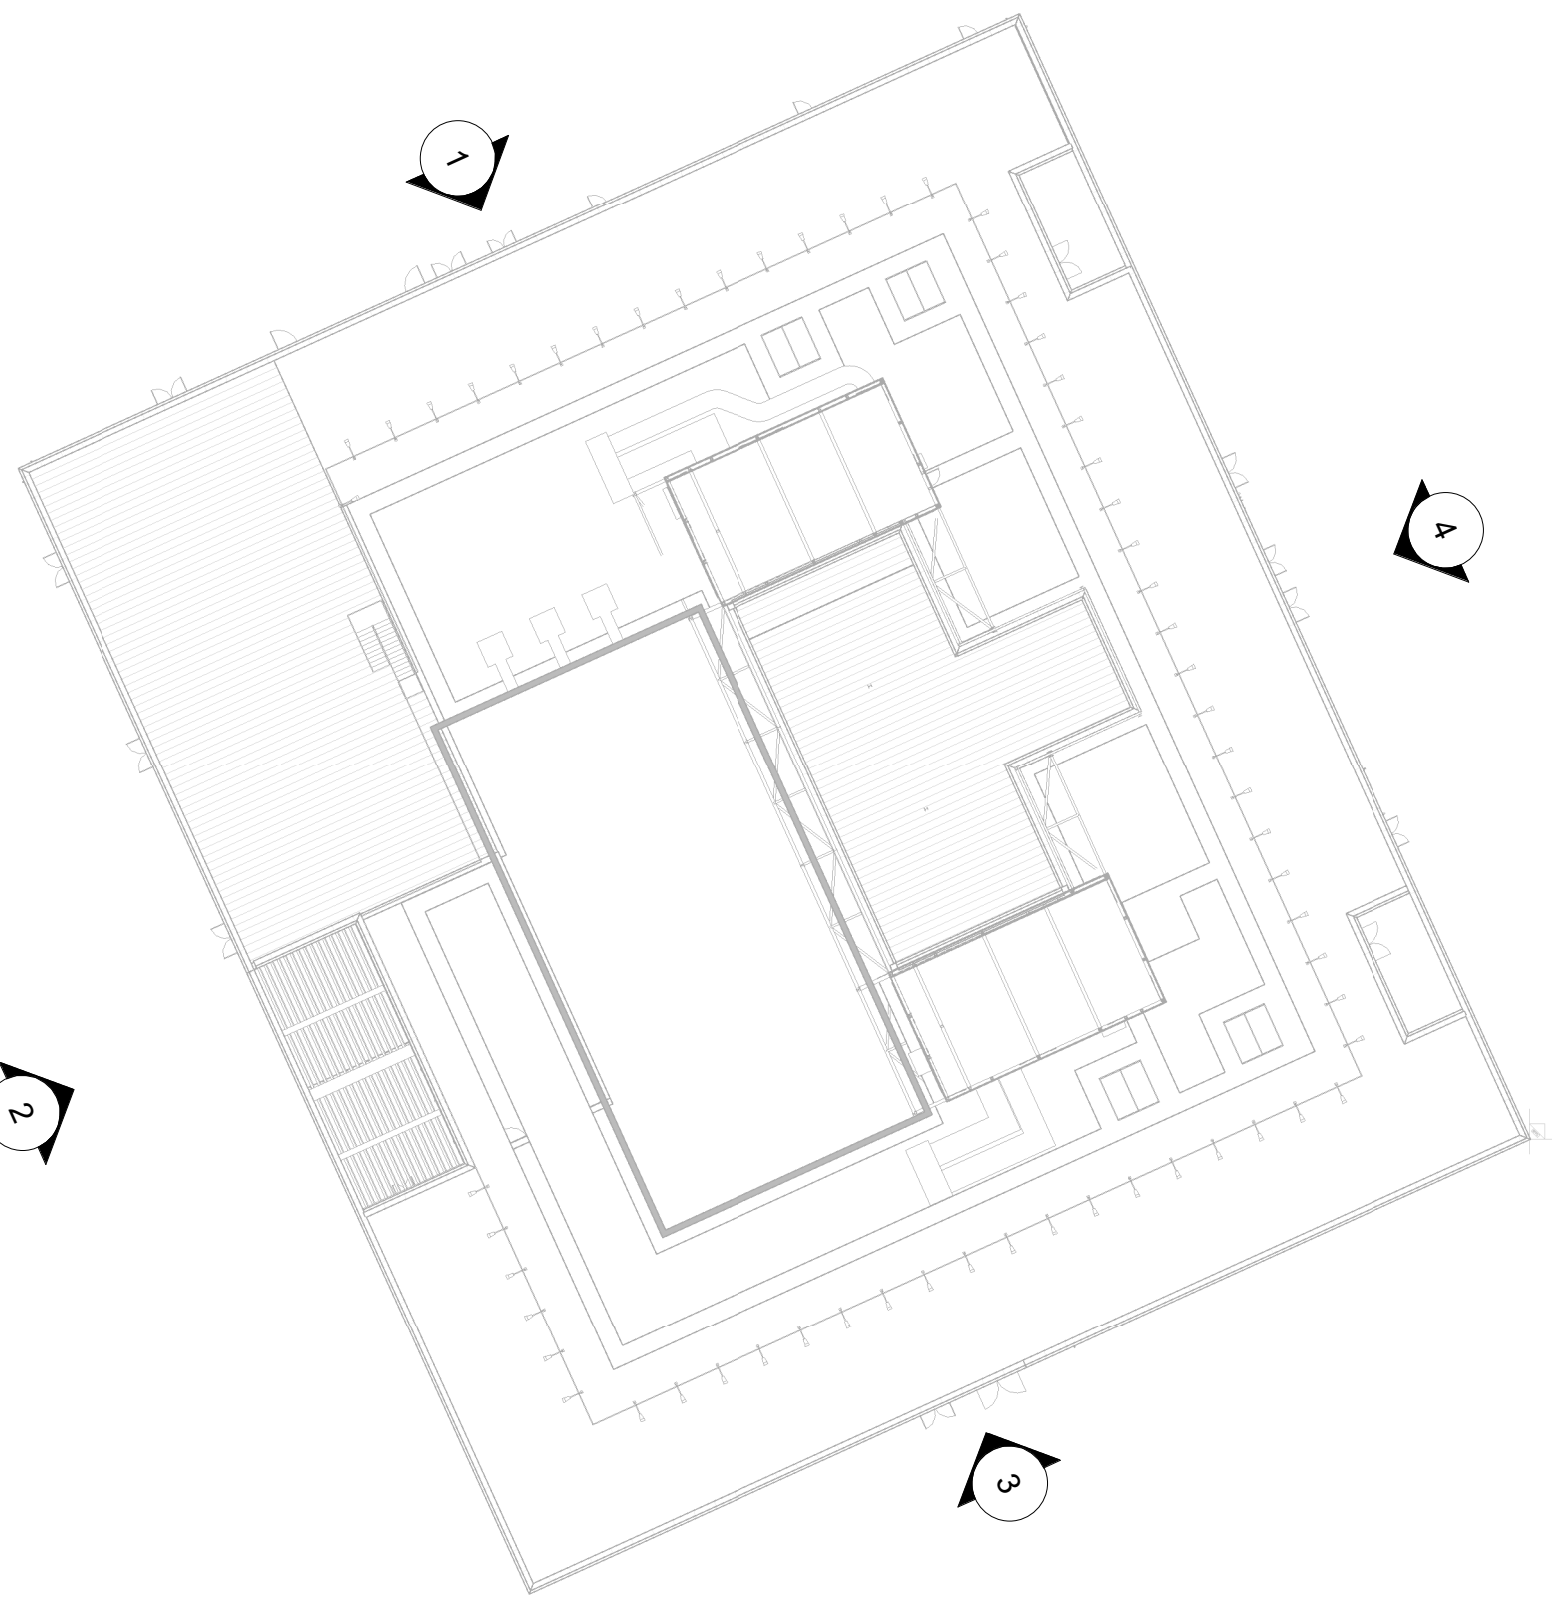 

| PL     | PL05 | 26/06/2026 | Planning re-submission      |
|--------|------|------------|-----------------------------|
| S2     | PO1  | 20/02/2023 | Issued for proof of concept |
| STATUS | REV  | DATE       | DESCRIPTION                 |
| CLIENT |      |            |                             |
|        |      |            | REVISED BY<br>MGL           |
|        |      |            | CHECKED BY<br>AMW           |
|        |      |            | ORIGINATOR NO<br>155747     |

CONSULTANT  
**STRIDE TREGLOWN**  
www.stridetreglow.com © Stride Treglow Limited 2020  
PROJECT  
LCS Lord Derby Academy Huyton  
Seel Road, Liverpool L36 6DG

DRAWING TITLE  
Proposed Elevations - Colour

|                                                                      |                   |
|----------------------------------------------------------------------|-------------------|
| STATUS CODE                                                          | SCALE             |
| PL : Planning Issue                                                  | 1 : 200@A1        |
| DRAWING USAGE: <b>Planning</b>                                       |                   |
| PROJECT - ORIGINATOR - VOLUME - LEVEL - TYPE - ROLE - CLASS - NUMBER | STATUS _ REVISION |
| 155747-STL-XX-ZZ-DR-A-20501                                          | PL_PL05           |