


MATERIAL KEY

- 2 - Existing GRC Cladding - CEP Petrarch, Riven Faced
Maximum module size 1500 x 600 - White Colour
- 3 - Curtain Walling - Satin Anodised Aluminium
Where regular, Mullions @ 1500mm Centres
- 4 - Timber Cladding - European Larch Vertically Bonded
- 5 - Brick Wall - Dark Grey Colour
- 6 - Steel Profile Screening to Rooftop plant areas
32mm Plastisol Sheeting
Colour BS10A05 - Profile Code C32-1000
- 7 - Kalwall Translucent Composite Roof Panels
- 8 - Glazed Infill Panels - Signal Yellow
RAL Colour : tbc
- 9 - Steel Security Doorset
RAL Colour: tbc
- 10 - Glass Balustrades
Stainless Steel Handrails


These elevations have been produced for illustration purpose only and are subject to further detailed coordination with specialist suppliers to establish the support system including structure, fixing details, interfaces, reveals etc




1 North East Elevation
1 : 200

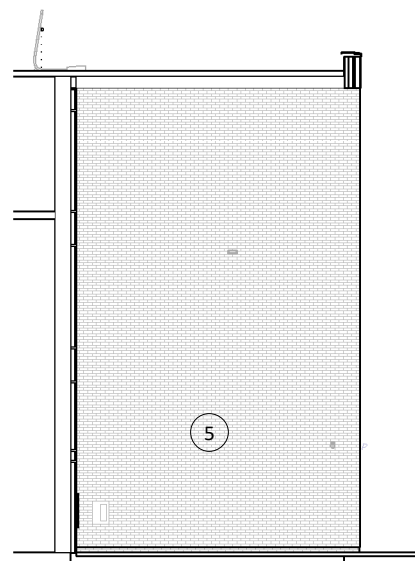


5 RETURN ELEVATION ON G.L 4
1 : 200

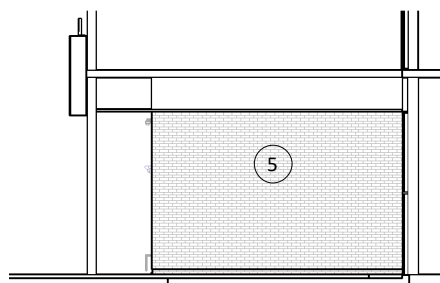


6 RETURN ELEVATION ON G.L B
1 : 200

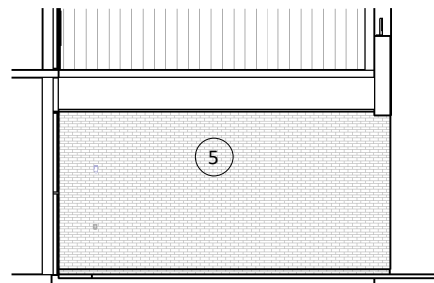


7 RETURN ELEVATION ON G.L C
1 : 200

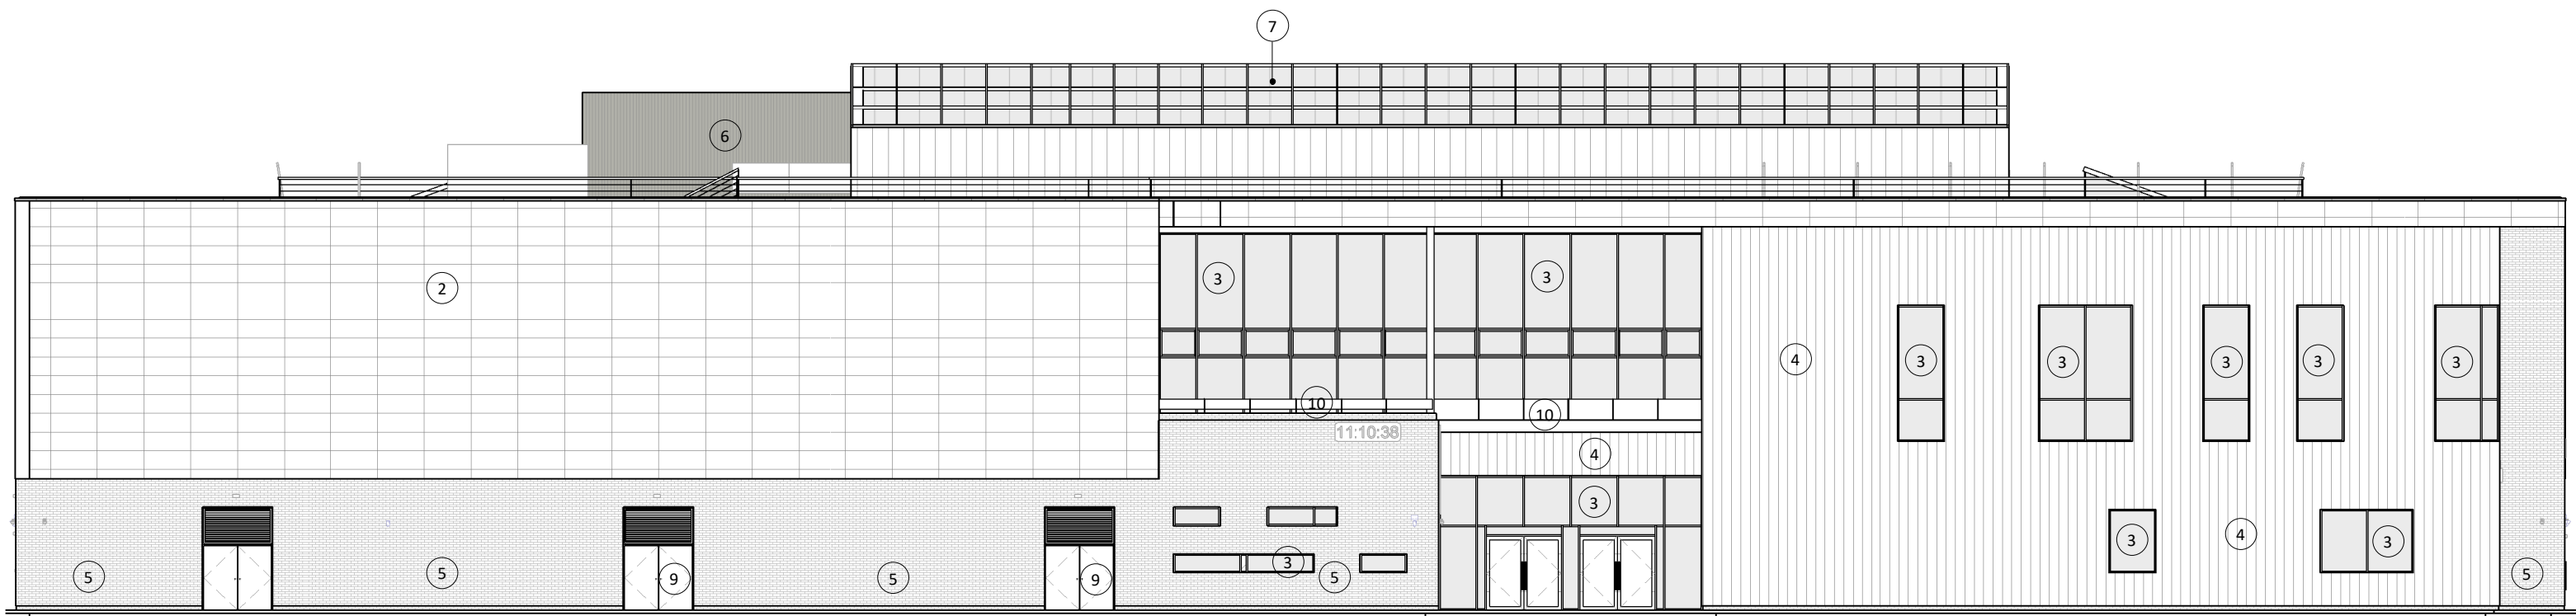

2 North West Elevation
1 : 200

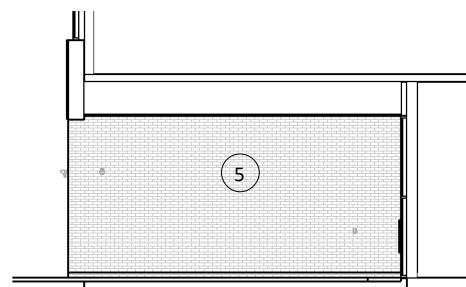


8 RETURN ELEVATION ON G.L D
1 : 200

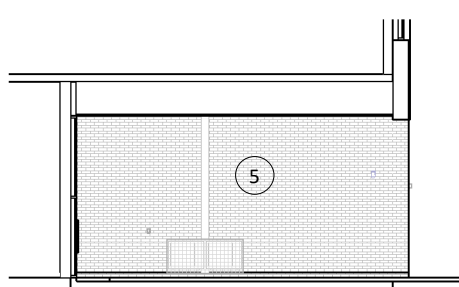


9 RETURN ELEVATION ON G.L E
1 : 200




3 South West Elevation
1 : 200

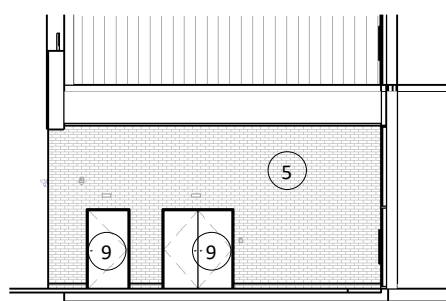


10 RETURN ELEVATION ON G.L G
1 : 200

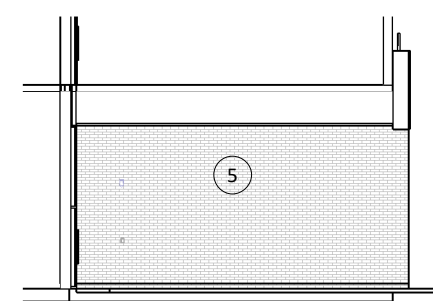


11 RETURN ELEVATION ON G.L J
1 : 200

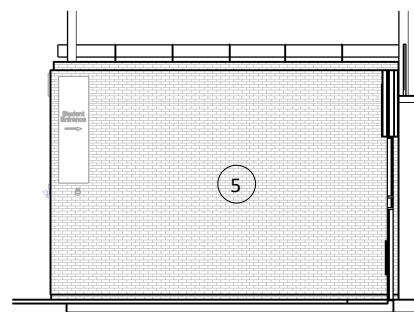

12 RETURN ELEVATION ON G.L E
1 : 200

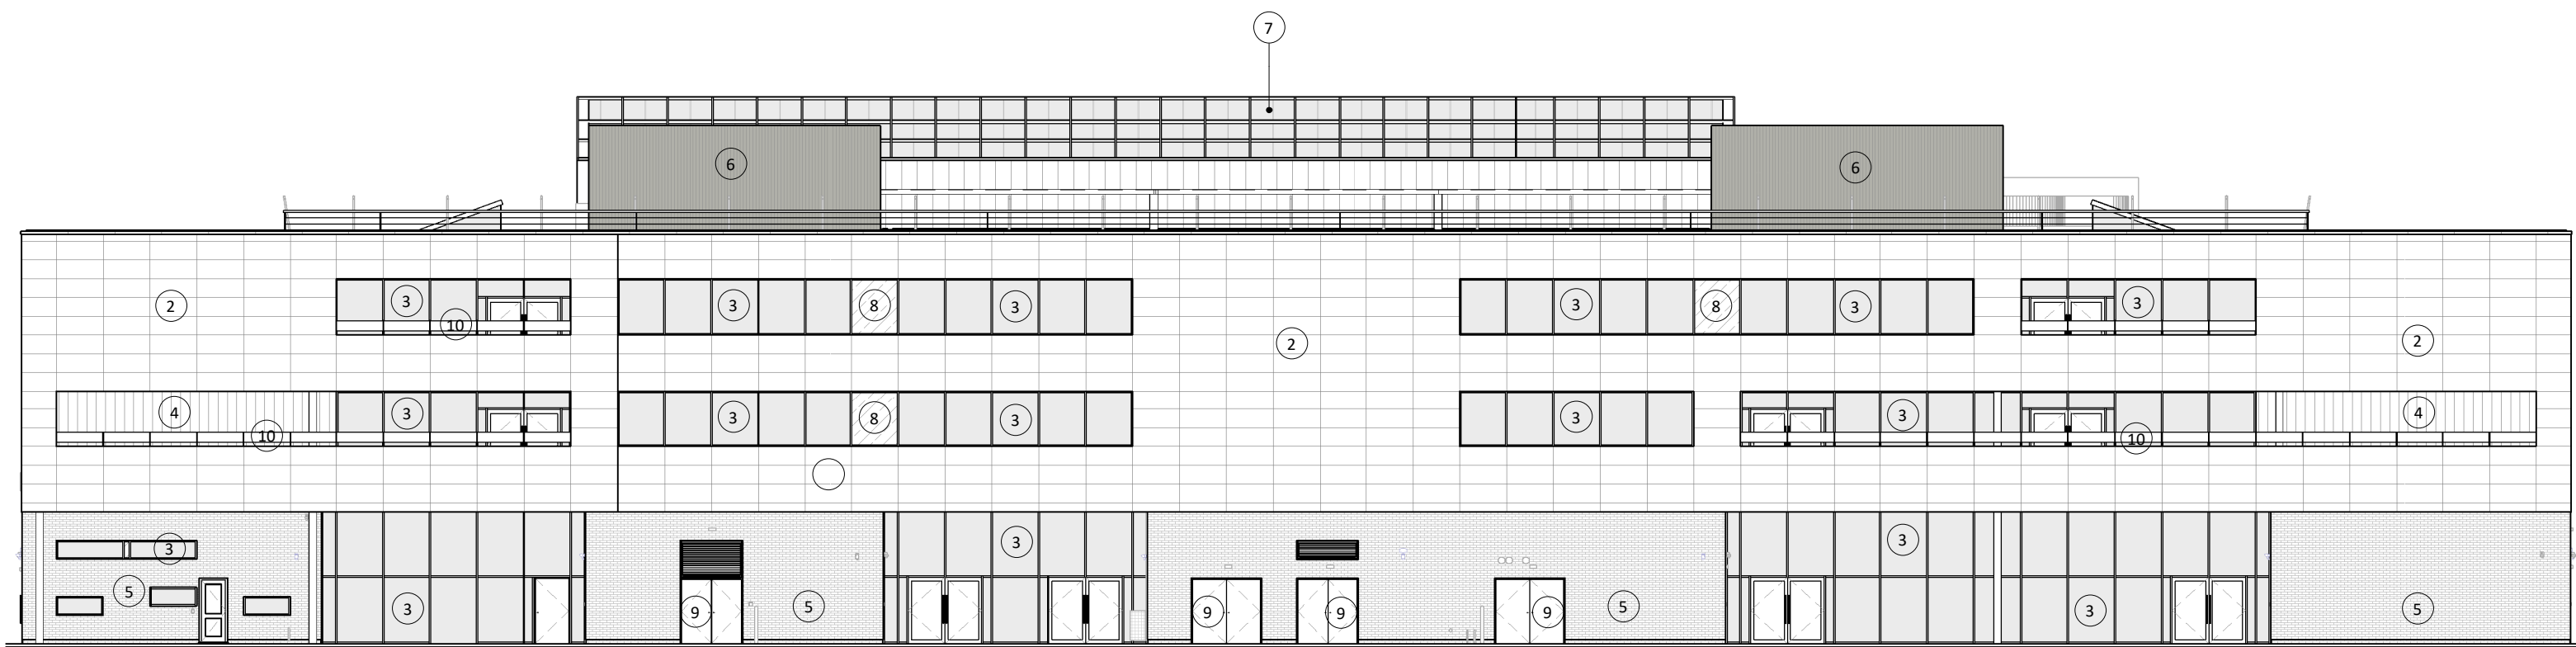

4 South East Elevation
1 : 200

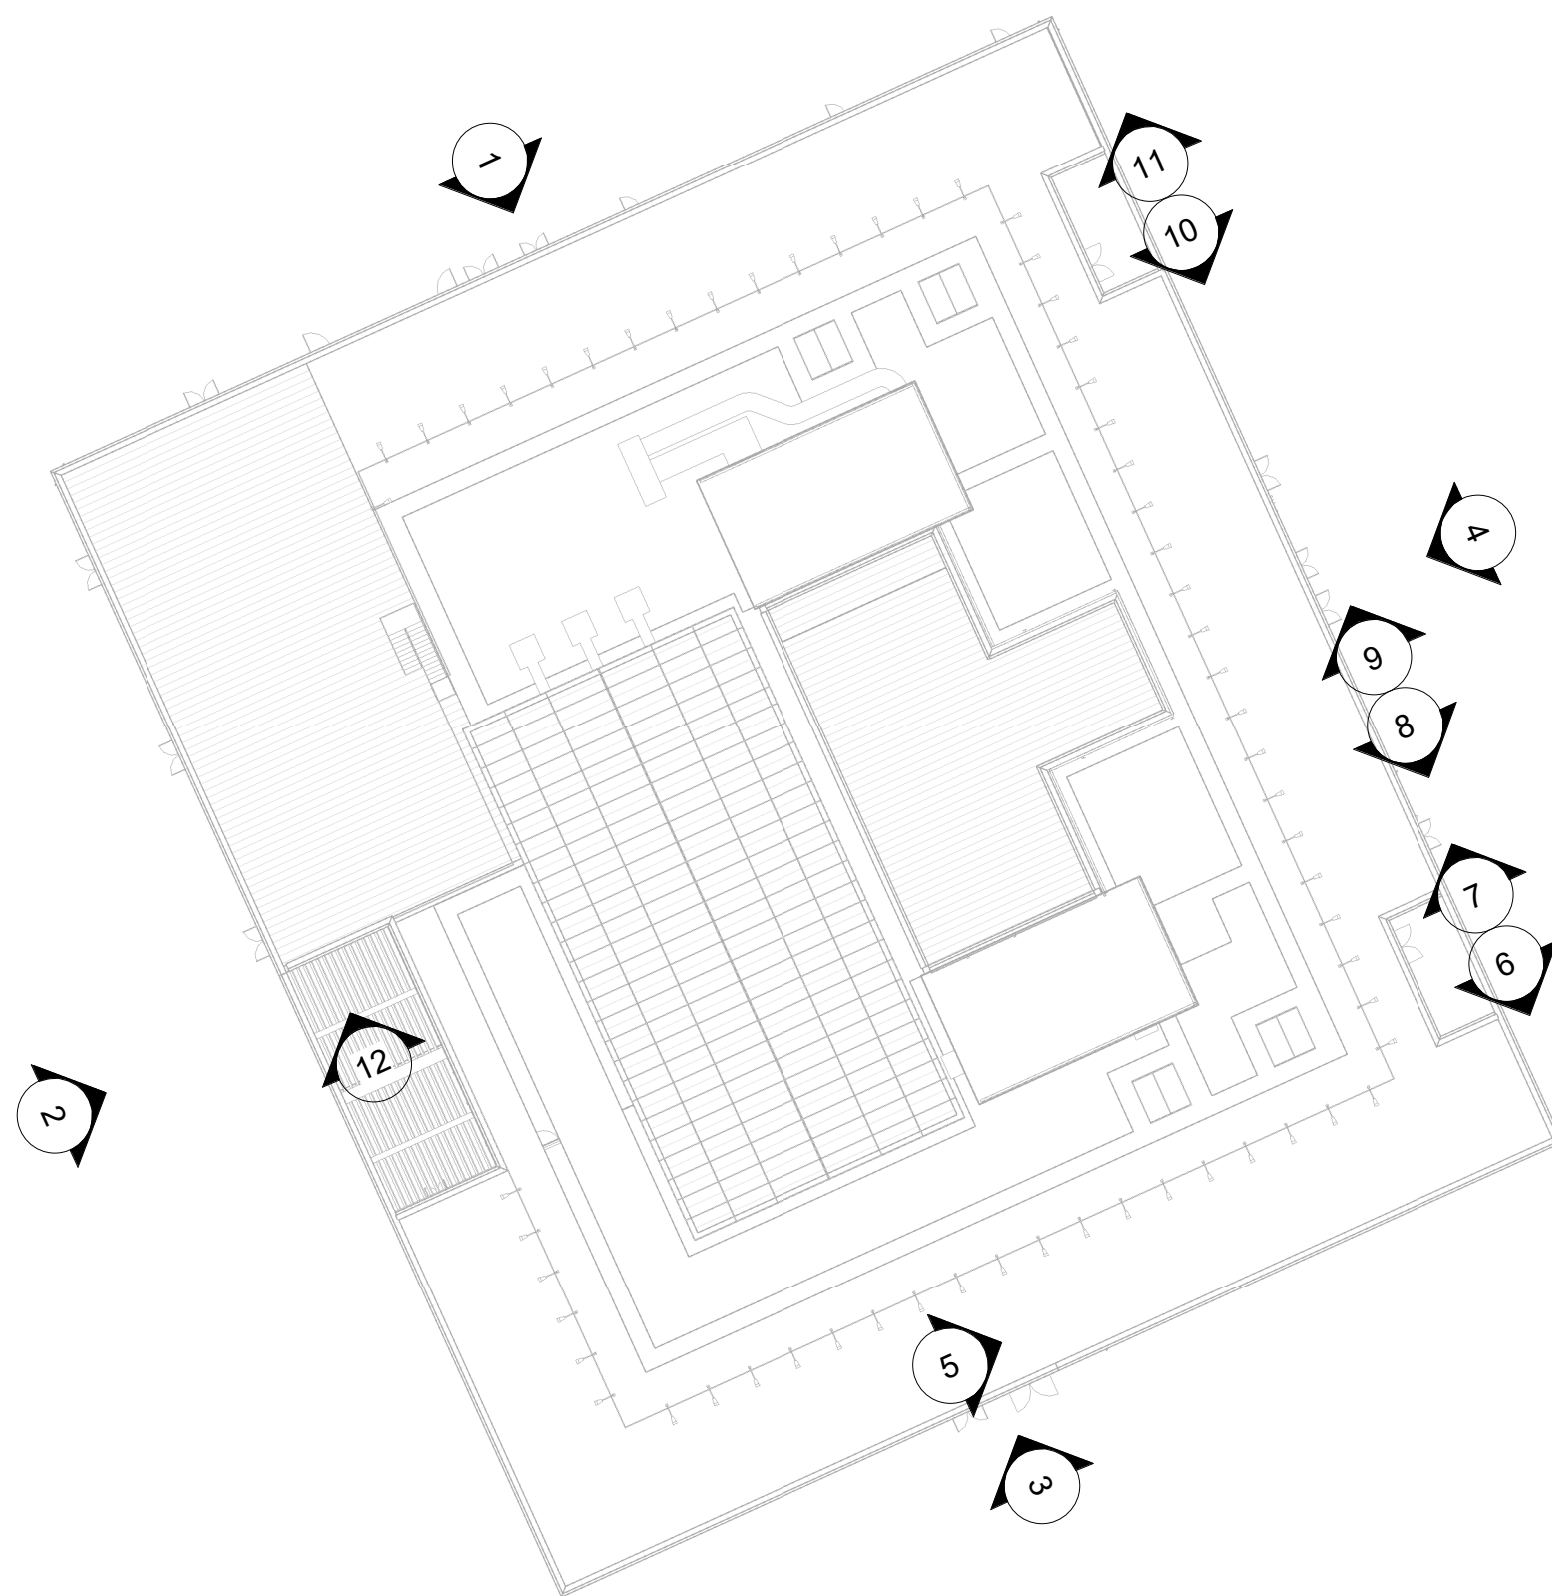

0 5 10 m 20 m

Note: All dimensions and levels are indicative and to be checked on site by SFC prior to fabrication of cladding and associated components

PL PLO5 26/06/2026 Planning re-submission
S2 P01 20/02/2023 Issued for proof of concept

STATUS	REV	DATE	DESCRIPTION	REVISD BY
CLIENT				MGL
				CHECKED BY
				AMW
				ORIGINATOR NO
				155747

CONSULTANT
STRIDE TREGLOWN
www.stride-treglown.com © Stride Treglown Limited 2020
PROJECT
LC5 Lord Derby Academy Huyton
Seel Road, Liverpool L36 6DG

DRAWING TITLE
Existing Elevations

STATUS CODE	SCALE
B2 : Suitable for information	1 : 200 @ A1
DRAWING USAGE: Planning	
PROJECT - ORIGINATOR - VOLUME - LEVEL - TYPE - ROLE - CLASS - NUMBER	STATUS - REVISION
155747-STL-XX-ZZ-DR-A-20502	PL_PL05