


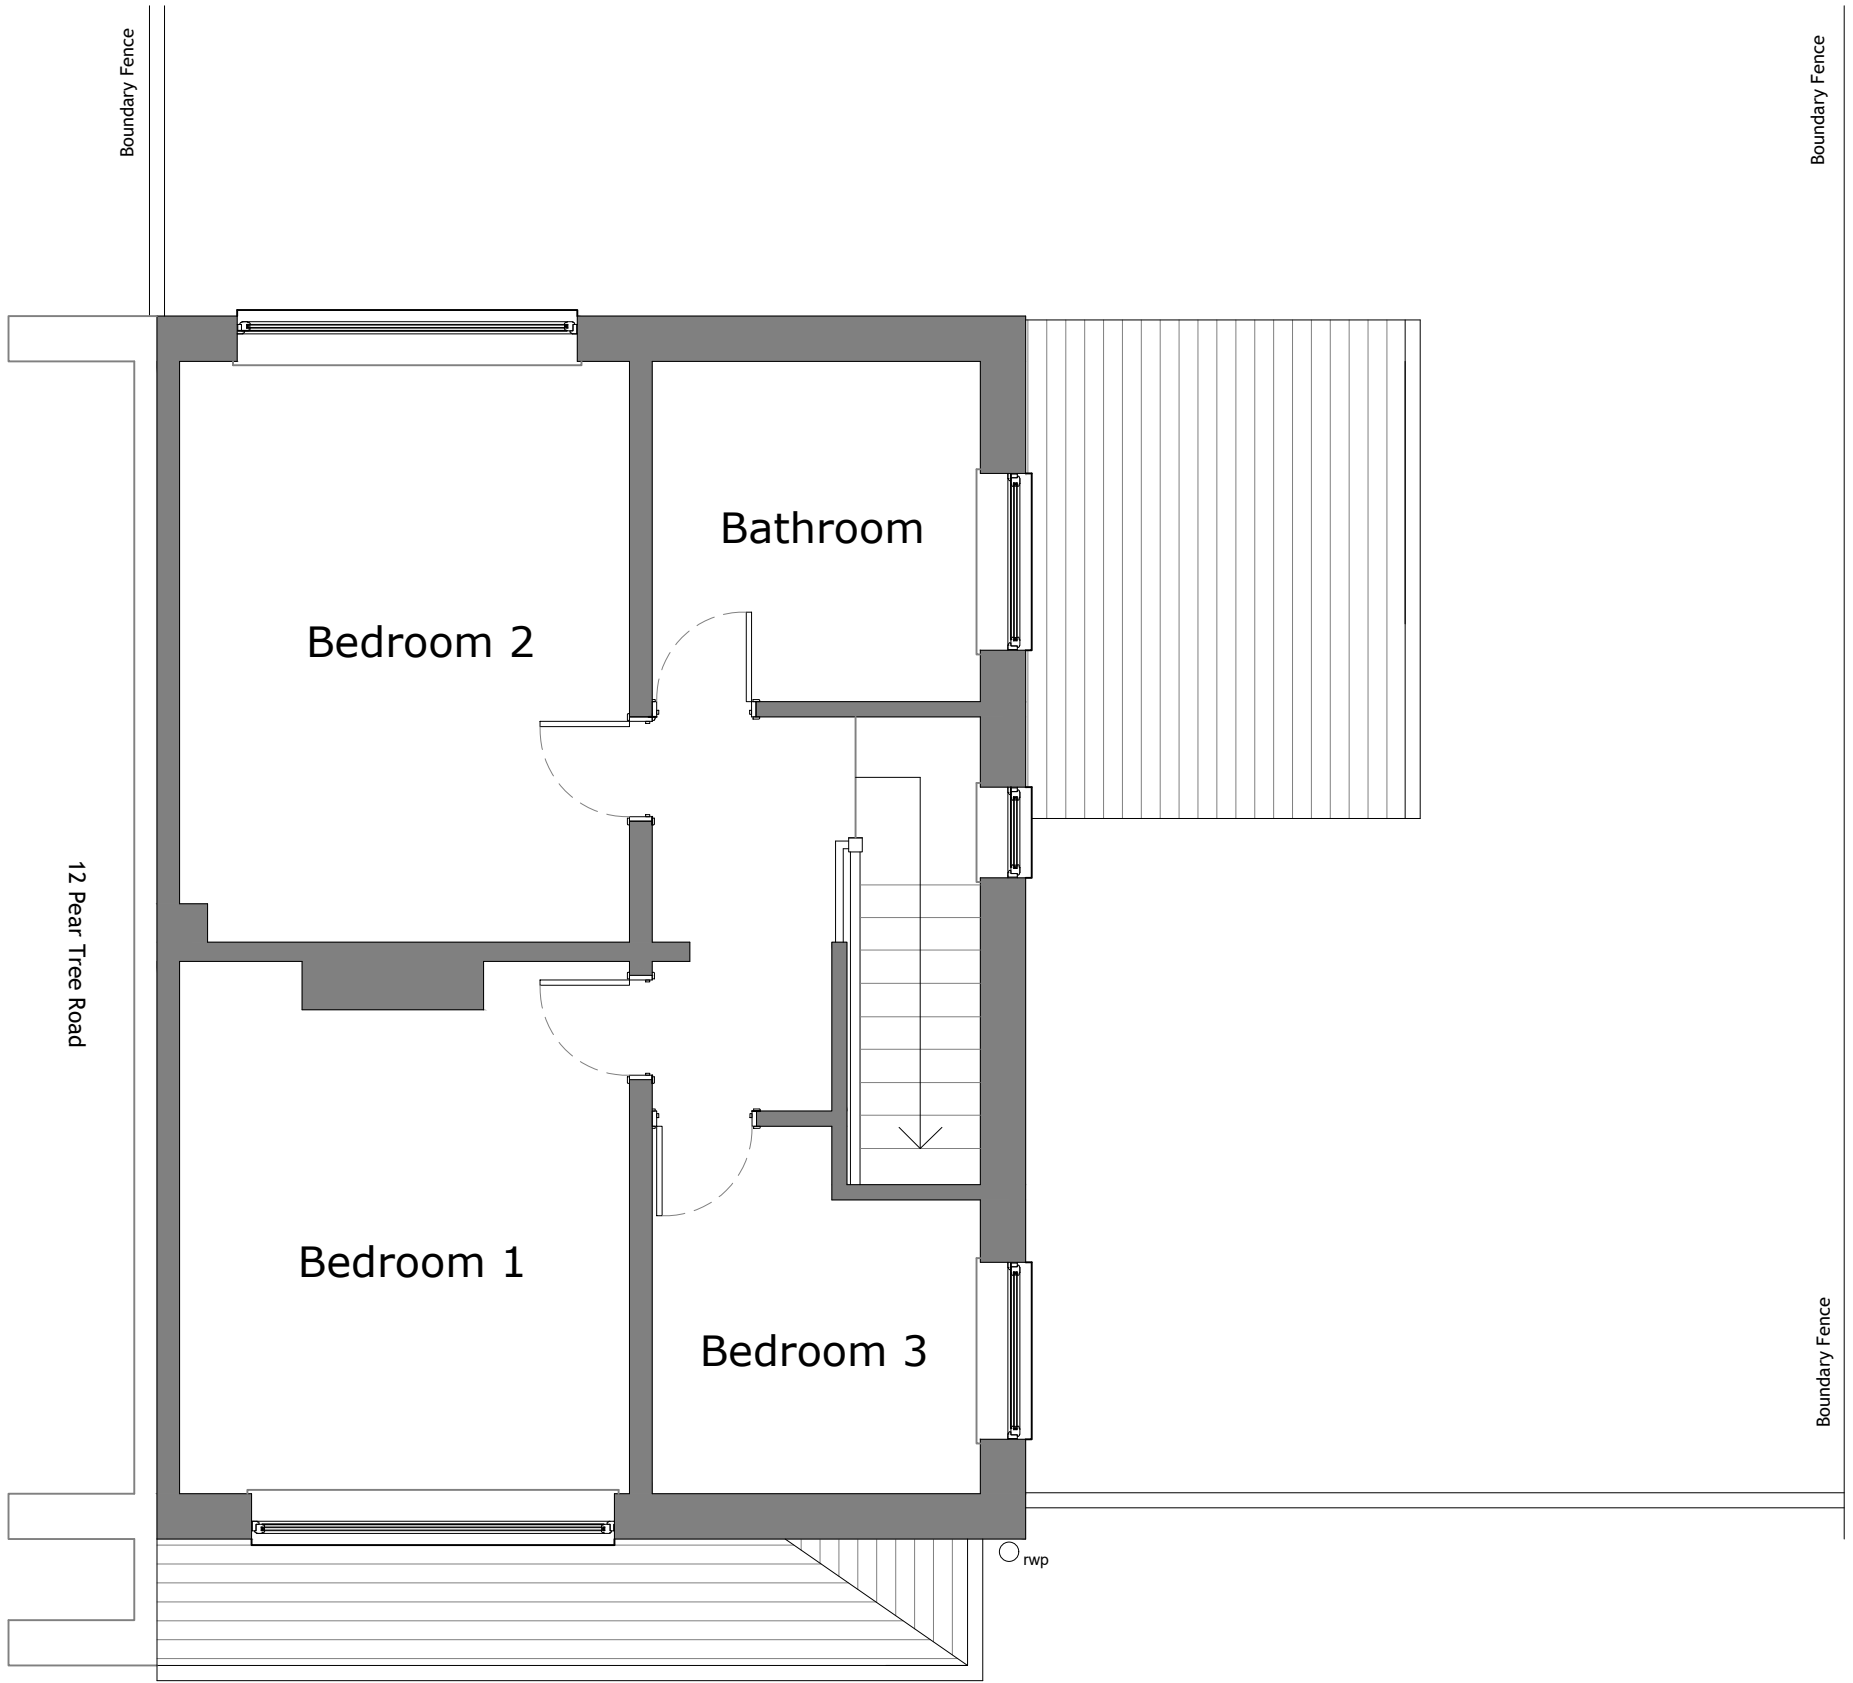

Existing First Floor 1:50



NOTES:

N

Existing Walls

Proposed Walls

Site Boundary

CLIENT

Beckie

DRAWING NO + TITLE:

02 - Existing First Floor Plan

10 Pear Tree Road
Huyton
Liverpool
L36 5UB

SCALES:

1:50

PAGE SIZE:

A3

DRAWN BY:

LS

DATE

29/04/2026

ARCHITEVO