


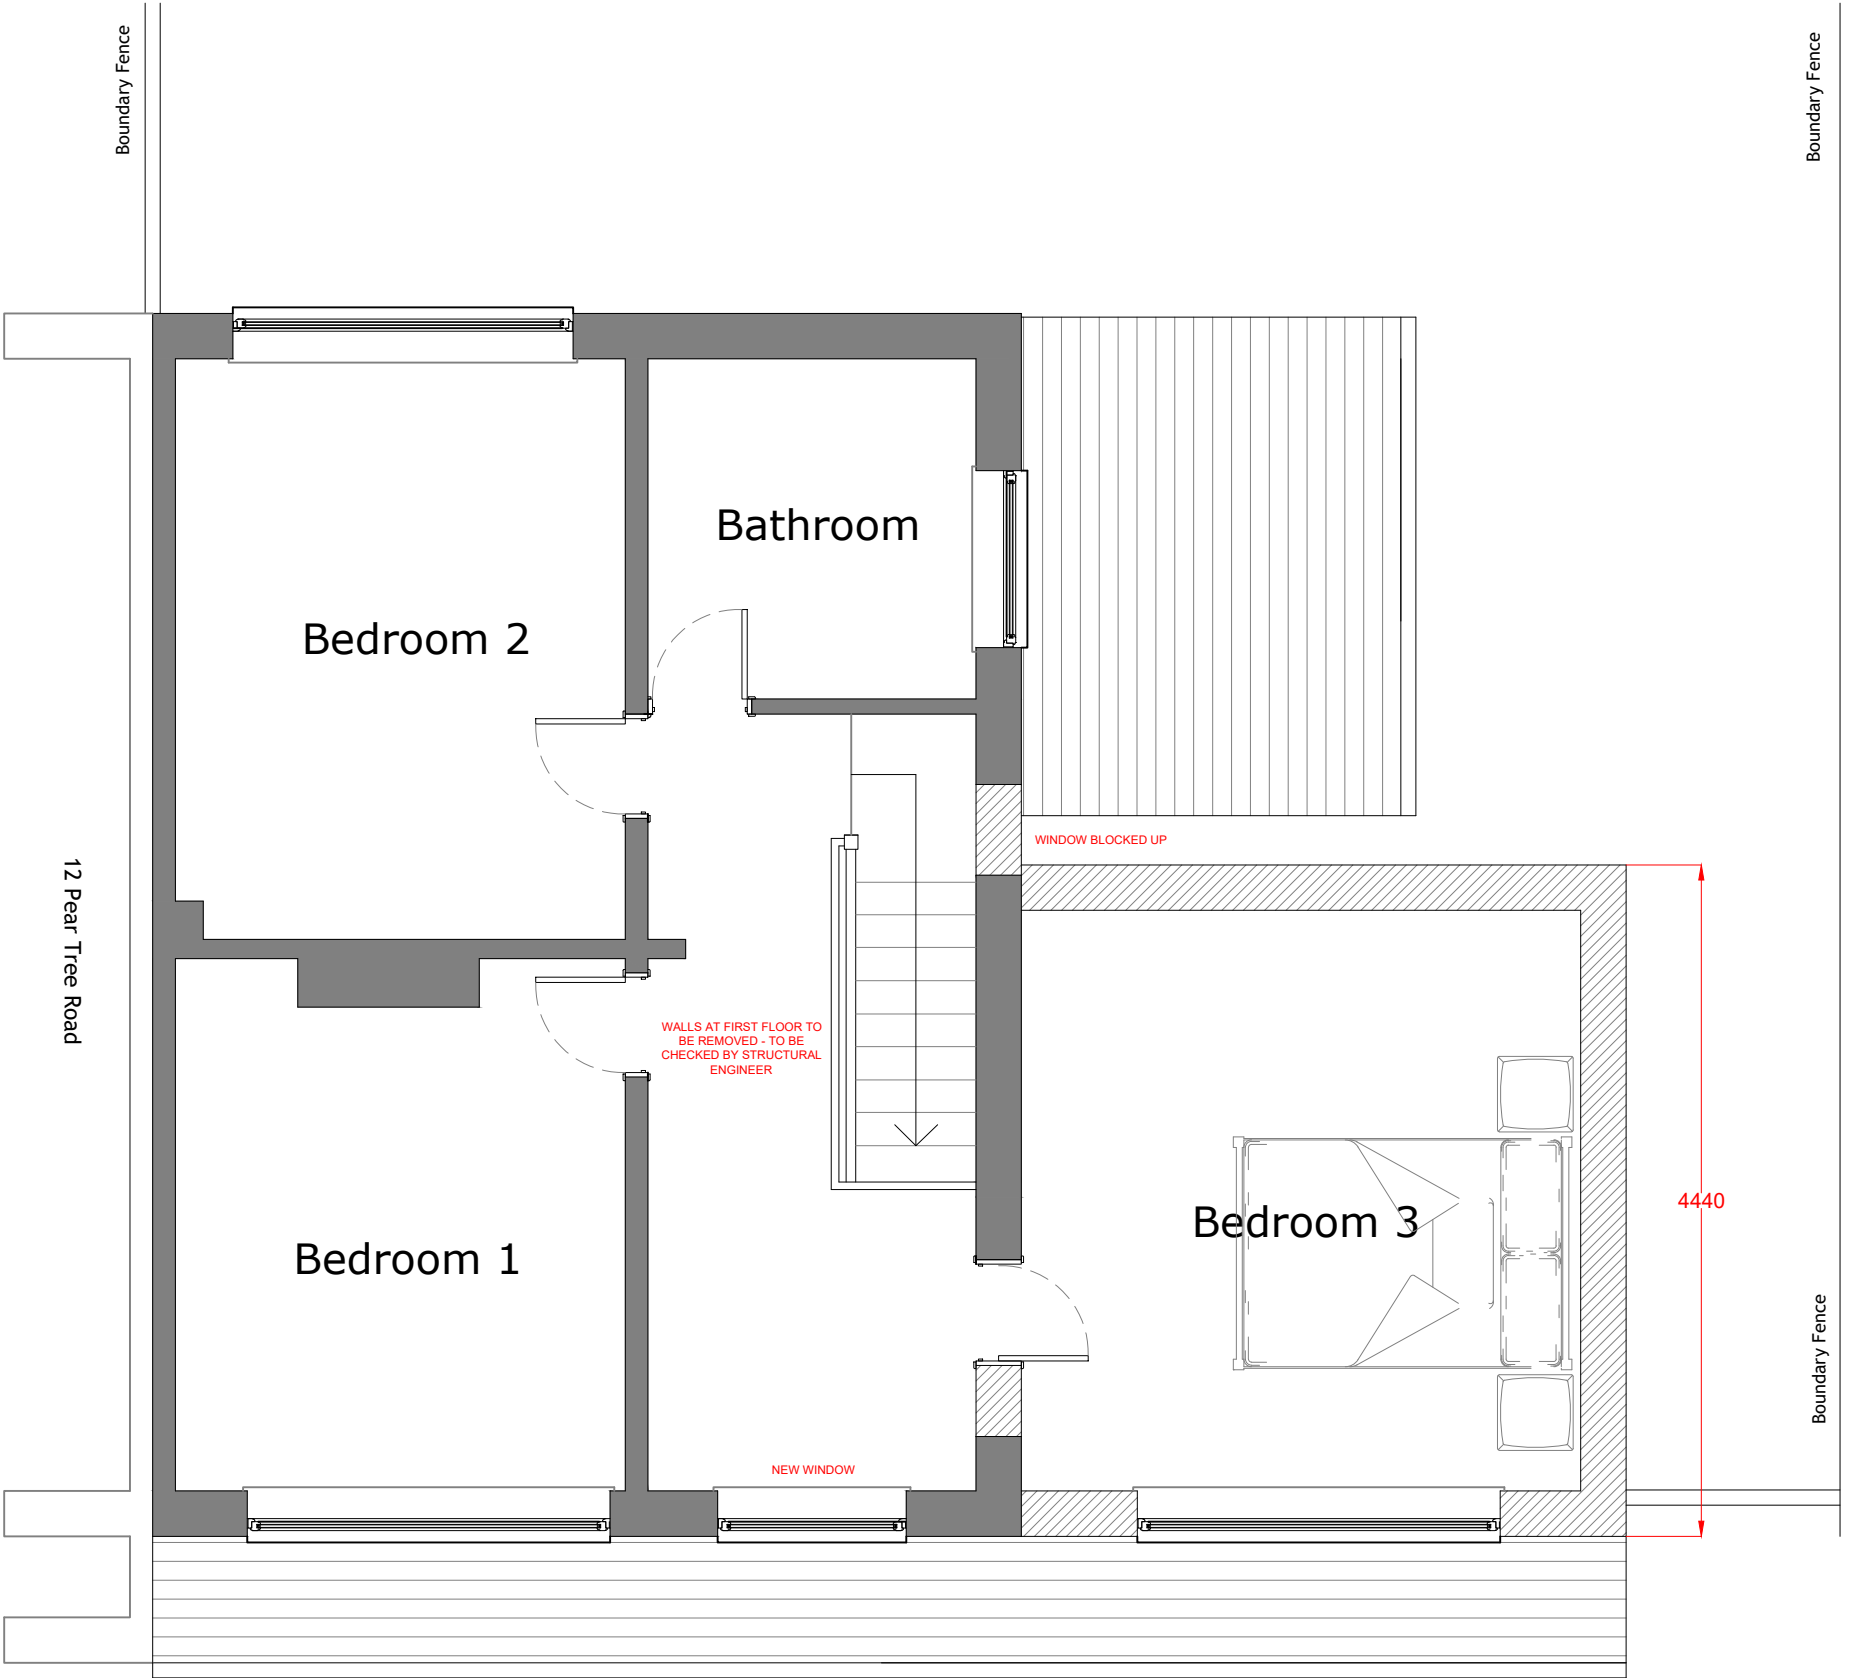

Proposed First Floor 1:50

NOTES:

N

Existing Walls

Proposed Walls

Site Boundary

CLIENT Beckie

DRAWING NO + TITLE:

06 - Existing First Floor Plan

10 Pear Tree Road
Huyton
Liverpool
L36 5UB

SCALES: 1:50

PAGE SIZE: A3

DRAWN BY: LS

DATE 29/04/2026

ARCHITEVO