



- Notes:
- All drawings are subject to Planning and Building Control consent.
 - The details shown are for design intent purposes only and are subject to further design development with suppliers and sub-contractors
 - Proposals subject to consultation and approval from Local Authority Building Control or an Approved Inspector
 - All setting out dimensions should be checked on-site prior to construction and any discrepancies and/or omissions should be reported to the Architect immediately

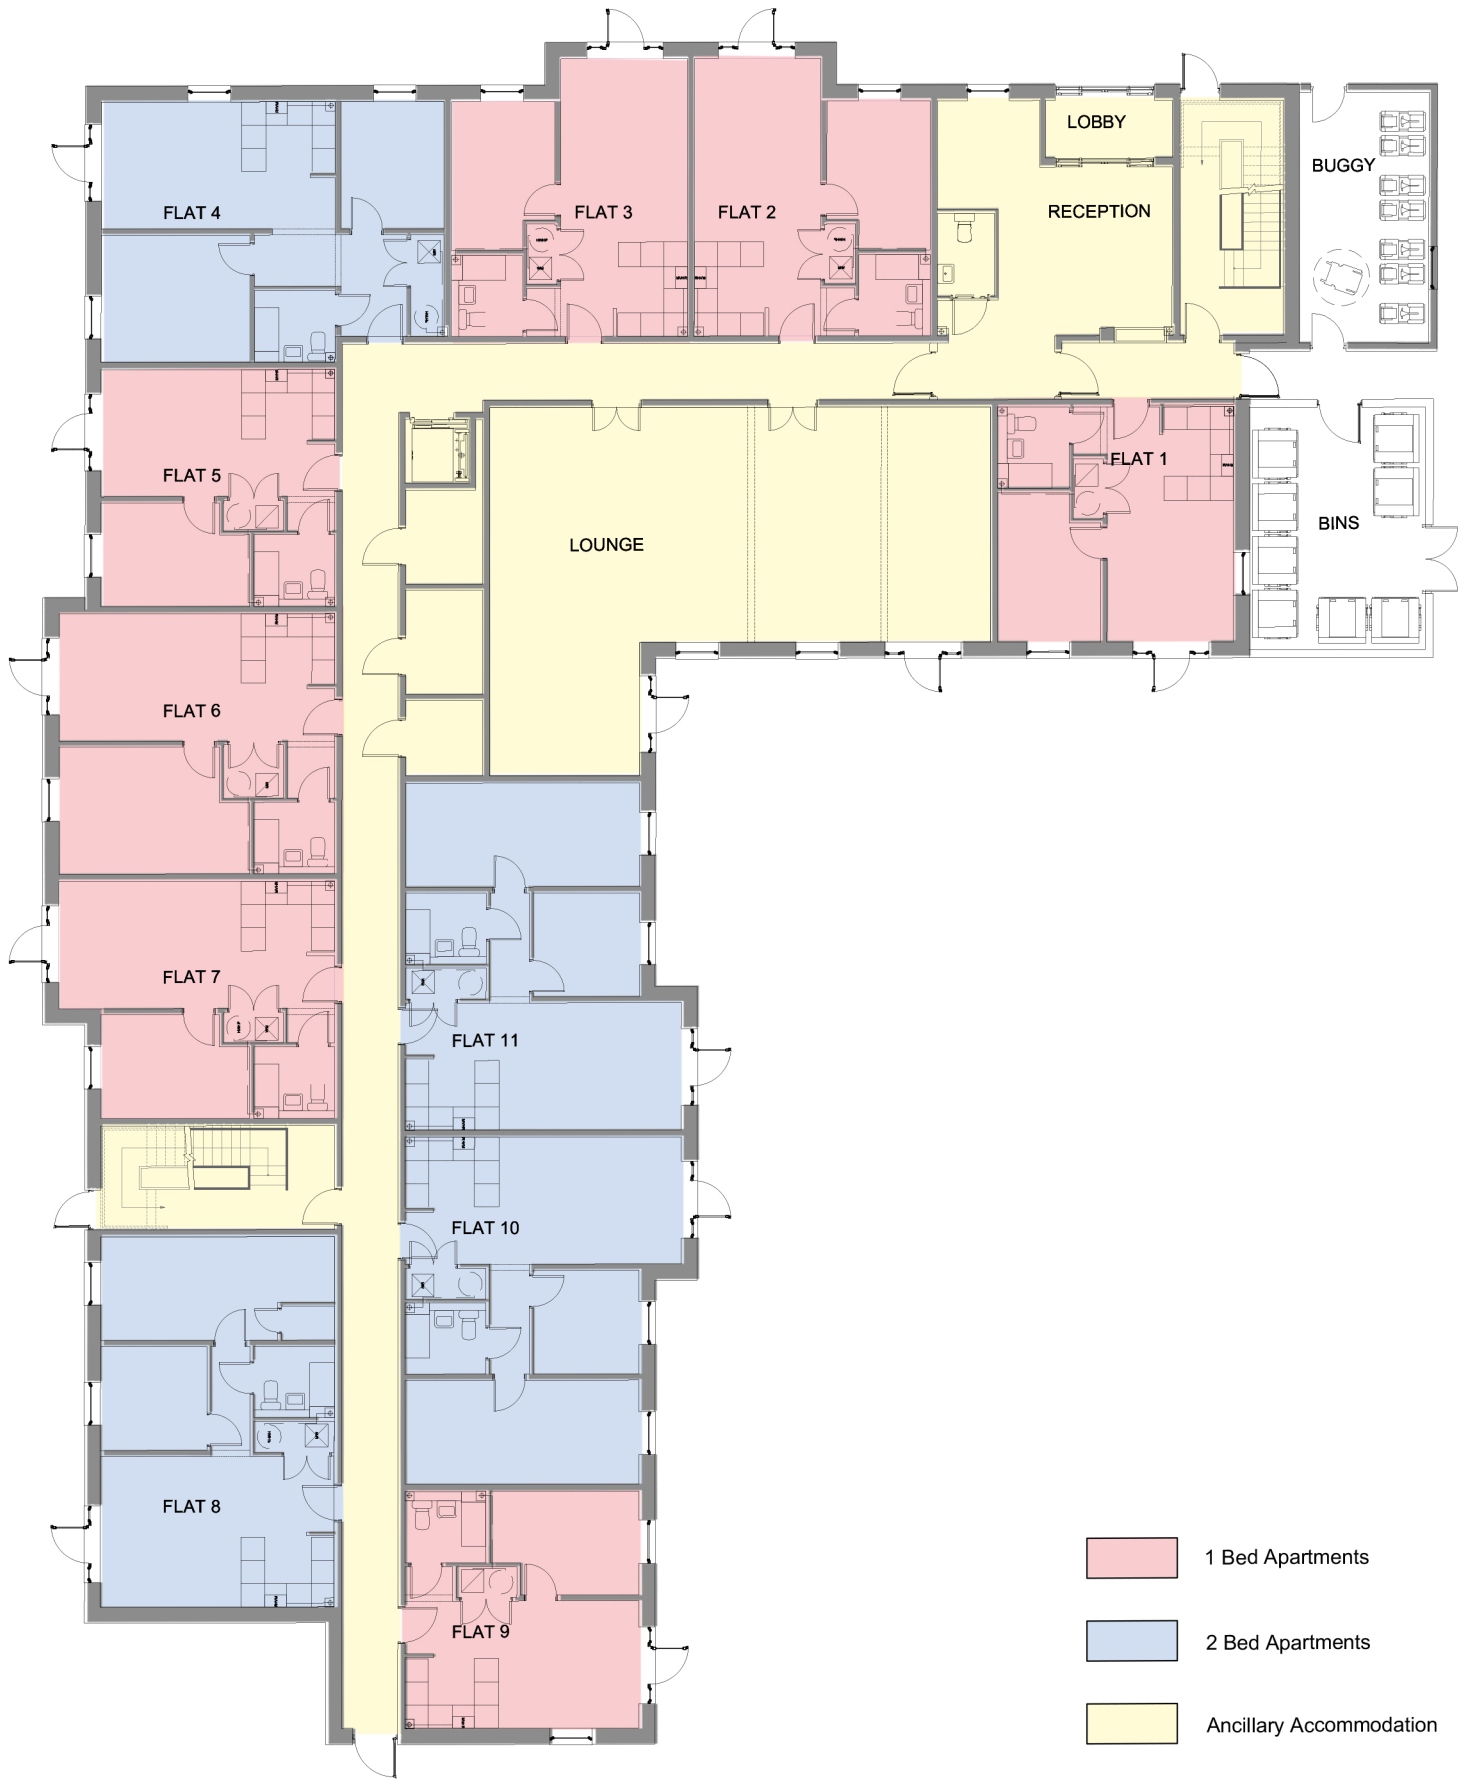

1004
01

Ground Floor Plan
Scale 1:200

 

Notes:

Rev. Date Details

Drawn Checkd

P1A 09.03.23 Additional window in the buggy store
P1 03.02.23 Planning Issue

AL MA
AL MA
Drawn Checkd

Drawn By: AL
Date: 22.08.22
Checked By:
Date:
Project No: 22053
Scale: 1:200 @A3
Dwg No: 1004
Rev: P1A

Issued for:

PLANNING

Project/Client:
McCarthy Stone
Huyton, Liverpool

Drawing:
Proposed Ground Floor Plan

BrightSPACE
architects

27 Glasshouse Studios, Fryern Court Road, Fordingbridge, Hampshire, SP6 1DX
T: (01425) 655506
www.brightspacearchitects.com
© BrightSpace Architects Ltd. Contractors must work only to figured dimensions which are to be checked on site.
Registered Office - 27 Glasshouse Studios, Fryern Court Road, Fordingbridge, Hants, SP6 1DX. Registered Number - 07899008