

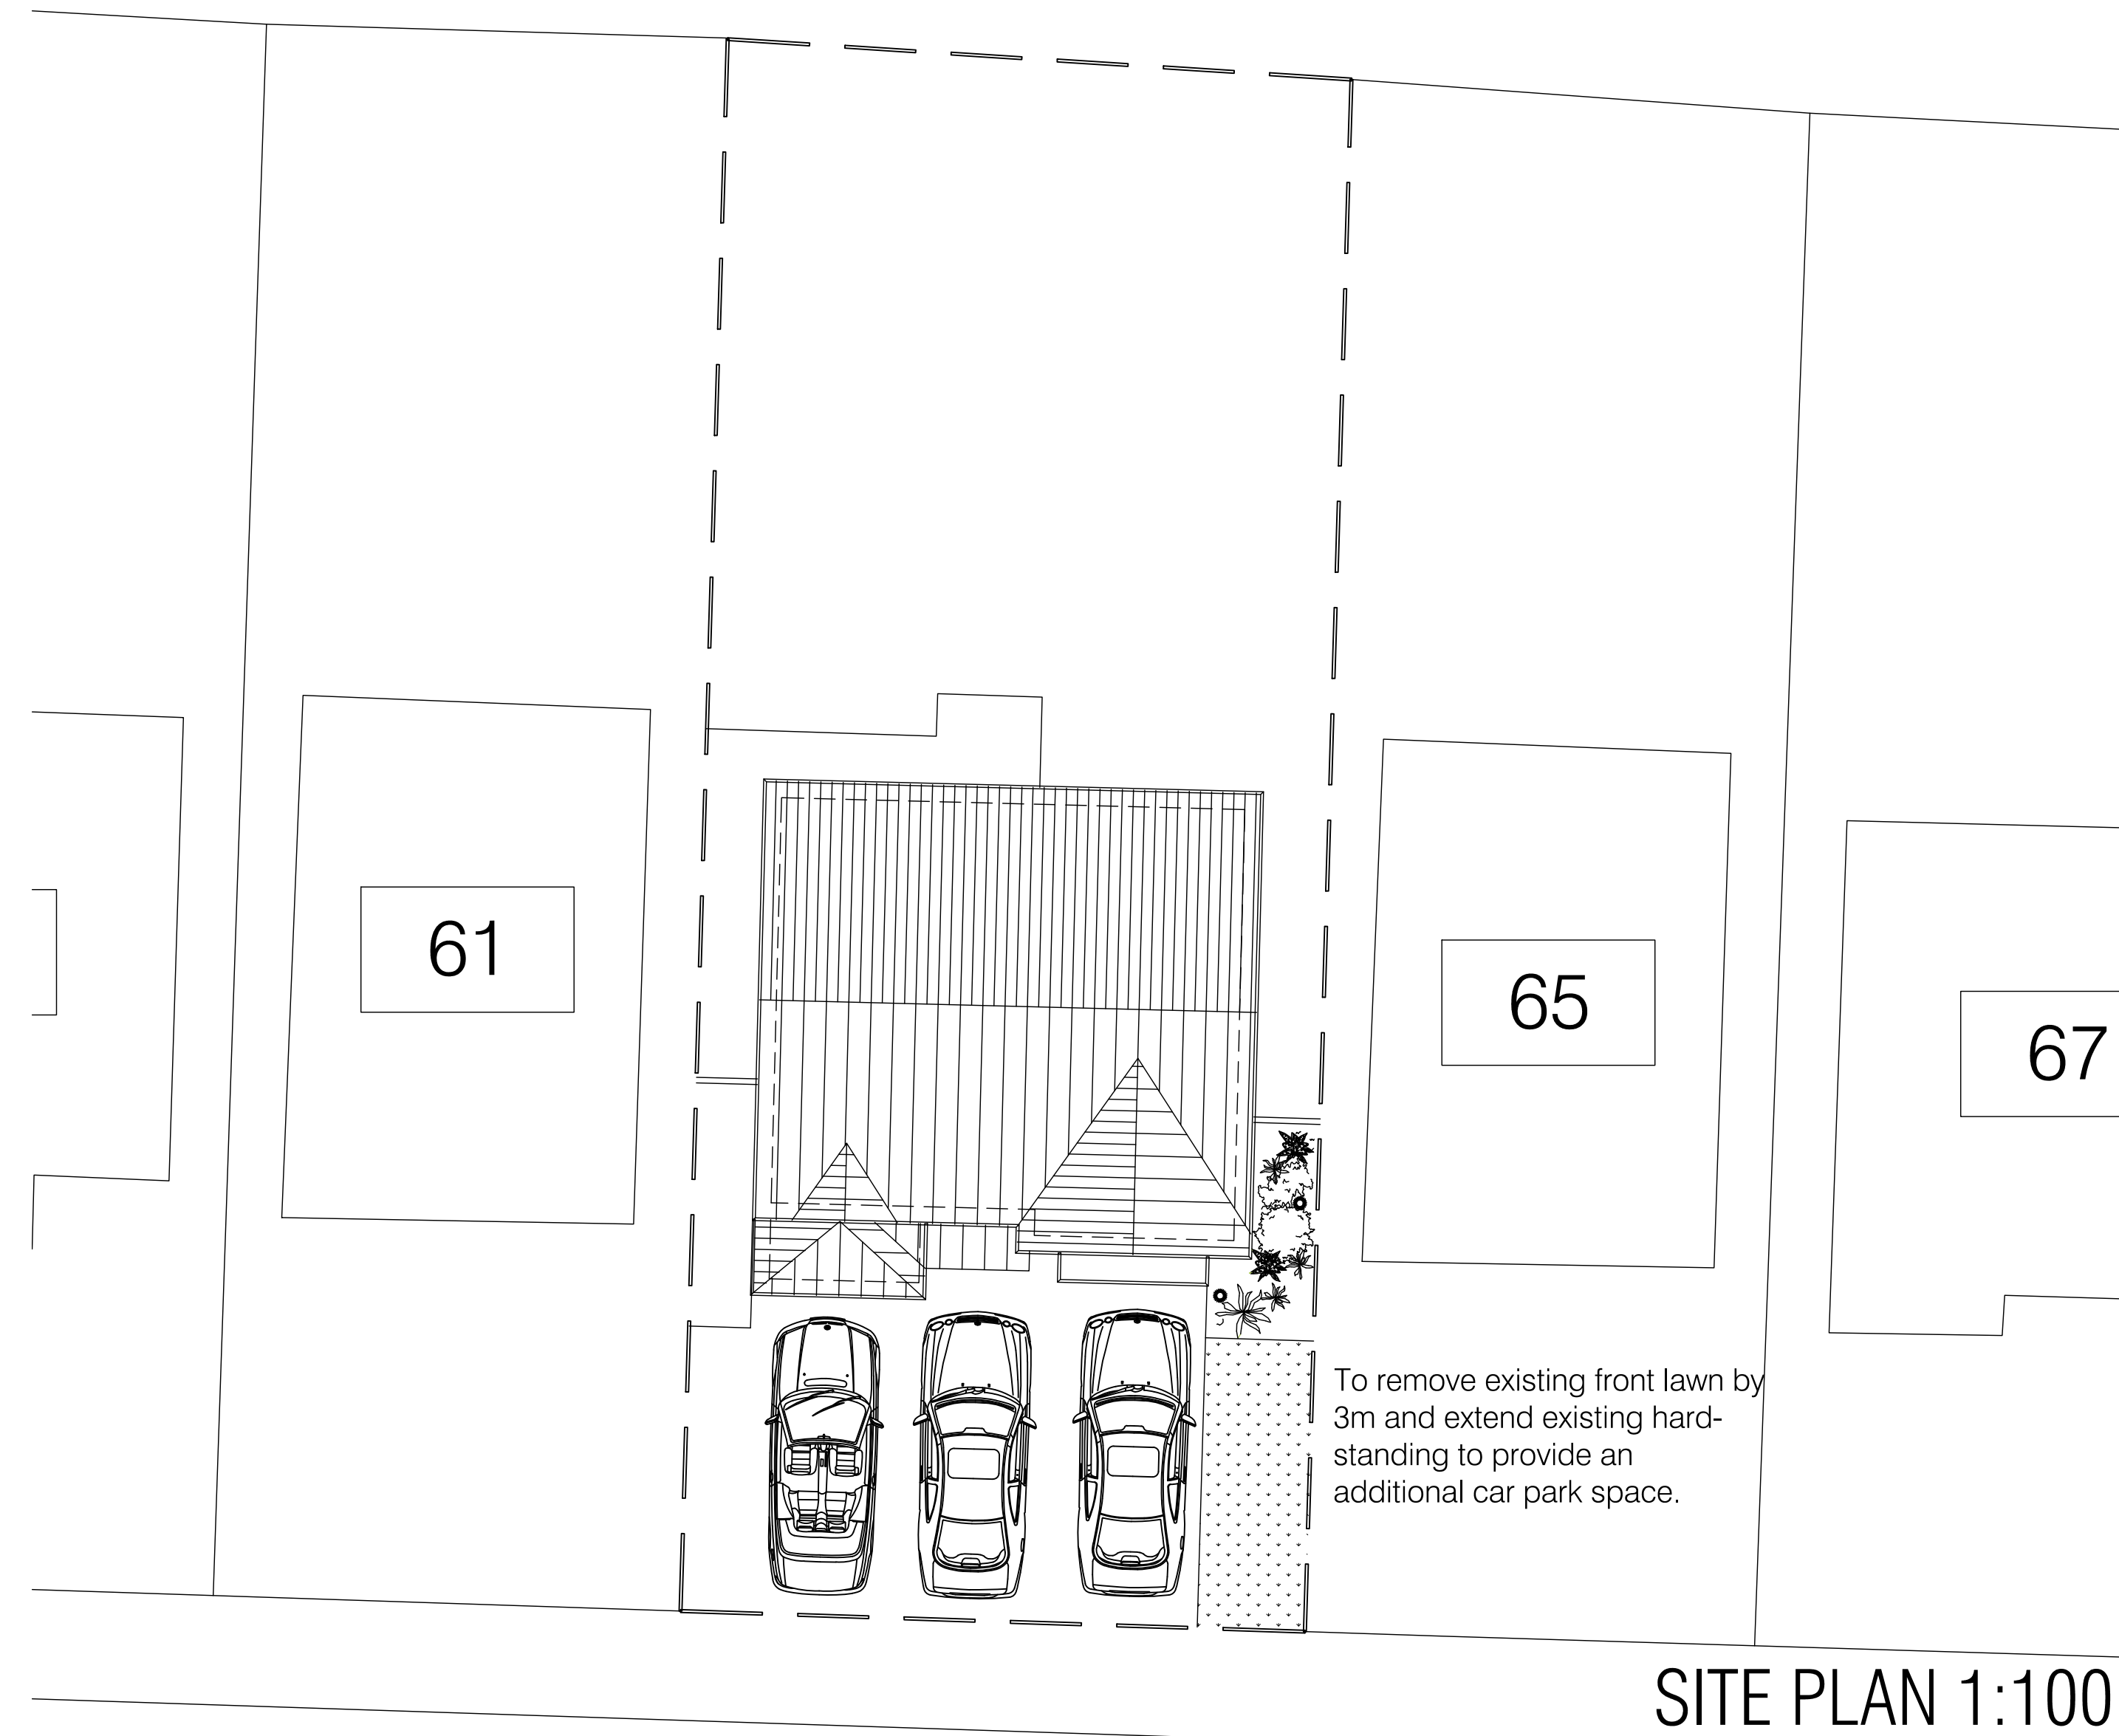
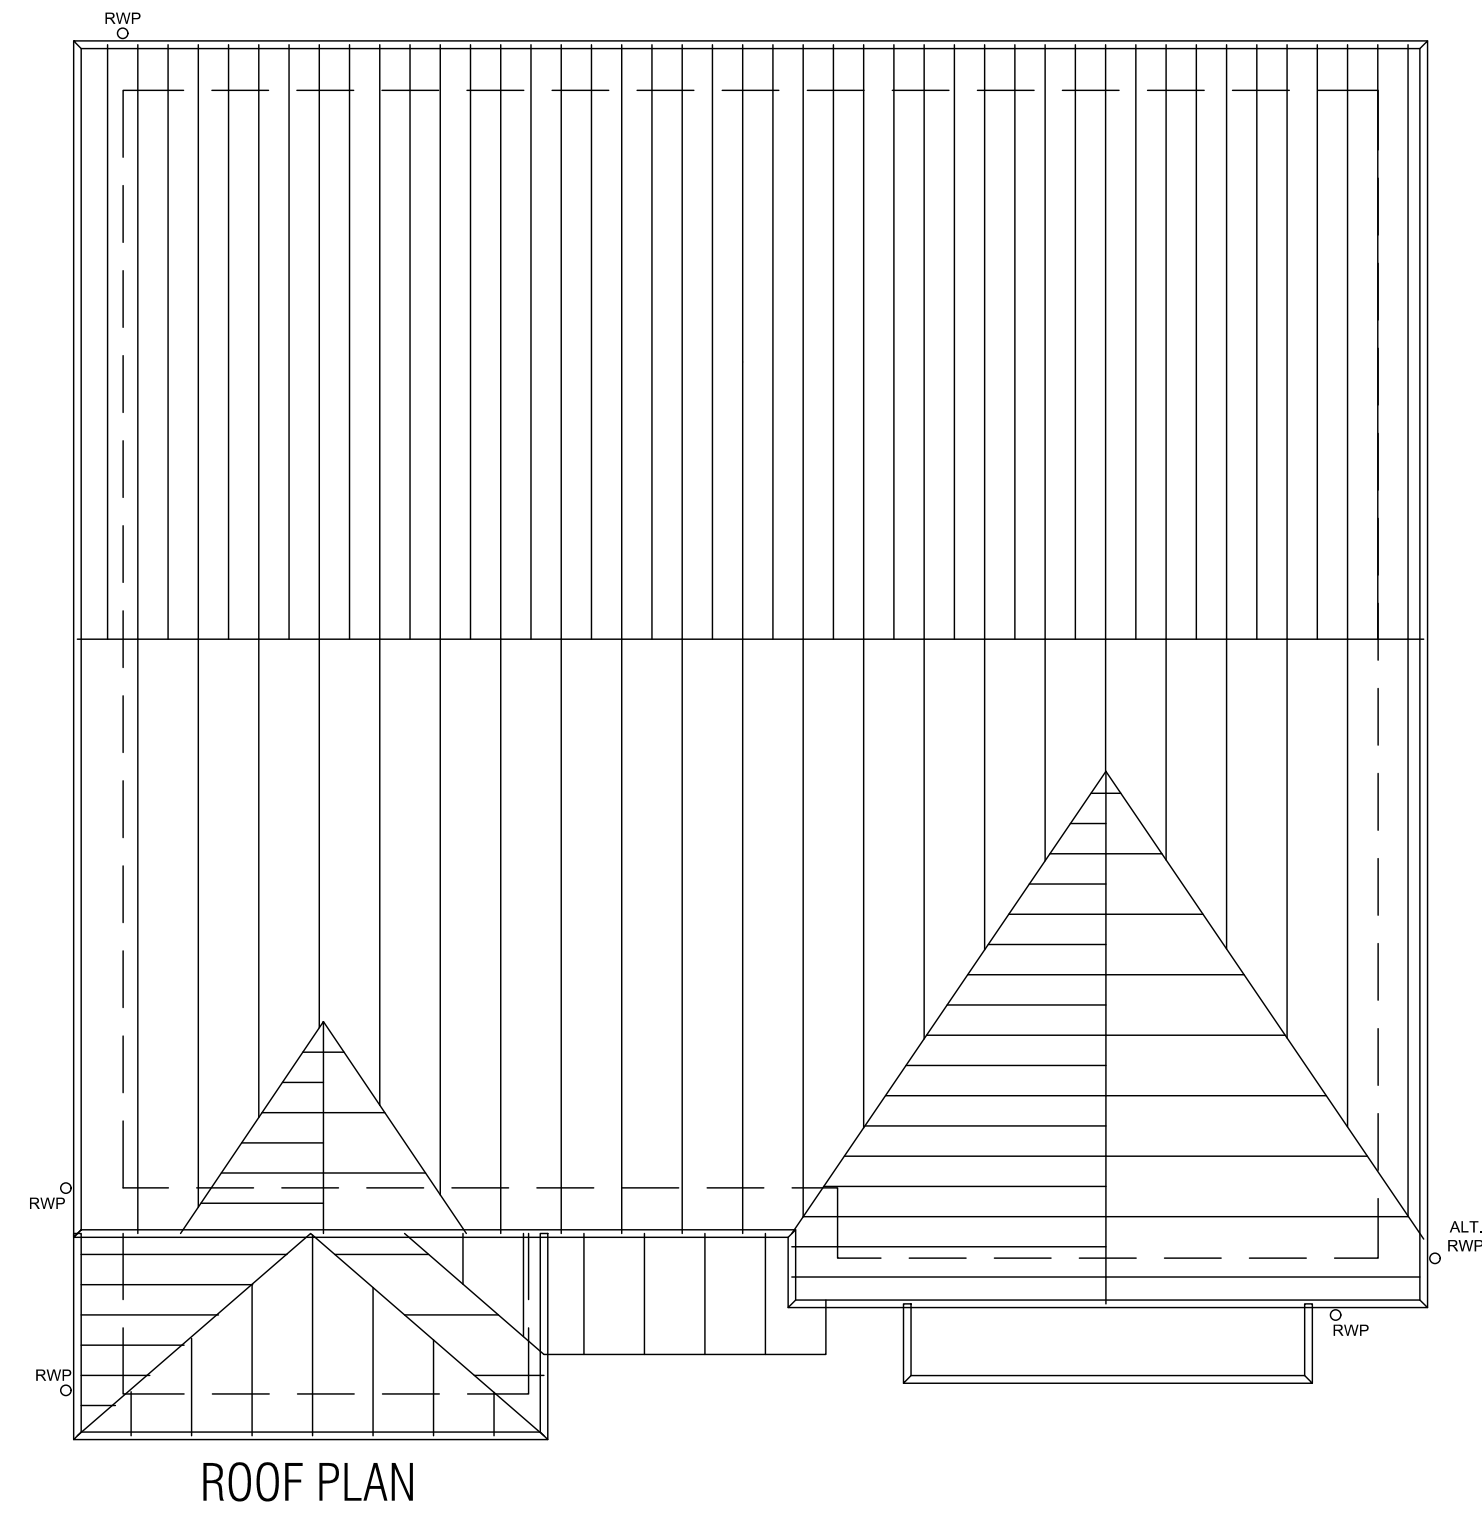
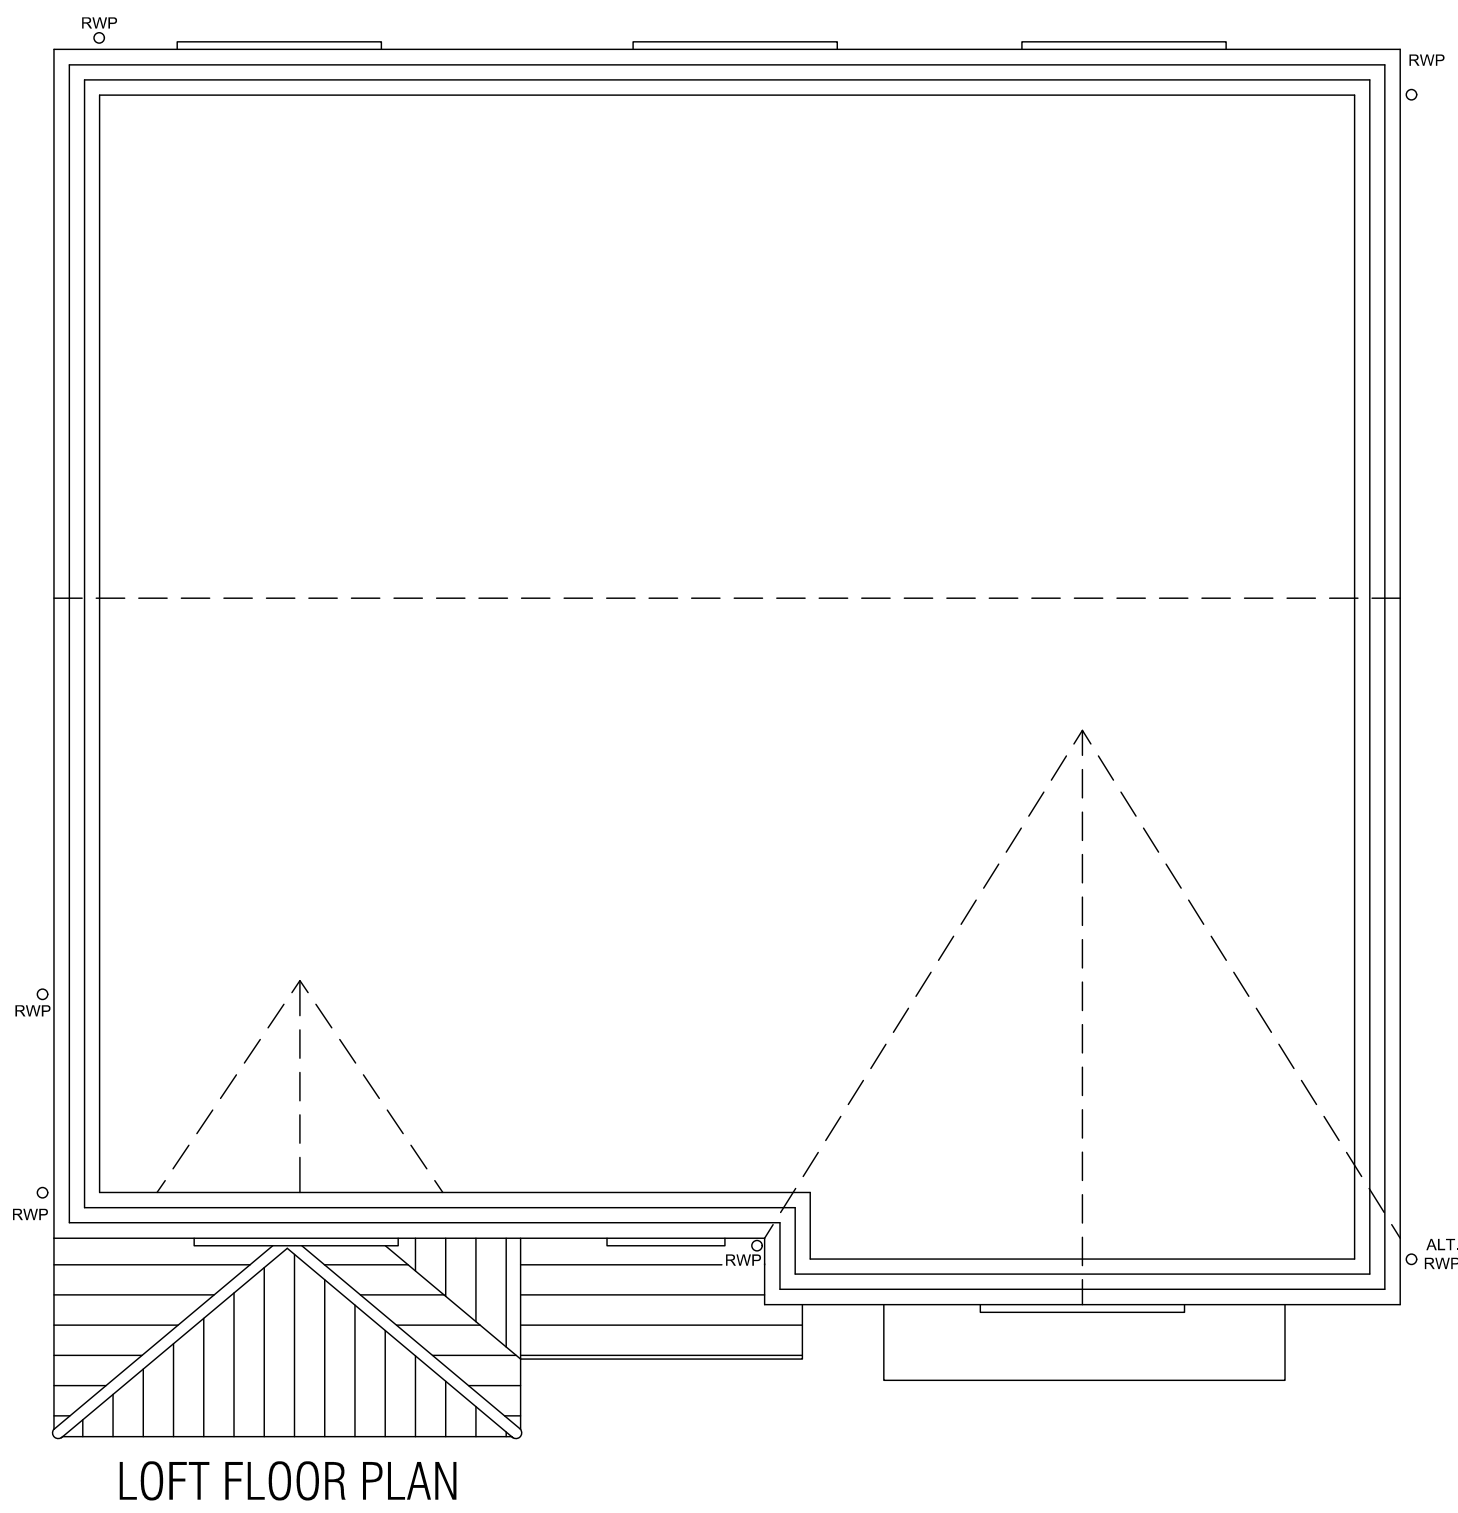


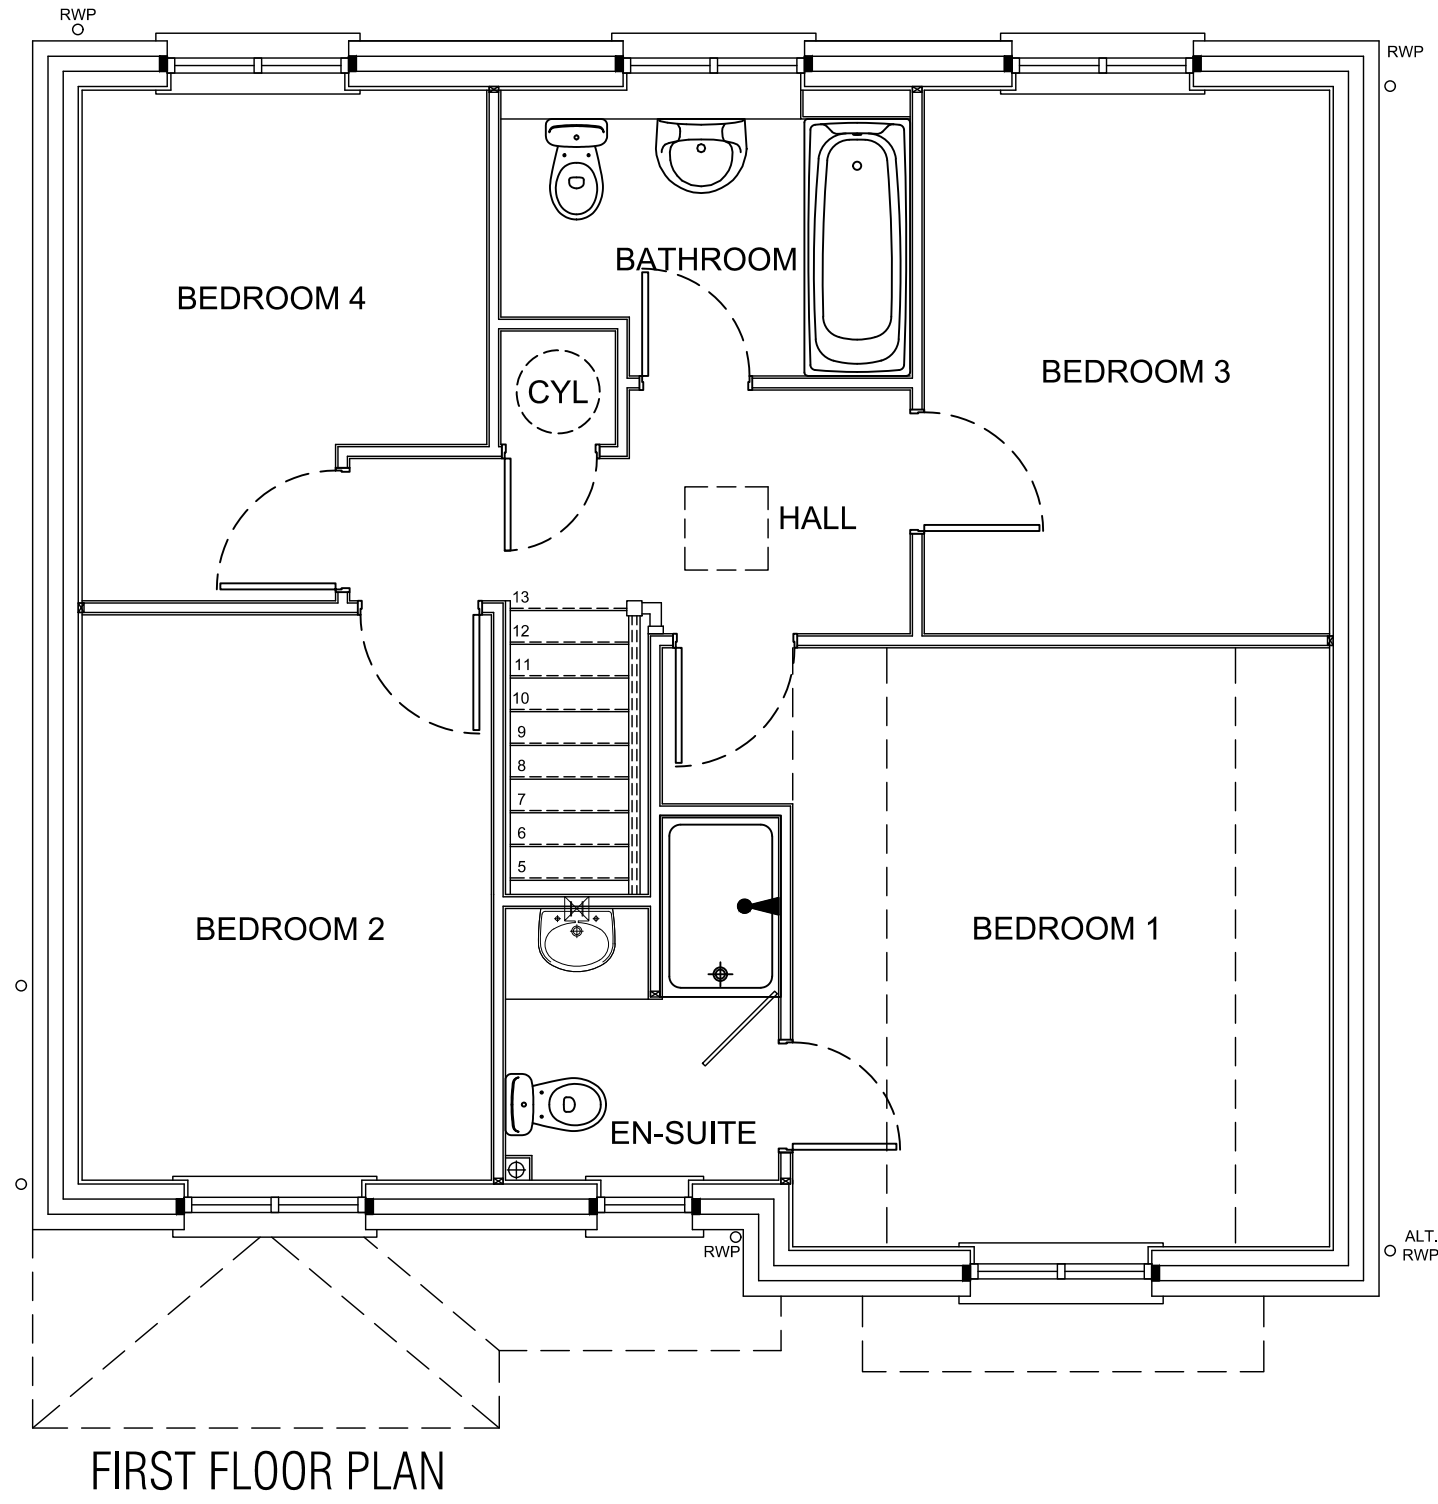

MIDDLETON DRIVE

SITE PLAN 1:100

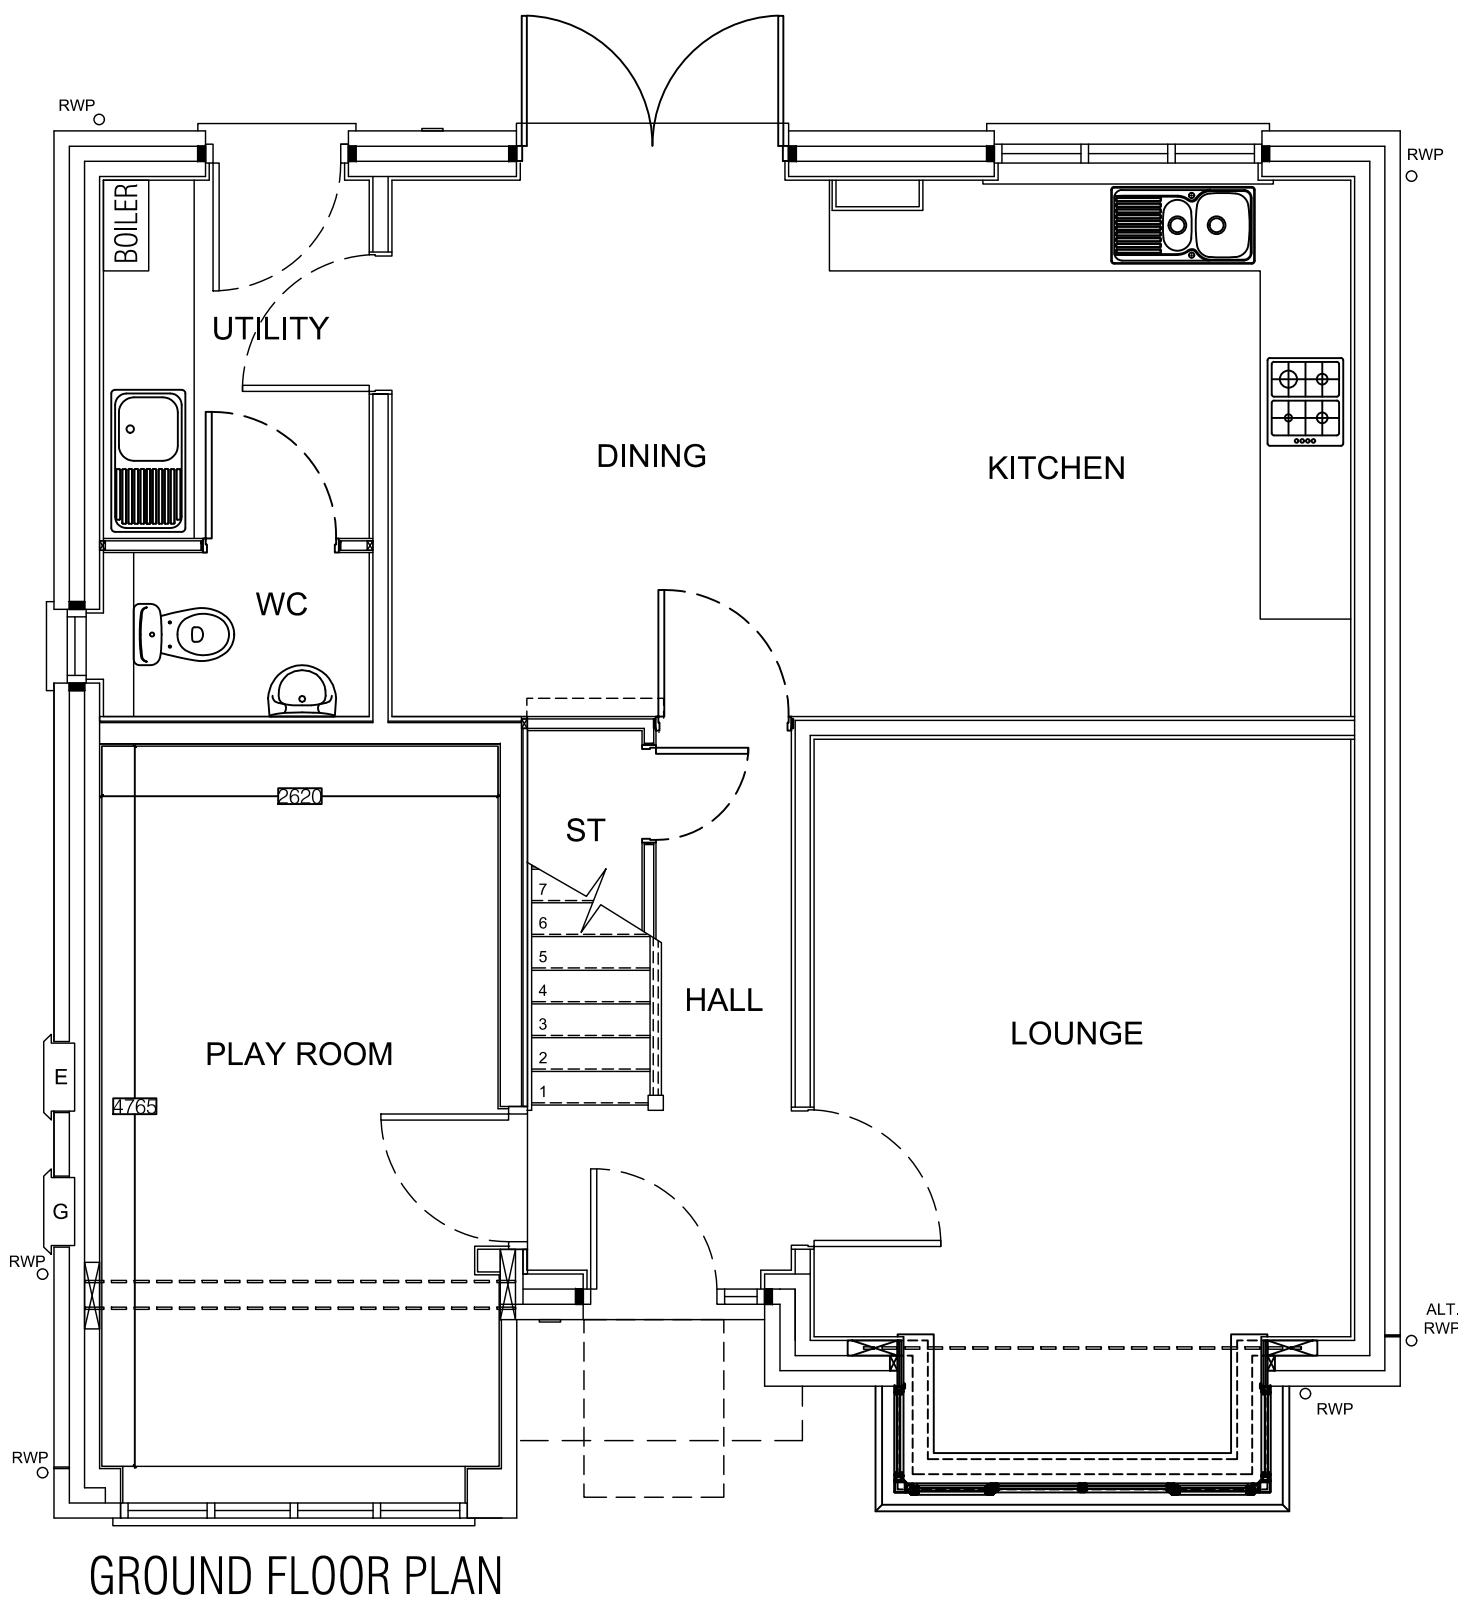

CLIENT:	TITLE: PROPOSED FLOOR PLANS & SITE PLAN			
PROJECT:	63 MIDDLETON DRIVE PRESCOT, L35 7AD			
STATUS:	SCALE:	DATE:	DRAWN BY:	CHECKED:
PLANNING	1:50 @A1	03/02/2025	PKH	-
	PROJ No:	DWG No:	REV:	
	PKH/500	03	-	

