




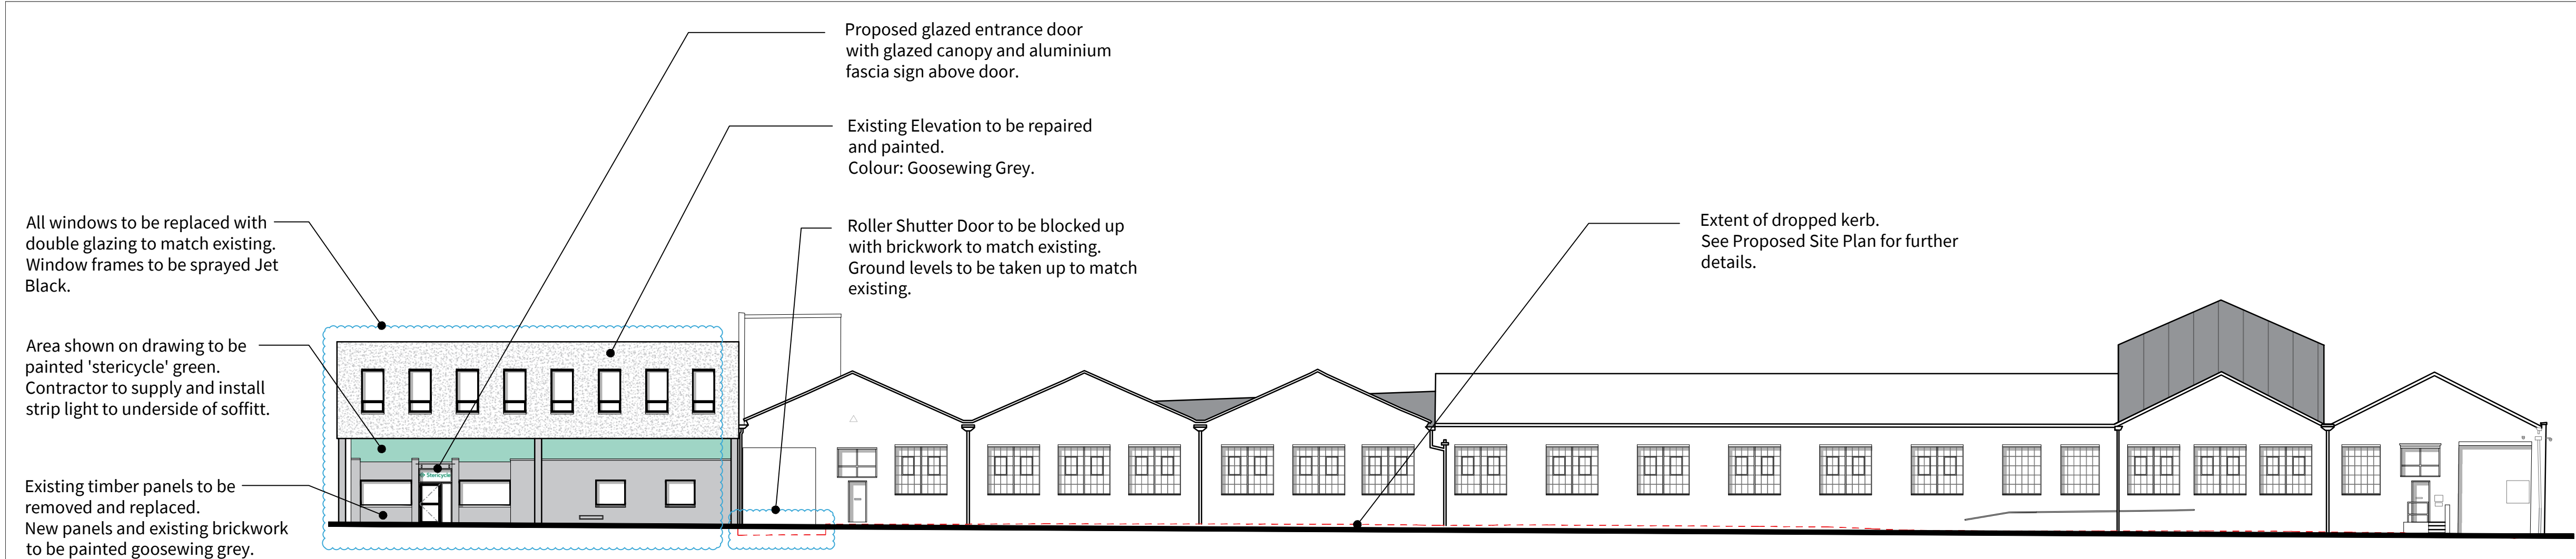

PROPOSED SOUTH ELEVATION

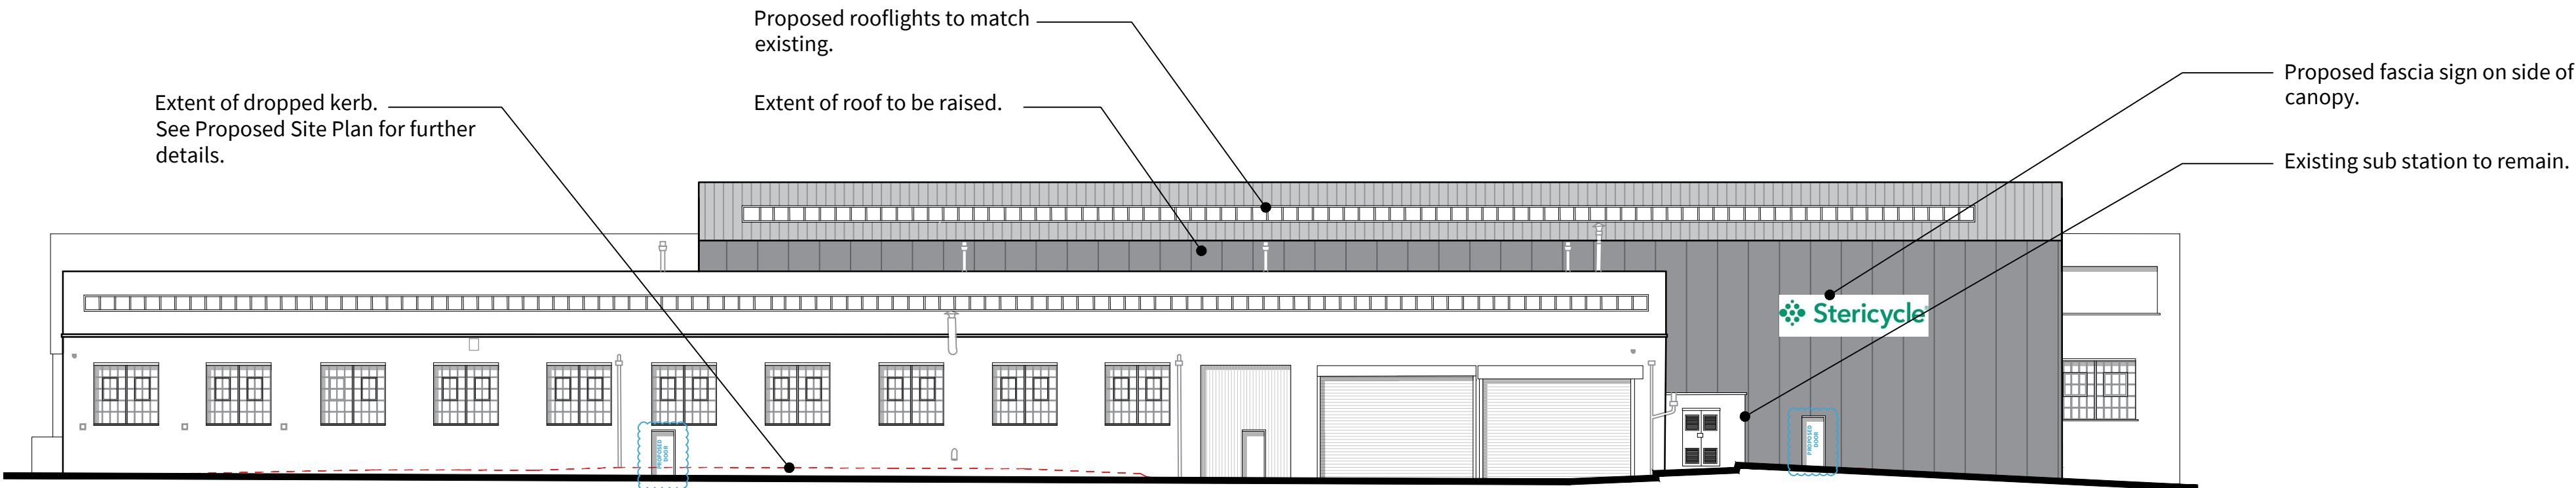

PROPOSED EAST ELEVATION

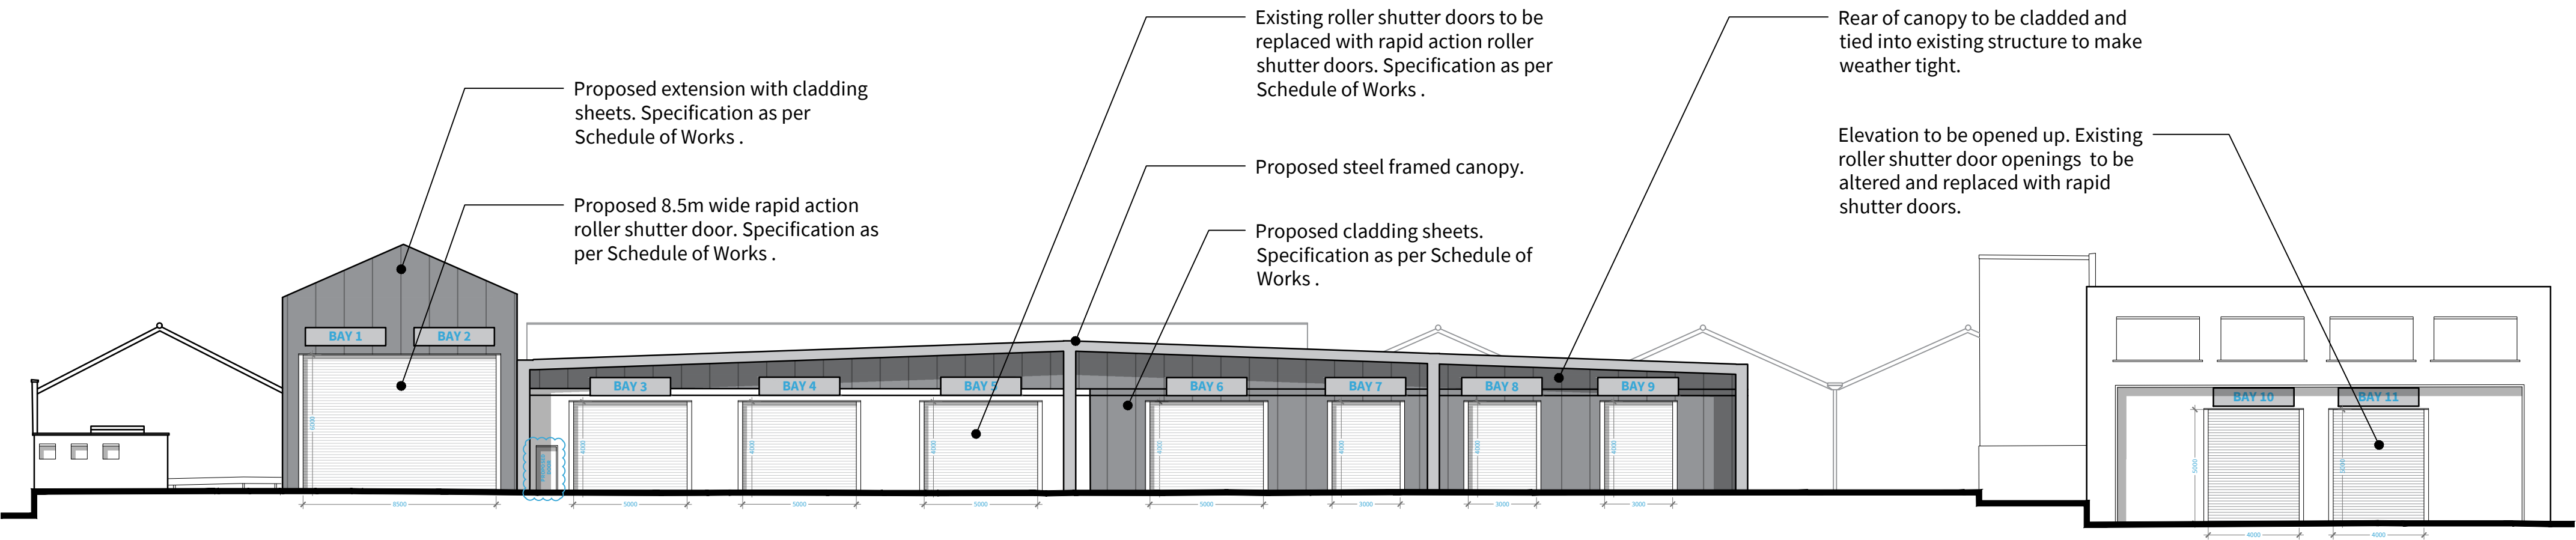


PROPOSED NORTH ELEVATION

Do not scale this drawing. Check all dimensions on site. This drawing to be read in conjunction with all relevant drawings. All work to be in accordance with Building Regulations and relevant British Standards. This drawing produced for use in this project only and may not be used for any other purpose. Wainwrights accepts no liability for the use of this drawing other than the purpose for which it was intended. This drawing may not be reproduced without prior written agreement.

© COPYRIGHT (WAINWRIGHTS) EXISTS ON ALL INFORMATION AND DESIGNS CONTAINED UPON THIS DRAWING.

1:200

4 M 10 M 20 M

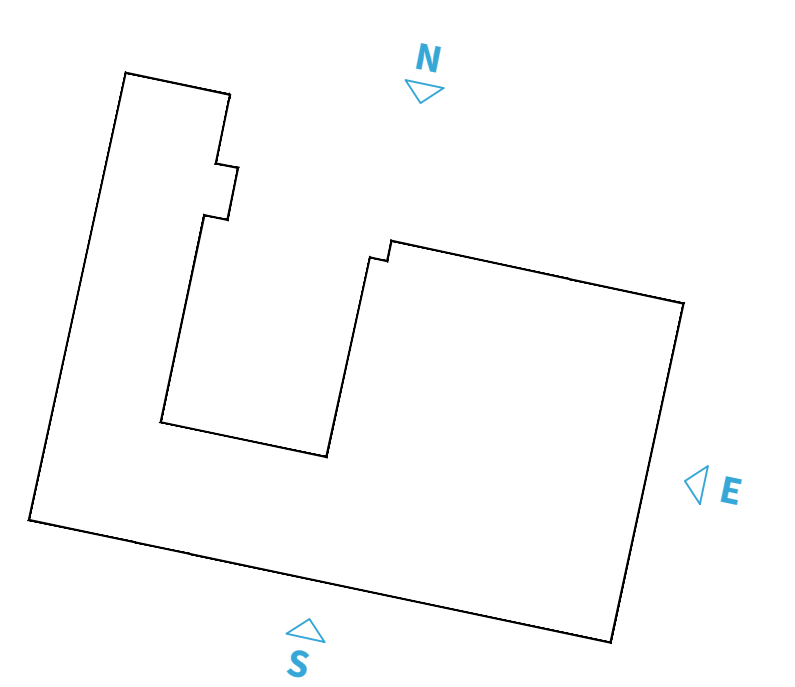

|   |                          |            |    |    |
|---|--------------------------|------------|----|----|
| C | U-Value notes omitted.   | 16.09.2022 | ER | DD |
| B | South Elevation revised. | 09.09.2022 | ER | DD |
| A | Initial TENDER Issue     | 29.08.2022 | ER | DD |

REV DESCRIPTION DATE BY CHECK



A: 7 Calder Close, Calder Park, Wakefield  
T: 01924 911 445  
W: www.wainwrights.uk.com

TENDER

CLIENT  
SRCL

PROJECT  
BRADMAN ROAD  
KNOWSLEY

TITLE  
PROPOSED ELEVATIONS

|                     |                    |             |               |
|---------------------|--------------------|-------------|---------------|
| SCALE @ A1<br>1:200 | DATE<br>16.09.2022 | DRAWN<br>ER | CHECKED<br>DD |
| PROJECT No.         | DRAWING No.        | REVISION    |               |

WAC 1186 (20) 04 C