




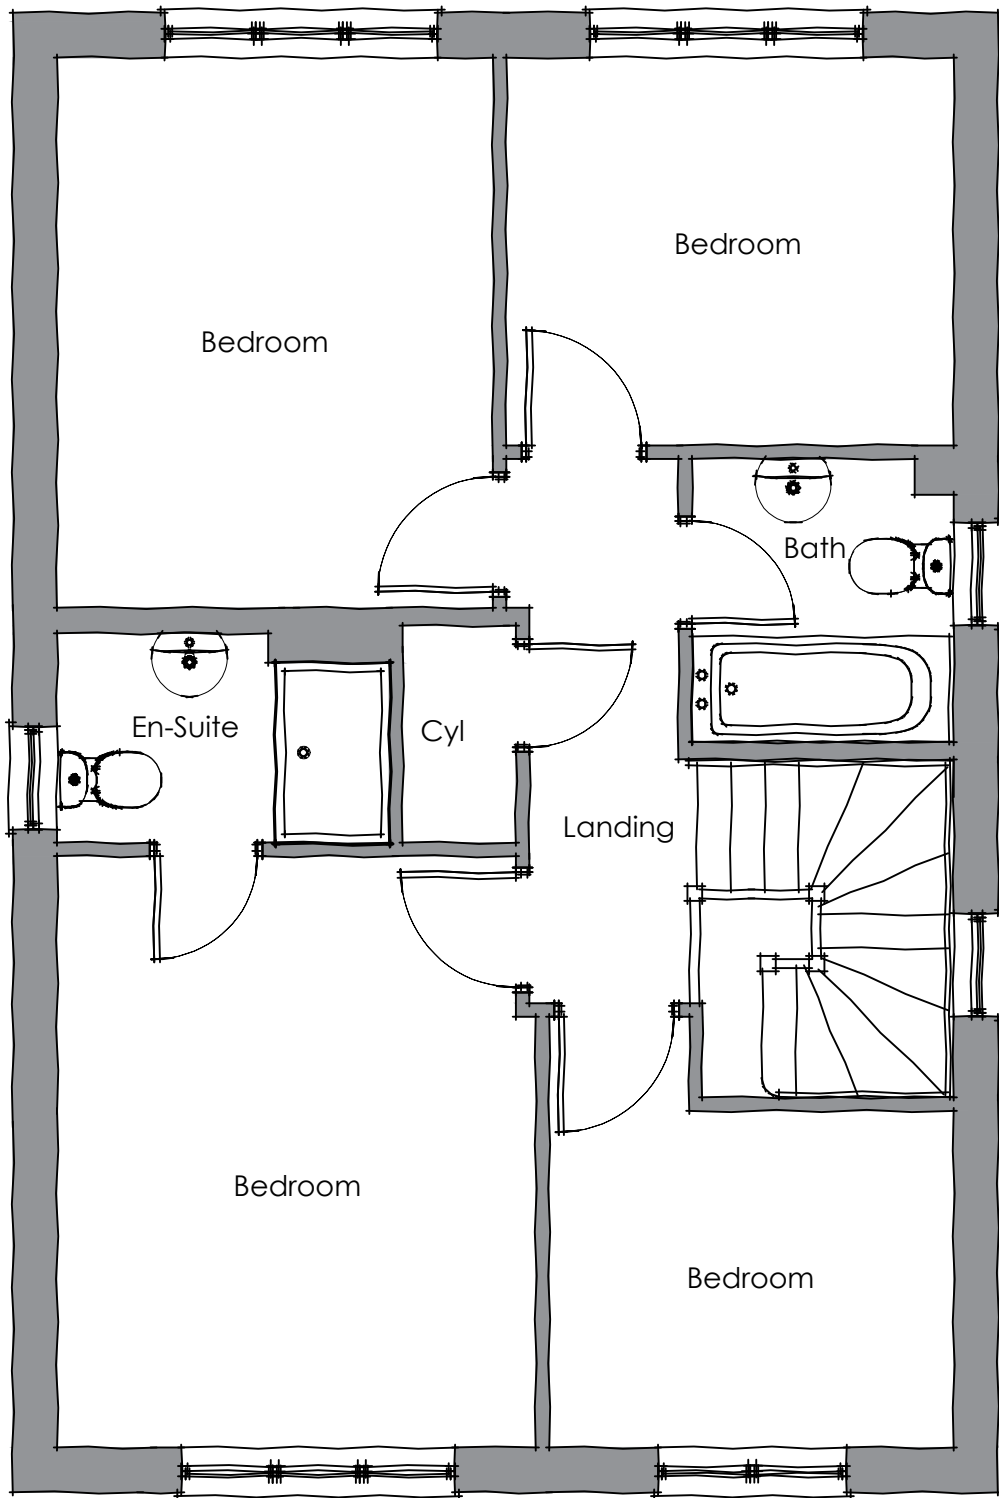


EXISTING FIRST FLOOR

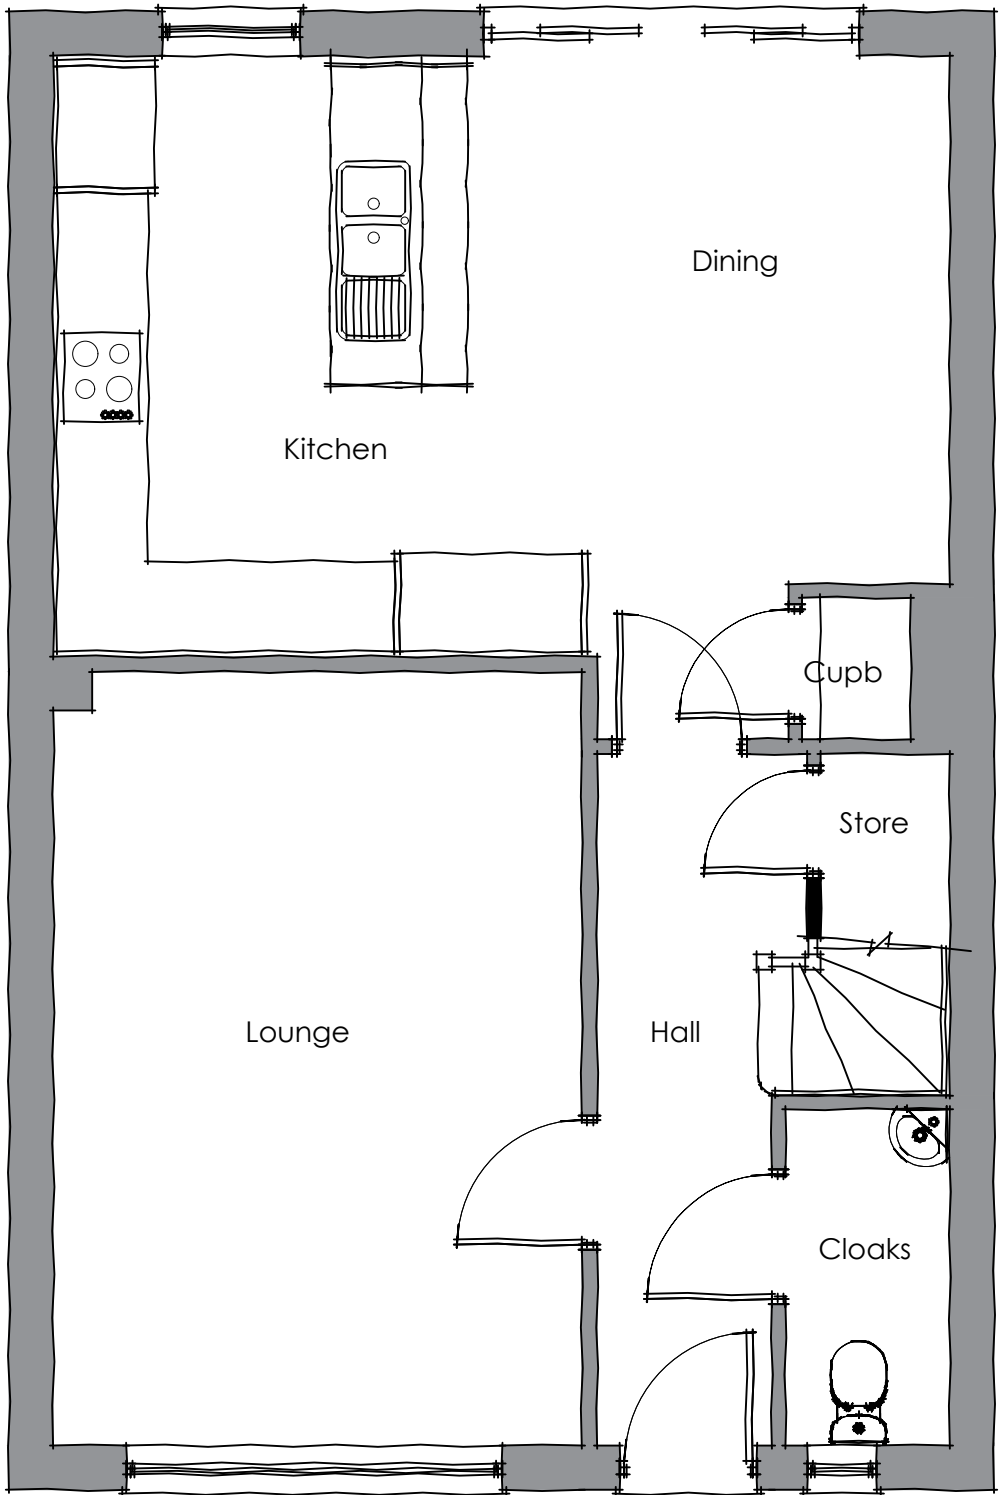

EXISTING GROUND FLOOR

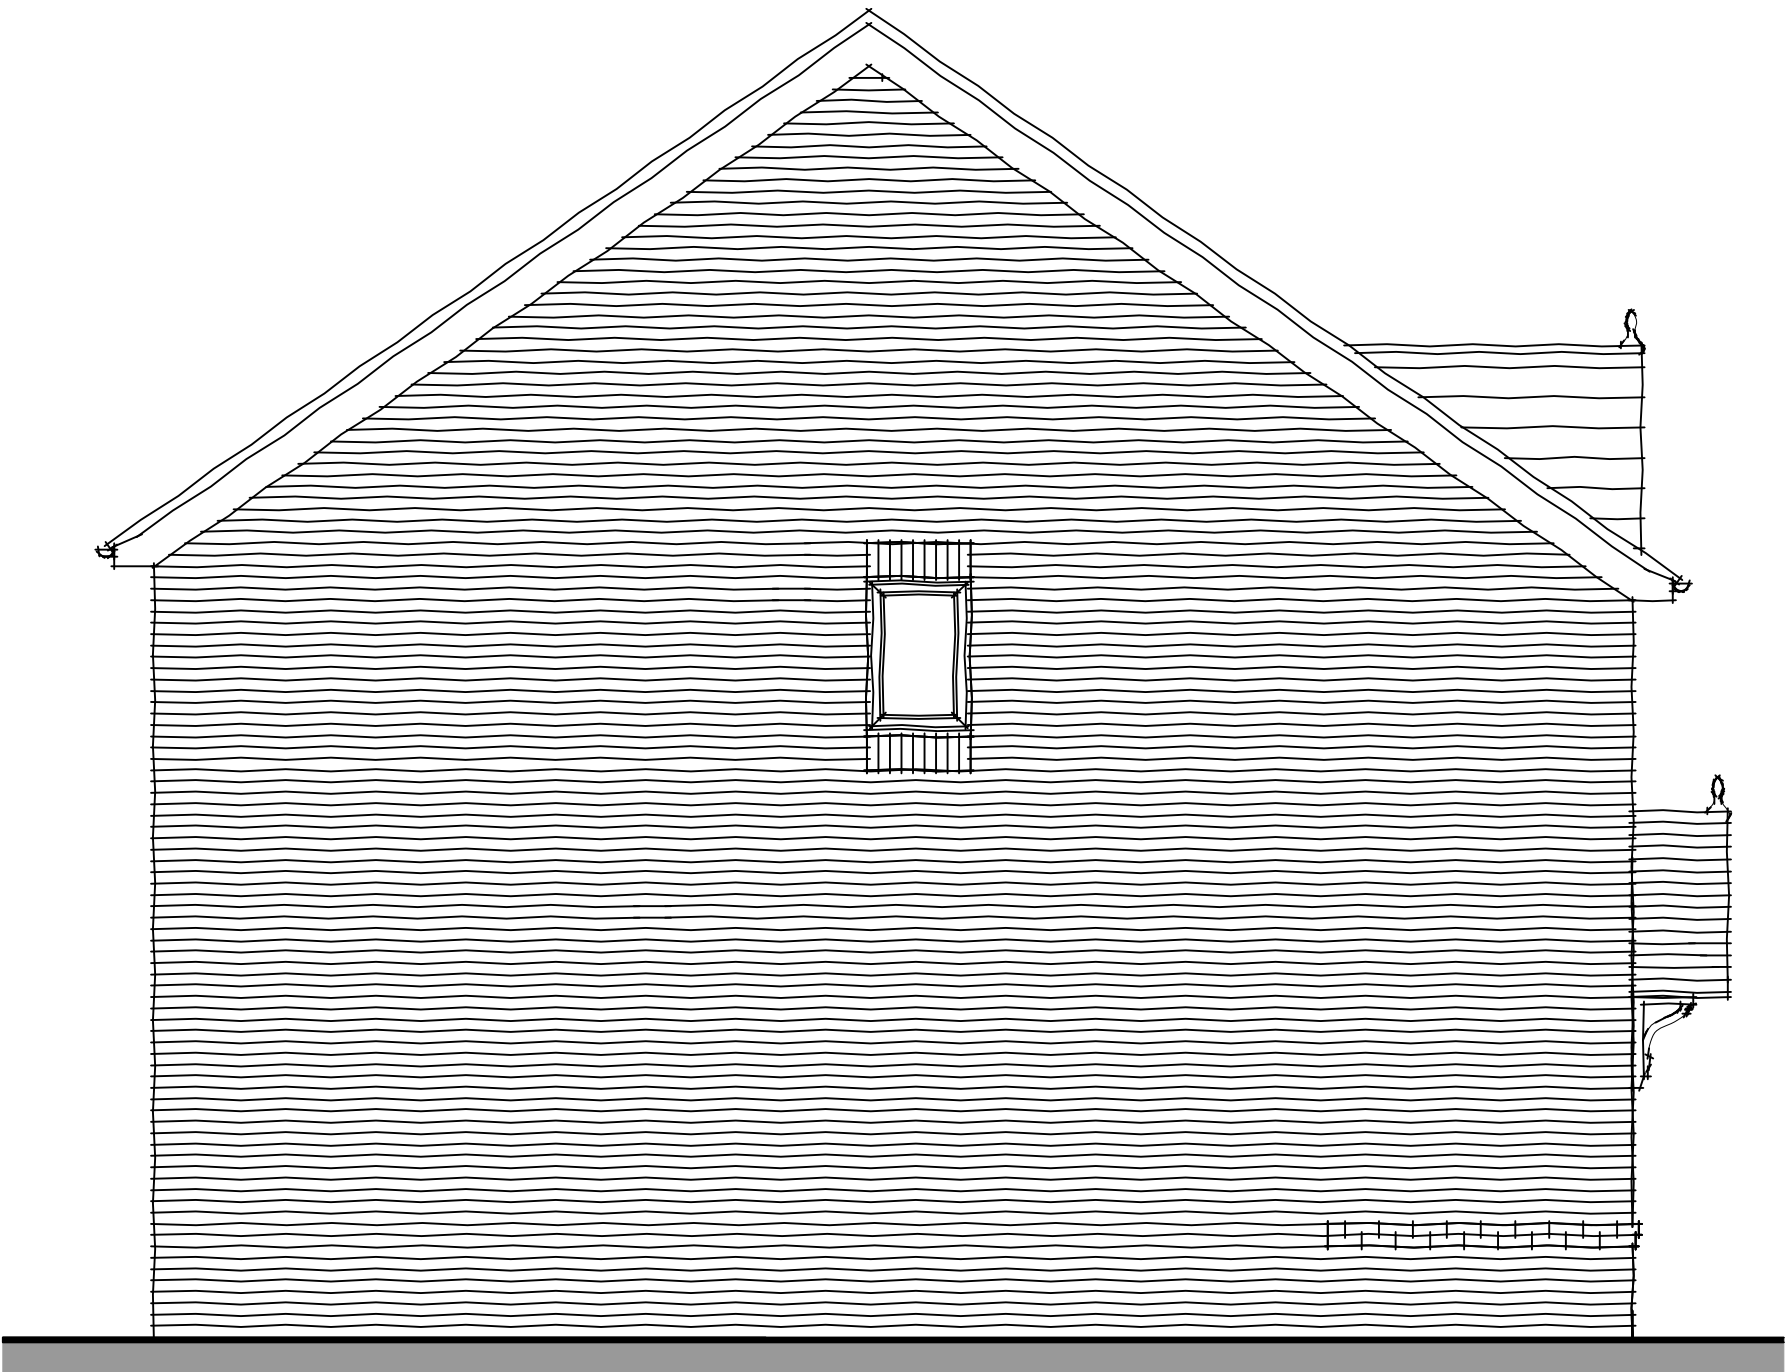

EXISTING SIDE ELEVATION

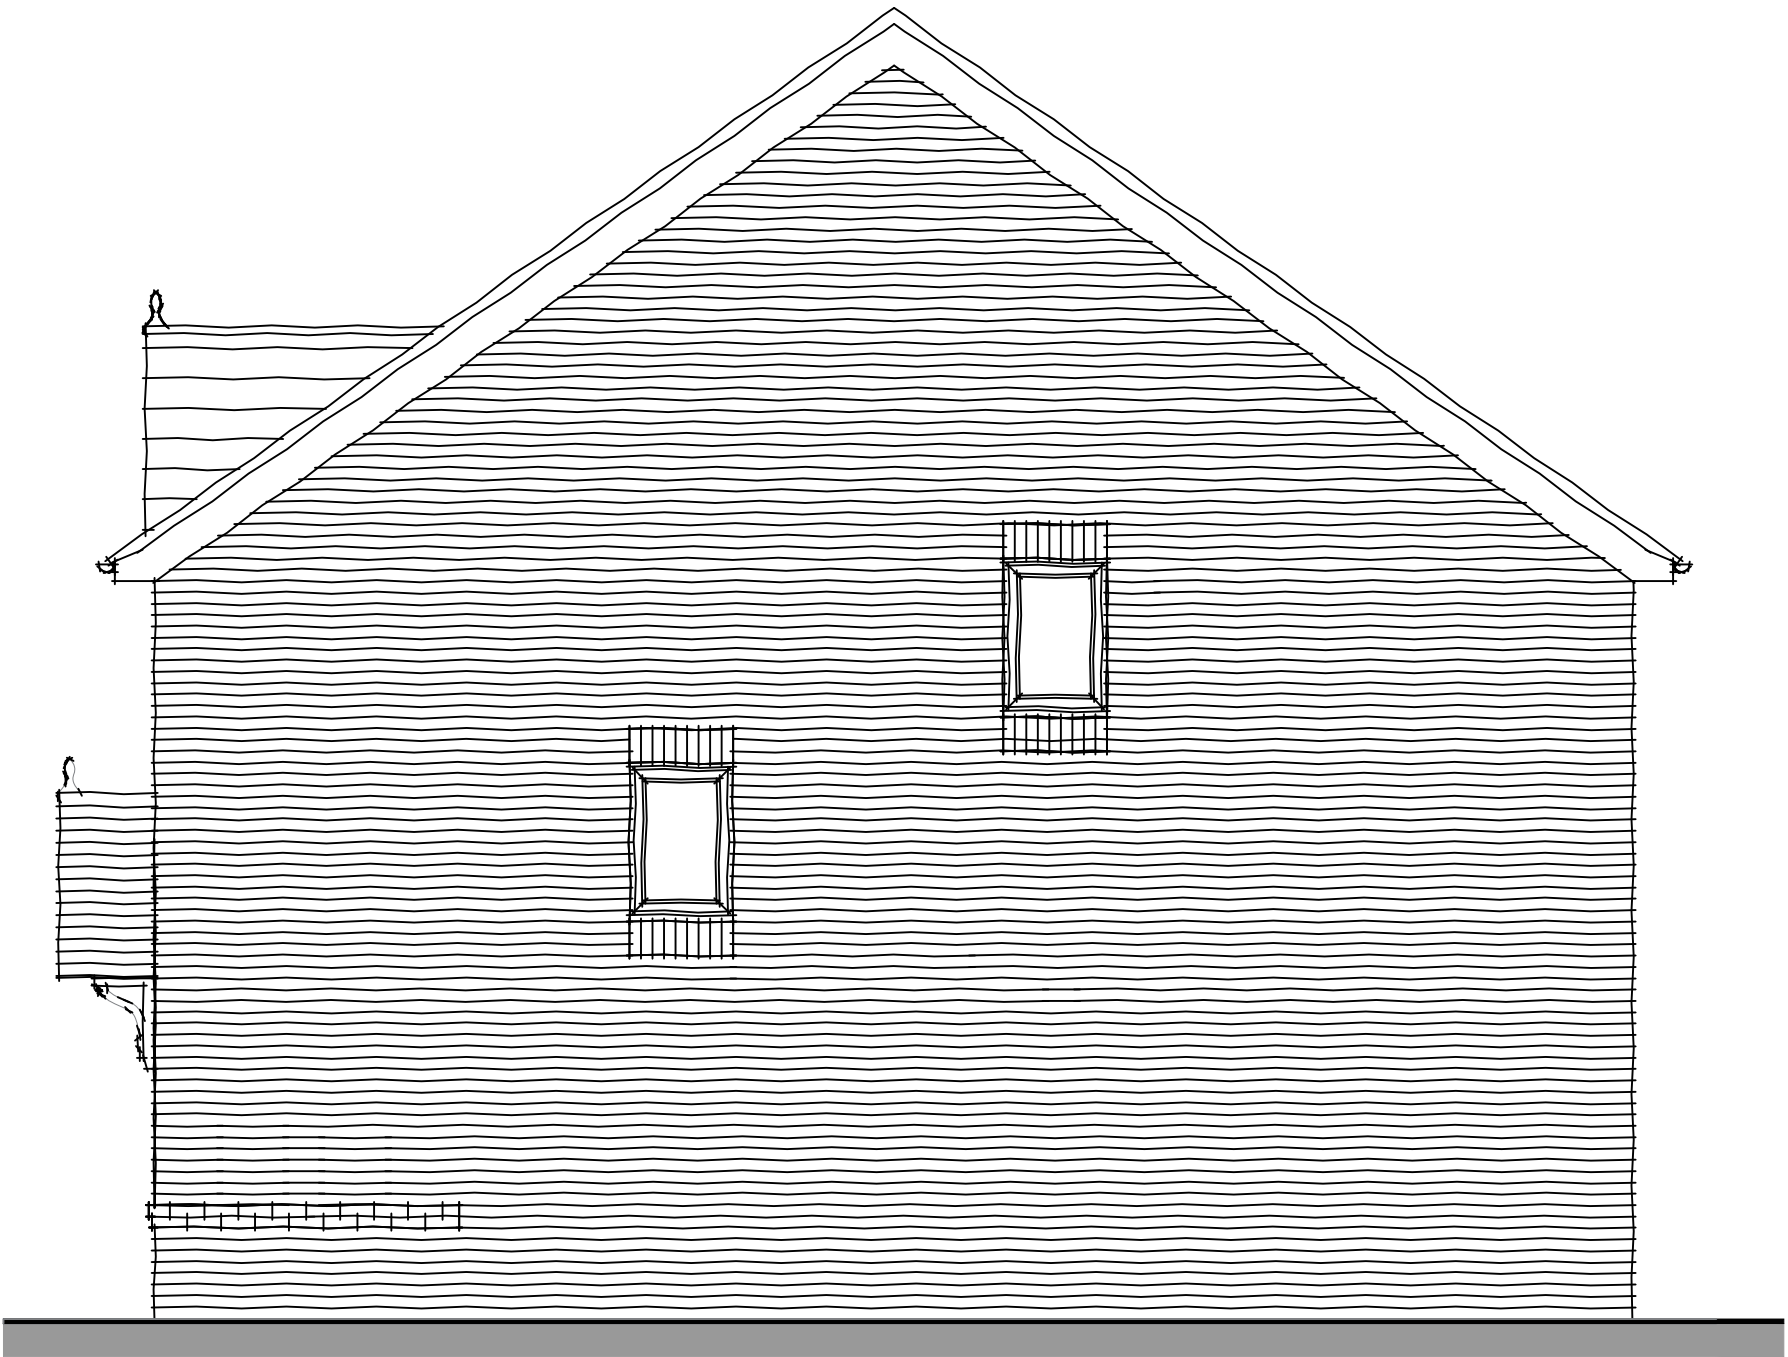

EXISTING SIDE ELEVATION



EXISTING FRONT ELEVATION



EXISTING REAR ELEVATION



PLANNING ISSUE					
Project Description	Scale	Paper Size	Date	Drawn	Revision
Proposed Single Storey Side & Rear Extension	1:50	A1	August 2022	AD	-
Drawing No.	3HOLBANK/PD/02				
Site Address	Note				
3 Holly Bank Avenue	All dimensions/levels are to be checked on site and any discrepancies to be referred back to Architect prior to proceeding.				
Knowsley	All specifications, materials and workmanship to be in accordance with current Building Regulations.				
L14 7AG	All component sizes and references are to be checked prior to materials order. The position of existing				
Drawing Title	drain runs are to be checked and confirmed on site prior to proceeding with the works. All relevant				
Existing Floor Plans & Elevations	boundary positions are to be dimensionally checked prior to proceeding with the works.				
	This drawing is the copyright © and shall not be altered, copied, photographed or reproduced in any way without the consent of the Architect.				