



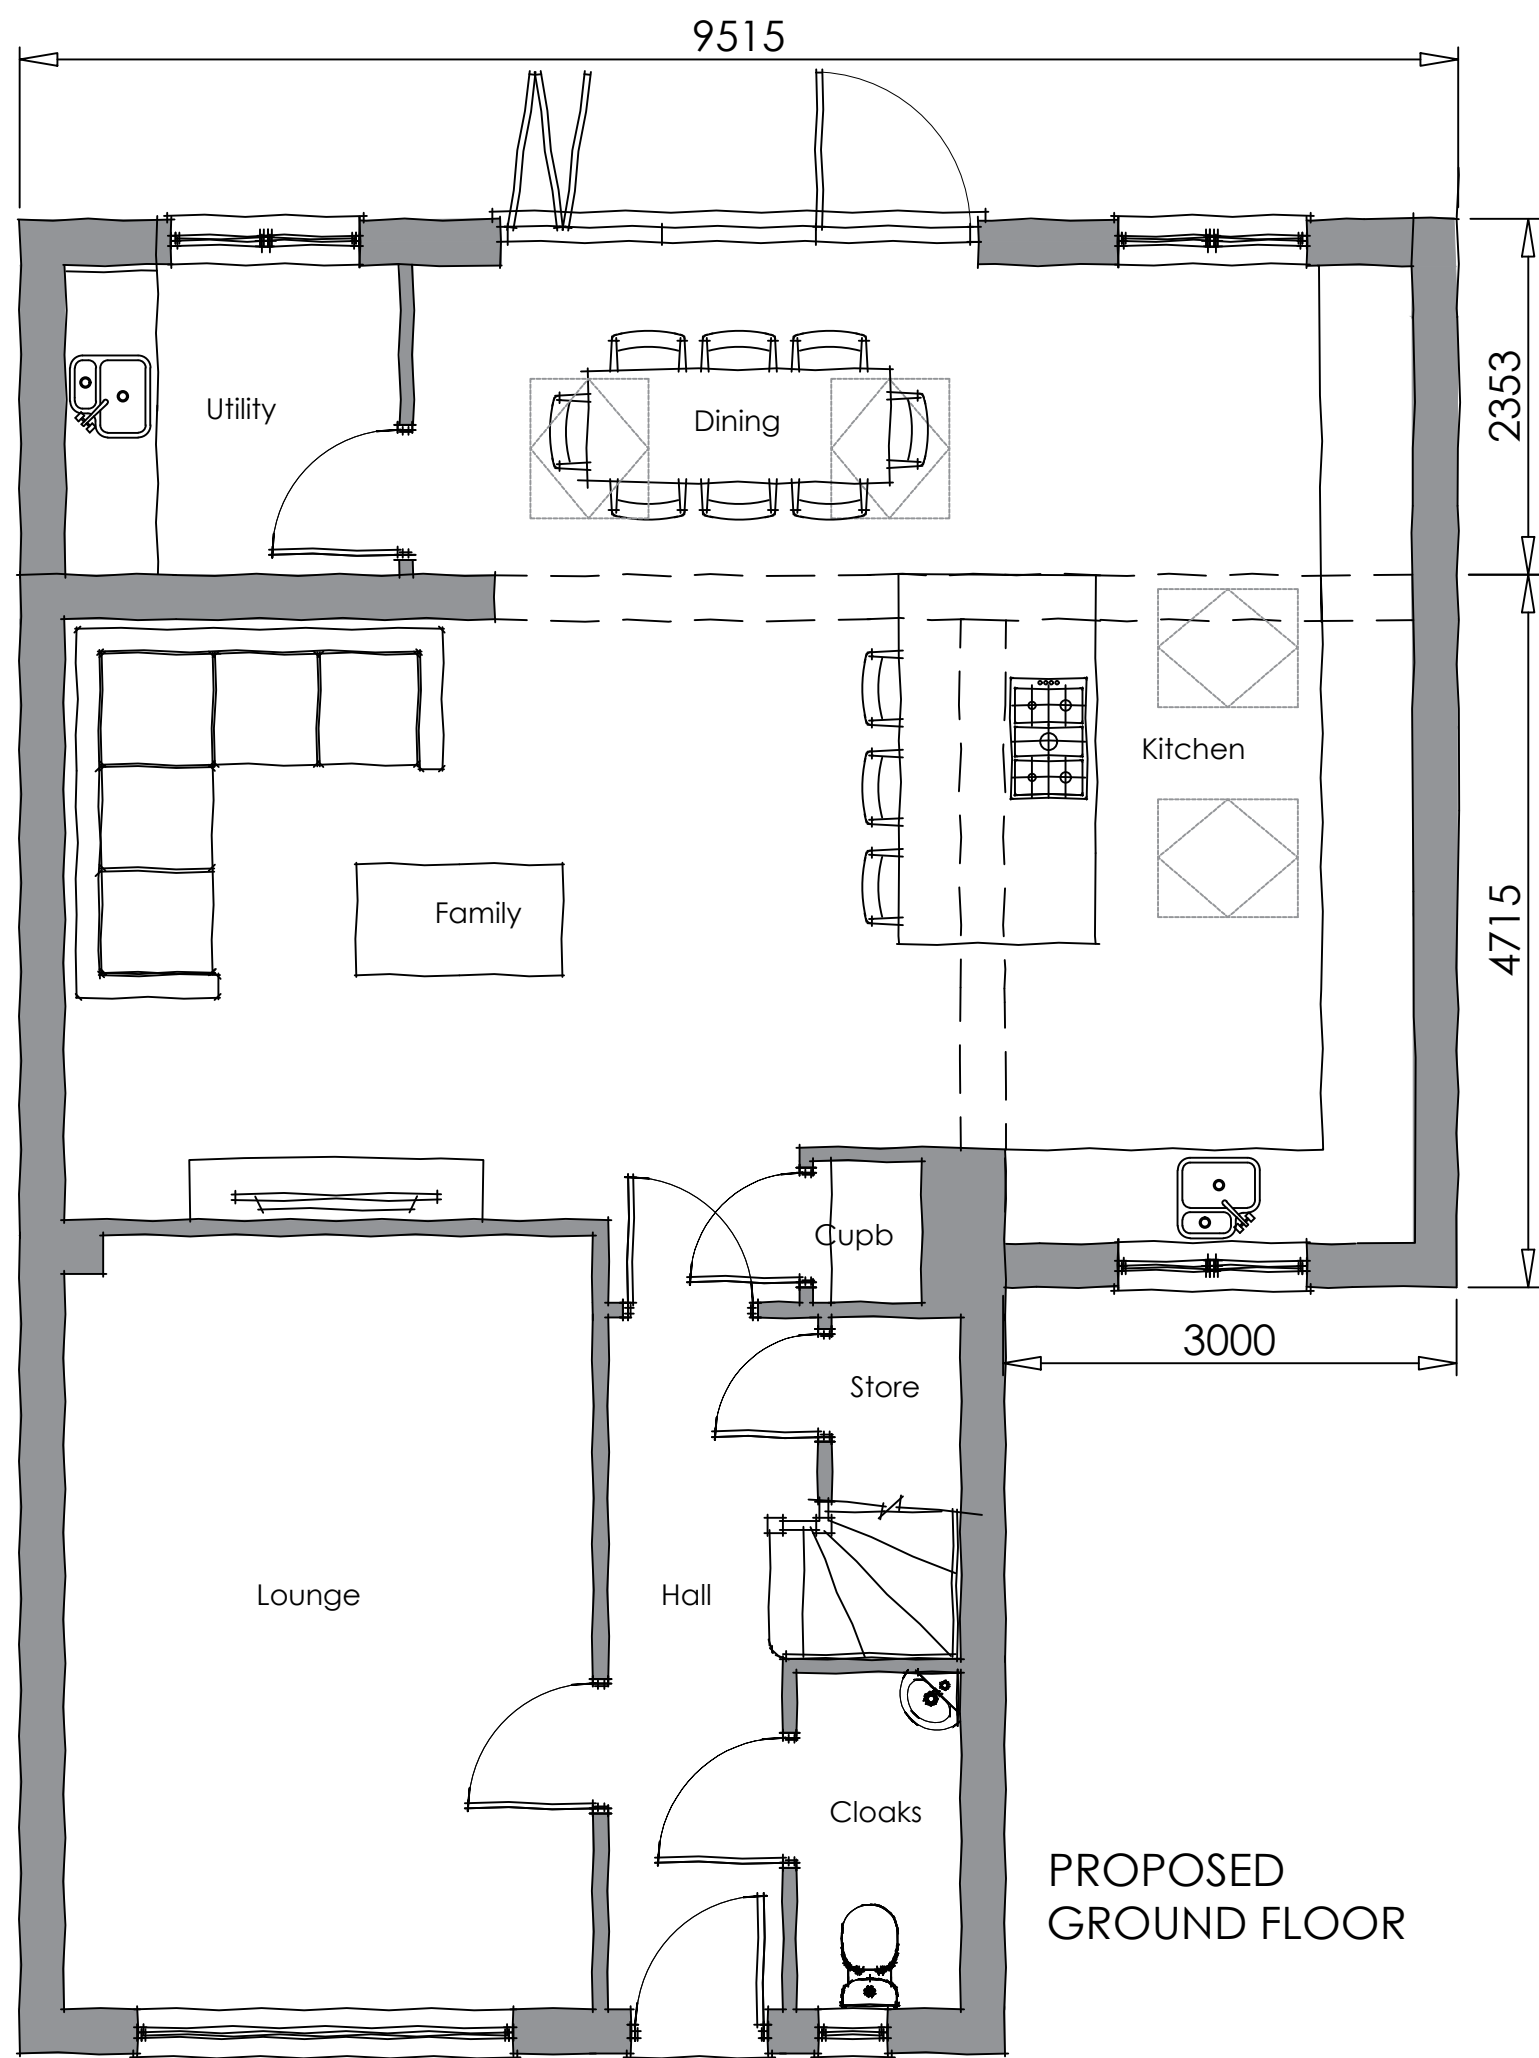

PROPOSED
GROUND FLOOR



PROPOSED FRONT ELEVATION

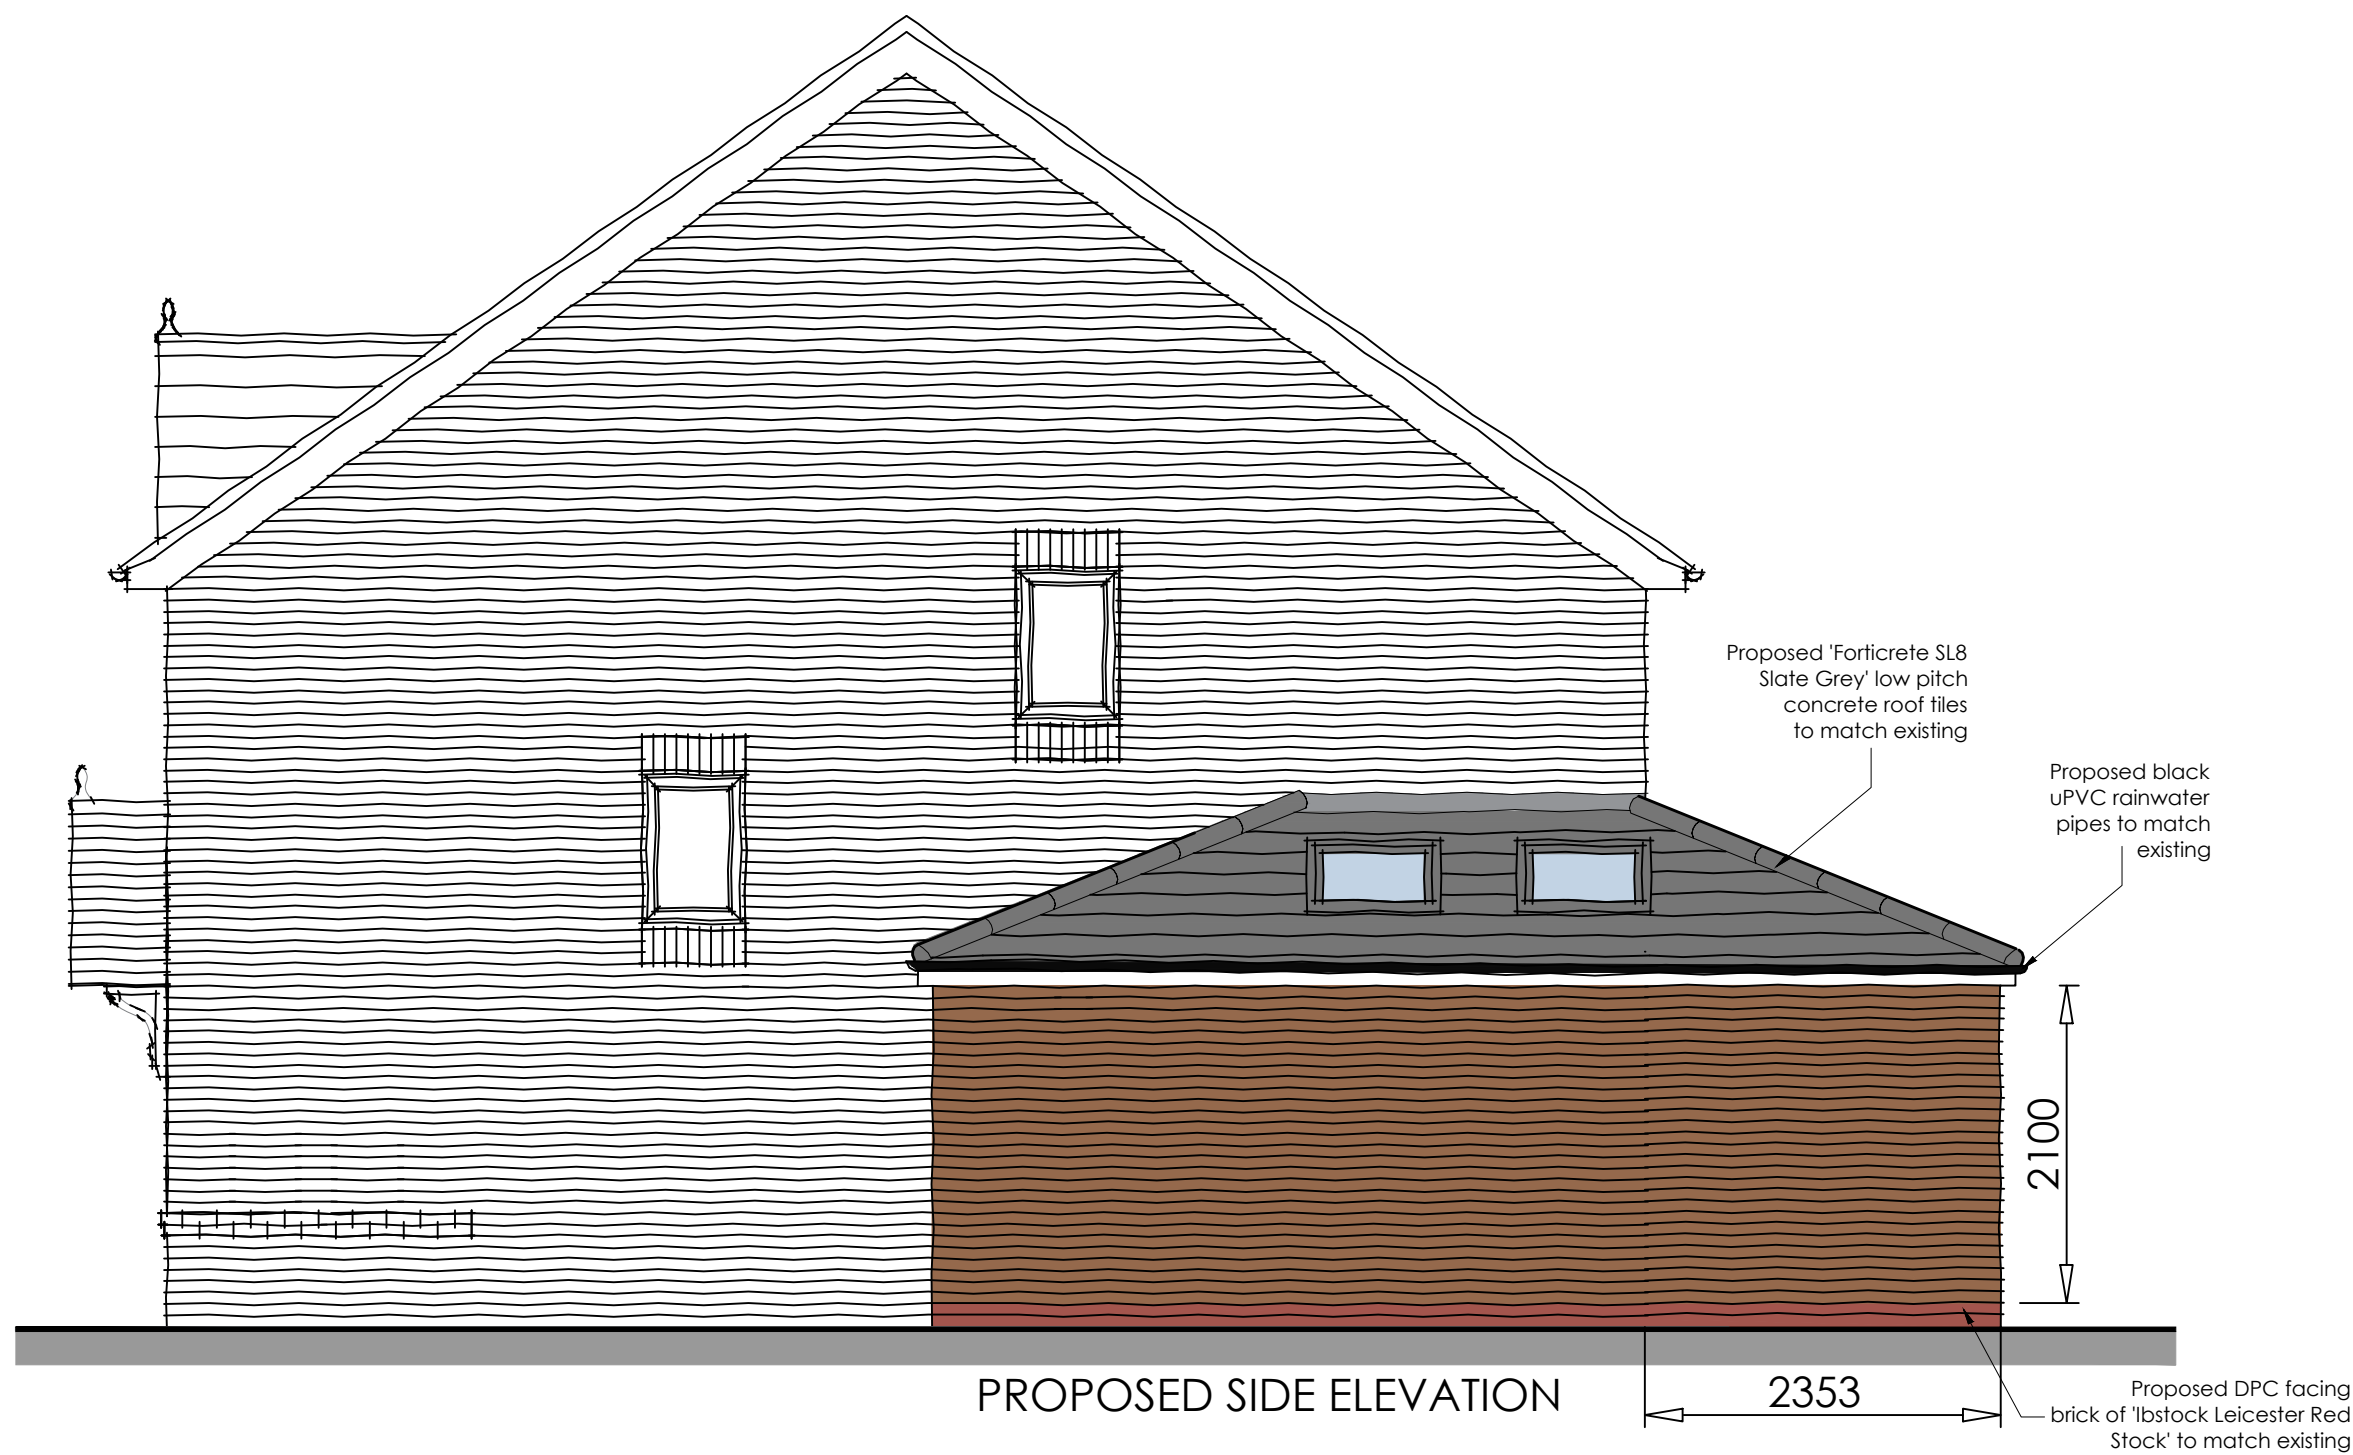

PROPOSED REAR ELEVATION



PLANNING ISSUE

Project Description Proposed Single Storey Side & Rear Extension	Scale 1:50	Paper Size A1	Date August 2022	Drawn AD	Revision -
Site Address 3 Holly Bank Avenue Knowsley L14 7AG	Drawing No. 3HOLBANK/PD/03				
Drawing Title Proposed Floor Plans & Elevations	Note All dimensions/levels are to be checked on site and any discrepancies to be referred back to Architect prior to proceeding. All specifications, materials and workmanship to be in accordance with current Building Regulations. All component sizes and references are to be checked prior to materials order. The position of existing drain runs are to be checked and confirmed on site prior to proceeding with the works. All relevant boundary positions are to be dimensionally checked prior to proceeding with the works. This drawing is the copyright © and shall not be altered, copied, photographed or reproduced in any way without the consent of the Architect.				