




NOTES
All dimensions to be checked on site. Figured dimensions to be read in preference to scaled. Keith Davidson Partnership accepts no responsibility for any unauthorised amendments to the drawing and does not permit unauthorised copying of the drawing. This drawing is copyright and remains the property of Keith Davidson Partnership unless otherwise agreed.

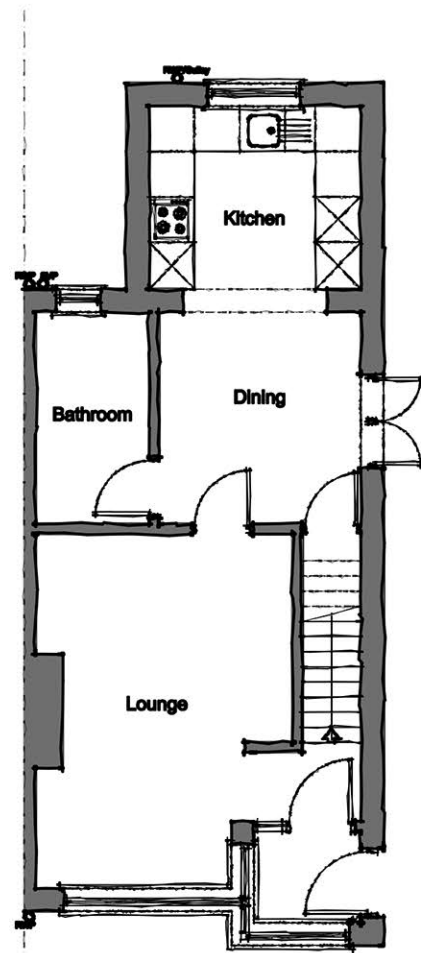


Existing Ground Floor Plan
Scale 1:100

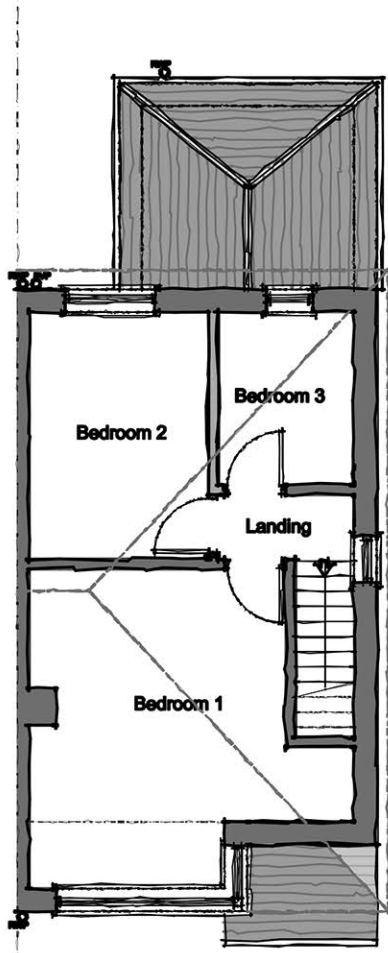


Existing First Floor Plan
Scale 1:100

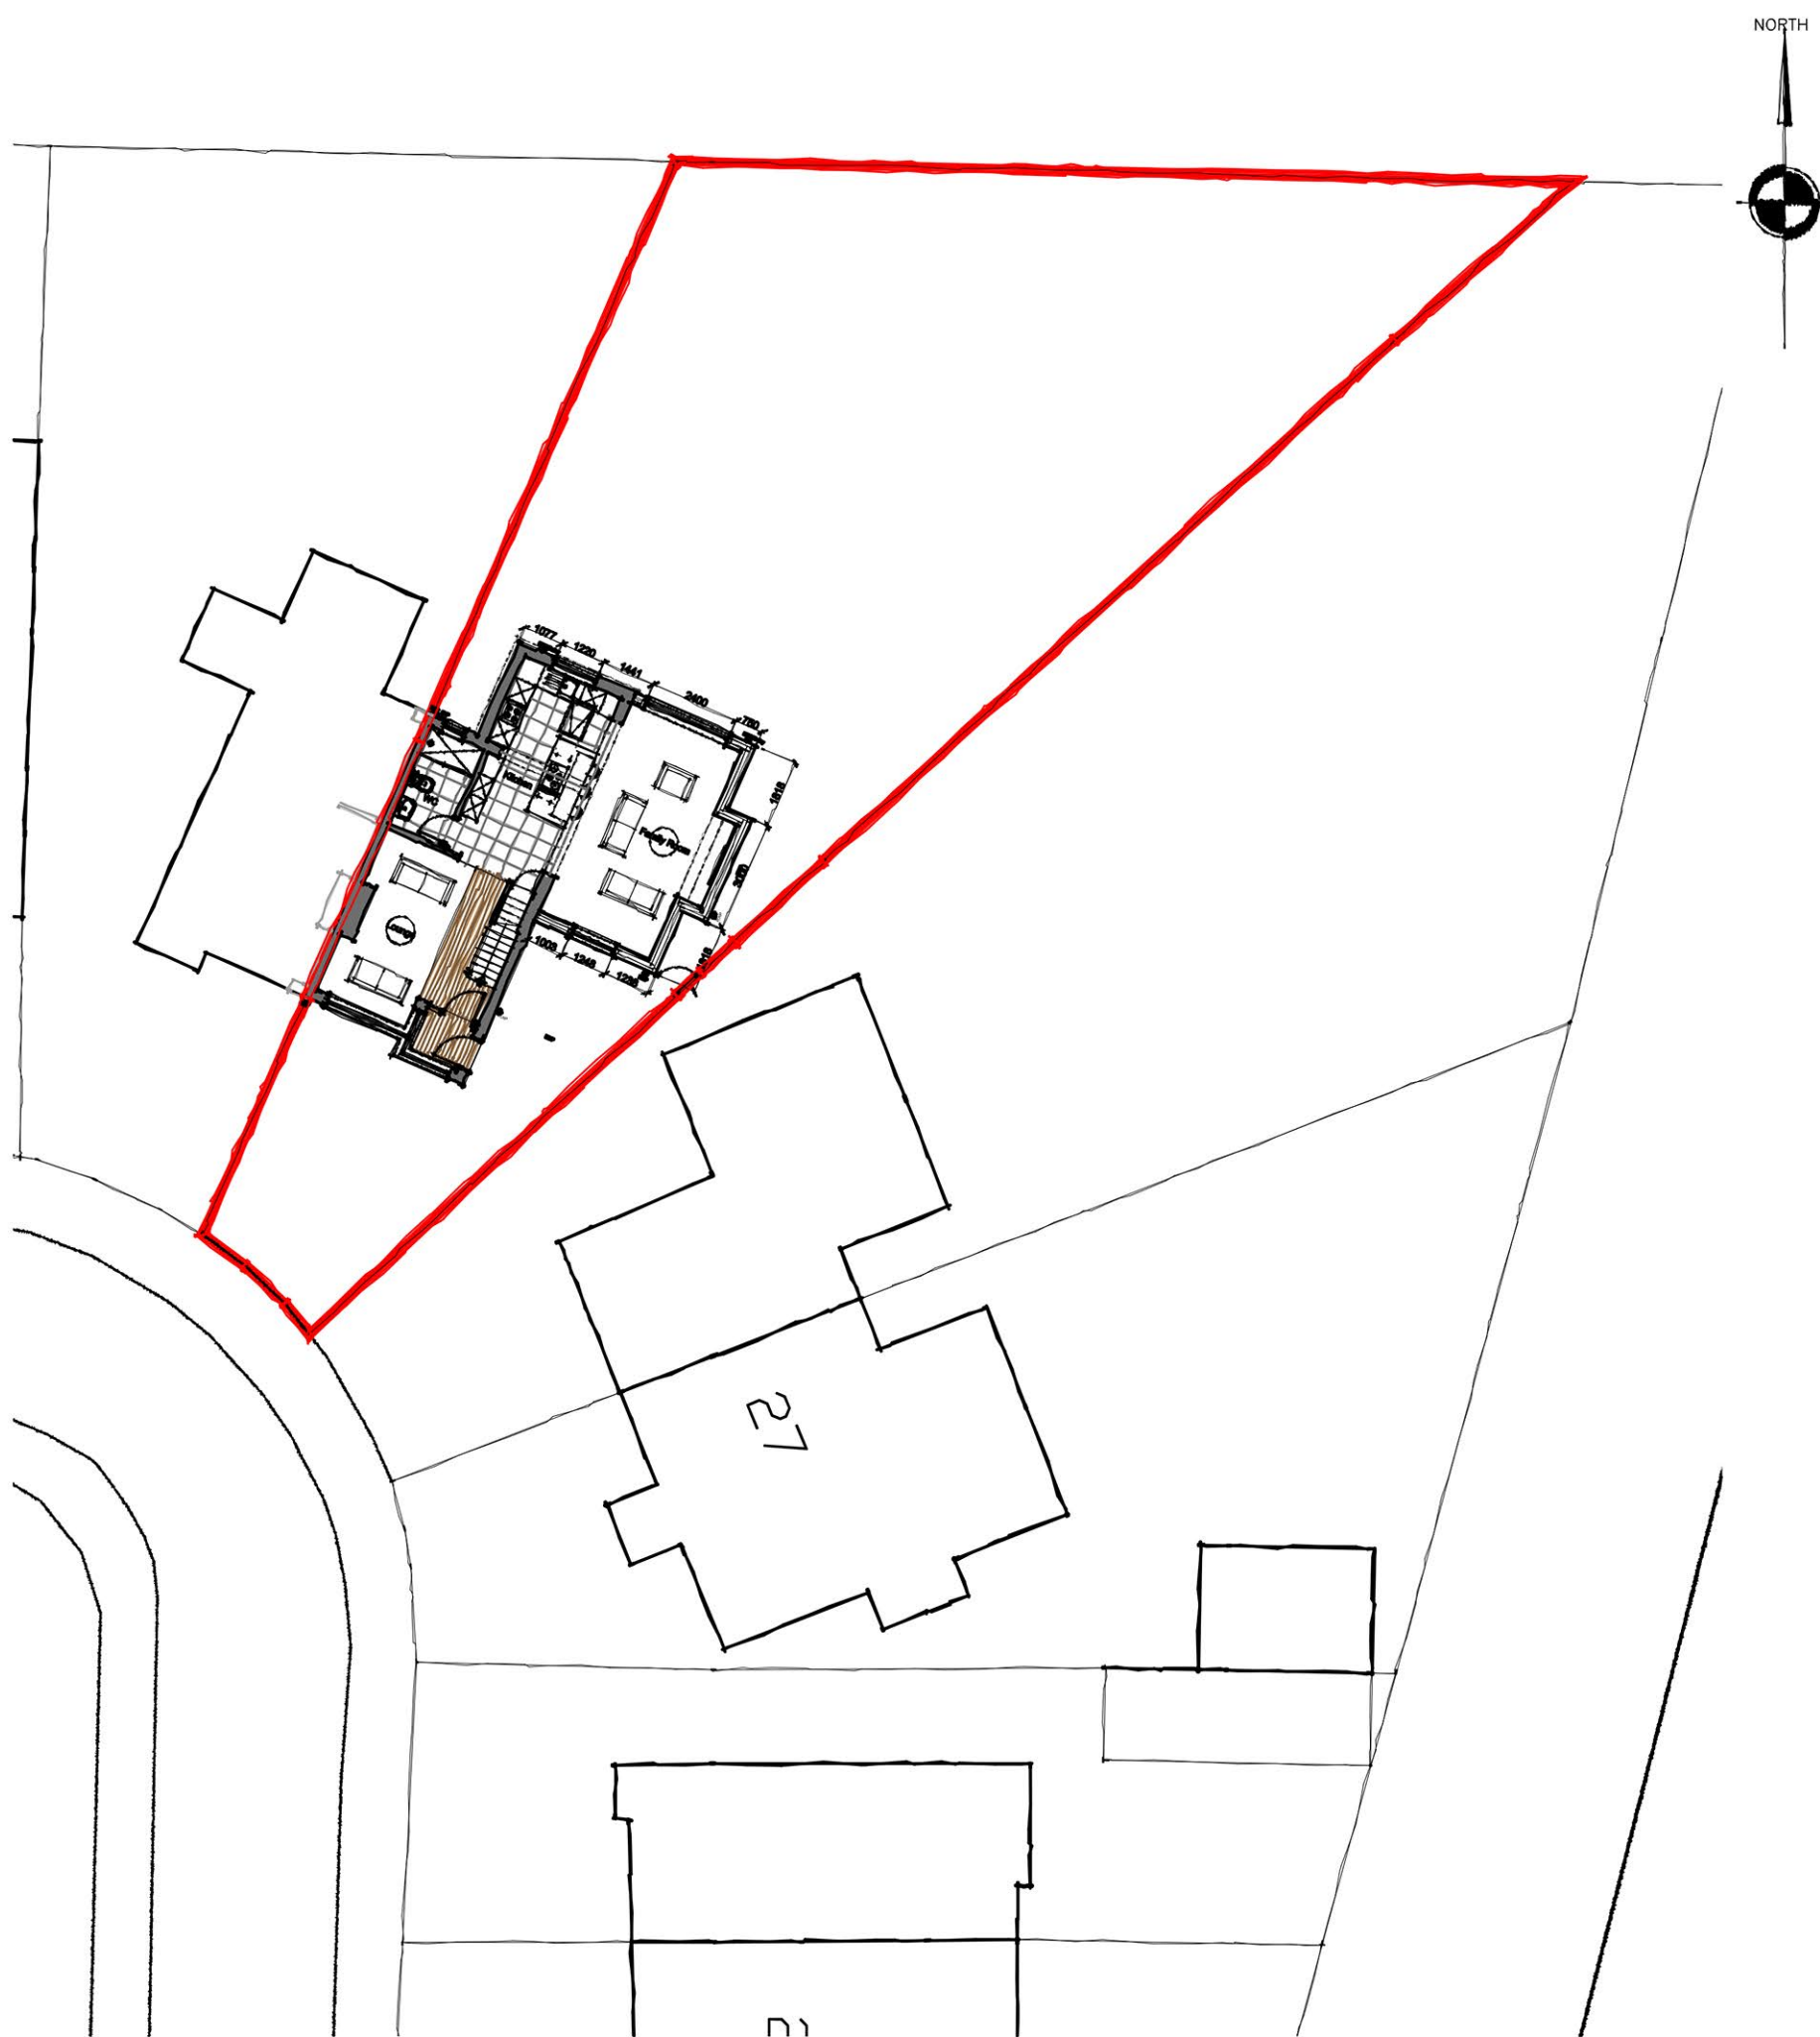


Proposed Site Plan
Scale 1:200

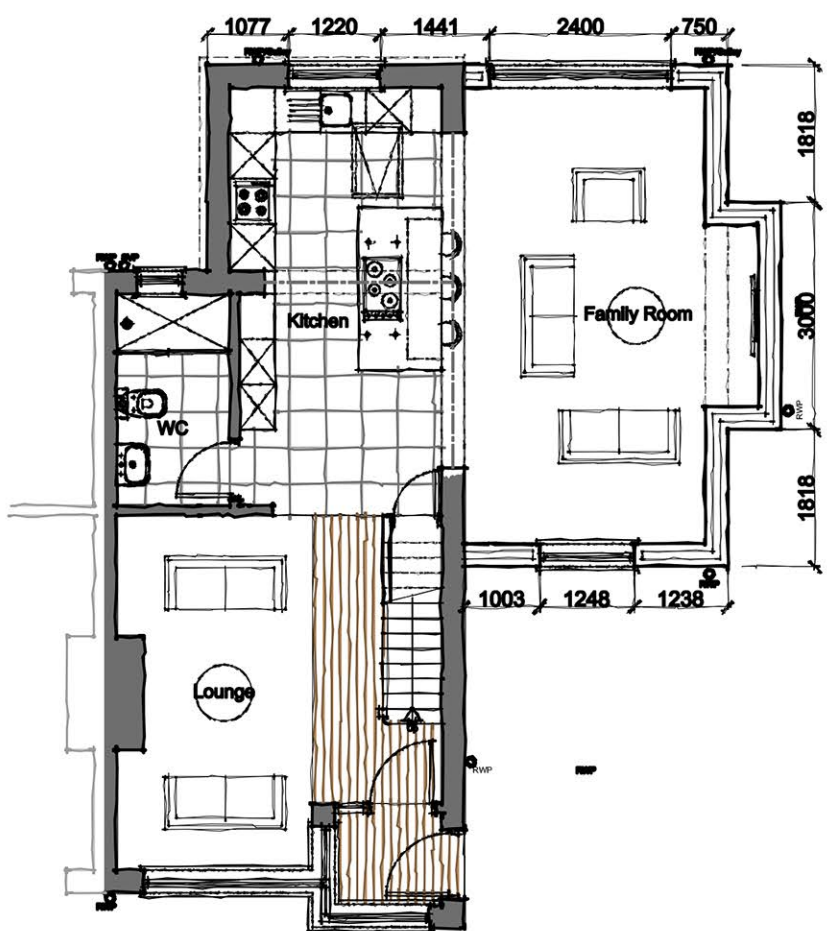


Proposed Ground Floor Plan
Scale 1:100

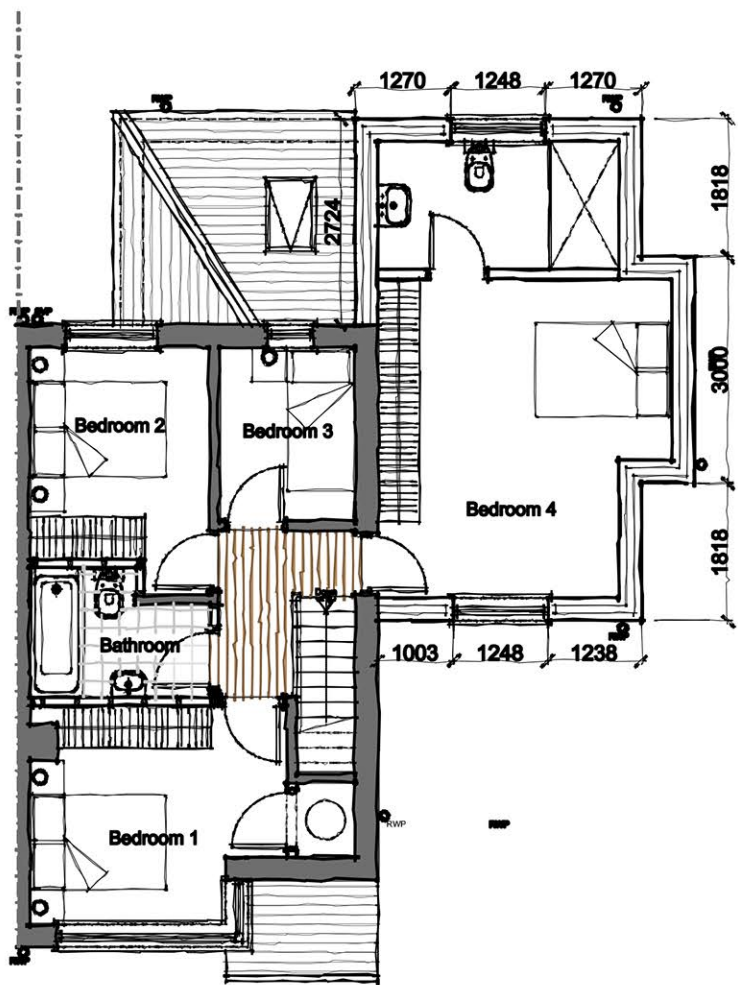

Proposed First Floor Plan
Scale 1:100

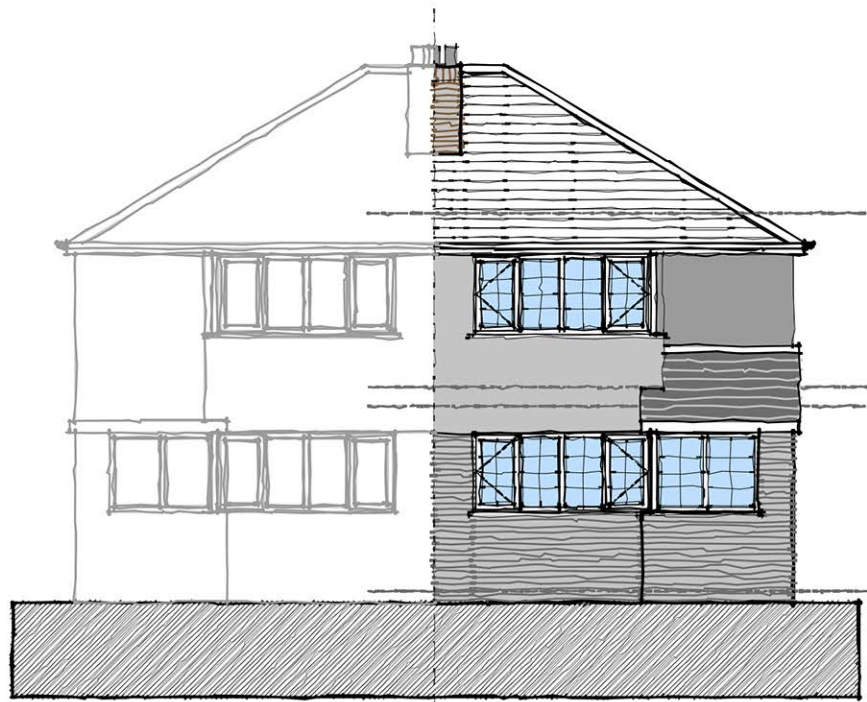

Existing Front Elevation
Scale 1:100

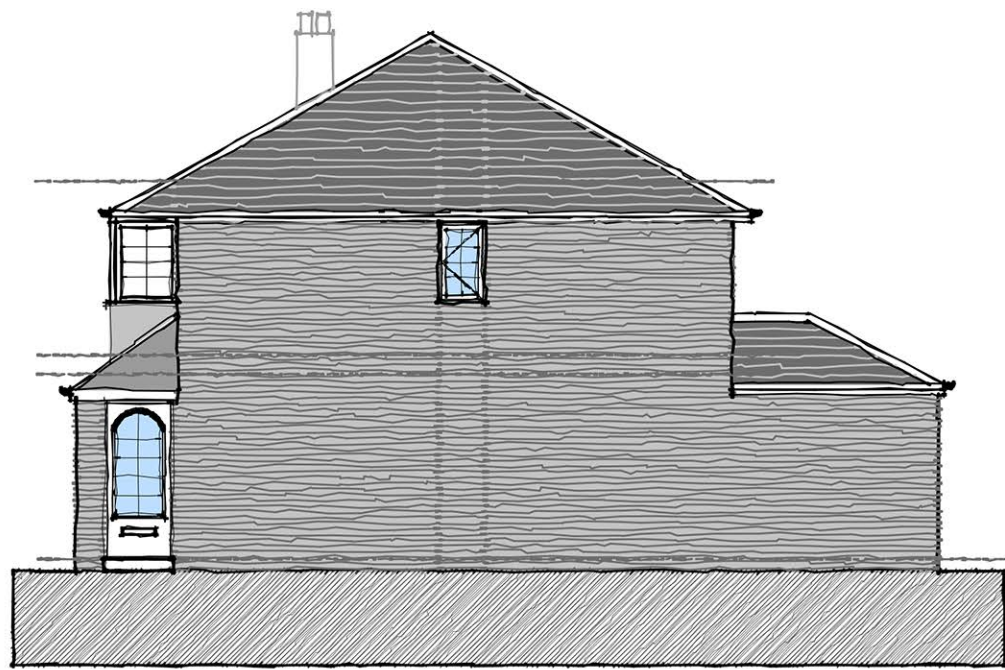


Existing Side Elevation
Scale 1:100



Existing Rear Elevation
Scale 1:100




Proposed Front Elevation
Scale 1:100

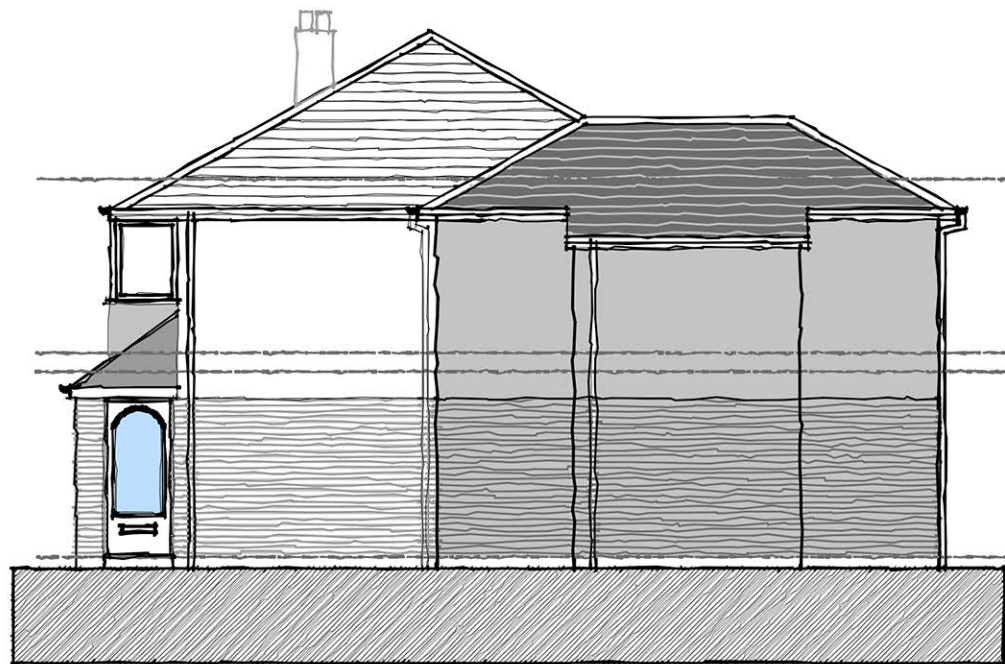


Proposed Side Elevation
Scale 1:100




Proposed Rear Elevation
Scale 1:100

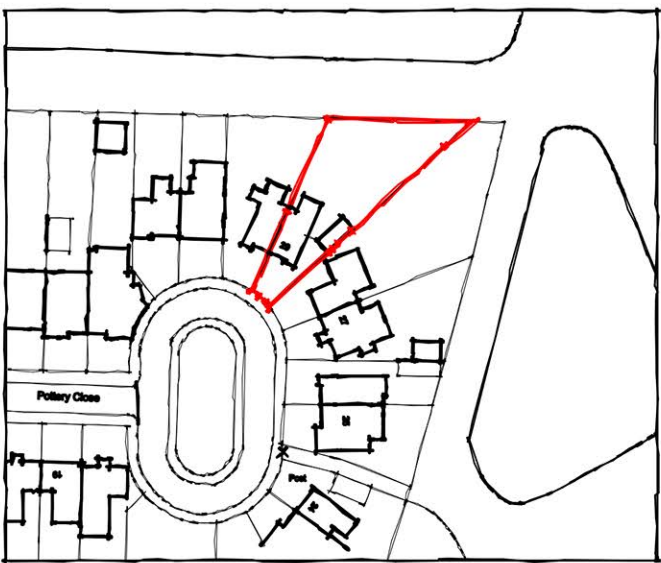


Location Plan
Scale 1:1250

 


Scale Bar 1:1250

 

Scale Bar 1:200

 

Scale Bar 1:100

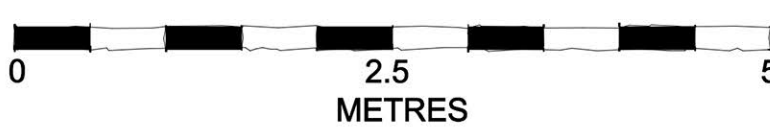

Scale Bar 1:50

C	Scheme Amendments	CW	GNP	GNP
		06.06.22	06.06.22	06.06.22
B	Minor Amendments	MMc	GNP	GNP
		22.02.21	22.02.21	22.02.21
A	Scheme revised	RM	GNP	GNP
		02.02.21	02.02.21	02.02.21

Version	Amendment	Drawn & Date	Checked & Date	Approved & Date
---------	-----------	-----------------	-------------------	--------------------

KeithDavidsonPartnership

13 Seymour Terrace
Seymour Street
Liverpool
L3 9PE
Telephone : +44 (0) 151 709 1777
Email : info@keithdavidsonpartnership.com
Web : keithdavidsonpartnership.com

Internal Project Number
GEN

Client
Mr Alex Crowney

Project Name
29 Pottery Close, Whiston - Alterations & Extension to Private Dwelling

Drawing Title
Existing & Proposed Plans

Scale	Original Size	Planning
SHOWN	A1	Checked GNP

Date	Drawn	Checked	Approved
03.11.20	MMc	GNP	GNP

Drawing Number	Status
200	Revision C