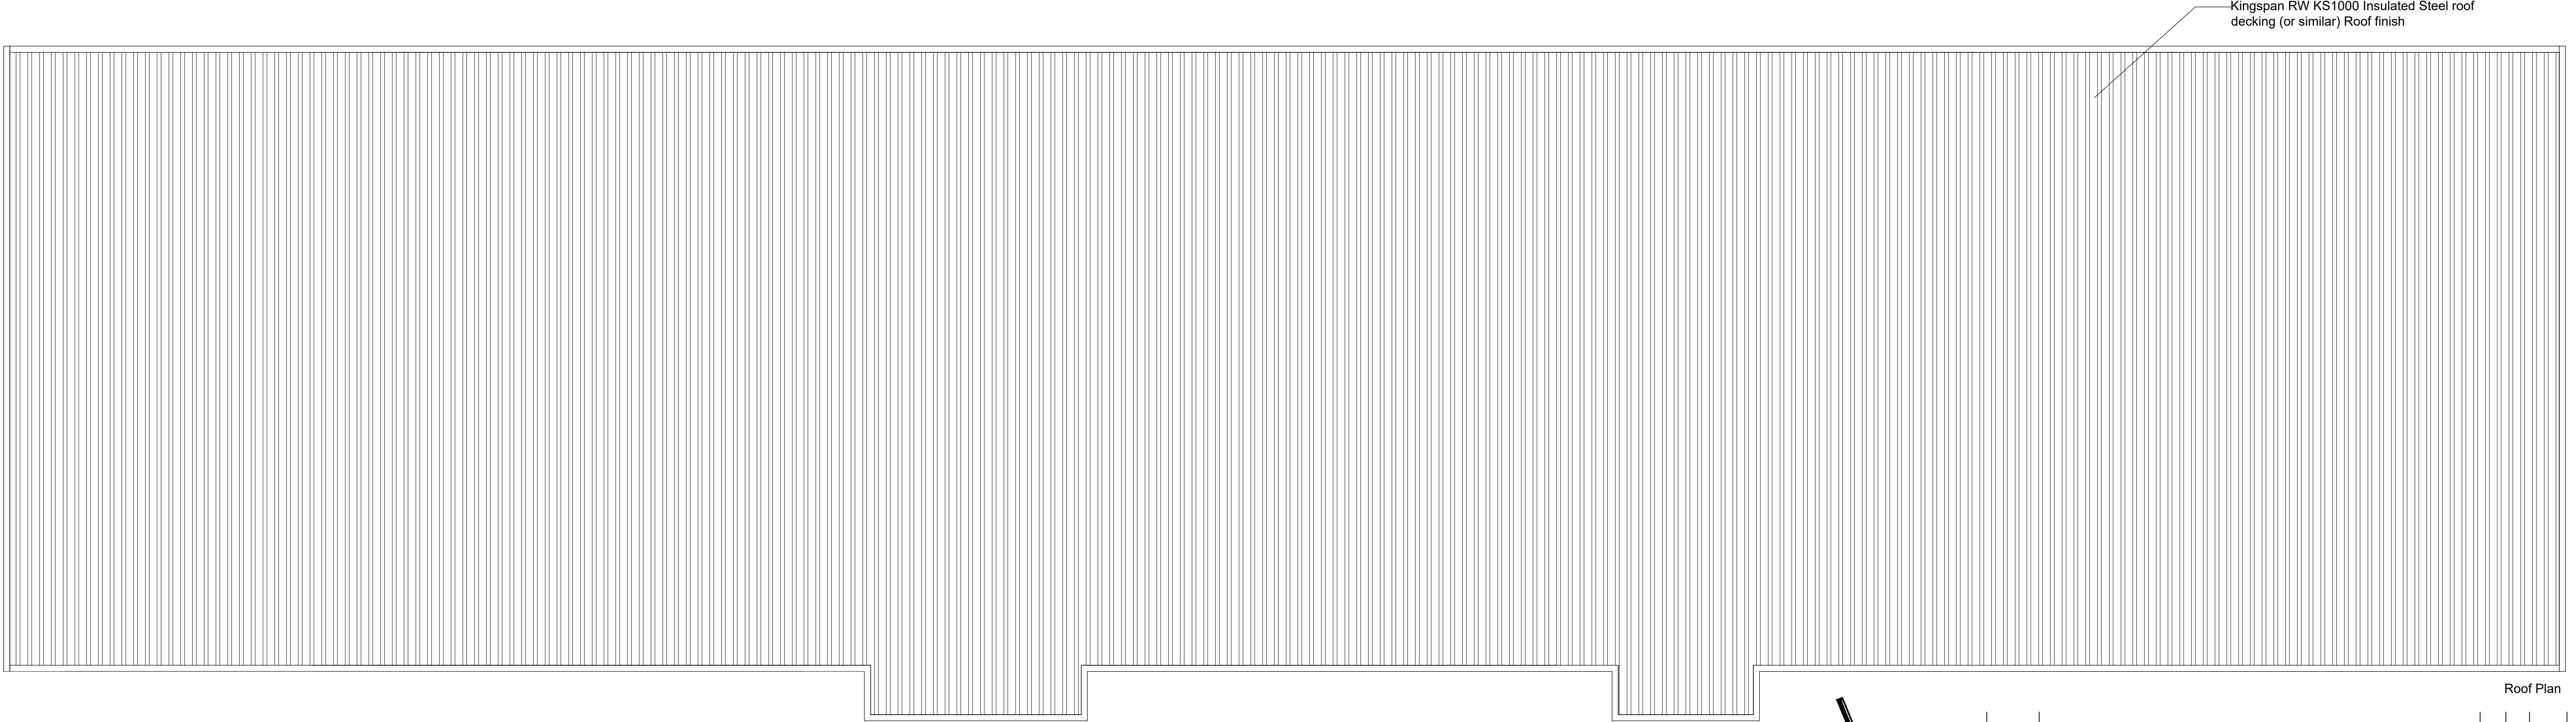
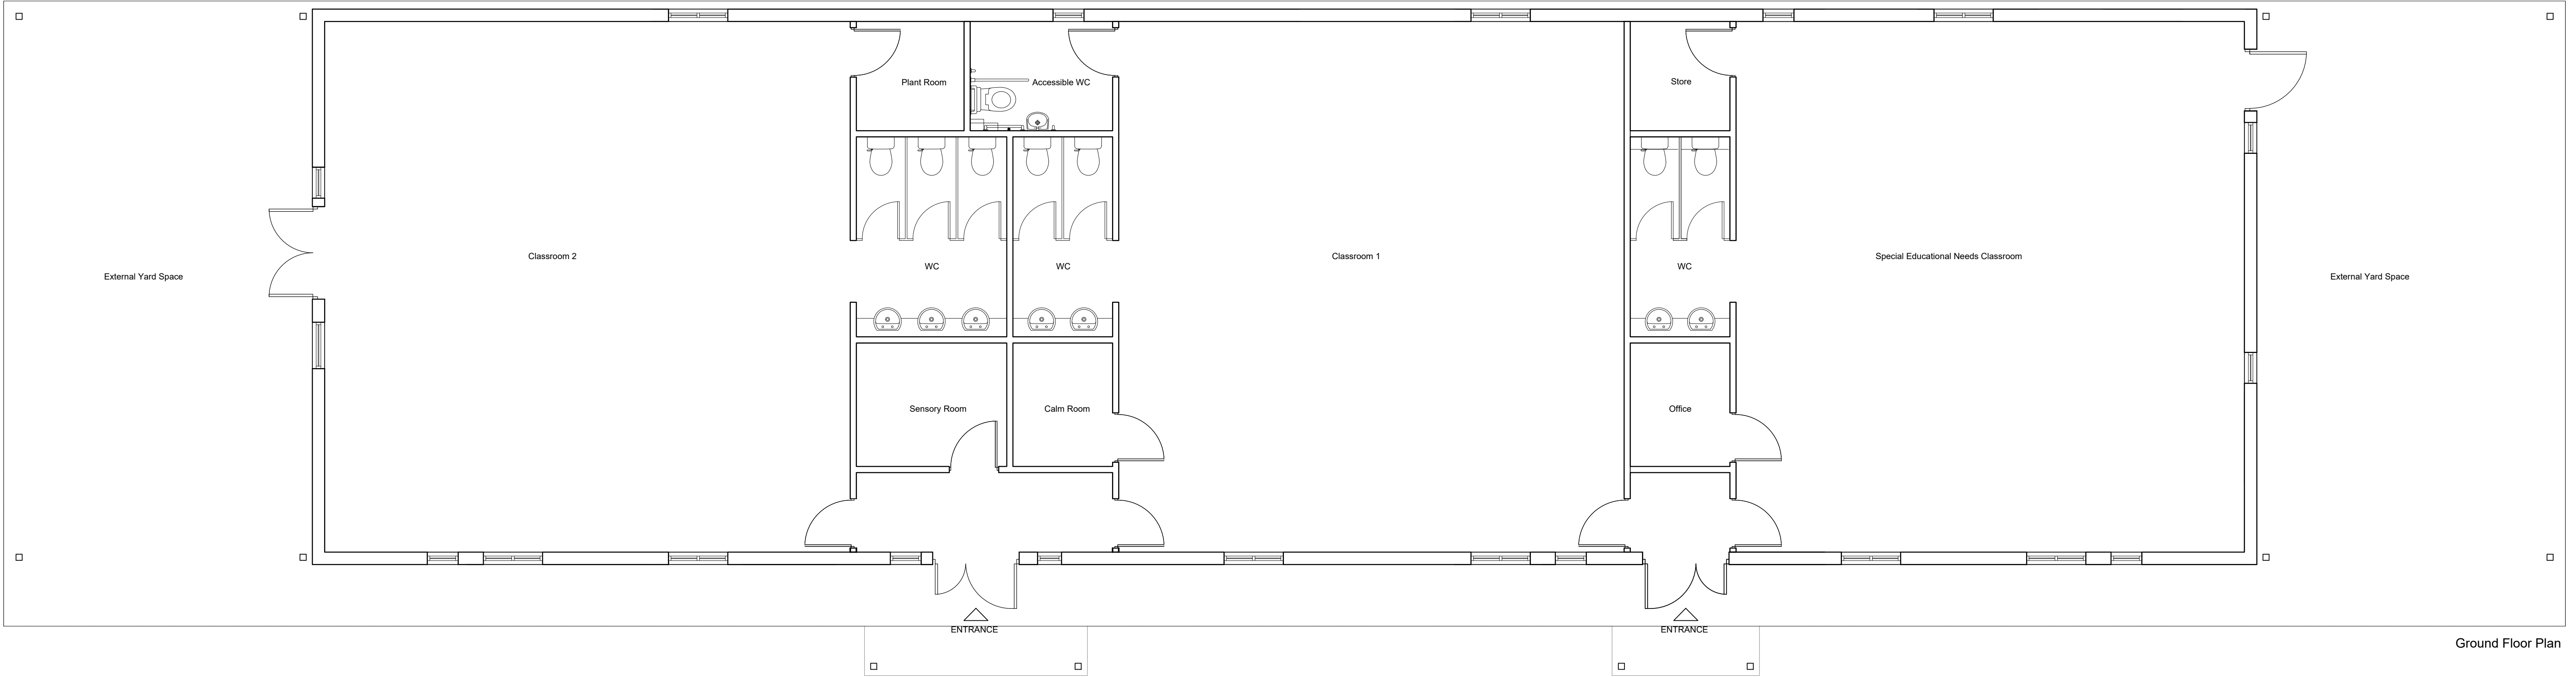


Rev	Amendments	Dwn	Ck	Date
-	-	-	-	-

PROPERTY & CONSTRUCTION CONSULTANTS
Claire Court
Oriol Road
Booths
Liverpool
L20 7AD
Tel No: (0151) 944 2030
Fax No: (0151) 944 1625
E-mail: cs@cunliffes.com

RIBA
Chartered Practice

RICS

Client
Hope Primary School
Huyton

Drawing Title
Proposed
Floor Plans

Project Title
Proposed External Classrooms

SCALE
1:50 @ A1

DWG No. 7273-HPR-CUN-XX-00-DR-A-2010

STATUS S1

REVISION

P01

PLANNING ISSUE

WS3