




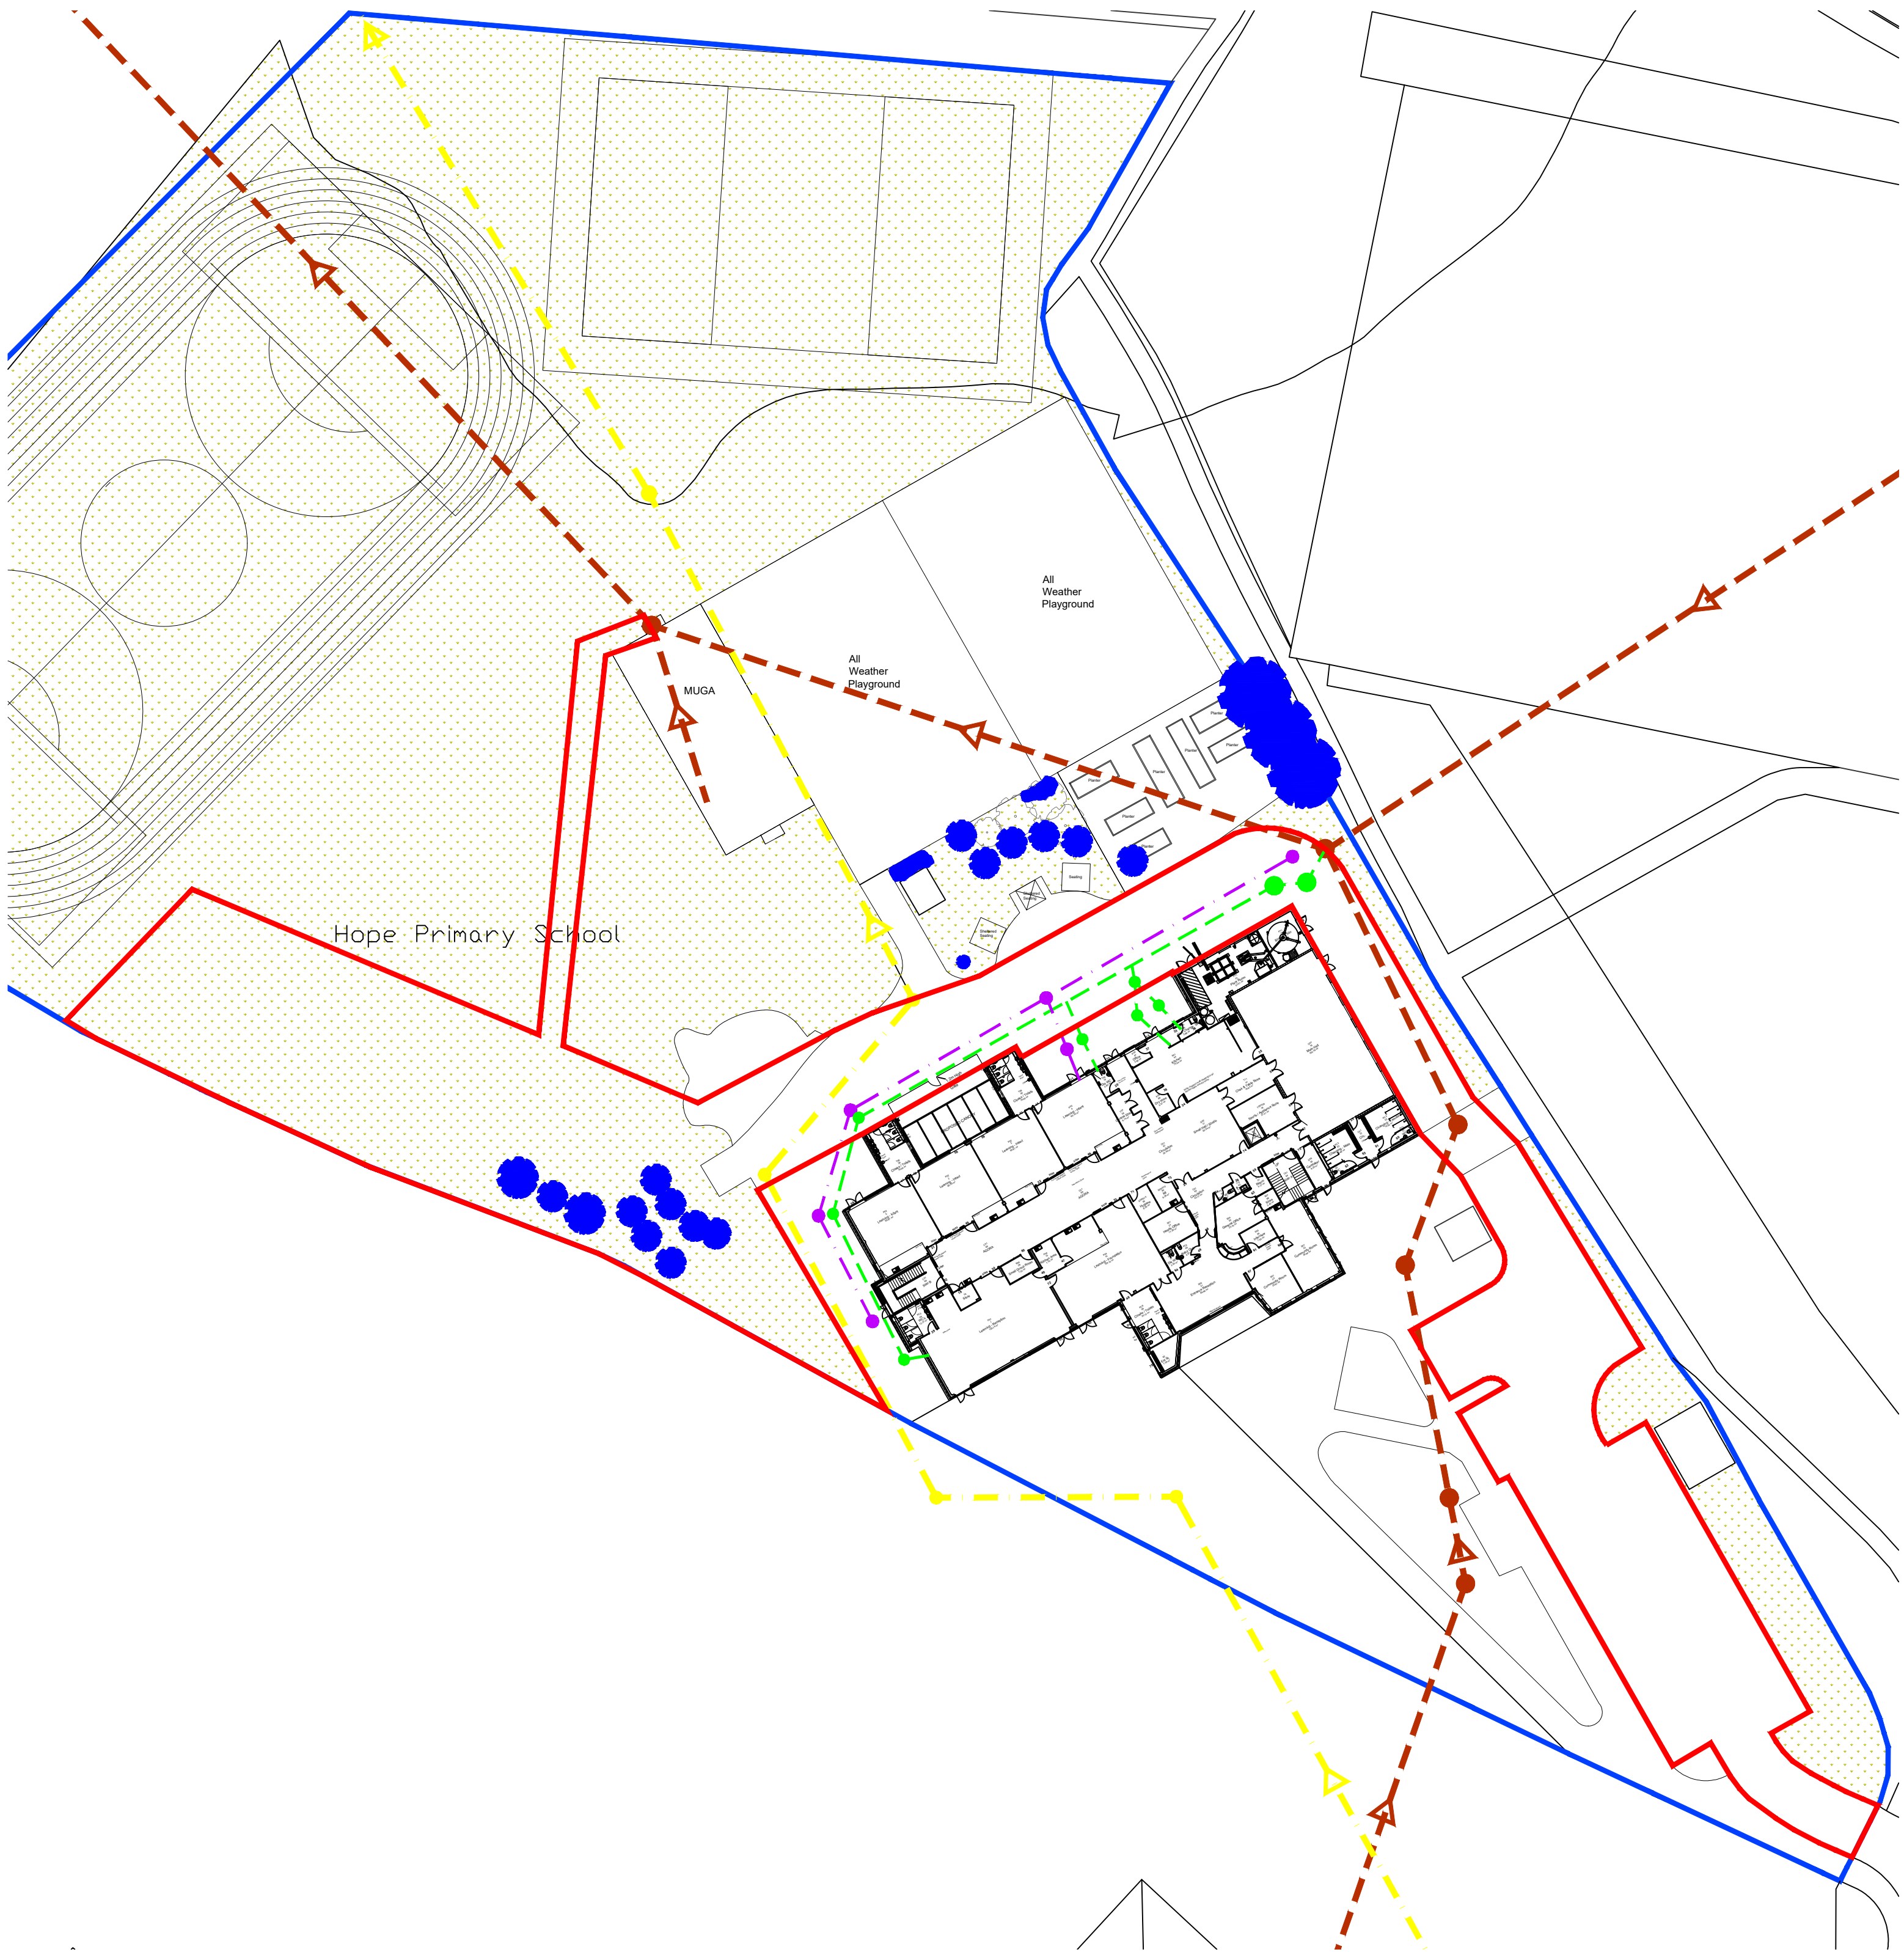

Existing Site Plan @1:500 scale

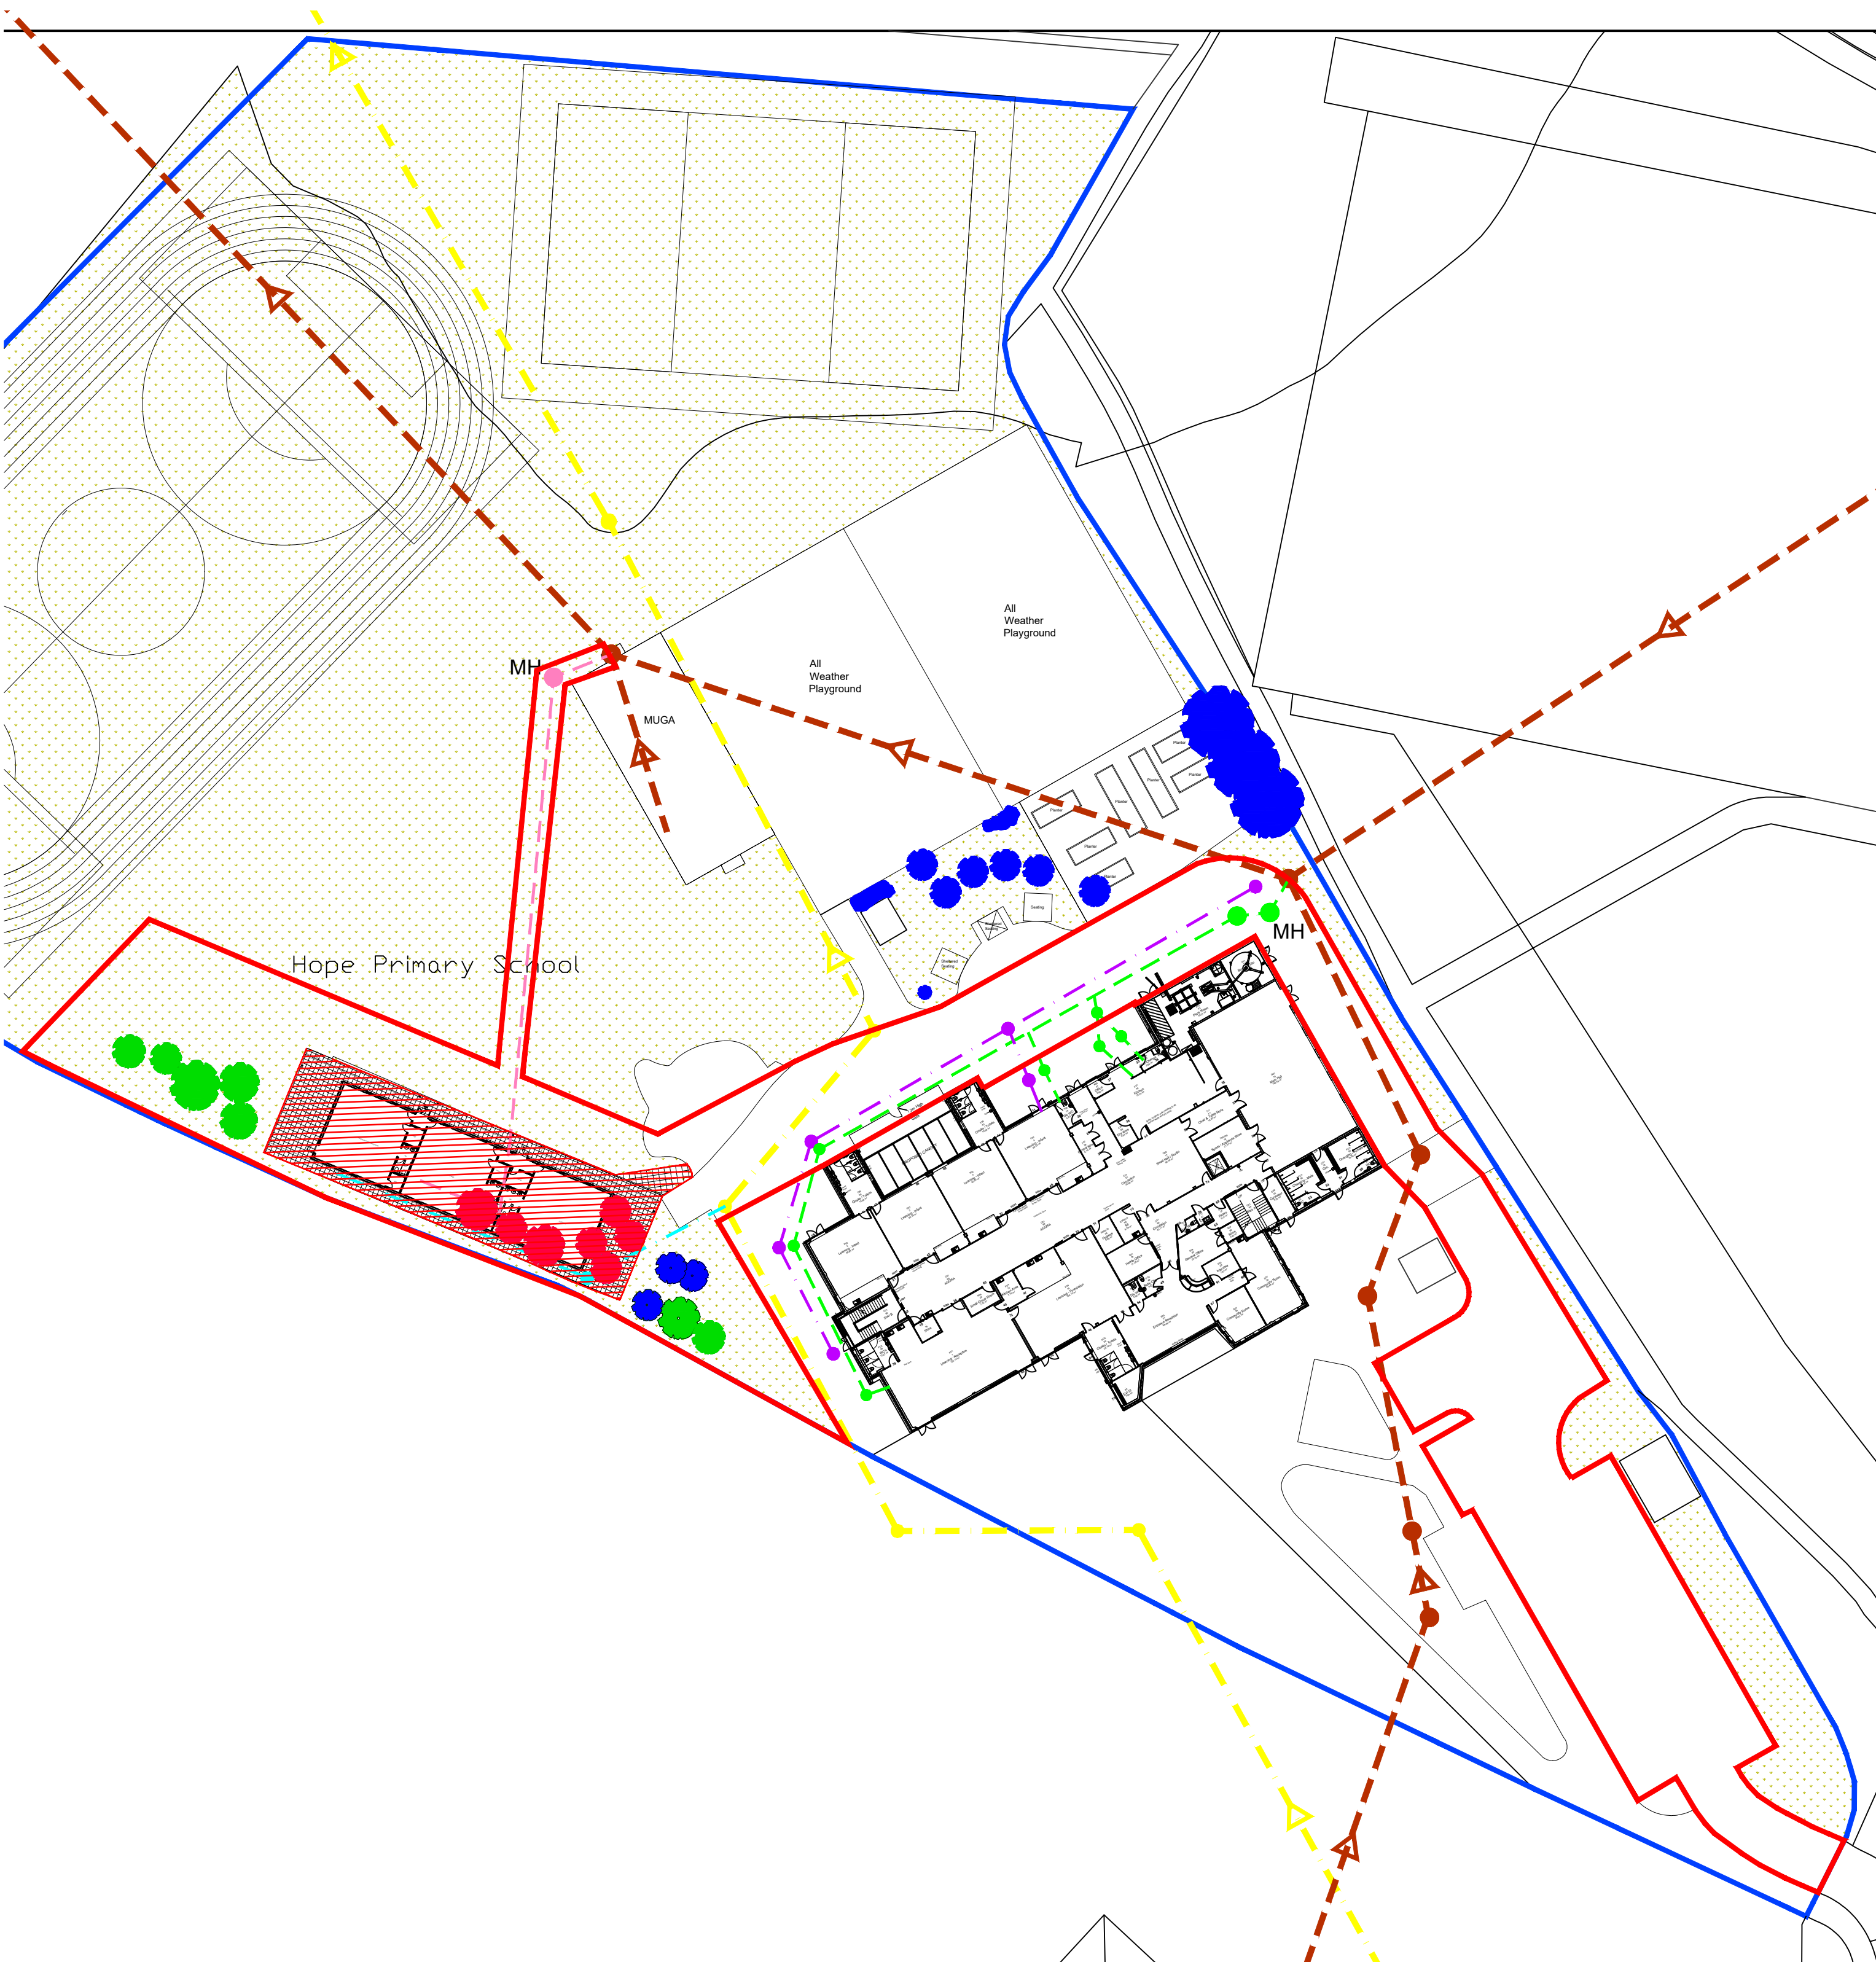

Proposed Site Plan @1:500 scale

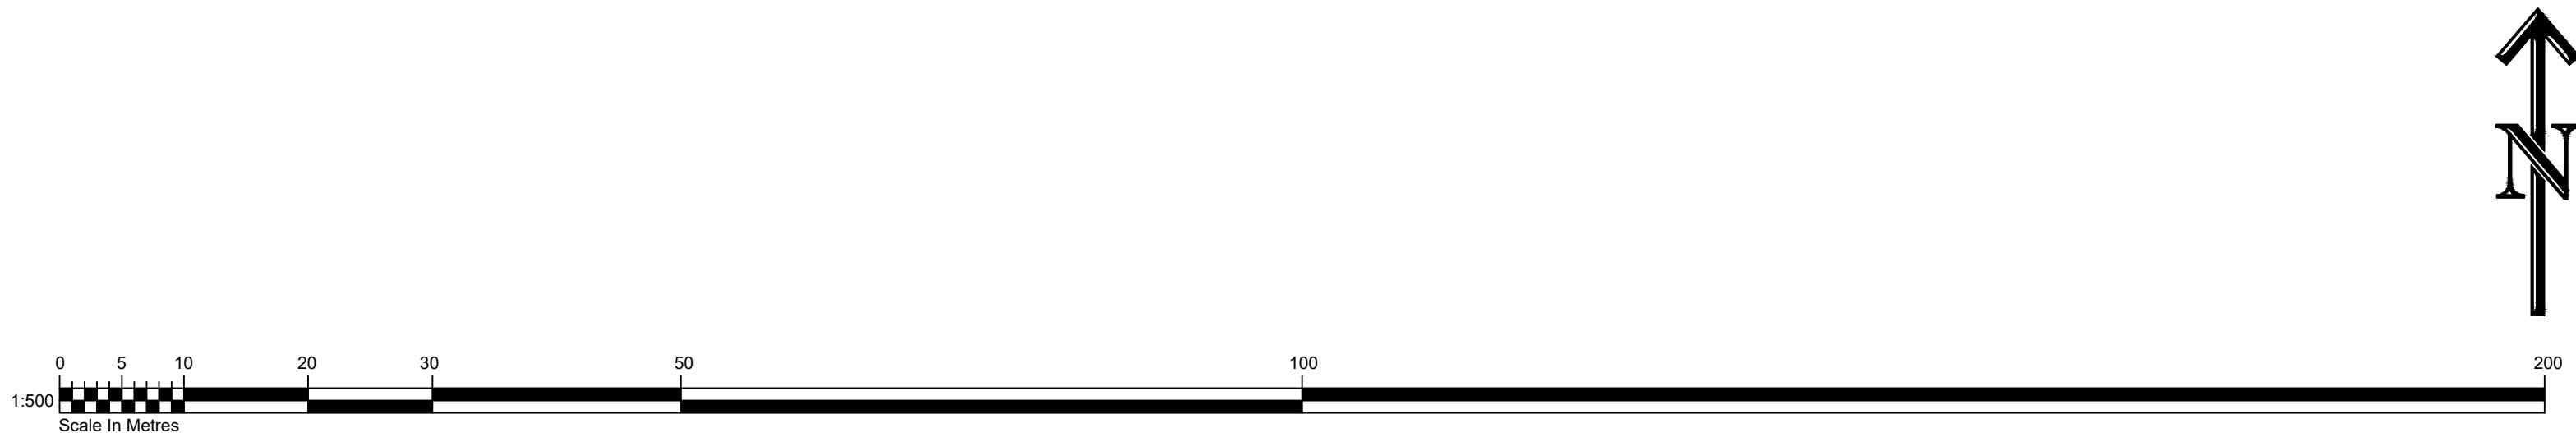

- KEY**
- Existing Tree
 - Tree Removed
 - Tree Planted to be of similar age/size and species to the trees being removed

Rev	Amendments	Dwn	Ck	Date
PLANNING ISSUE				WS3
 PROPERTY & CONSTRUCTION CONSULTANTS Claire Court Oriol Road Bootle Liverpool L20 7AD Tel No: (0151) 944 2030 Fax No: (0151) 944 1625 E-mail: cs@cunliffes.com		Client Hope Primary School Huyton		Drawing Title Site Plan
		Drawn	Date	Checked
 Chartered Practice 		Project Title Proposed External Classrooms		CS 11.09.2024 PW
		SCALE 1:500 @ A1		
DWG No.	7273-HPR-CUN-XX-XX-DR-A-1200	STATUS	S1	REVISION P01